



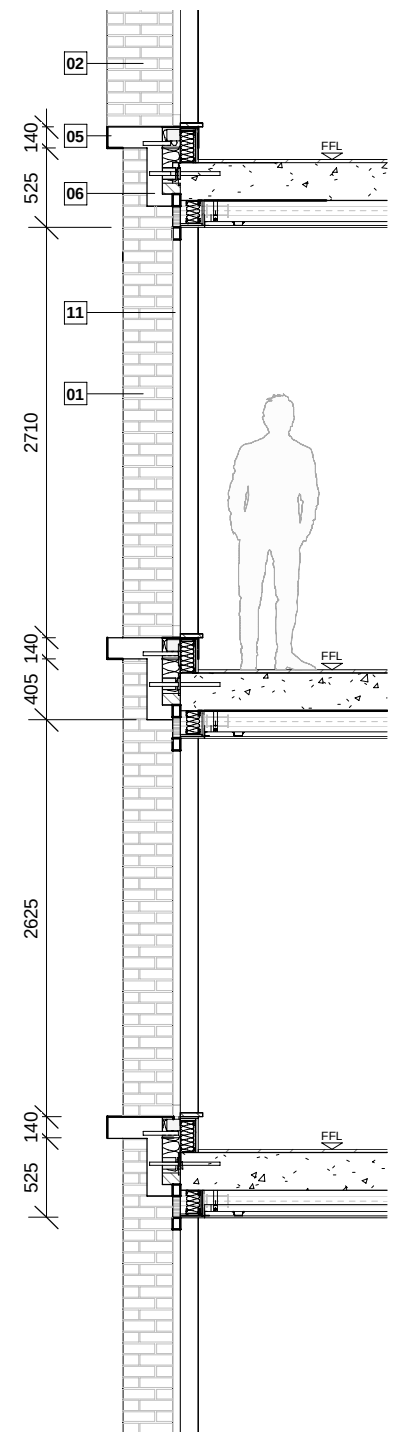

DETAIL ELEVATION

DETAIL SECTION AA

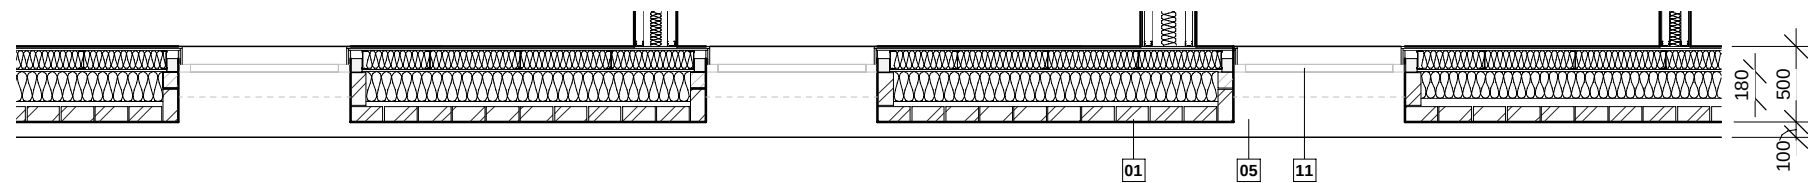

DETAIL PLAN AA

Material Key

01 Feature Facing brickwork - White brick	04 Weathered Steel Cladding	07 Weathered Steel Projecting Cill	10 Glazed profiled tile - dark yellow/orange	13 Zinc flashing	16 Original arched doorways reinstated	19 Brick Dentil Course
02 Feature Facing brickwork - White brick with projecting ribs	05 White Precast cill	08 Weathered Steel Projecting Ribs	11 Vision Unit - clear glazed window with anodised aluminium frame	14 Anodised aluminium spandrel to match window frame	17 Anodised aluminium louvred doors and panels	
03 Feature Facing brickwork - White brick with indented courses	06 White Precast lintel	09 Perforated Brick Vent Detail	12 Zinc Shingles	15 Metal balustrade	18 Glazed sliding entrance door	

Oldham Street

10338-SHP-A-B5D8-G251-DE-XX-002

PLANNING ISSUE

November 2022

P03

External Wall Facade Detail
Level 02 Brickwork

10338

1 : 50 @ A3

simpsonhaugh

Manchester
+44 (0)161 835 2345

London
+44 (0)20 7549 4000