


BIN STORE FENCE DETAIL

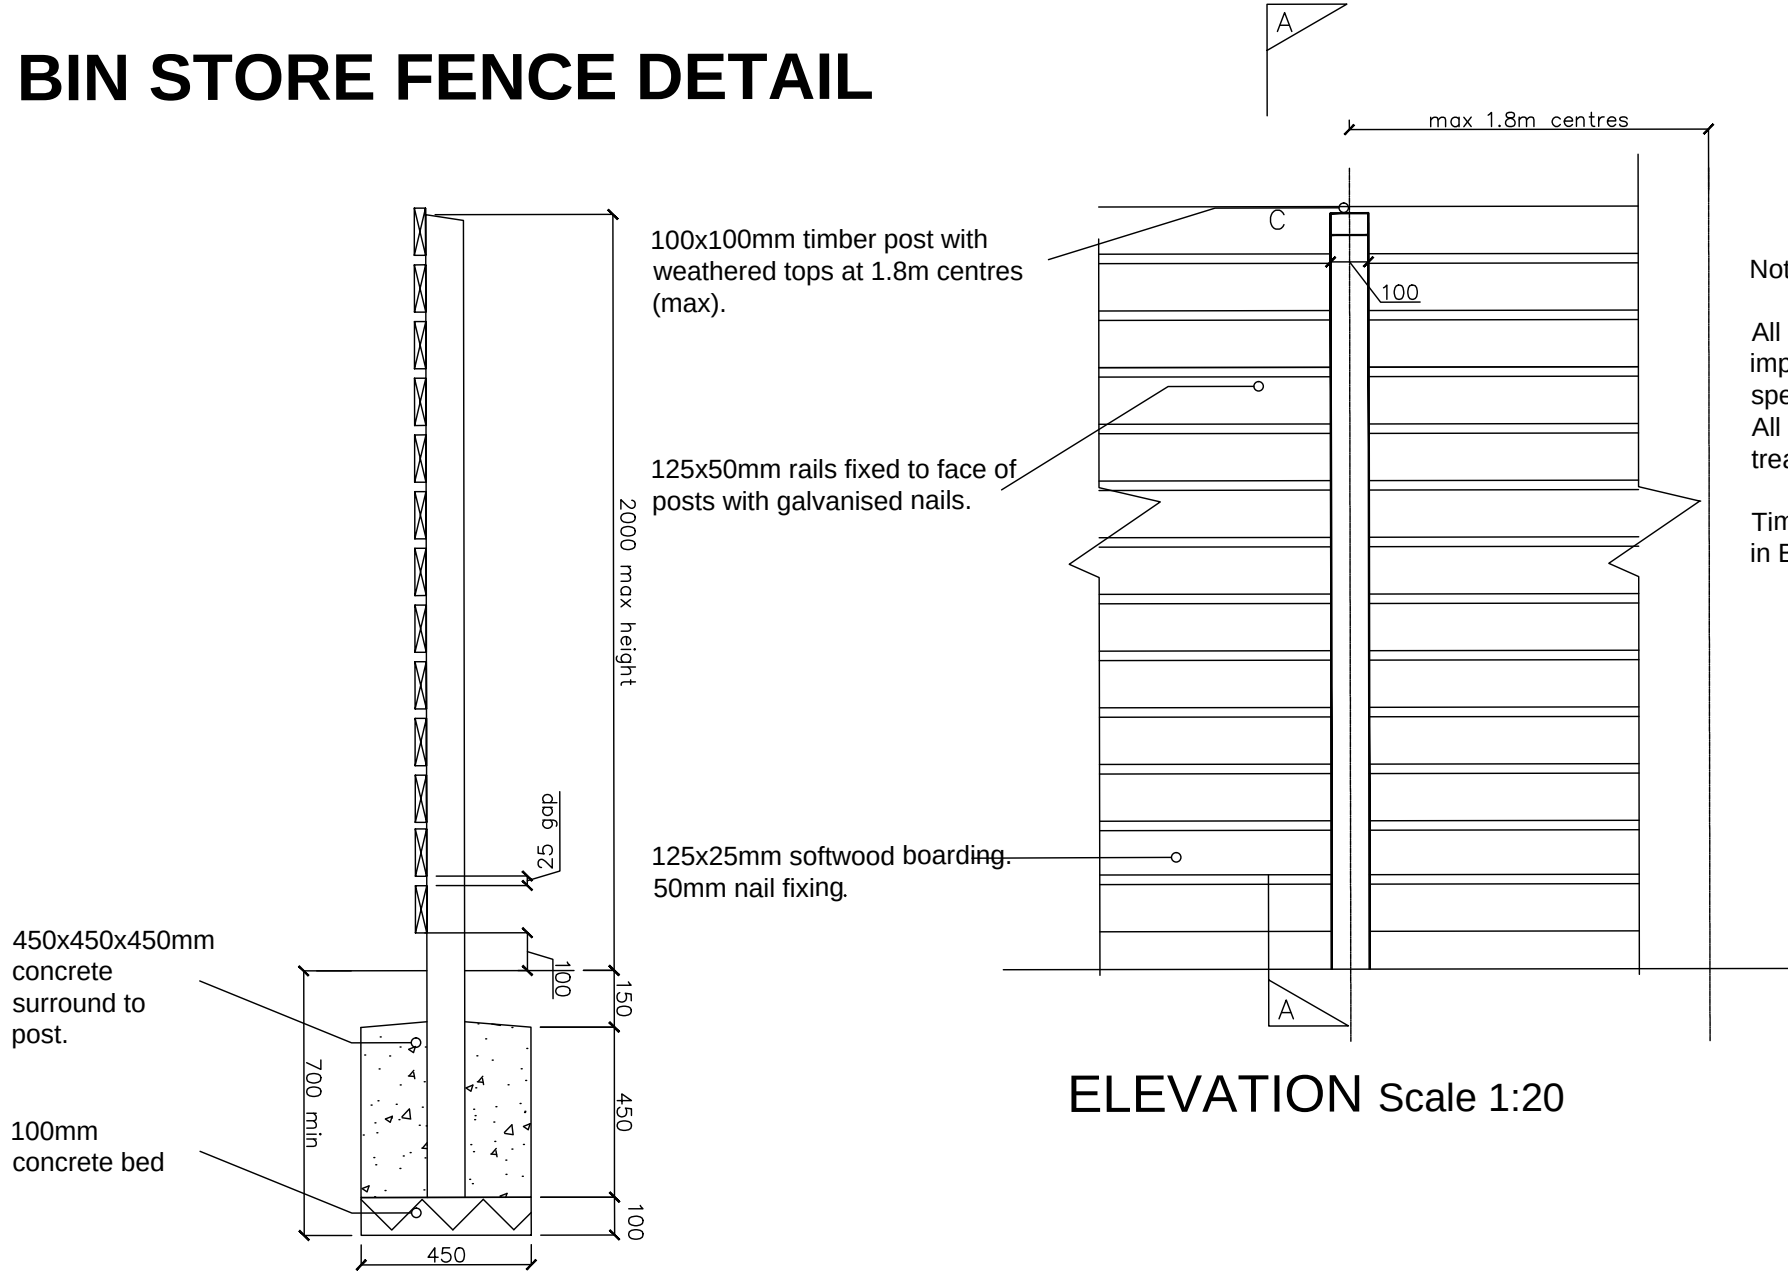


Notes

All timbers shall be pressure impregnated with preservative as specified. Finish to be mid brown. All cut ends to be preservative treated prior to fixing.


Timber quality shall be as noted in BS 1722 pt 5 Appendix N.

ELEVATION Scale 1:20

SECTION A-A Scale 1:20

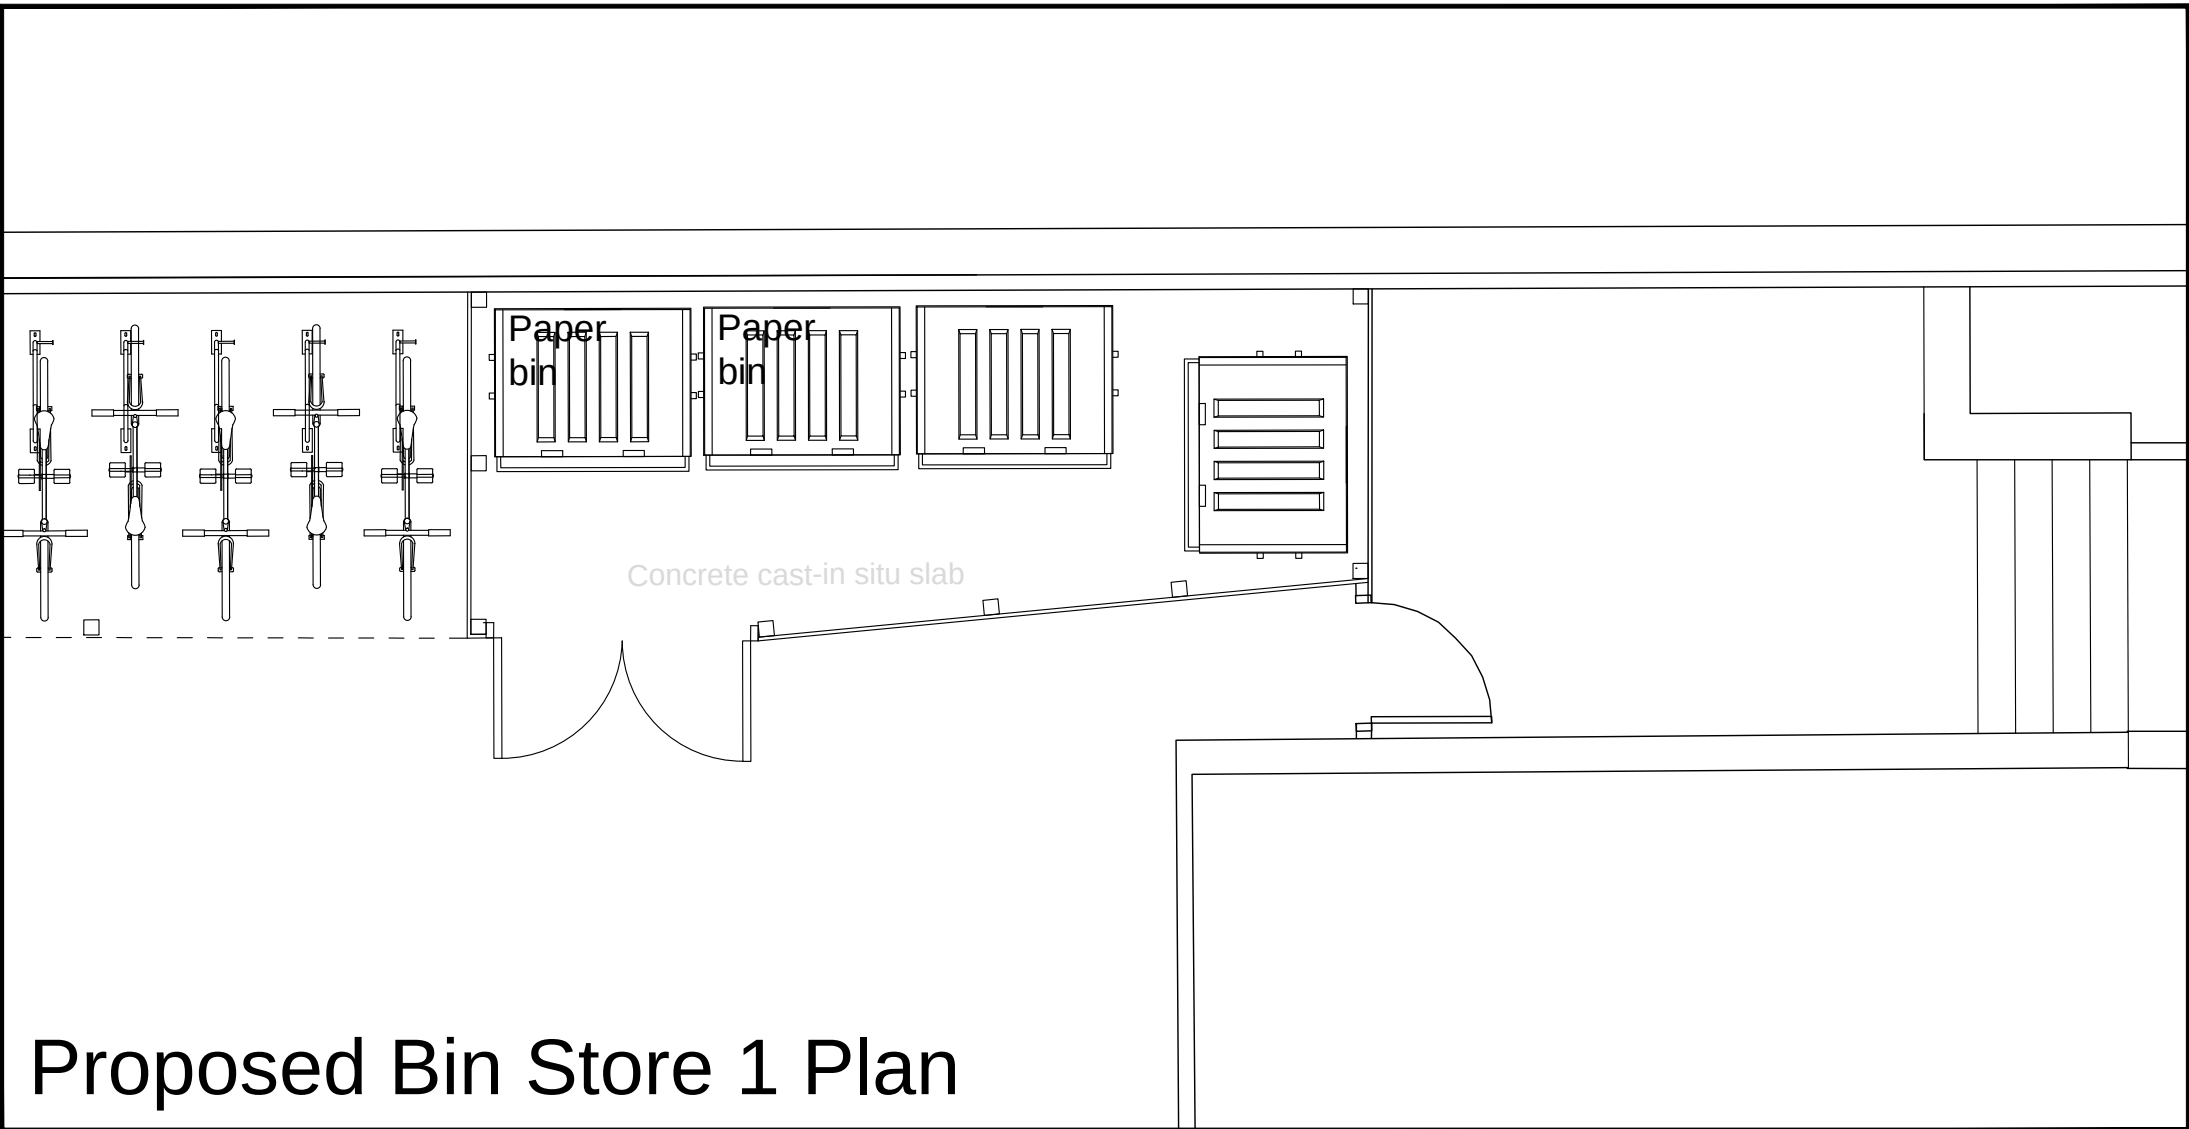

Proposed Bin Store 1 Plan

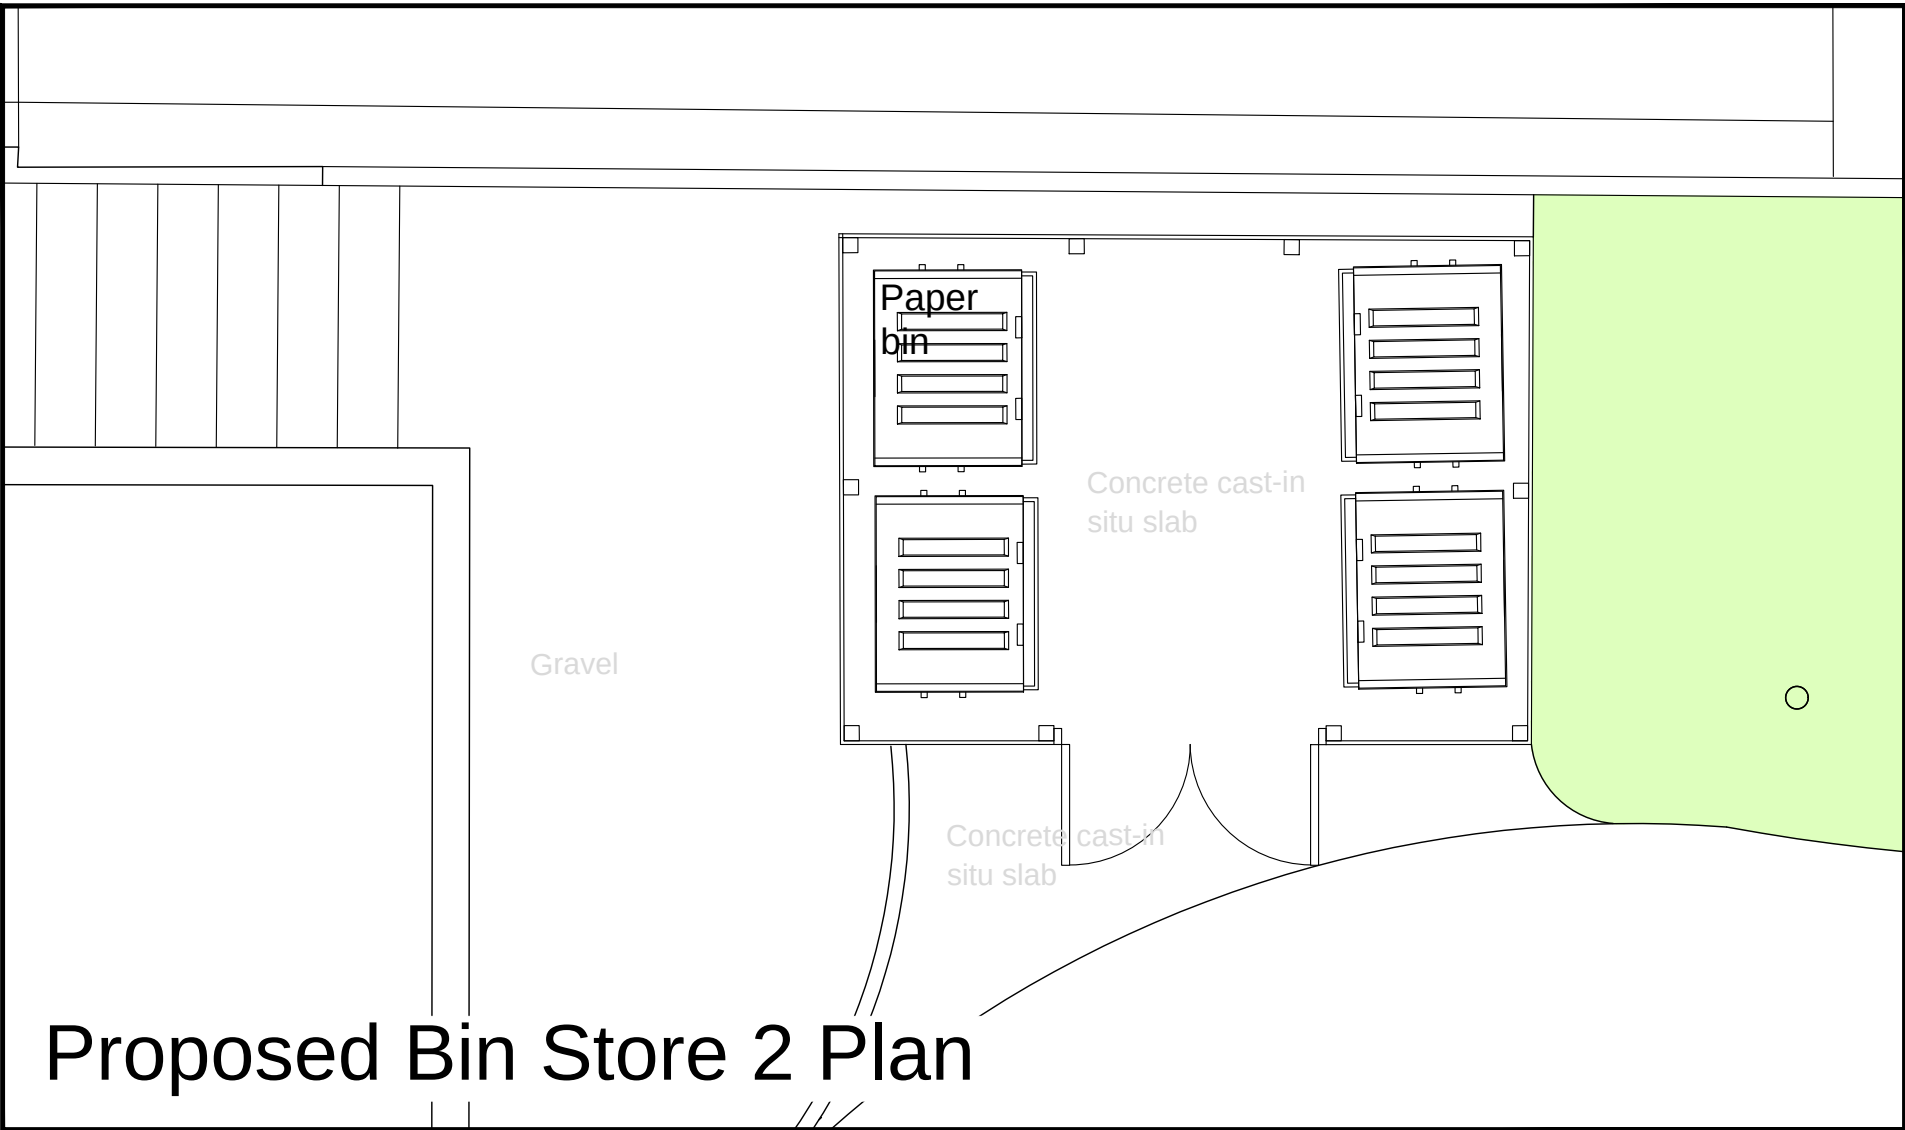

Proposed Bin Store 2 Plan

Bin storage required by B&M Waste Services

3 no. 1100ltr recycleable paper eurobins

5 no. 1100ltr general waste bins

Notes

This drawing is the property of The Intelligent Design Centre Ltd and copyright is reserved by them. This drawing is not to be copied or disclosed by or to any unauthorised persons without the prior written consent of The Intelligent Design Centre Ltd.

Do not scale from this drawing.

All dimensions are to be checked on site prior to construction, manufacture of any components and ordering of materials and equipment.

Any discrepancies are to be reported to the architect for clarification.

All materials and workmanship to be in accordance with the current British Standards and codes of practice.

Rev	Date	Drawn by	Comments
Client			
Whitworth Park Properties Ltd			
Project			
Whitworth Park Mansions Manchester			
Drawing			
Proposed Bin Storage Details			
Date	Drawn by	Scales	
Sep 2022	JPT	1:50 @ A2	
Job No - Dwg No - Rev			
22015 - 12			