


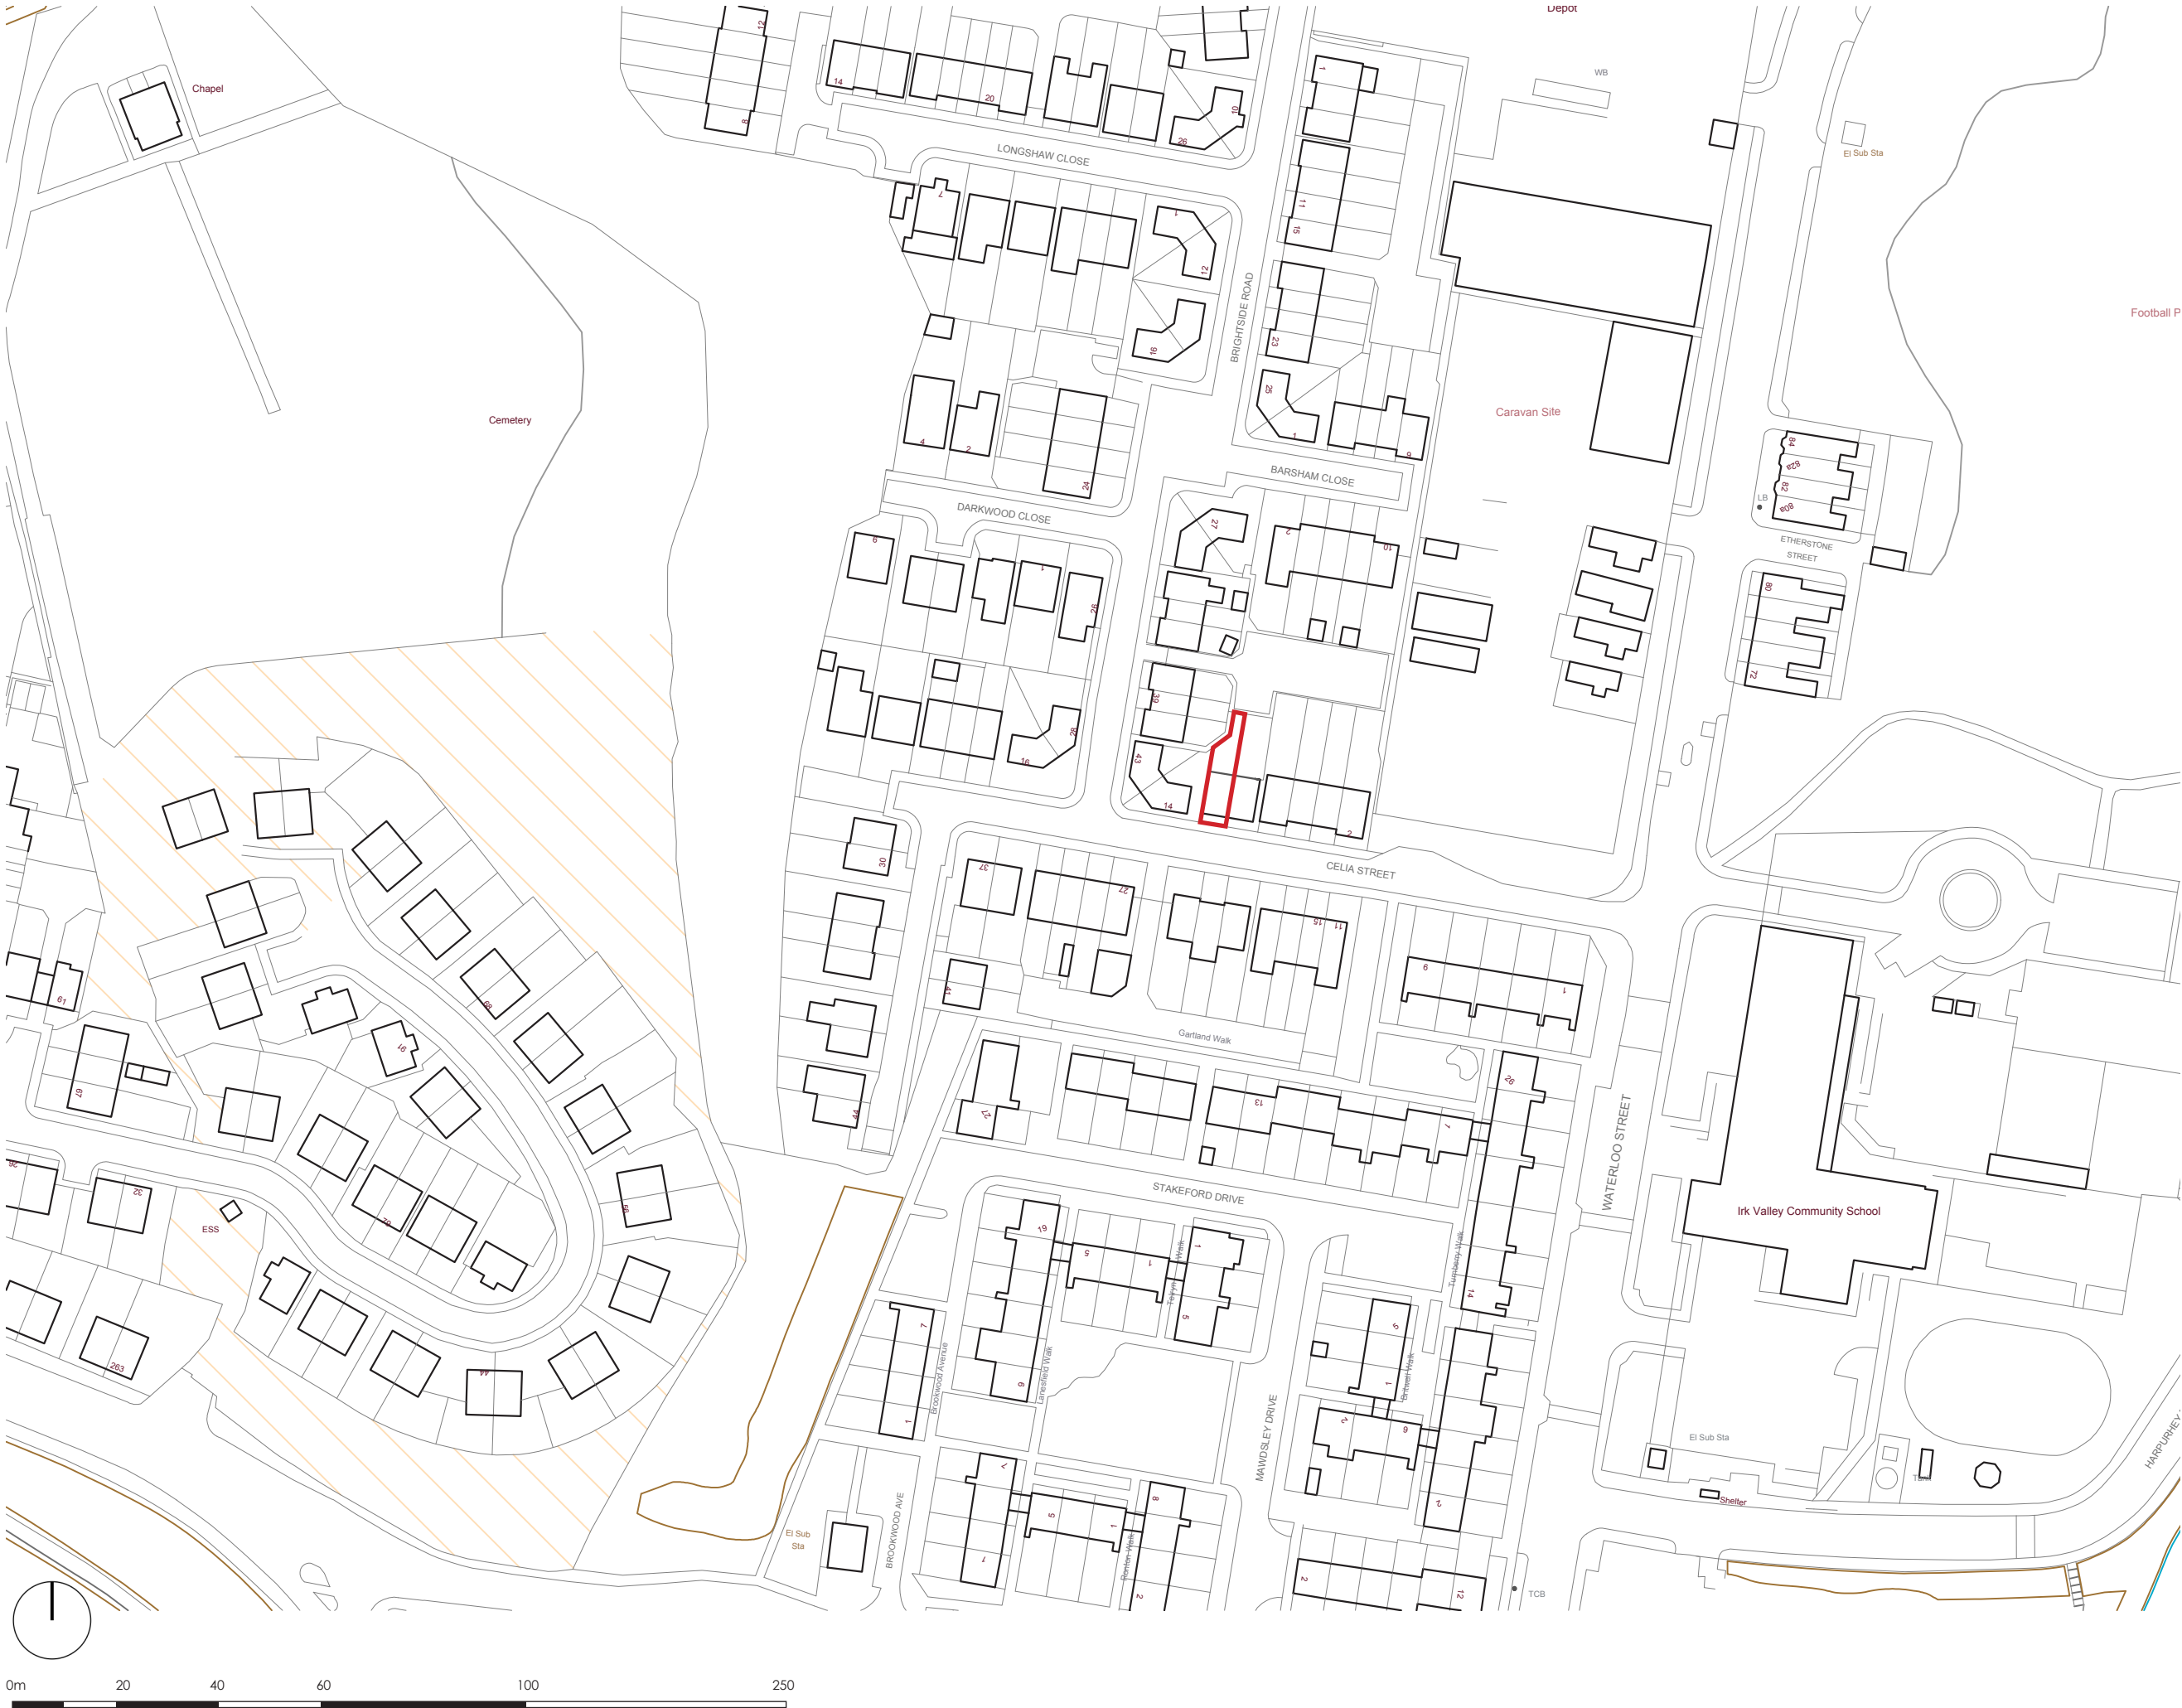

LOCATION PLAN
1:1250

Dimensioning

Figured dimensions only to be taken from these designs and drawings. Work to annotated dimensions only. All dimensions to be checked on site. Architectural designers to be informed immediately of any discrepancies before work proceeds. Drawings are to be read in conjunction with relevant specifications, structural engineers and service engineers' drawings.

Rev	Description	Date
A	Issued for Planning	04/10/22



Client
Homeowner

Project
12 Celia Street
Crumpsall
M8 SUB

Drawing Title
Location Plan

Scale
1:1250 @ A3

Drawing No. :
Sheet 1

Revision
A

Date
Oct 2022