

Drawing Register

Project Title	Manchester Science & Industry Museum	Day	25	24	04	05	11	30	05
Contractor	HH Smith & Sons Ltd		11	01	02	04	08	08	10
Project No.	7562	Year	21	22	22	22	22	22	

[illegible]

Distribution	e=e-mail
--------------	----------

Alumino


Dave Moseley	e	e	e	e	e	e	e
Mark Peek	e	e	e	e	e	e	e
Billy Cooper	e	e	e	e	e	e	e

Client


Ollie Glasse - HH Smith	e	e	e	e	e	e	e
Stephen Loster	e	e	e	e	e	e	e

Architect


Other

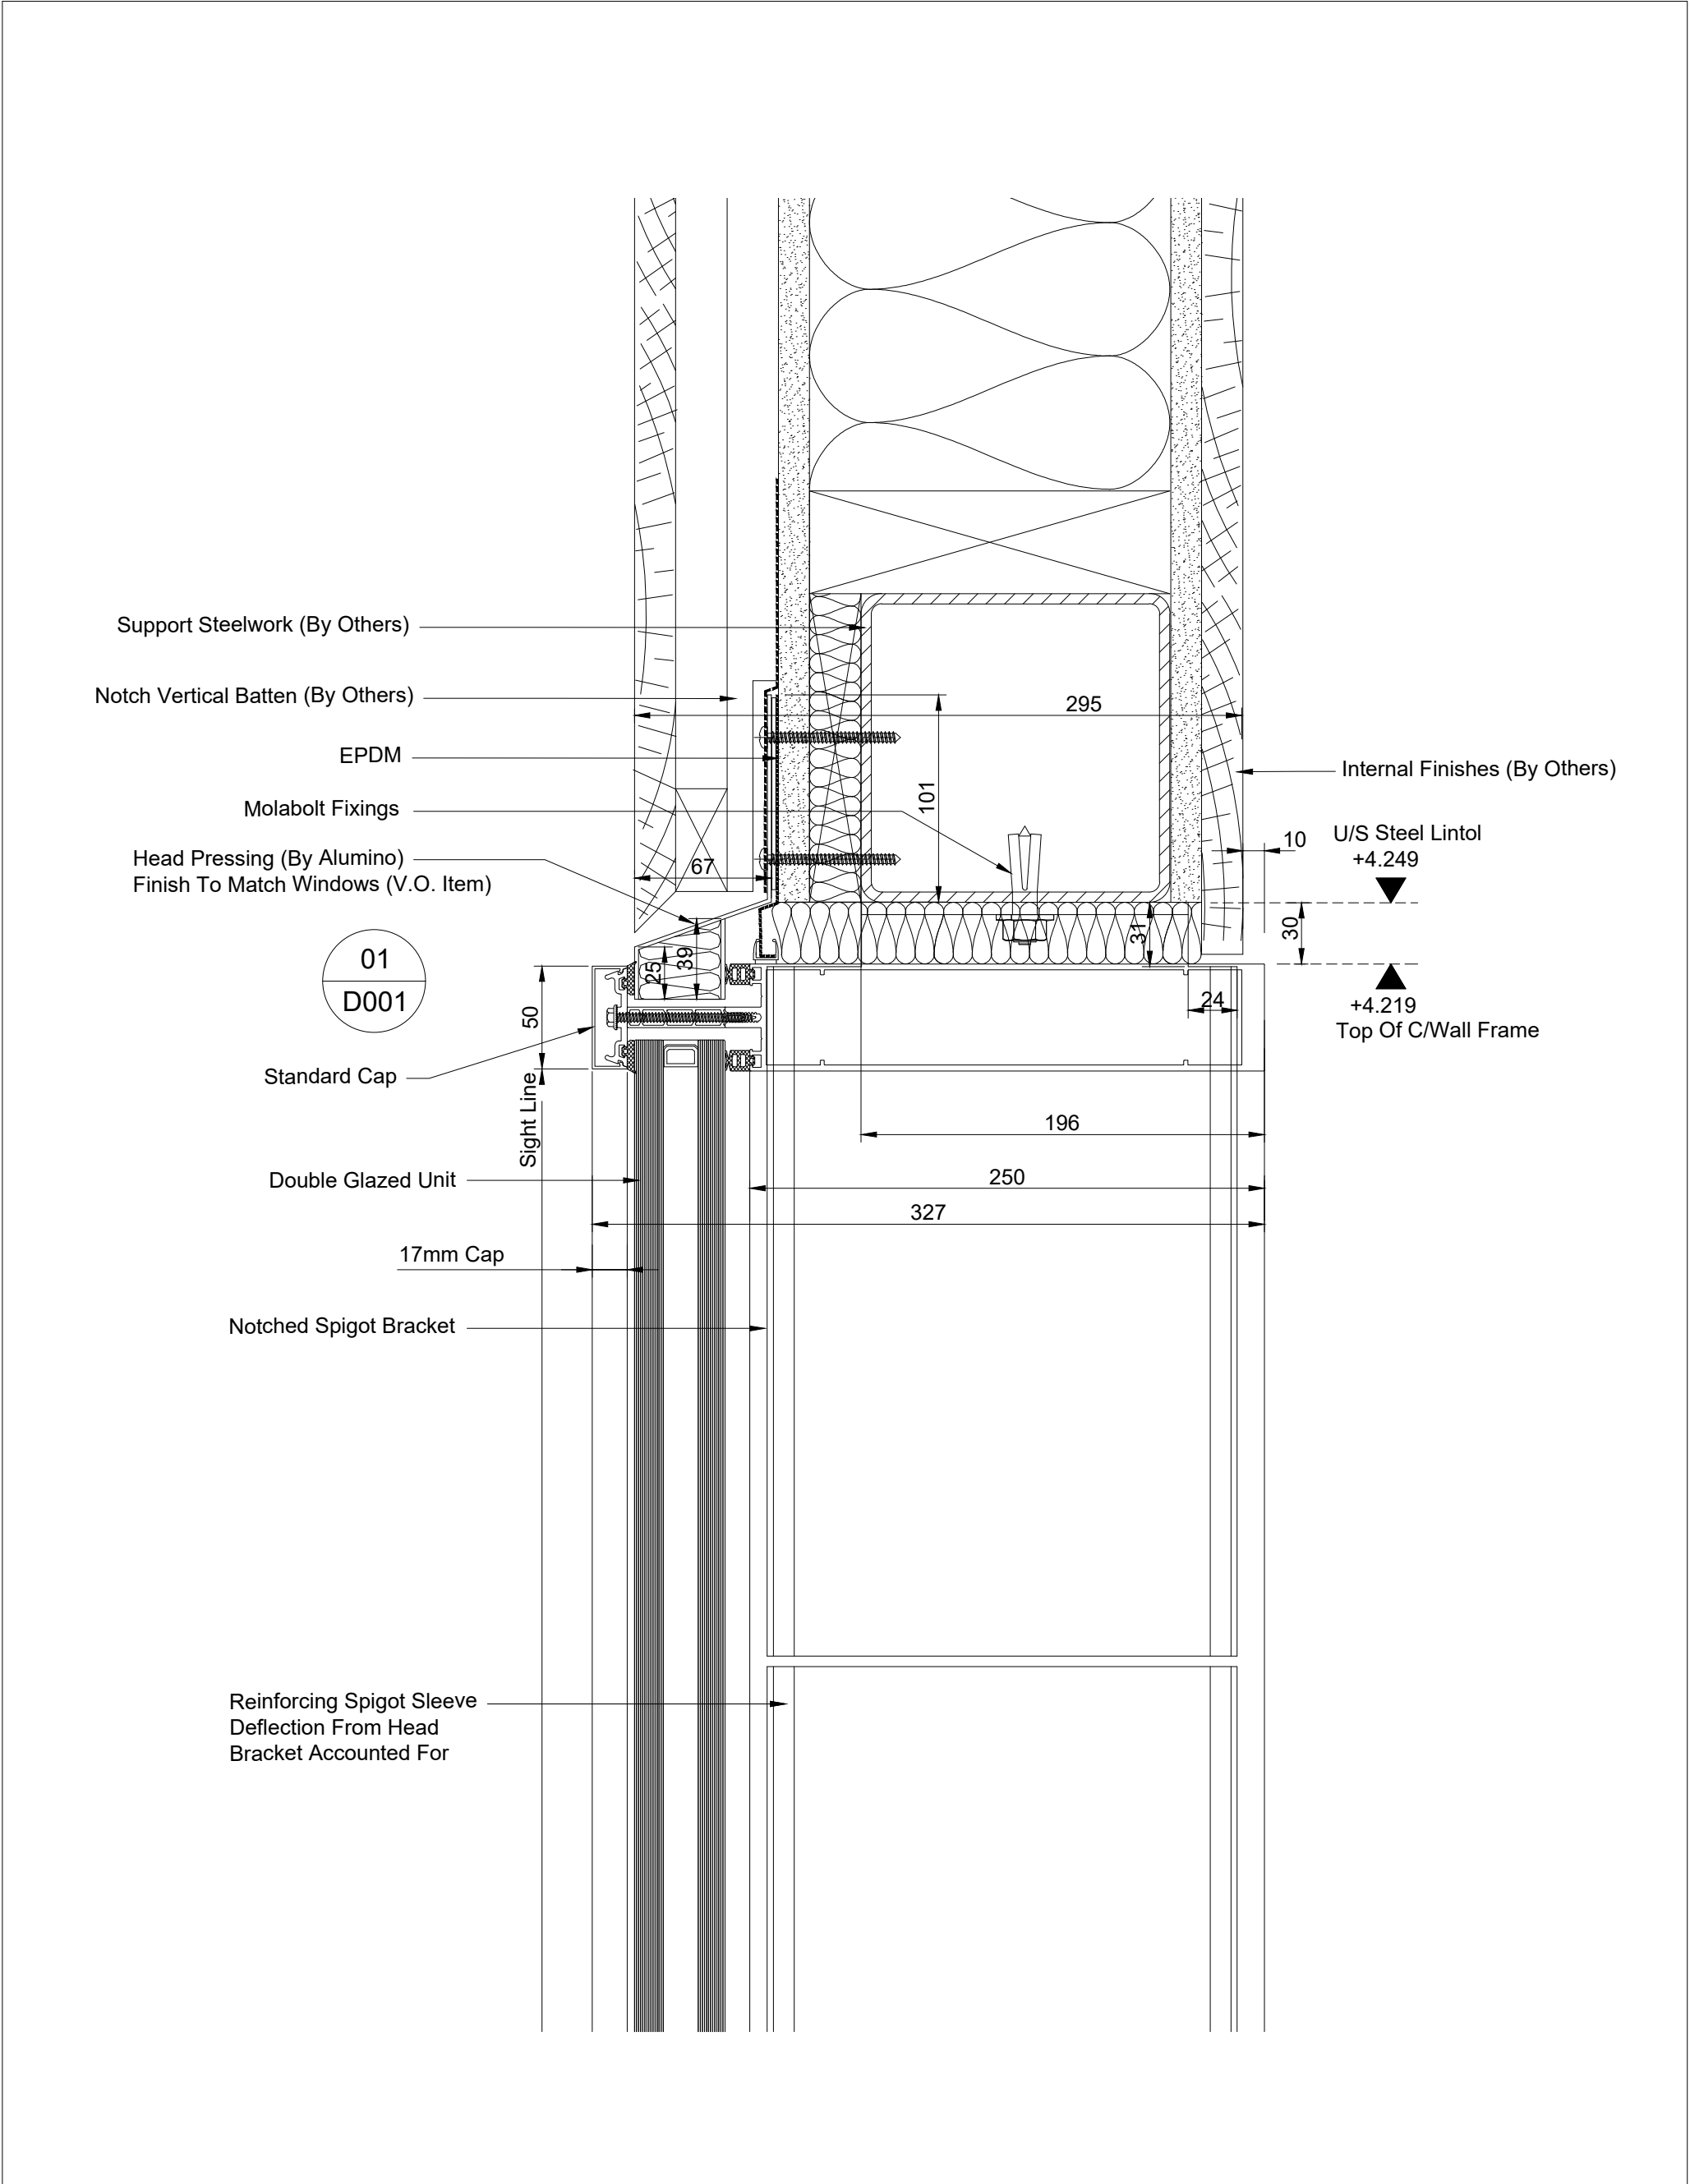


 Alumino UK Ltd. Alumino House Burma Road, Blidworth, Mansfield NG21 0RT EMAIL: sales@alumino.co.uk TEL: 01623 797372 FAX: 0870 123 1592	D	Amended To Comments / Sizes Updated To Suit Survey	11.08.22	CLIENT:	DRN BY: GH	DATE: 11.11.21
	C	Amended To Comments	05.04.22	HH SMITH	SCALE: 1:300 @ A3	
	B	Amended To Comments	03.02.22		Checked By:	Date:
	A	Amended To Comments	24.01.22	JOB TITLE:	Drawing Status: CONSTRUCTION	
	Rev	Description	Date	MANCHESTER SCIENCE MUSEUM	DRG. No. 7562-D001	REV D
 copyright THIS DRAWING IS THE COPYRIGHT OF ALUMINO UK LTD. AND MUST NOT BE COPIED, OR LOANED OR OTHERWISE COMMUNICATED TO A THIRD PARTY WITHOUT WRITTEN PERMISSION.				DRG. TITLE:	All Elevations Viewed Externally	
				HEAD SECTION DETAILS W-02 NORTH YARD		

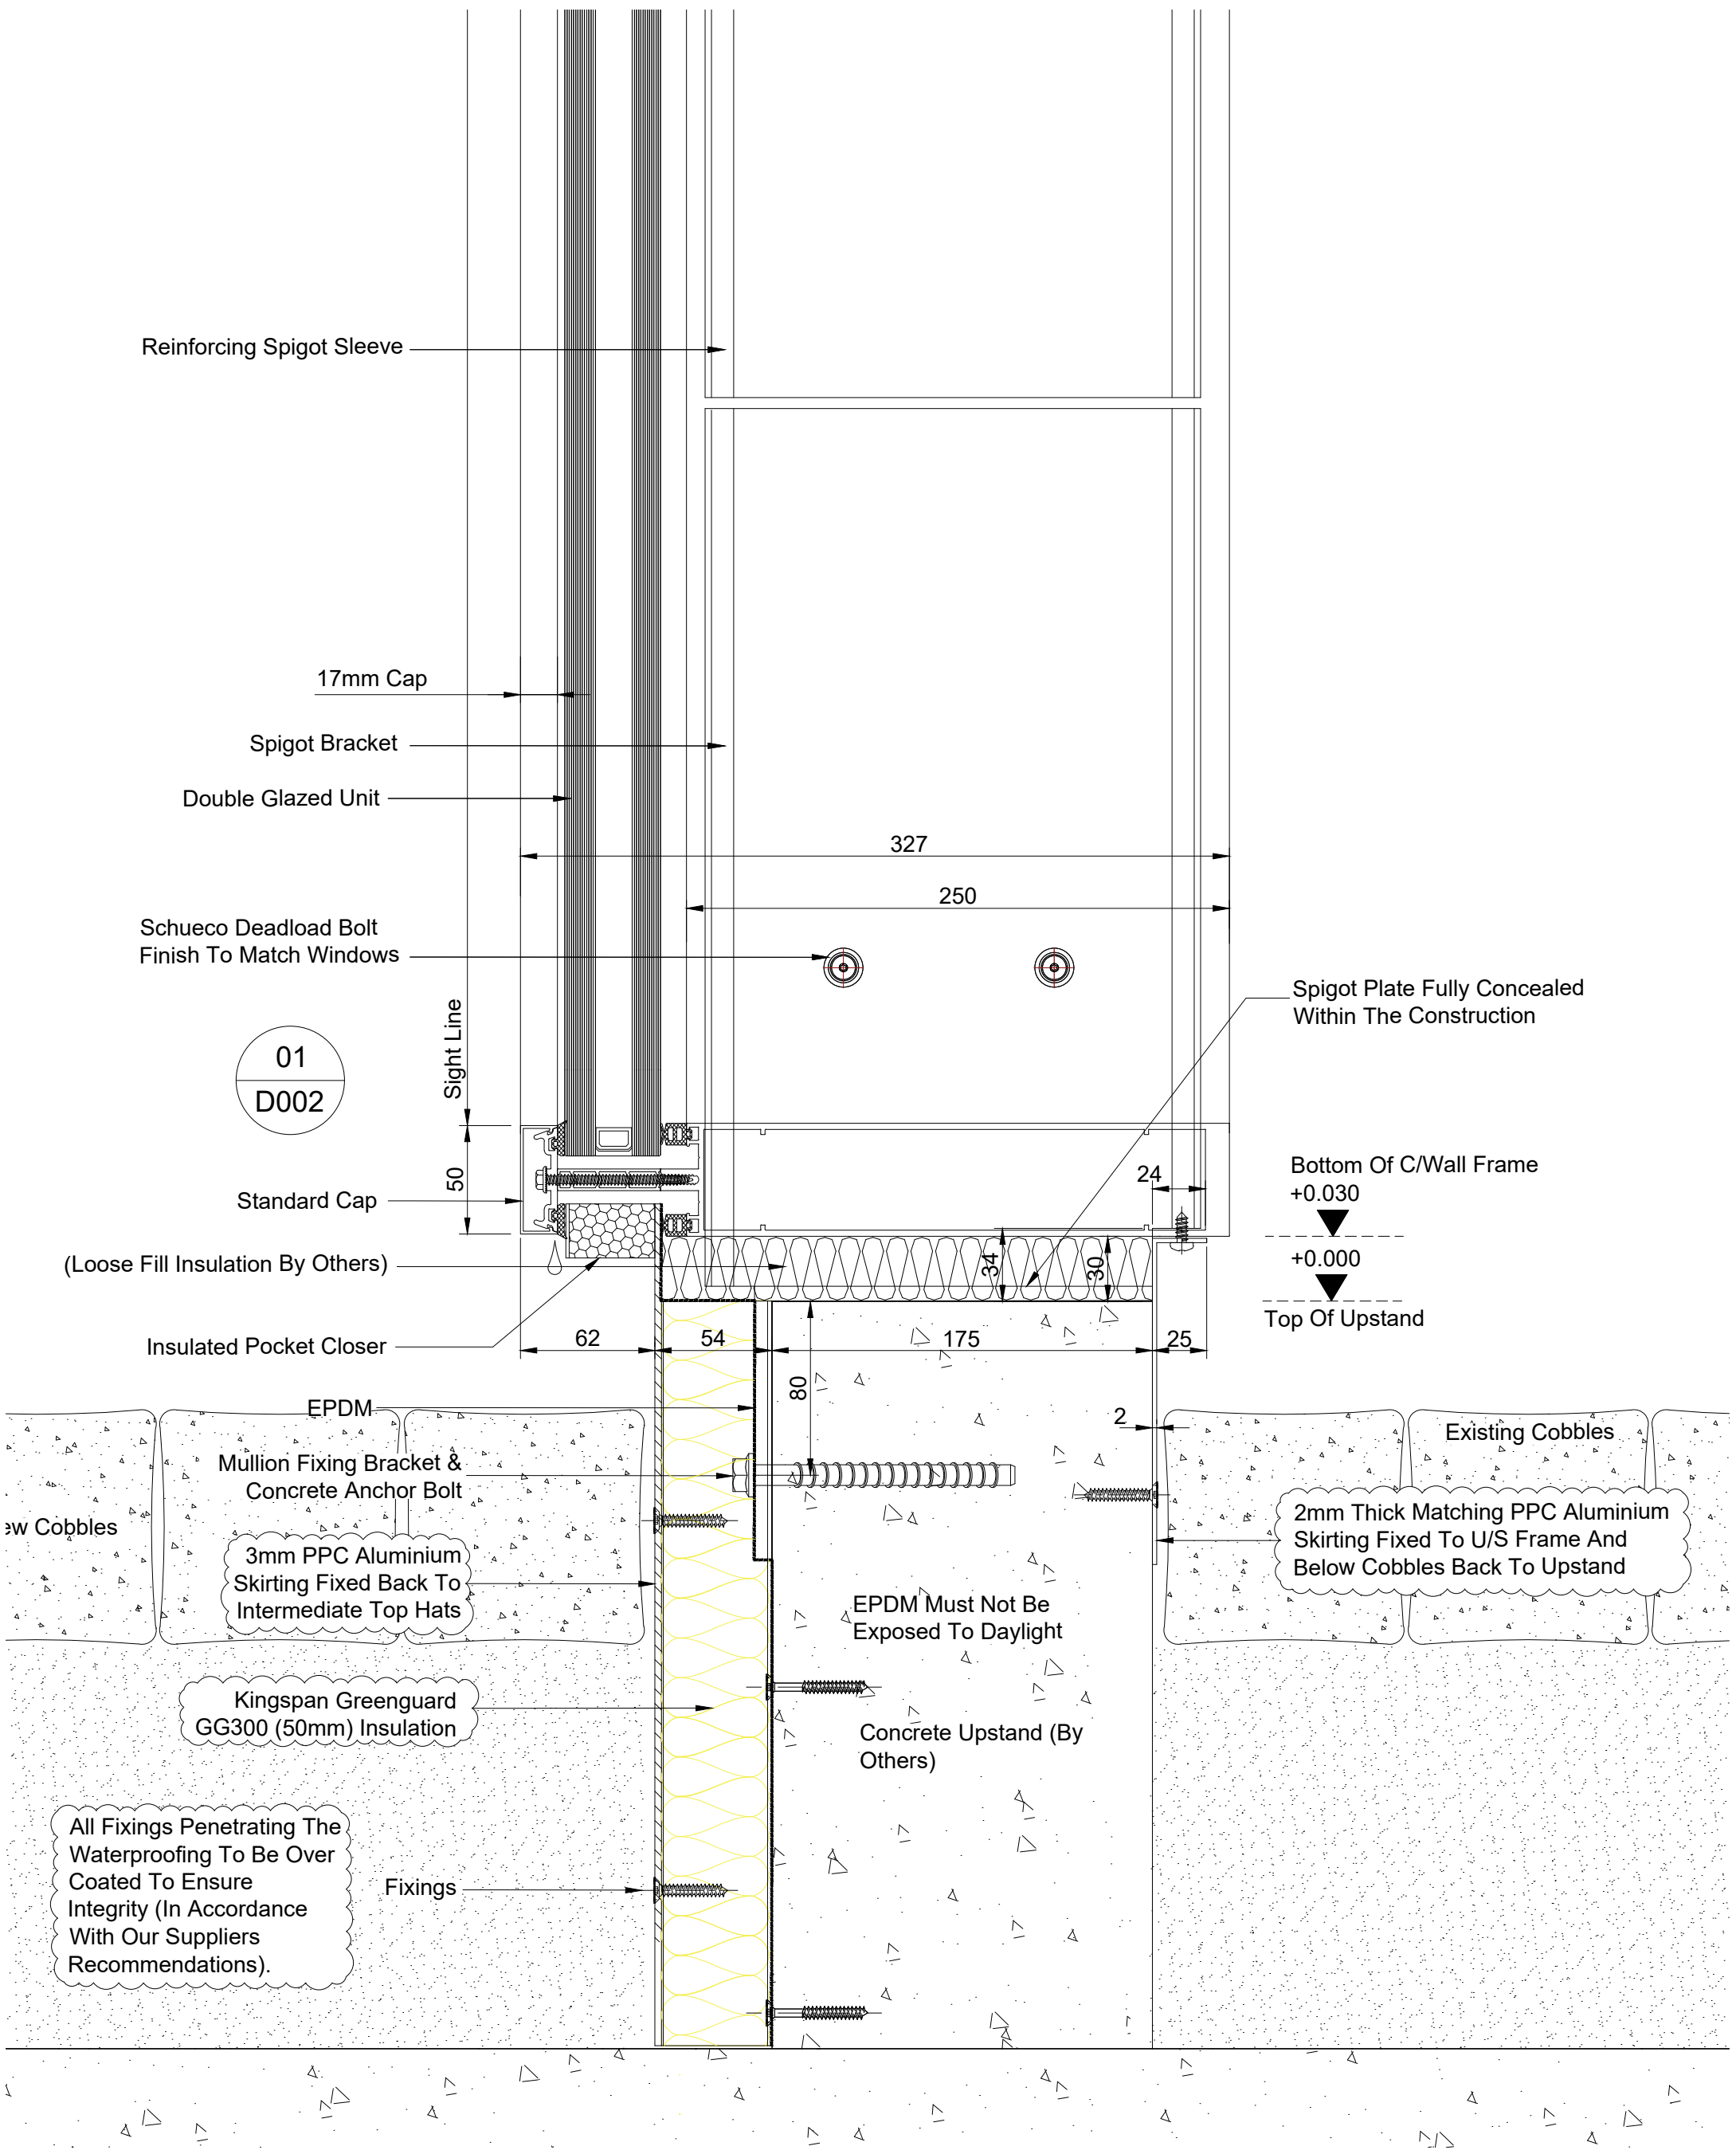


 Alumino UK Ltd, Alumino House Burma Road, Blidworth, Mansfield NG21 0RT EMAIL: sales@alumino.co.uk TEL: 01623 797372 FAX: 0870 123 1592	E	Notes Added / Amendments Made Further To CG Comments	04.10.22	CLIENT:	DRN BY: GH	DATE: 11.11.21
	D	Amended To Comments / Sizes Updated To Suit Survey	11.08.22	HH SMITH	SCALE: 1:300 @ A3	
	C	Amended To Comments	05.04.22		Checked By:	Date:
	B	Amended To Comments	03.02.22	JOB TITLE:	Drawing Status: CONSTRUCTION	
	A	Amended To Comments	24.01.22	MANCHESTER SCIENCE MUSEUM	DRG. No. 7562-D002	REV E
	© copyright THIS DRAWING IS THE COPYRIGHT OF ALUMINO UK LTD. AND MUST NOT BE COPIED, OR LOANED OR OTHERWISE COMMUNICATED TO A THIRD PARTY WITHOUT WRITTEN PERMISSION.			DRG. TITLE: CILL SECTION DETAILS W-02, W-03, W-07, W-08, W-09 - NORTH YARD	All Elevations Viewed Externally	

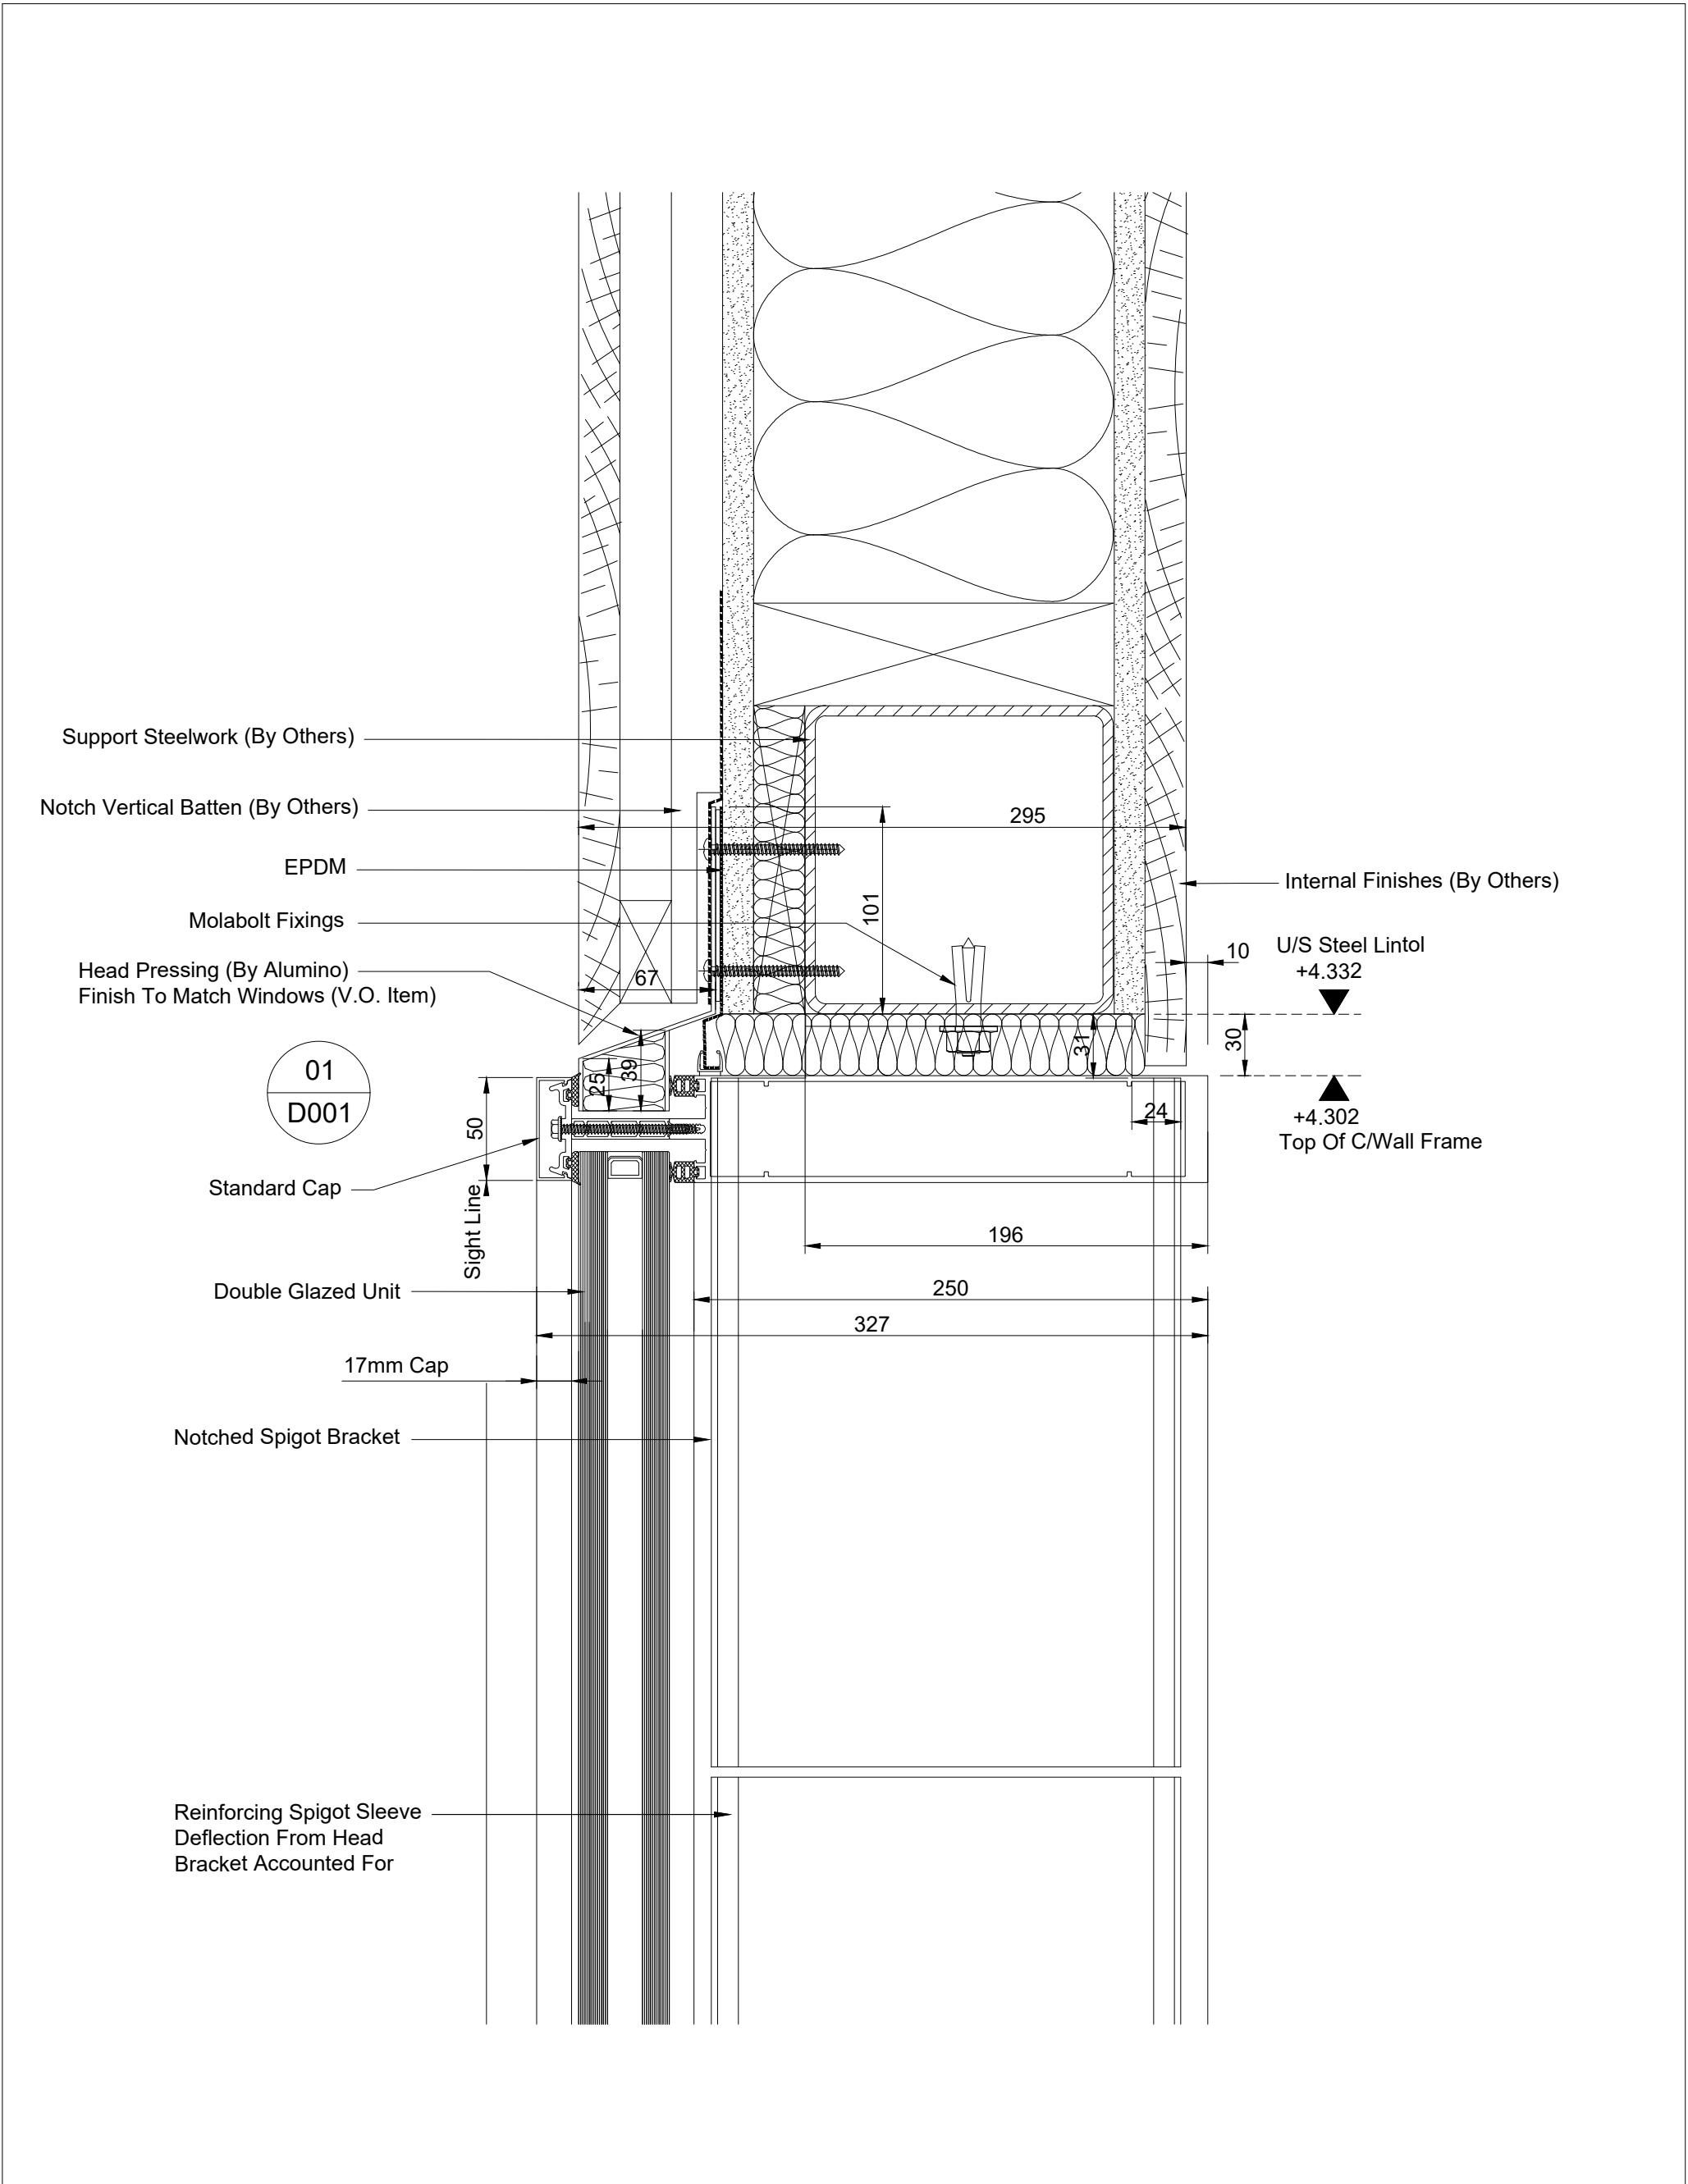

 Alumino UK Ltd. Alumino House Burma Road, Blidworth, Mansfield NG21 0RT EMAIL: sales@alumino.co.uk TEL: 01623 797372 FAX: 0870 123 1592	D	Amended To Comments / Sizes Updated To Suit Survey	11.08.22	CLIENT:	DRN BY: GH	DATE: 11.11.21
	C	Amended To Comments	05.04.22	HH SMITH	SCALE: 1:300 @ A3	
	B	Amended To Comments	03.02.22		Checked By:	Date:
	A	Amended To Comments	24.01.22	JOB TITLE:	Drawing Status: CONSTRUCTION	
	Rev	Description	Date	MANCHESTER SCIENCE MUSEUM	DRG. No. 7562-D003	REV D
 copyright THIS DRAWING IS THE COPYRIGHT OF ALUMINO UK LTD. AND MUST NOT BE COPIED, OR LOANED OR OTHERWISE COMMUNICATED TO A THIRD PARTY WITHOUT WRITTEN PERMISSION.				DRG. TITLE:	All Elevations Viewed Externally	
				HEAD SECTION DETAILS W-03 - NORTH YARD		

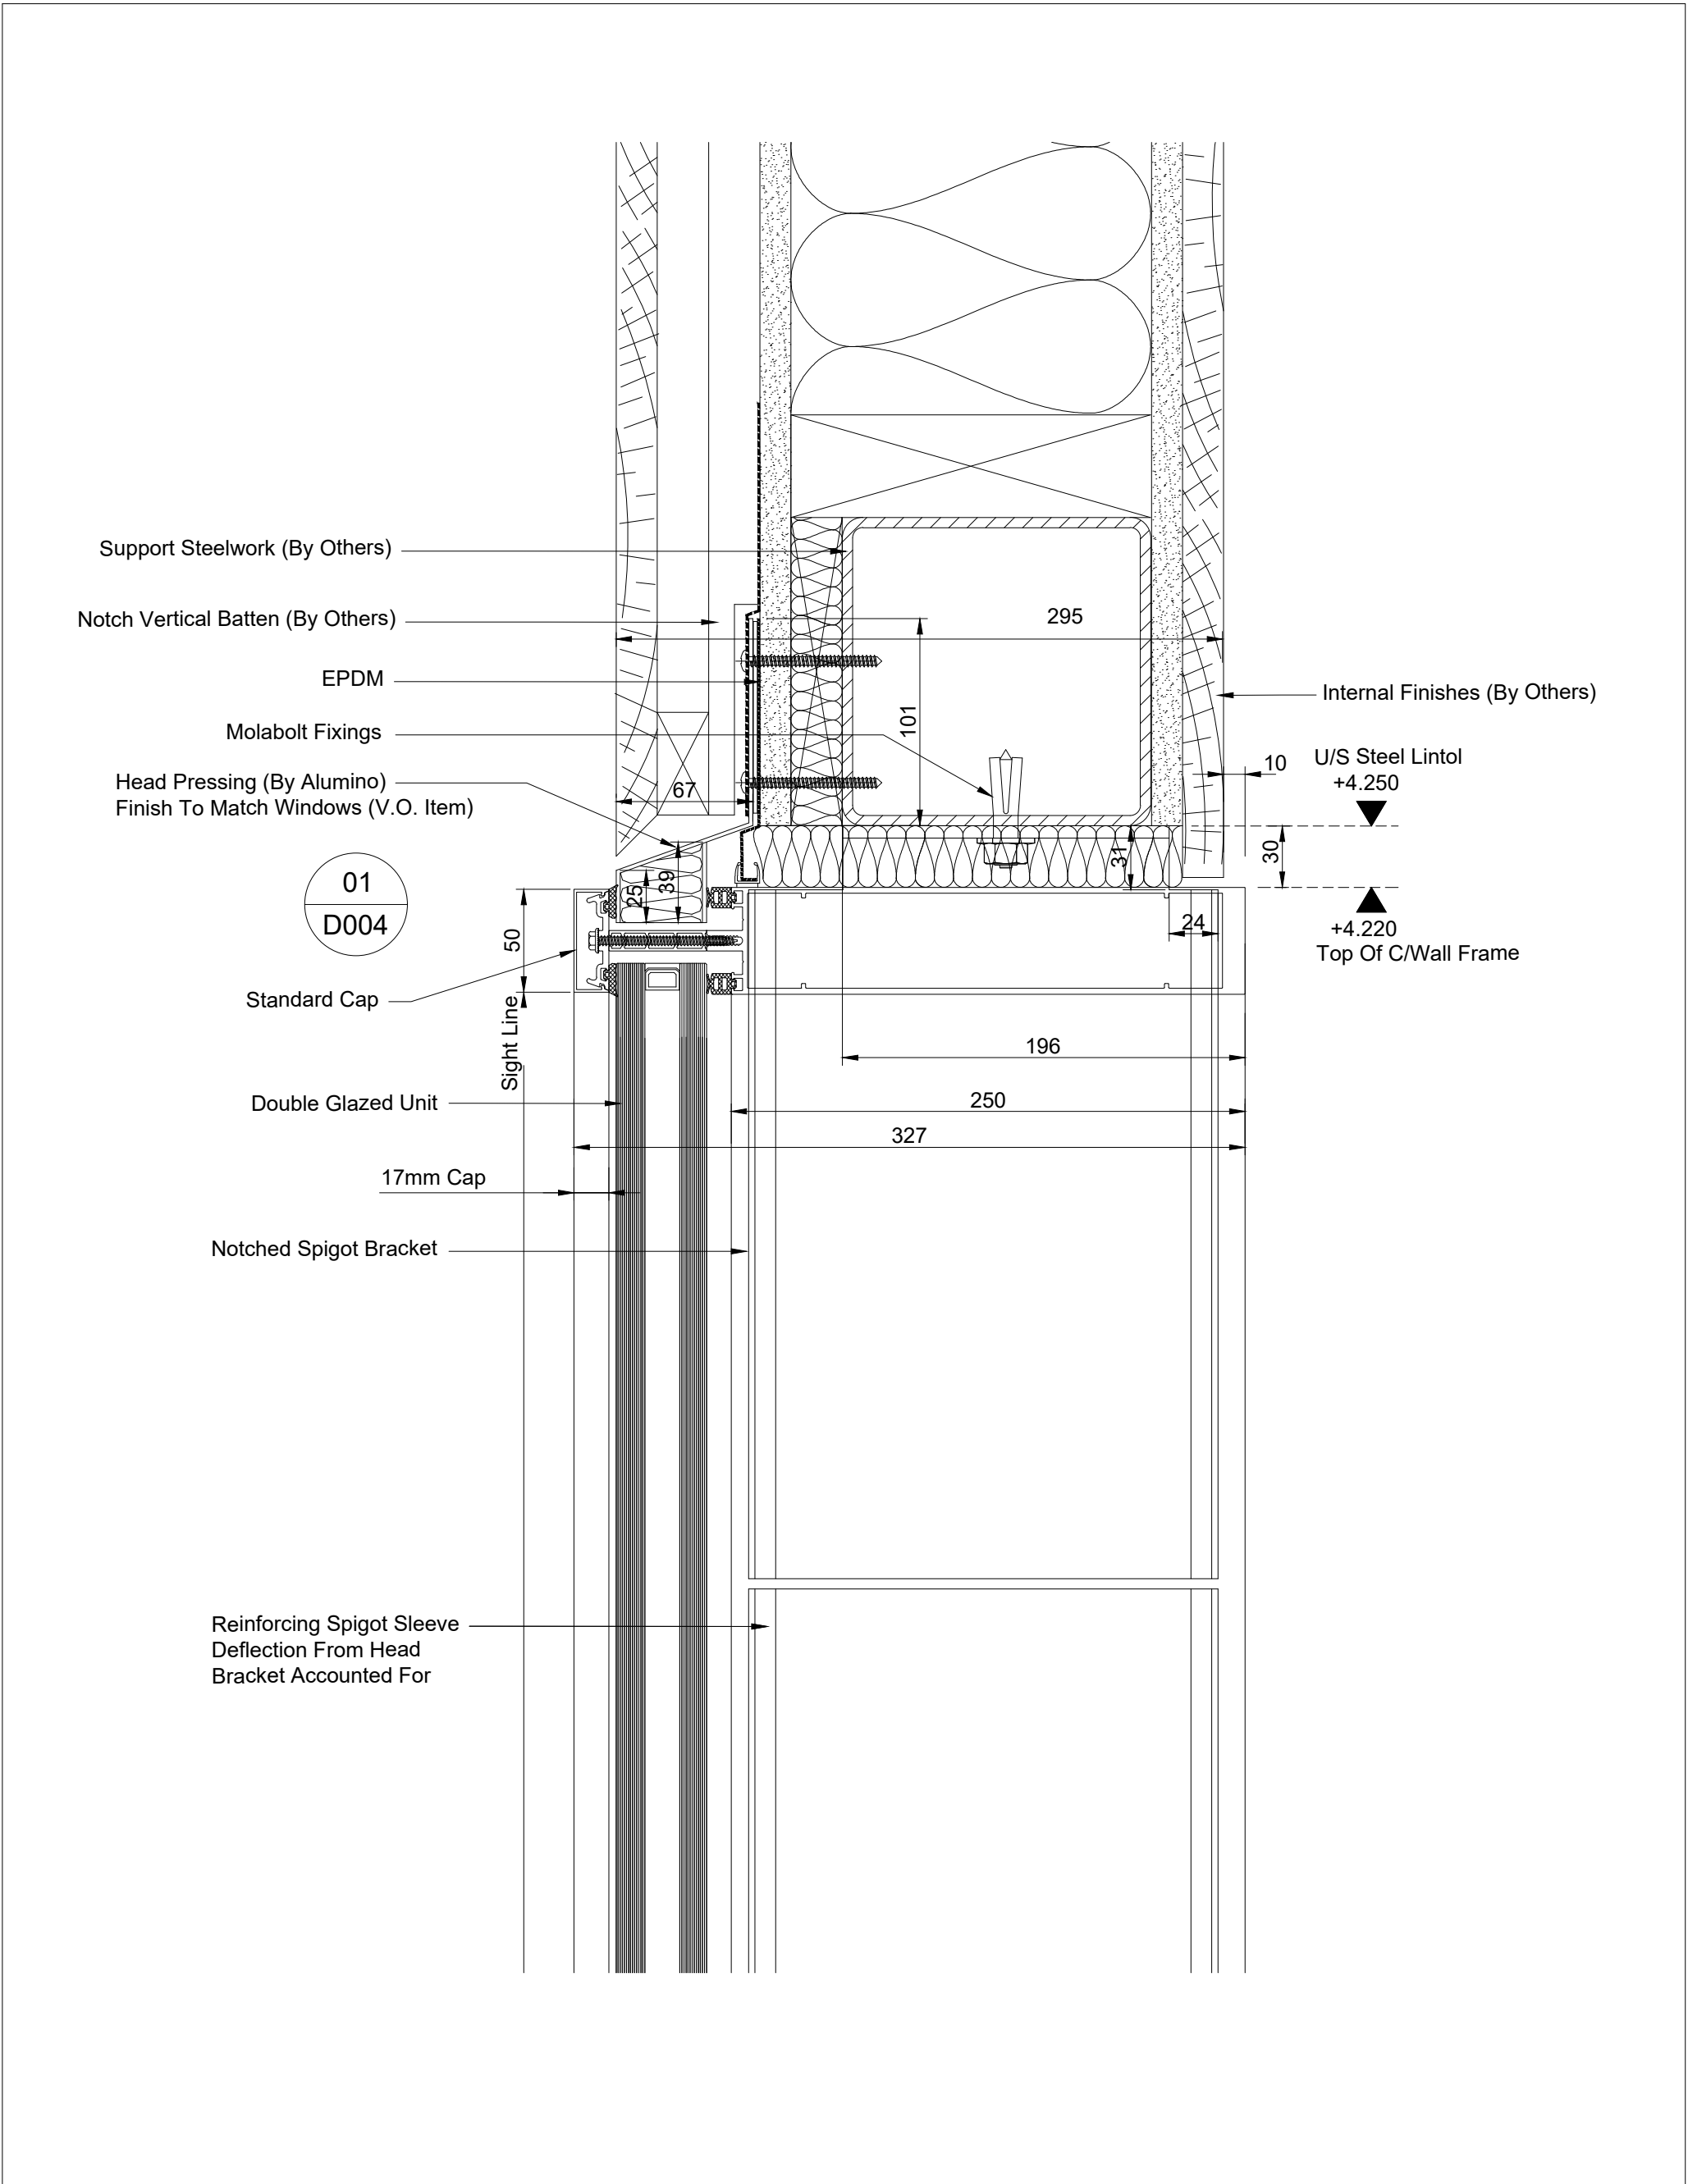

 Alumino UK Ltd. Alumino House Burma Road, Blidworth, Mansfield NG21 0RT EMAIL: sales@alumino.co.uk TEL: 01623 797372 FAX: 0870 123 1592	D	Amended To Comments / Sizes Updated To Suit Survey	11.08.22	CLIENT: HH SMITH	DRN BY: GH	DATE: 11.11.21
	C	Amended To Comments	05.04.22		SCALE: 1:300 @ A3	
	B	Amended To Comments	03.02.22	JOB TITLE: MANCHESTER SCIENCE MUSEUM	Checked By:	Date:
	A	Amended To Comments	24.01.22		Drawing Status: CONSTRUCTION	
	Rev	Description	Date	DRG. TITLE: HEAD SECTION DETAILS W-07 & W-09 - NORTH YARD	DRG. No. 7562-D004	REV D
 copyright THIS DRAWING IS THE COPYRIGHT OF ALUMINO UK LTD. AND MUST NOT BE COPIED, OR LOANED OR OTHERWISE COMMUNICATED TO A THIRD PARTY WITHOUT WRITTEN PERMISSION.				All Elevations Viewed Externally		

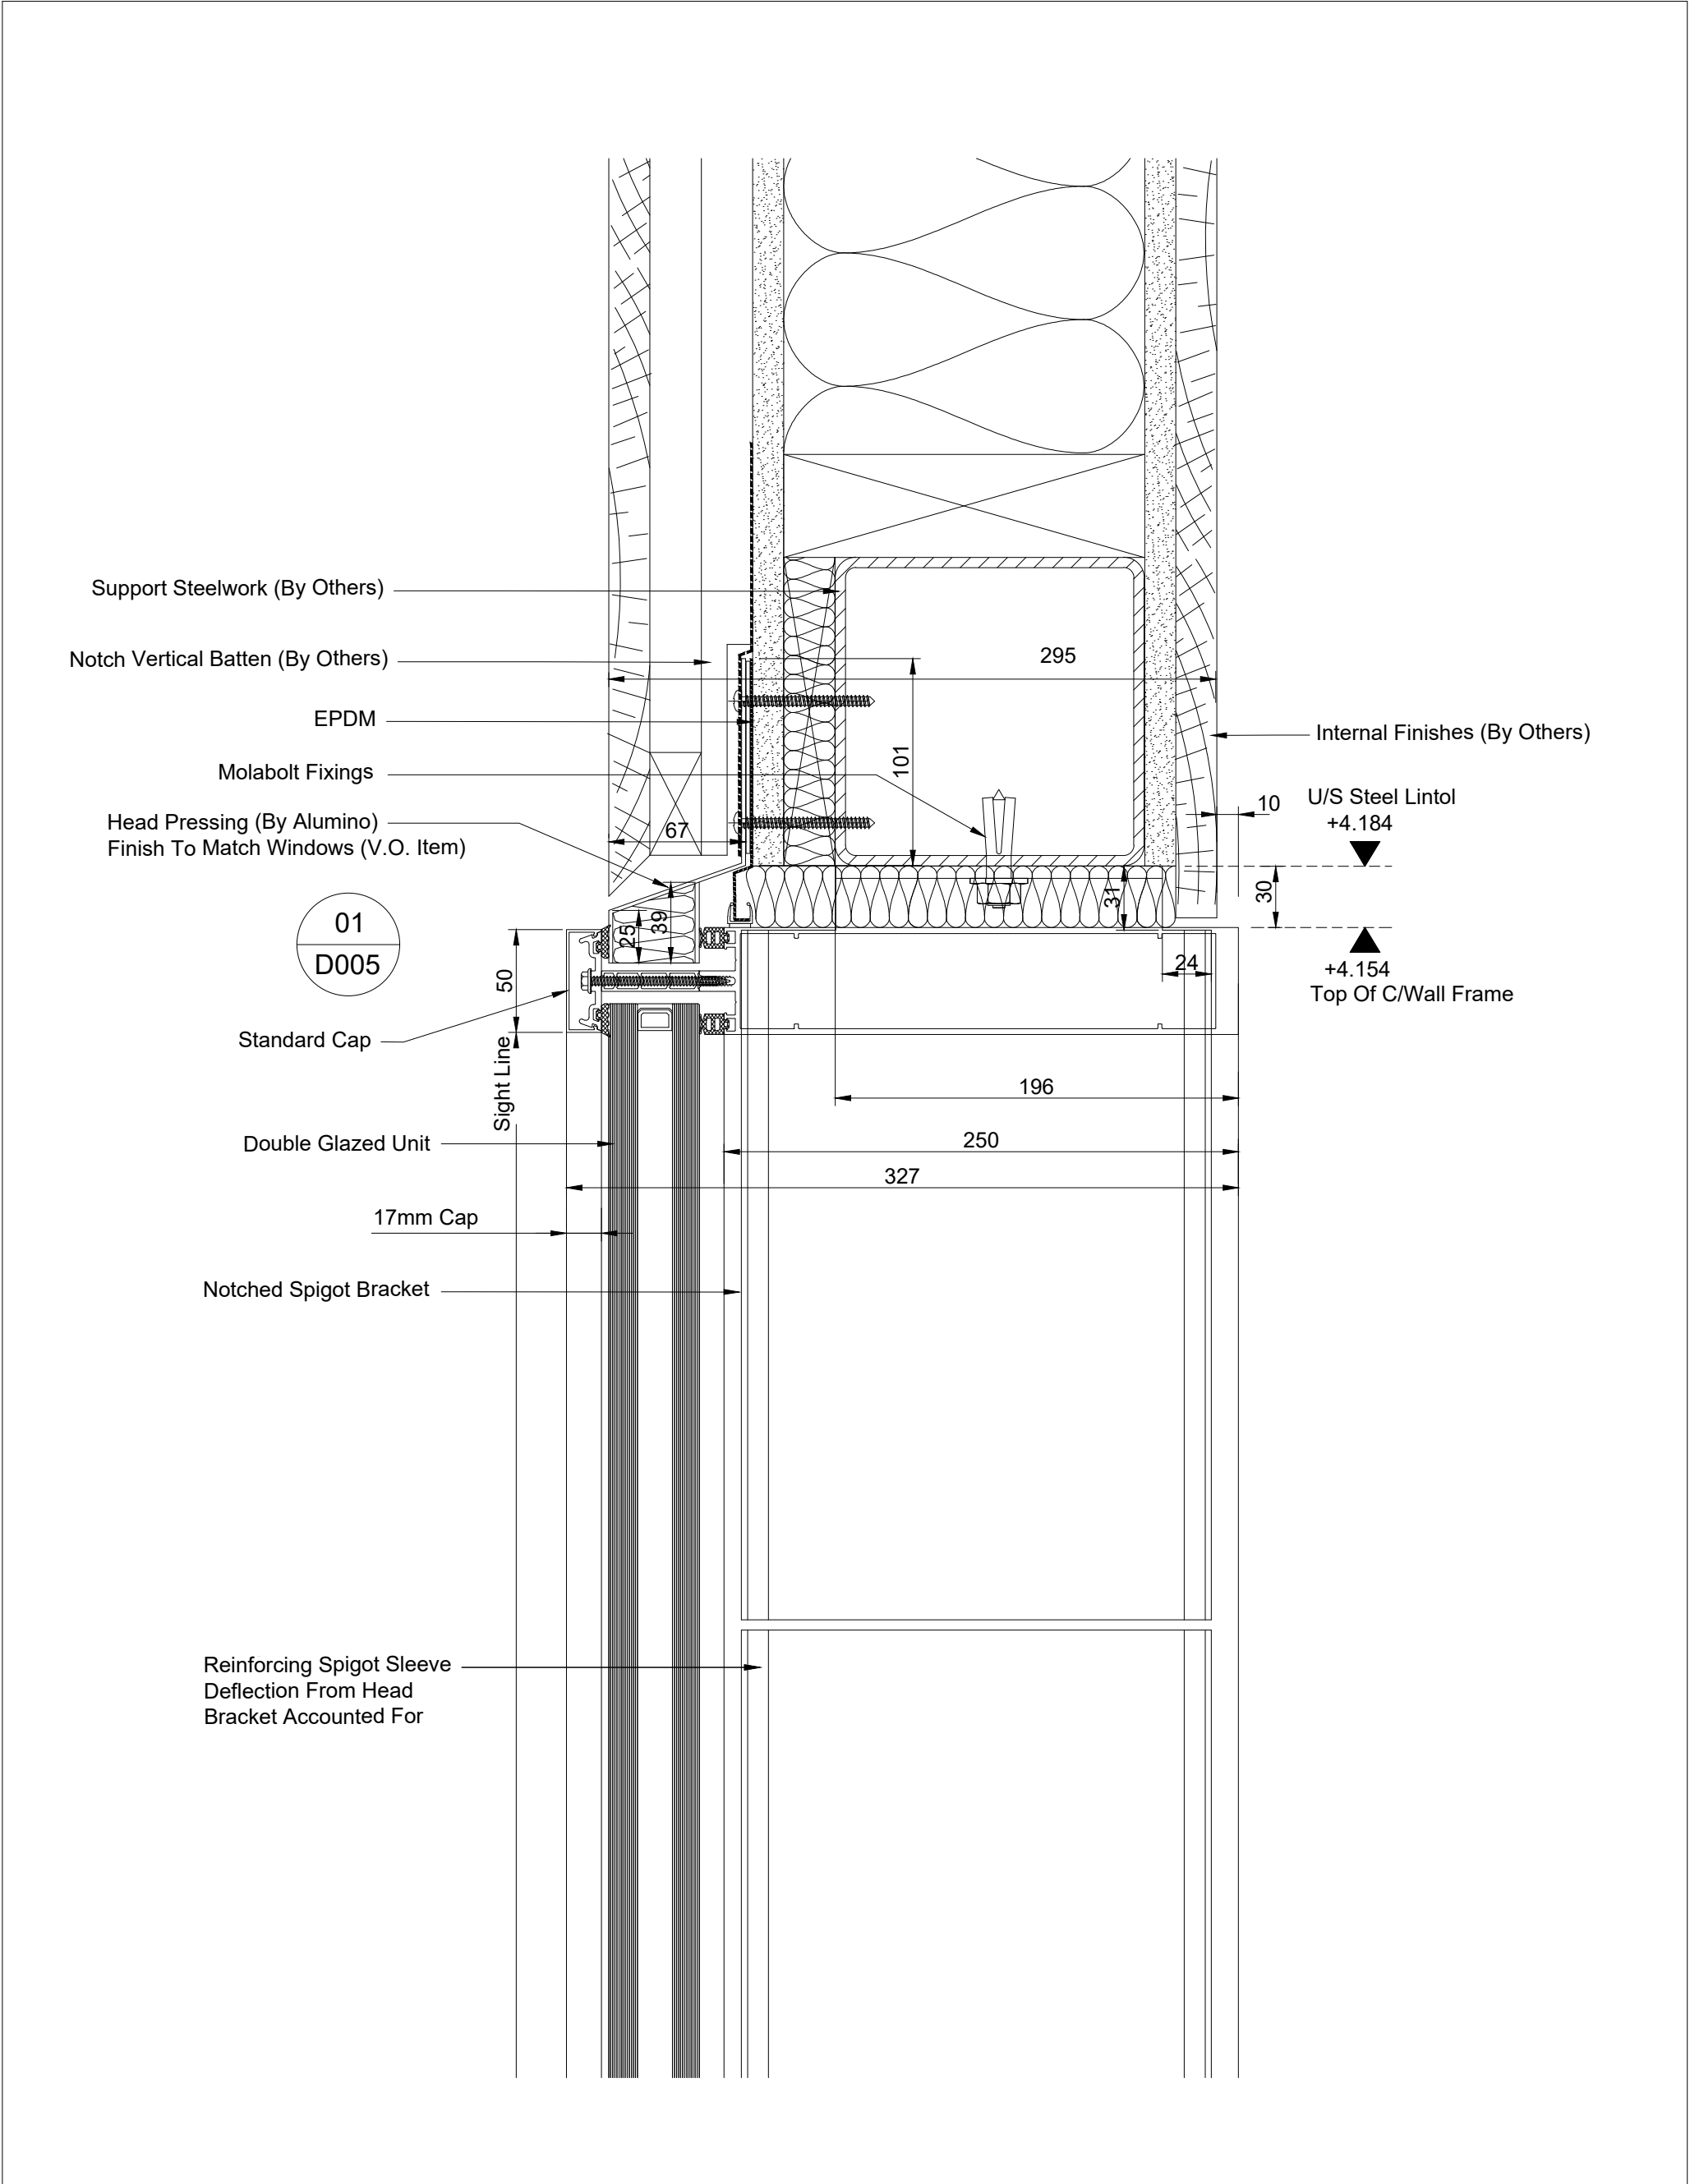




Alumino UK Ltd. Alumino House
Burma Road, Blidworth, Mansfield NG21 0RT

EMAIL: sales@alumino.co.uk
TEL: 01623 797372 | FAX: 0870 123 1592

D	Amended To Comments / Sizes Updated To Suit Survey	11.08.22
C	Amended To Comments	05.04.22
B	Amended To Comments	03.02.22
A	Amended To Comments	24.01.22
Rev	Description	Date
© copyright THIS DRAWING IS THE COPYRIGHT OF ALUMINO UK LTD. AND MUST NOT BE COPIED, OR LOANED OR OTHERWISE COMMUNICATED TO A THIRD PARTY WITHOUT WRITTEN PERMISSION.		


CLIENT:	DRN BY: GH	DATE: 11.11.21
	SCALE: 1:300 @ A3	
JOB TITLE:	Checked By:	Date:
	Drawing Status: CONSTRUCTION	
DRG. TITLE:	DRG. No. 7562-D005	REV D
	All Elevations Viewed Externally	

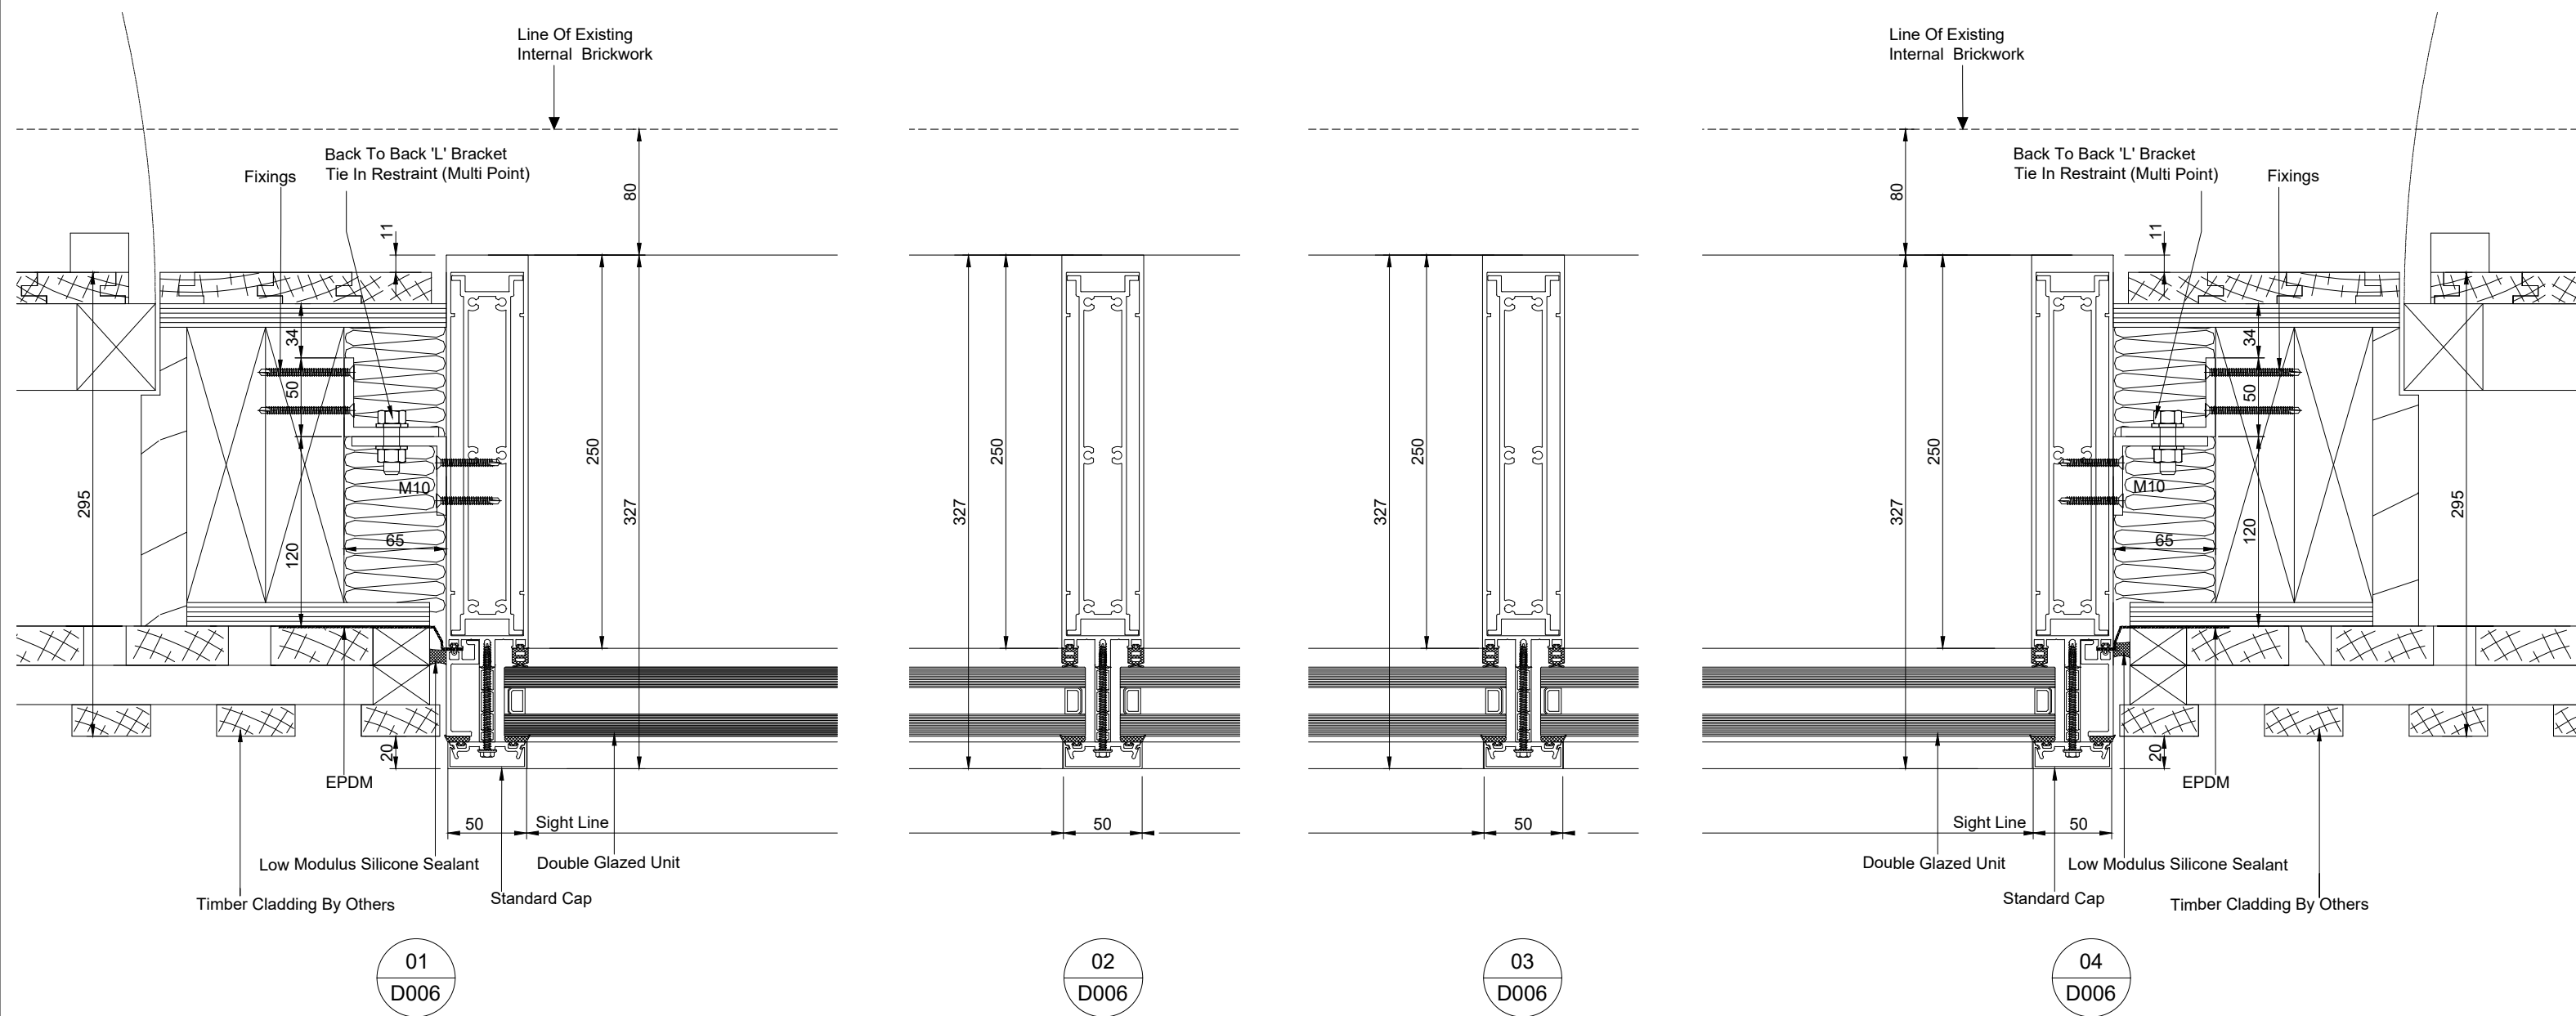

Alumino UK Ltd. Alumino House
Burma Road, Blidworth, Mansfield NG21 0RT

EMAIL: sales@alumino.co.uk
TEL: 01623 797372 | FAX: 0870 123 1592


D	Amended To Comments / Sizes Updated To Suit Survey	11.08.22	CLIENT: HH SMITH	DRN BY: GH	DATE: 11.11.21			
C	Amended To Comments	05.04.22		SCALE: 1:300 @ A3				
B	Amended To Comments	03.02.22		Checked By:	Date:			
A	Amended To Comments	24.01.22	JOB TITLE: MANCHESTER SCIENCE MUSEUM	Drawing Status: CONSTRUCTION				
Rev	Description	Date		<table><tr><td>DRG. No.</td><td>7562-D006</td><td>REV</td><td>D</td></tr></table>		DRG. No.	7562-D006	REV
DRG. No.	7562-D006	REV	D					
© copyright THIS DRAWING IS THE COPYRIGHT OF ALUMINO UK LTD. AND MUST NOT BE COPIED, OR LOANED OR OTHERWISE COMMUNICATED TO A THIRD PARTY WITHOUT WRITTEN PERMISSION.			DRG. TITLE: HORIZONTAL SECTION DETAILS W-02 W-03, W-07, W-08, W-09 - NORTH YARD	All Elevations Viewed Externally				

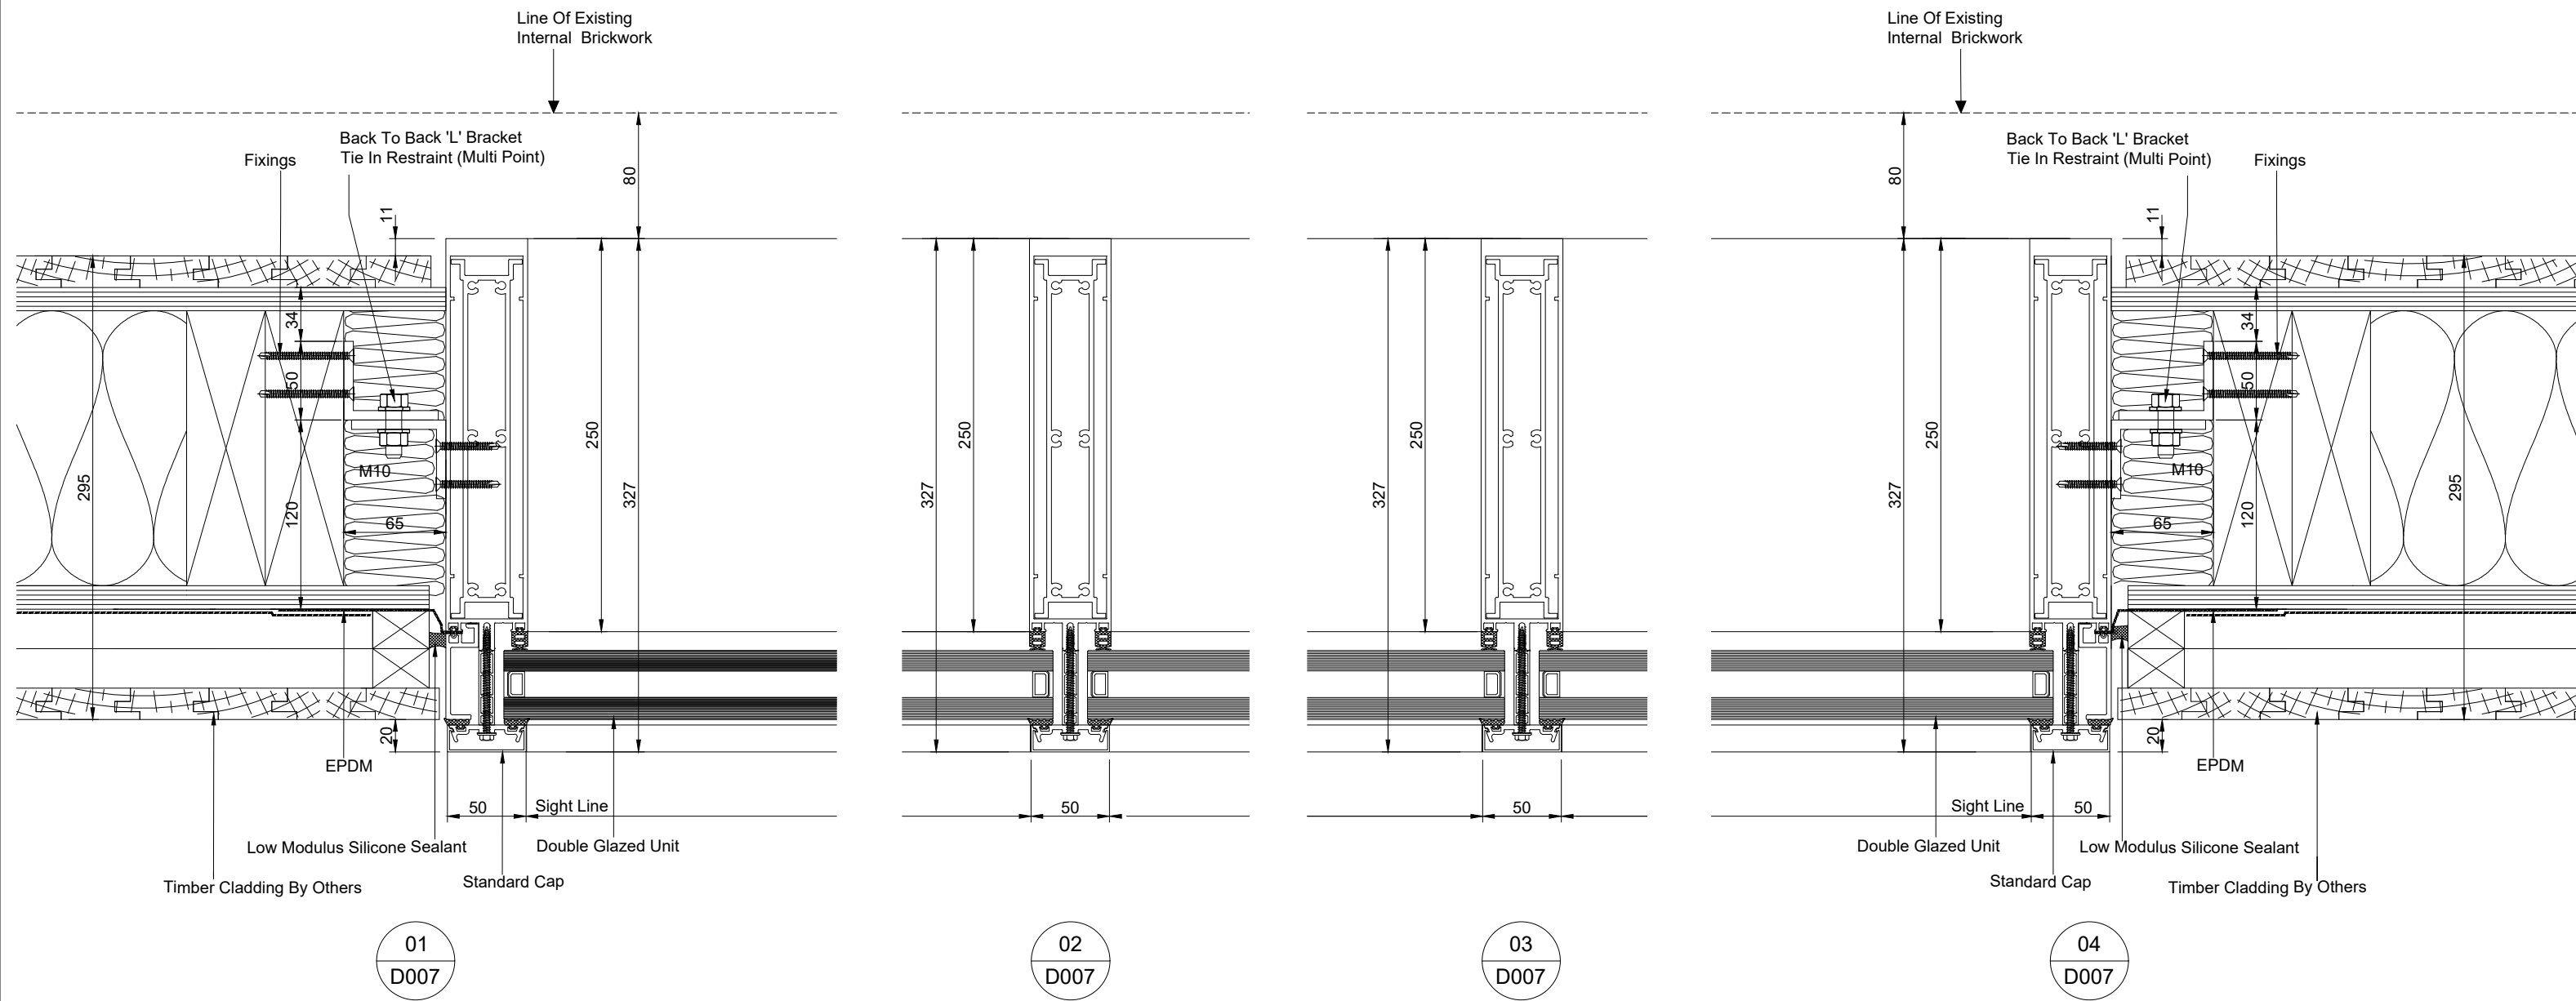

Alumino UK Ltd. Alumino House
Burma Road, Blidworth, Mansfield NG21 0RT

EMAIL: sales@alumino.co.uk
TEL: 01623 797372 | FAX: 0870 123 1592


D	Amended To Comments / Sizes Updated To Suit Survey	11.08.22	CLIENT: HH SMITH	DRN BY: GH	DATE: 11.11.21
C	Amended To Comments	05.04.22		SCALE: 1:300 @ A3	
B	Amended To Comments	03.02.22		Checked By:	Date:
A	Amended To Comments	24.01.22	JOB TITLE: MANCHESTER SCIENCE MUSEUM	Drawing Status: CONSTRUCTION	
Rev	Description	Date		DRG. No. 7562-D007 REV D	
© copyright THIS DRAWING IS THE COPYRIGHT OF ALUMINO UK LTD. AND MUST NOT BE COPIED, OR LOANED OR OTHERWISE COMMUNICATED TO A THIRD PARTY WITHOUT WRITTEN PERMISSION.			DRG. TITLE: HORIZONTAL SECTION DETAILS W-02 W-03, W-07, W-08, W-09 - NORTH YARD	All Elevations Viewed Externally	

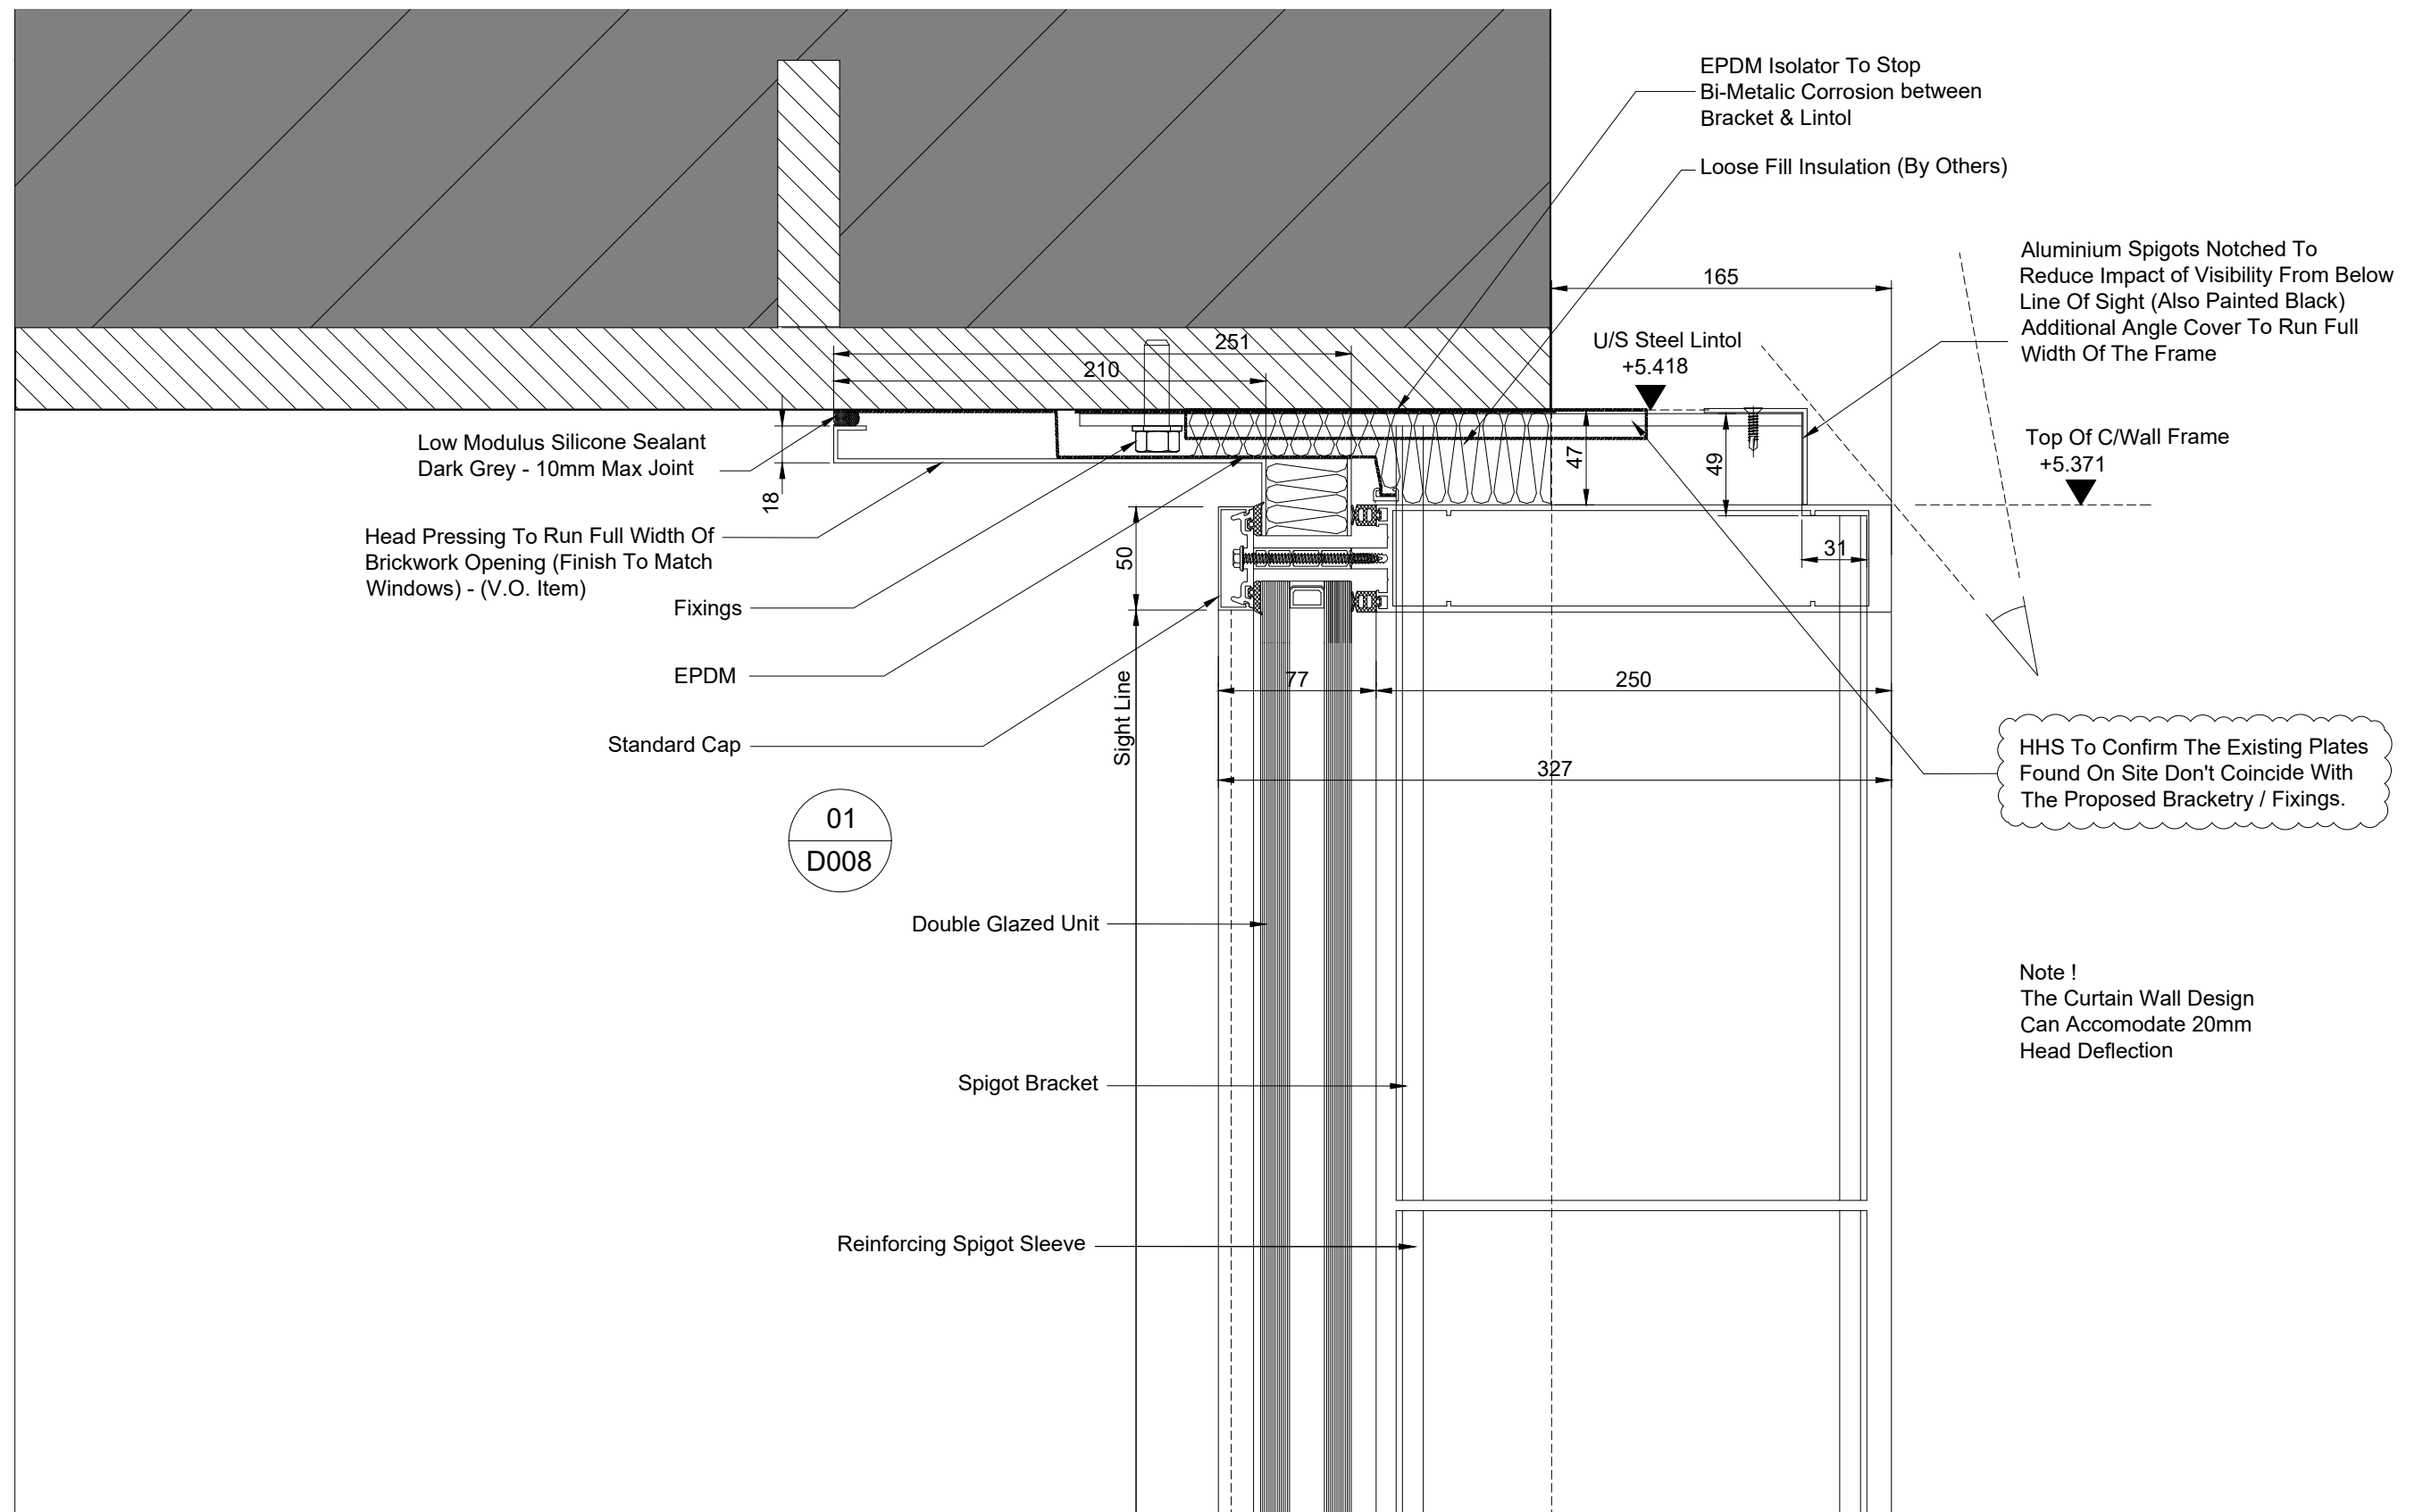

Alumino UK Ltd. Alumino House
Burma Road, Blidworth, Mansfield NG21 0RT

EMAIL: sales@alumino.co.uk
TEL: 01623 797372 | FAX: 0870 123 1592

E	Note Added Regarding The Existing Head Plates As Per CG Comments	11.08.22	CLIENT:	DRN BY: GH	DATE: 11.11.21
D	Amended To Comments / Sizes Updated To Suit Survey	11.08.22	HH SMITH	SCALE: 1:300 @ A3	
C	Amended To Comments	05.04.22		Checked By:	Date:
B	Amended To Comments	03.02.22	JOB TITLE:	Drawing Status: CONSTRUCTION	
A	Amended To Comments	24.01.22	MANCHESTER SCIENCE MUSEUM	DRG. No. 7562-D008	REV E
copyright THIS DRAWING IS THE COPYRIGHT OF ALUMINO UK LTD. AND MUST NOT BE COPIED, OR LOANED OR OTHERWISE COMMUNICATED TO A THIRD PARTY WITHOUT WRITTEN PERMISSION.			DRG. TITLE:	All Elevations Viewed Externally	
			HEAD SECTION DETAILS W-06 - LIVERPOOL ROAD		

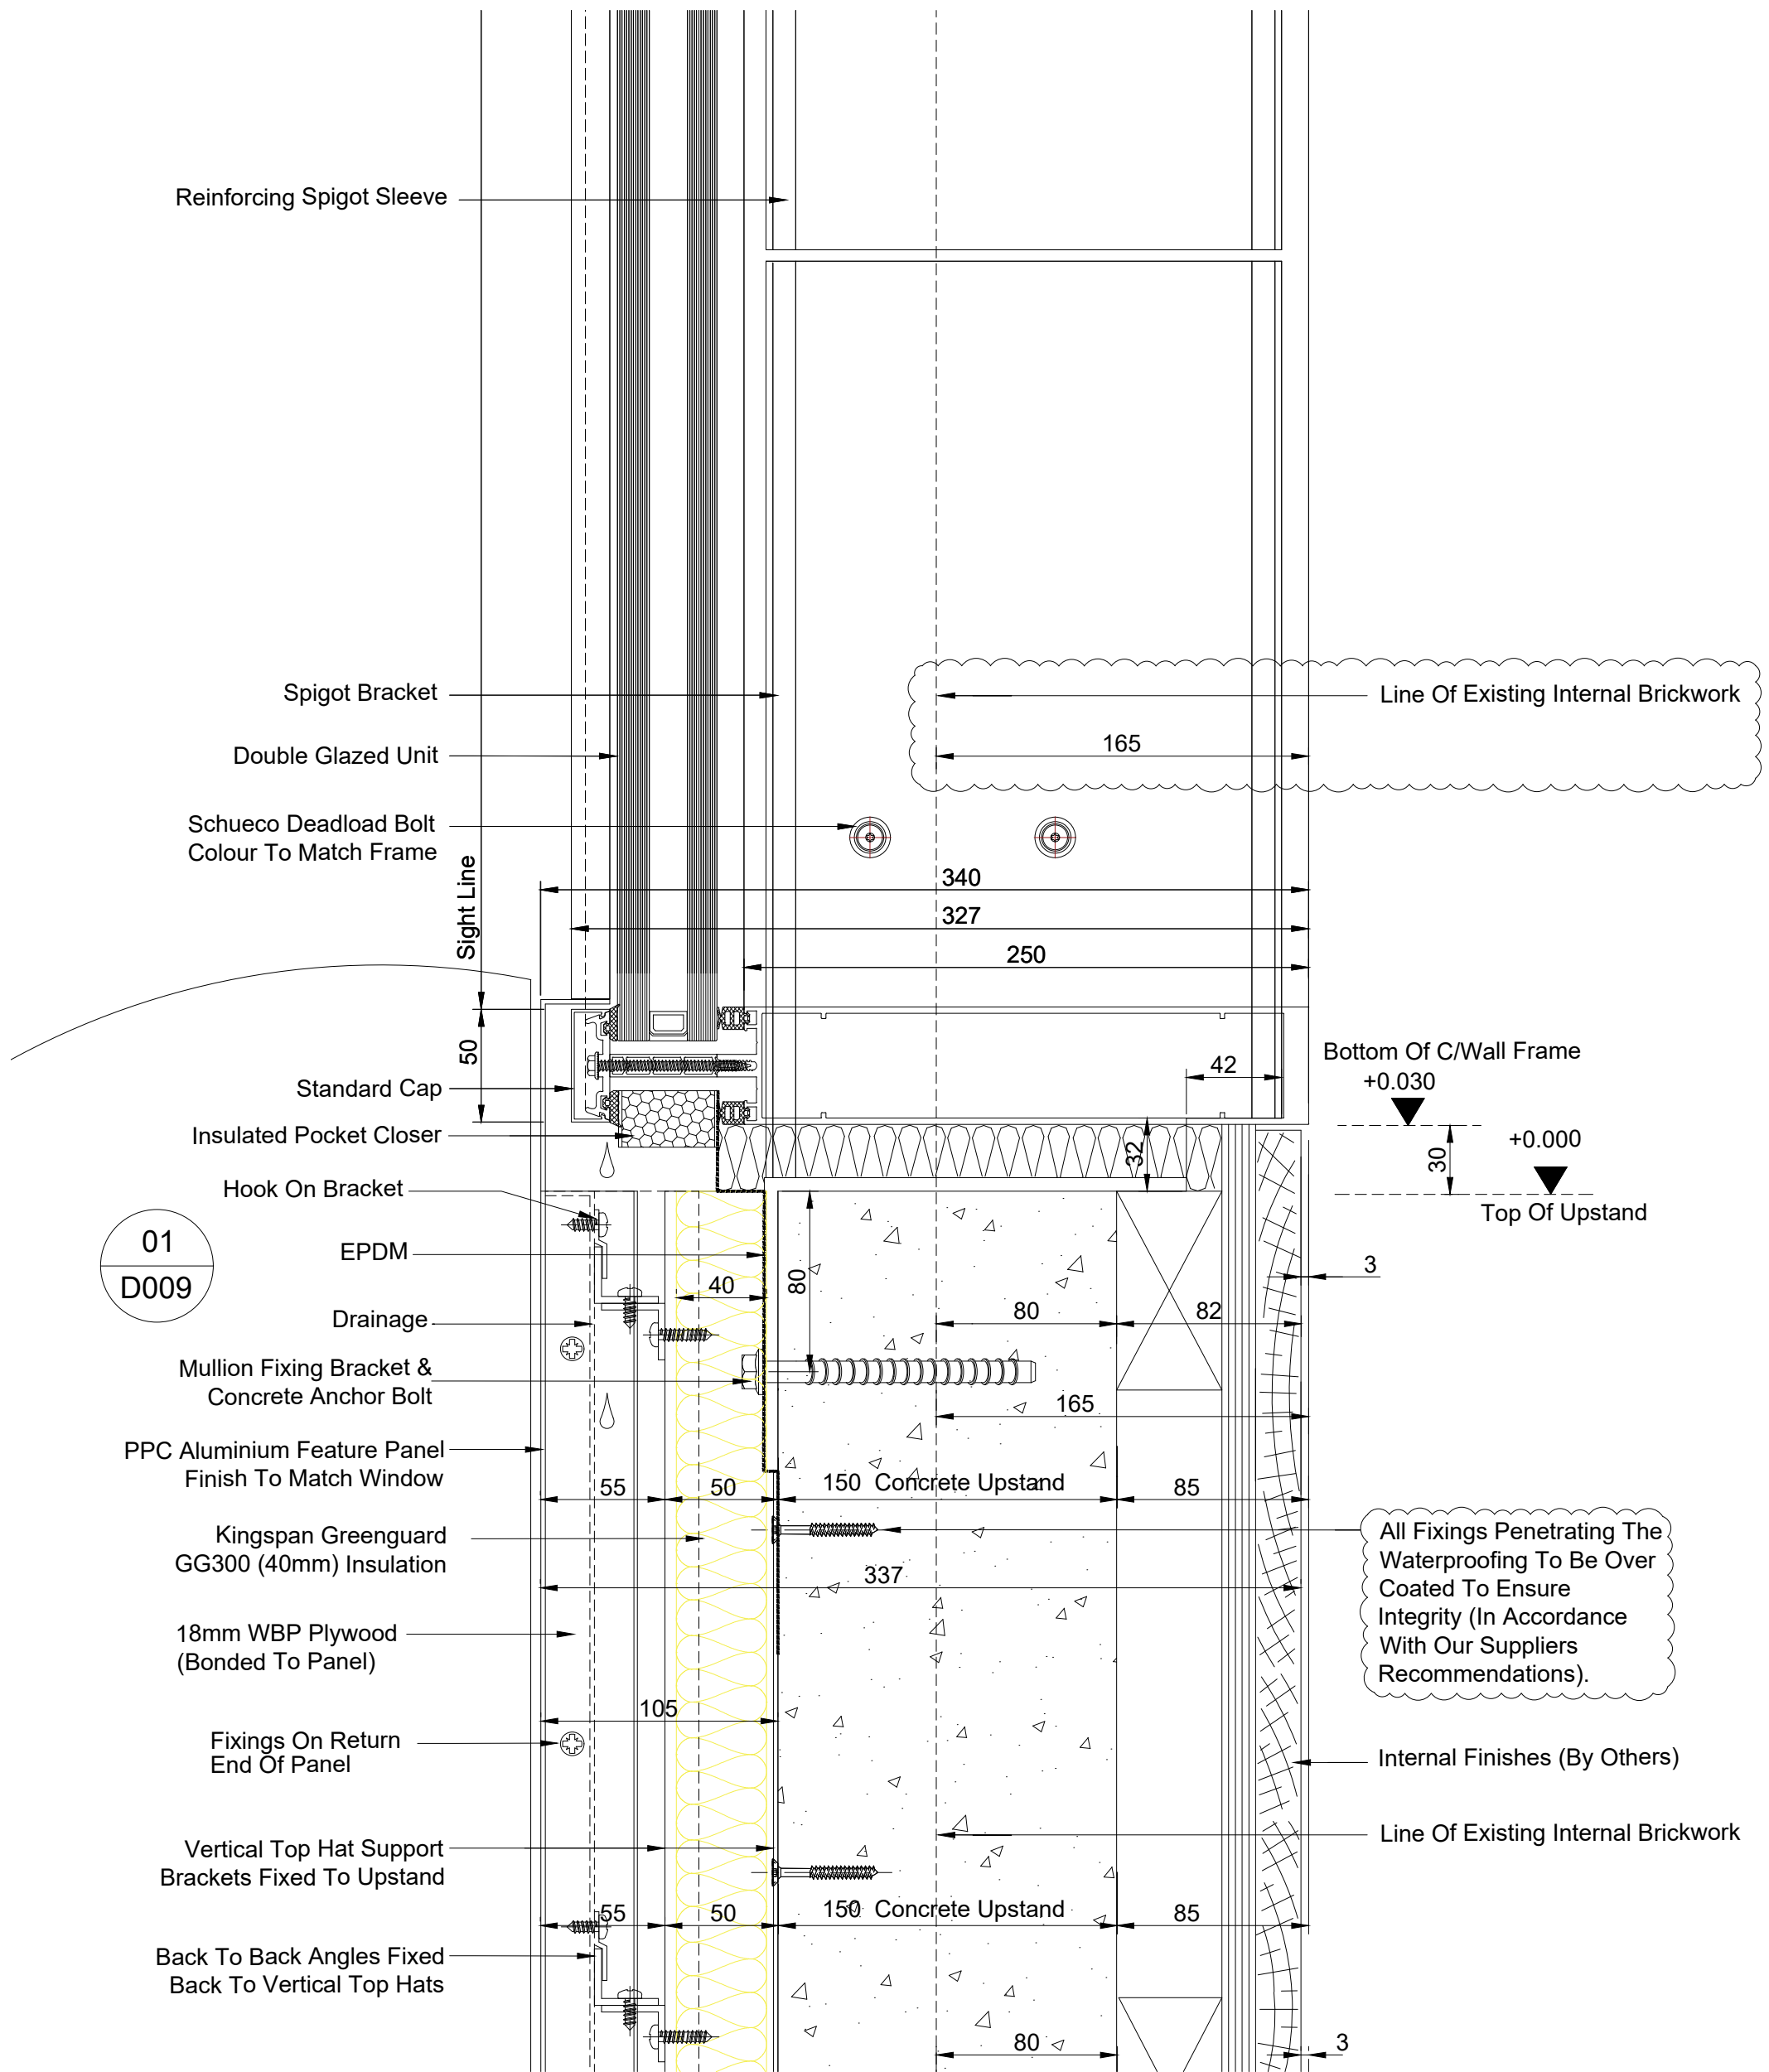


ALUMINO


Alumino UK Ltd, Alumino House
Burma Road, Blidworth, Mansfield NG21 0RT

EMAIL: sales@alumino.co.uk
TEL: 01623 797372 | FAX: 0870 123 1592


E	Note Added Regarding Fixings / Dims Added For Clarity Of Set Out	04.10.22
D	Amended To Comments / Sizes Updated To Suit Survey	11.08.22
C	Amended To Comments	05.04.22
B	Amended To Comments	03.02.22
A	Amended To Comments	24.01.22
© copyright THIS DRAWING IS THE COPYRIGHT OF ALUMINO UK LTD. AND MUST NOT BE COPIED, OR LOANED OR OTHERWISE COMMUNICATED TO A THIRD PARTY WITHOUT WRITTEN PERMISSION.		

CLIENT:	DRN BY: GH	DATE: 11.11.21
HH SMITH	SCALE: 1:300 @ A3	
JOB TITLE:	Checked By:	Date:
MANCHESTER SCIENCE MUSEUM	Drawing Status: CONSTRUCTION	
DRG. TITLE:	DRG. No. 7562-D009	REV E
CILL SECTION DETAIL W-06 - LIVERPOOL ROAD	All Elevations Viewed Externally	

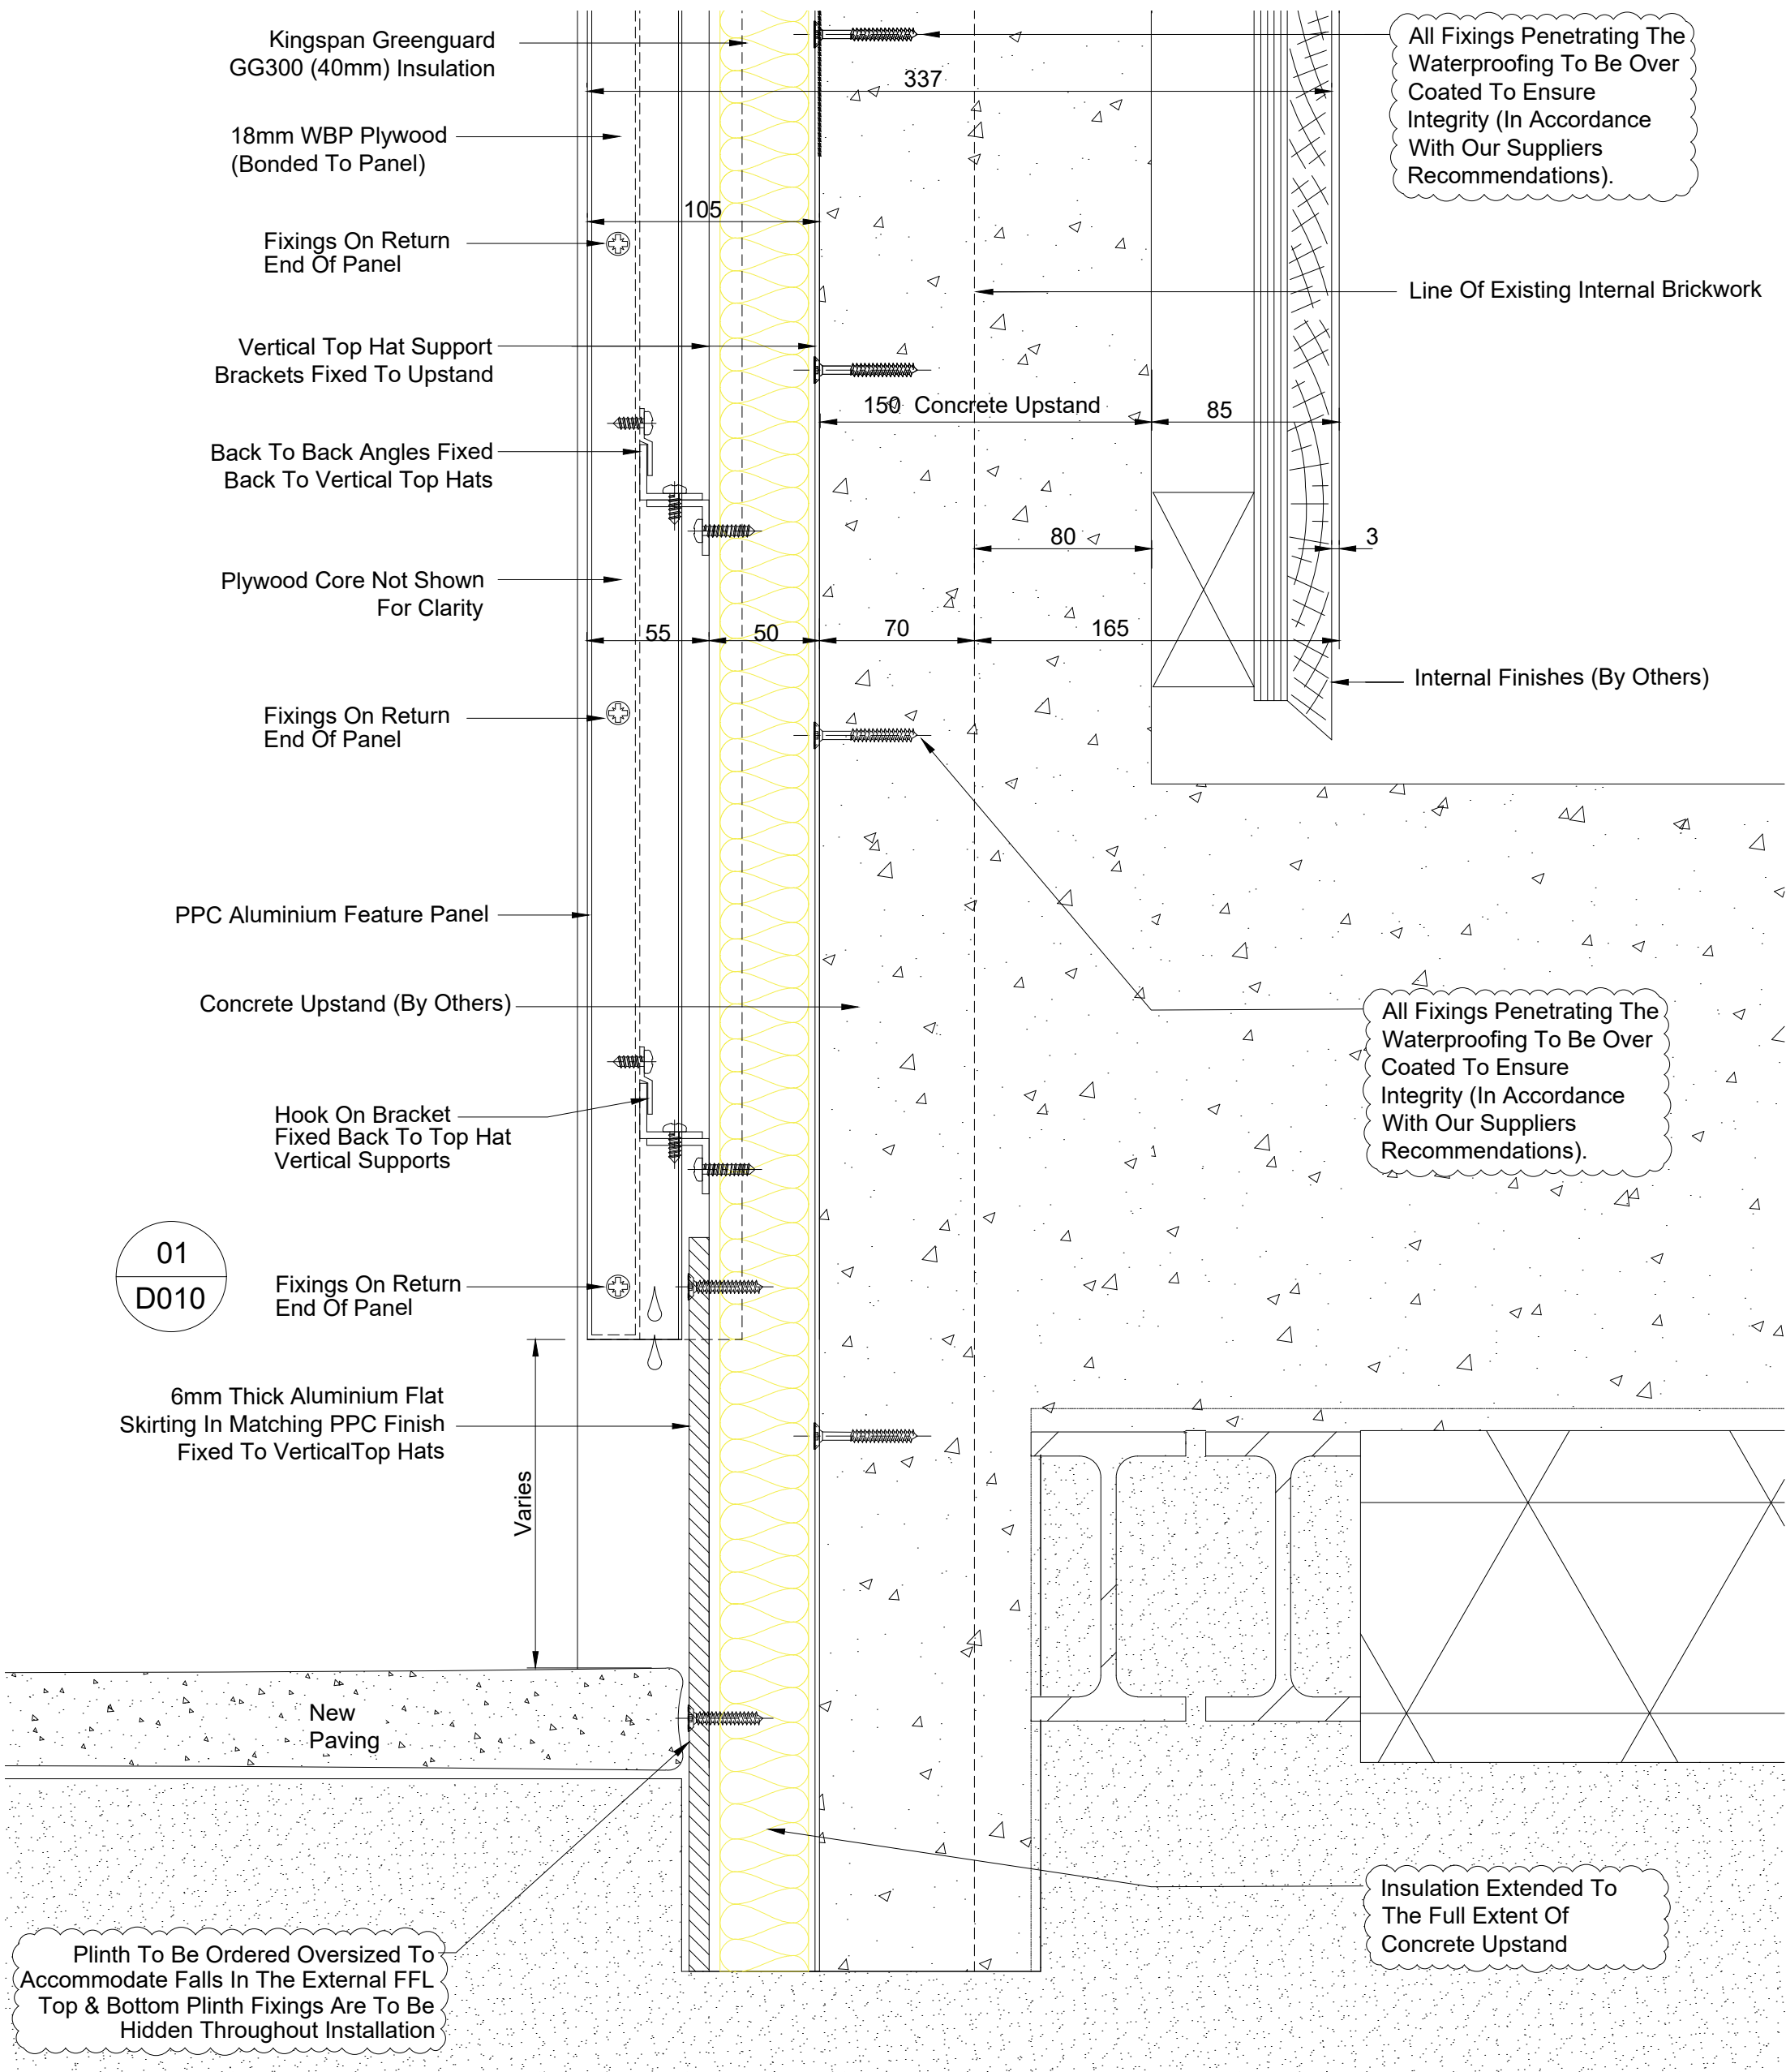

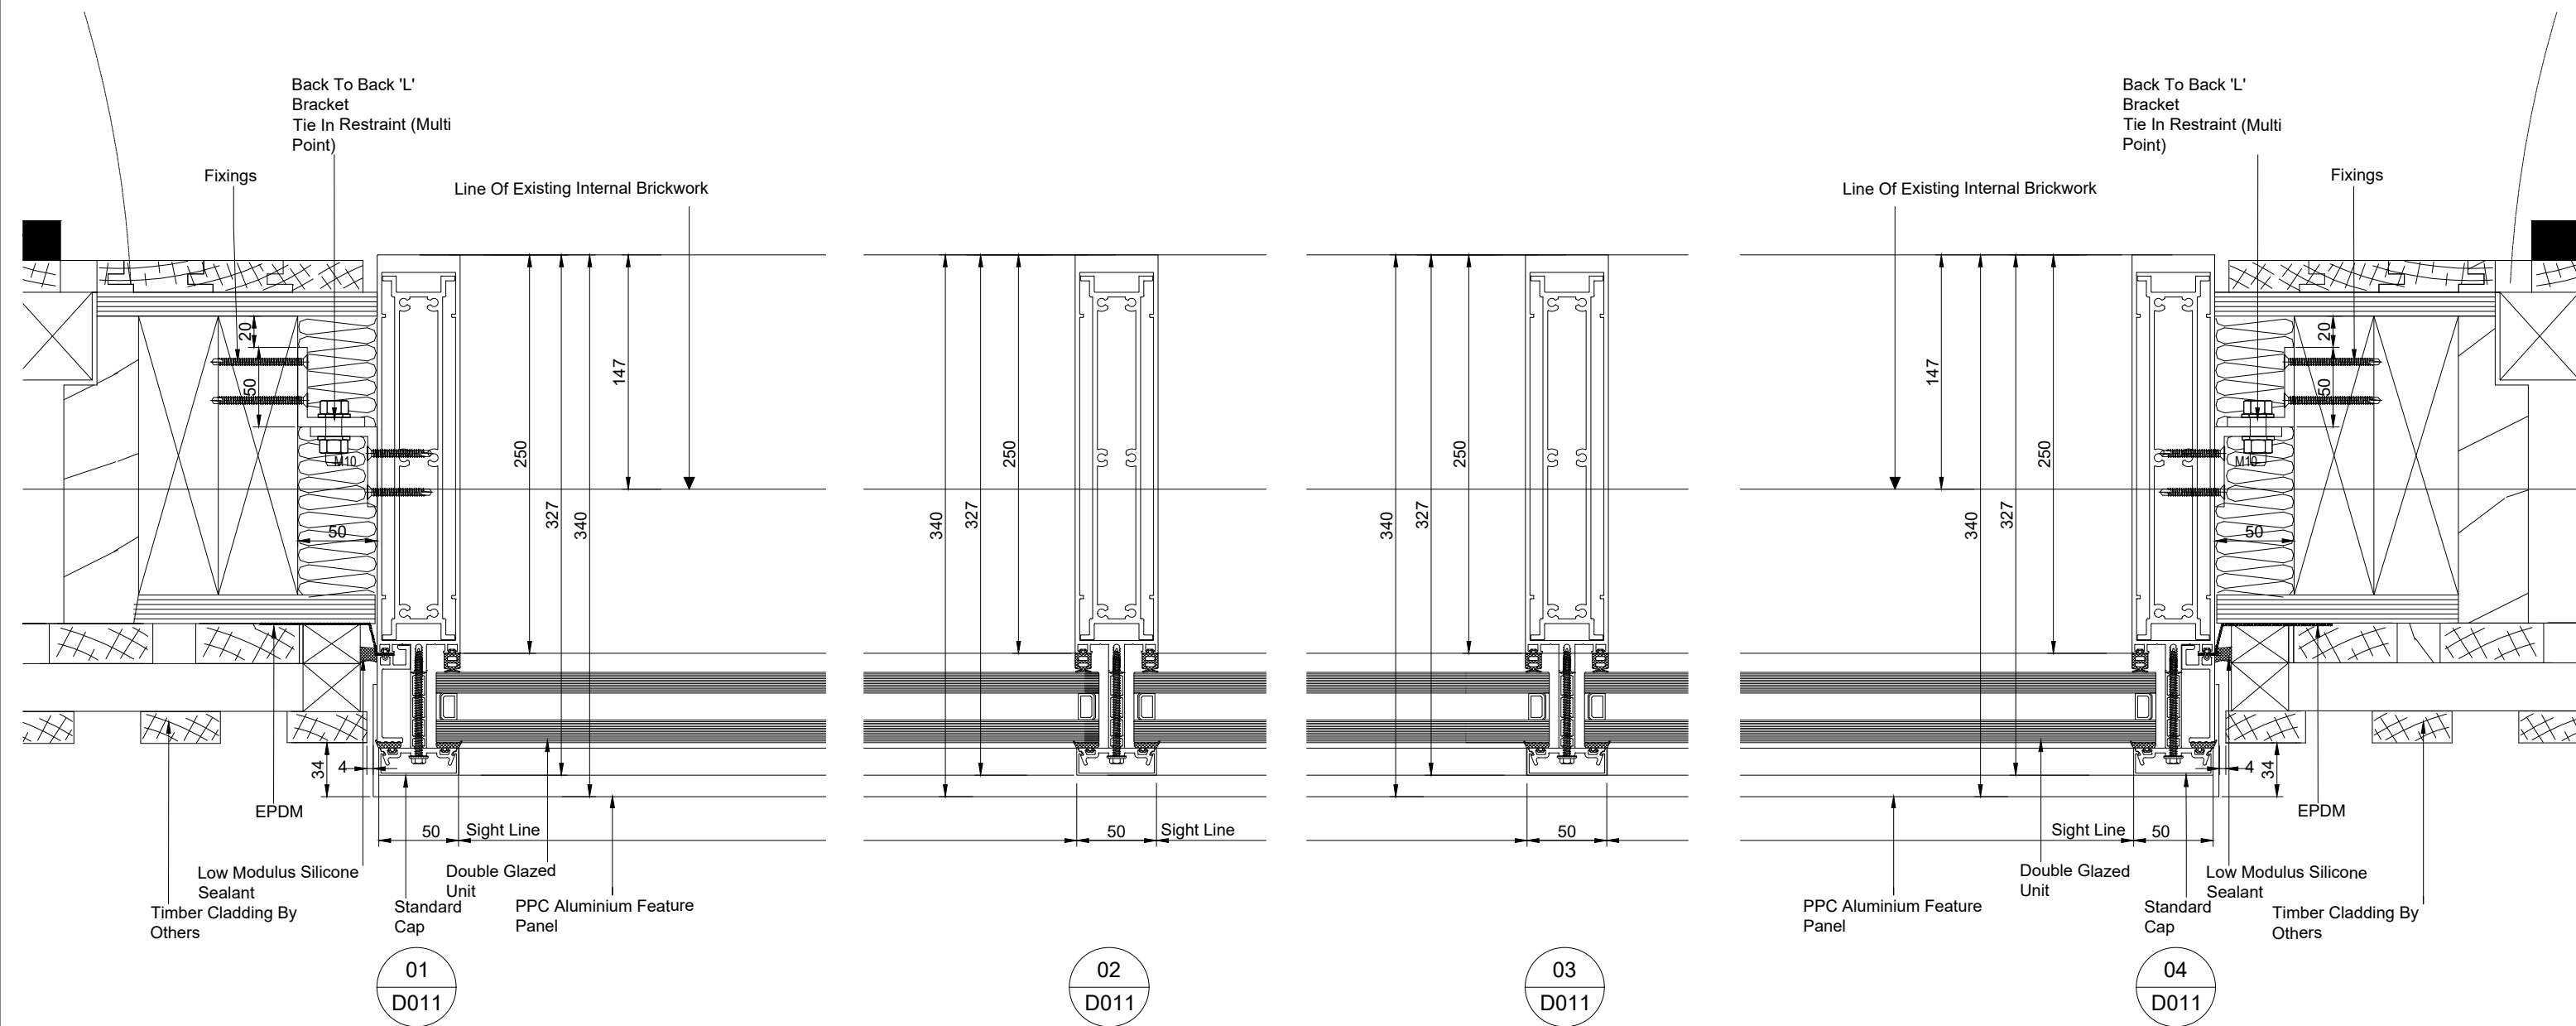

 Alumino UK Ltd. Alumino House Burma Road, Blidworth, Mansfield NG21 0RT EMAIL: sales@alumino.co.uk TEL: 01623 797372 FAX: 0870 123 1592	D	Amended To Comments / Sizes Updated To Suit Survey	11.08.22	CLIENT: HH SMITH	DRN BY: GH	DATE: 11.11.21
	C	Amended To Comments	05.04.22		SCALE: 1:300 @ A3	
	B	Amended To Comments	03.02.22		Checked By:	Date:
	A	Amended To Comments	24.01.22	JOB TITLE: MANCHESTER SCIENCE MUSEUM	Drawing Status: CONSTRUCTION	
	Rev	Description	Date		DRG. No. 7562-D011 REV D	
	© copyright THIS DRAWING IS THE COPYRIGHT OF ALUMINO UK LTD. AND MUST NOT BE COPIED, OR LOANED OR OTHERWISE COMMUNICATED TO A THIRD PARTY WITHOUT WRITTEN PERMISSION.			DRG. TITLE: HORIZONTAL SECTION DETAILS W-05 - LIVERPOOL ROAD	All Elevations Viewed Externally	

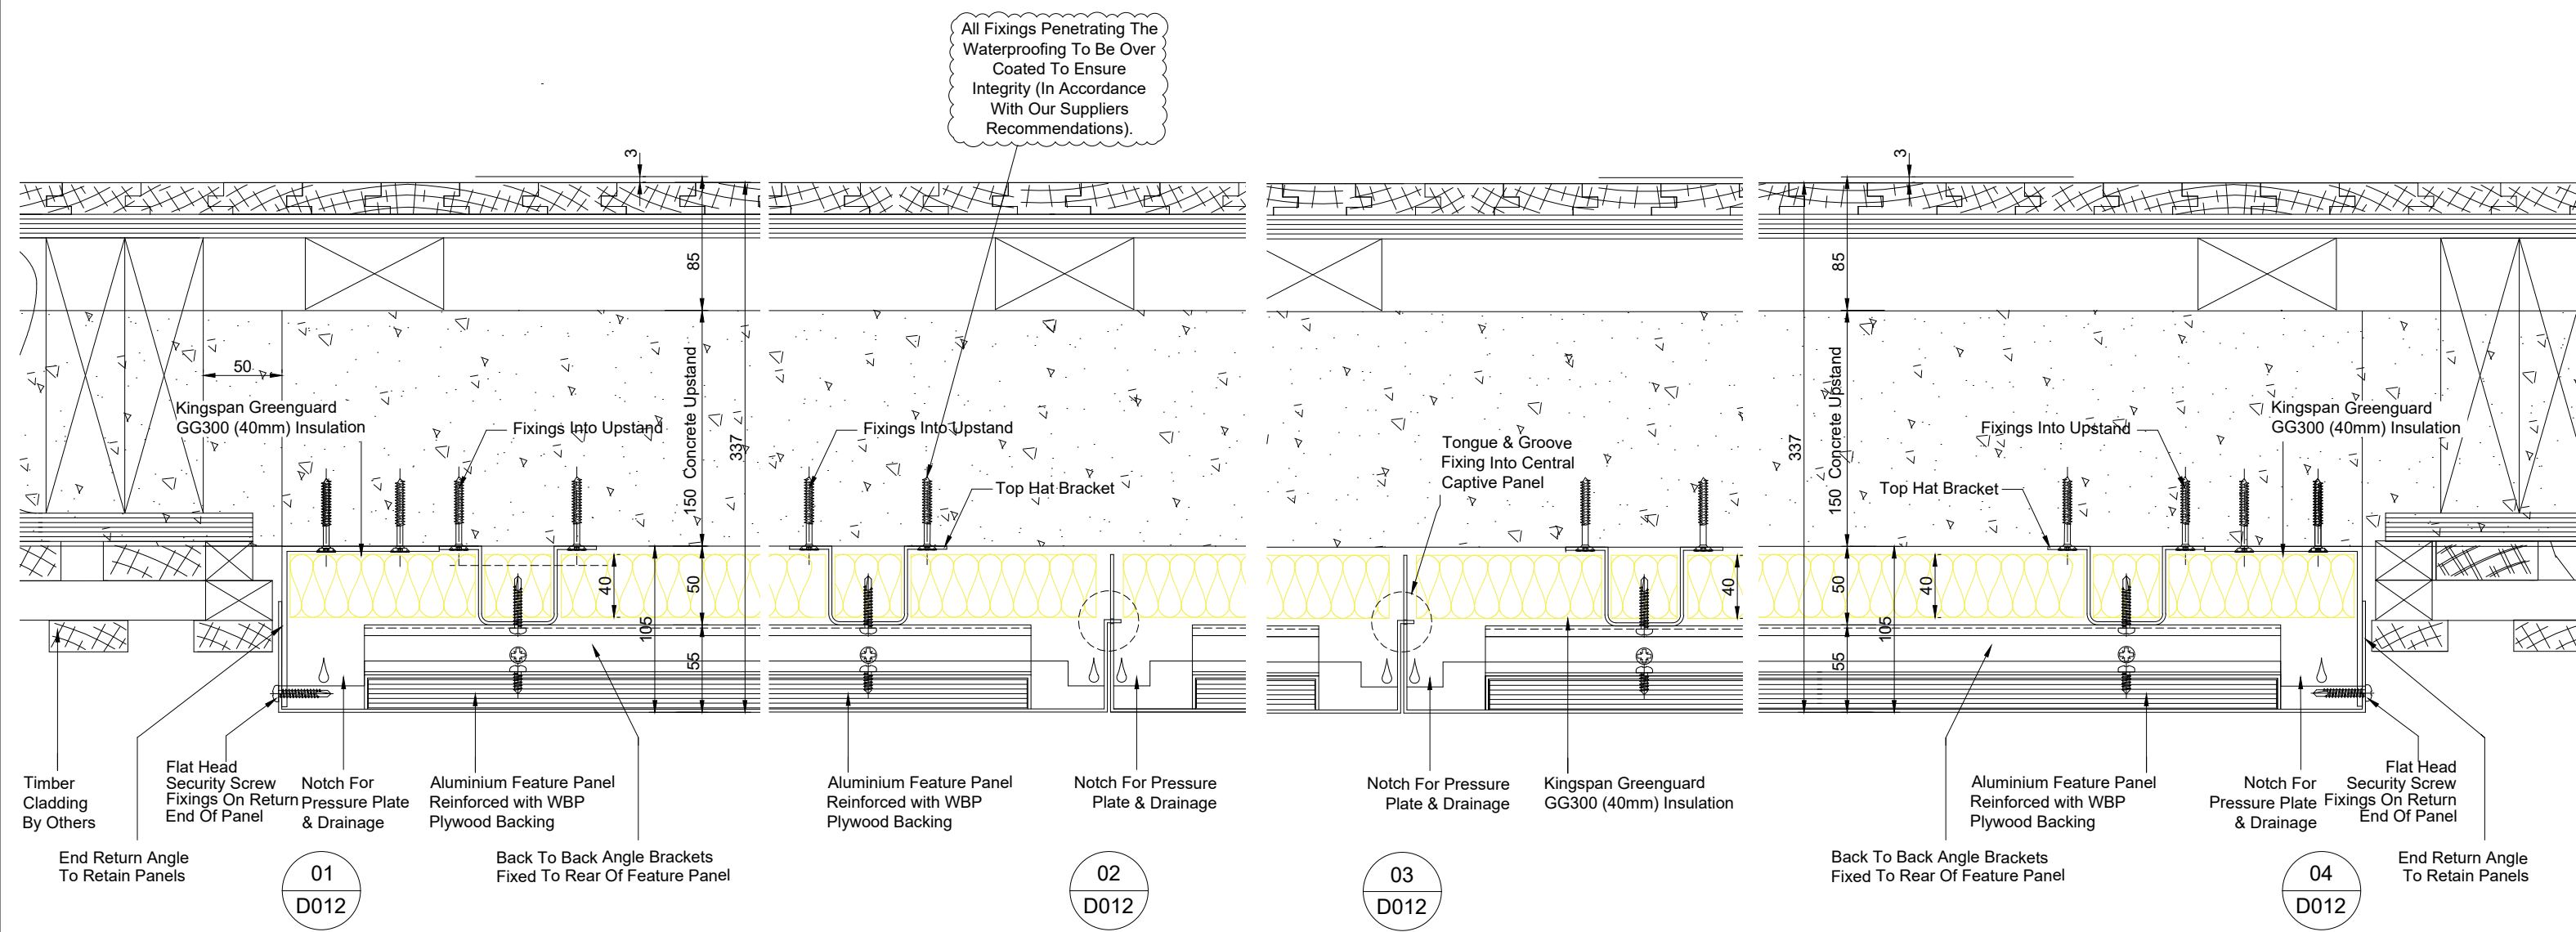

Alumino UK Ltd. Alumino House
Burma Road, Blidworth, Mansfield NG21 0RT

EMAIL: sales@alumino.co.uk
TEL: 01623 797372 | FAX: 0870 123 1592

E	Note Added Regarding Fixings As Per CG Comments	04.10.22
D	Amended To Comments / Sizes Updated To Suit Survey	11.08.22
C	Amended To Comments	05.04.22
B	Amended To Comments	03.02.22
A	Amended To Comments	24.01.22




THIS DRAWING IS THE COPYRIGHT OF ALUMINO UK LTD. AND MUST NOT BE COPIED, OR LOANED OR OTHERWISE COMMUNICATED TO A THIRD PARTY WITHOUT WRITTEN PERMISSION.

CLIENT:	DRN BY: GH	DATE: 11.11.21
HH SMITH	SCALE: 1:300 @ A3	
JOB TITLE:	Checked By:	Date:
MANCHESTER SCIENCE MUSEUM	Drawing Status: CONSTRUCTION	

DRG. TITLE:
HORIZONTAL SECTION DETAILS
W-06 - LIVERPOOL ROAD


DRG. No.	7562-D012	REV	E
All Elevations Viewed Externally			

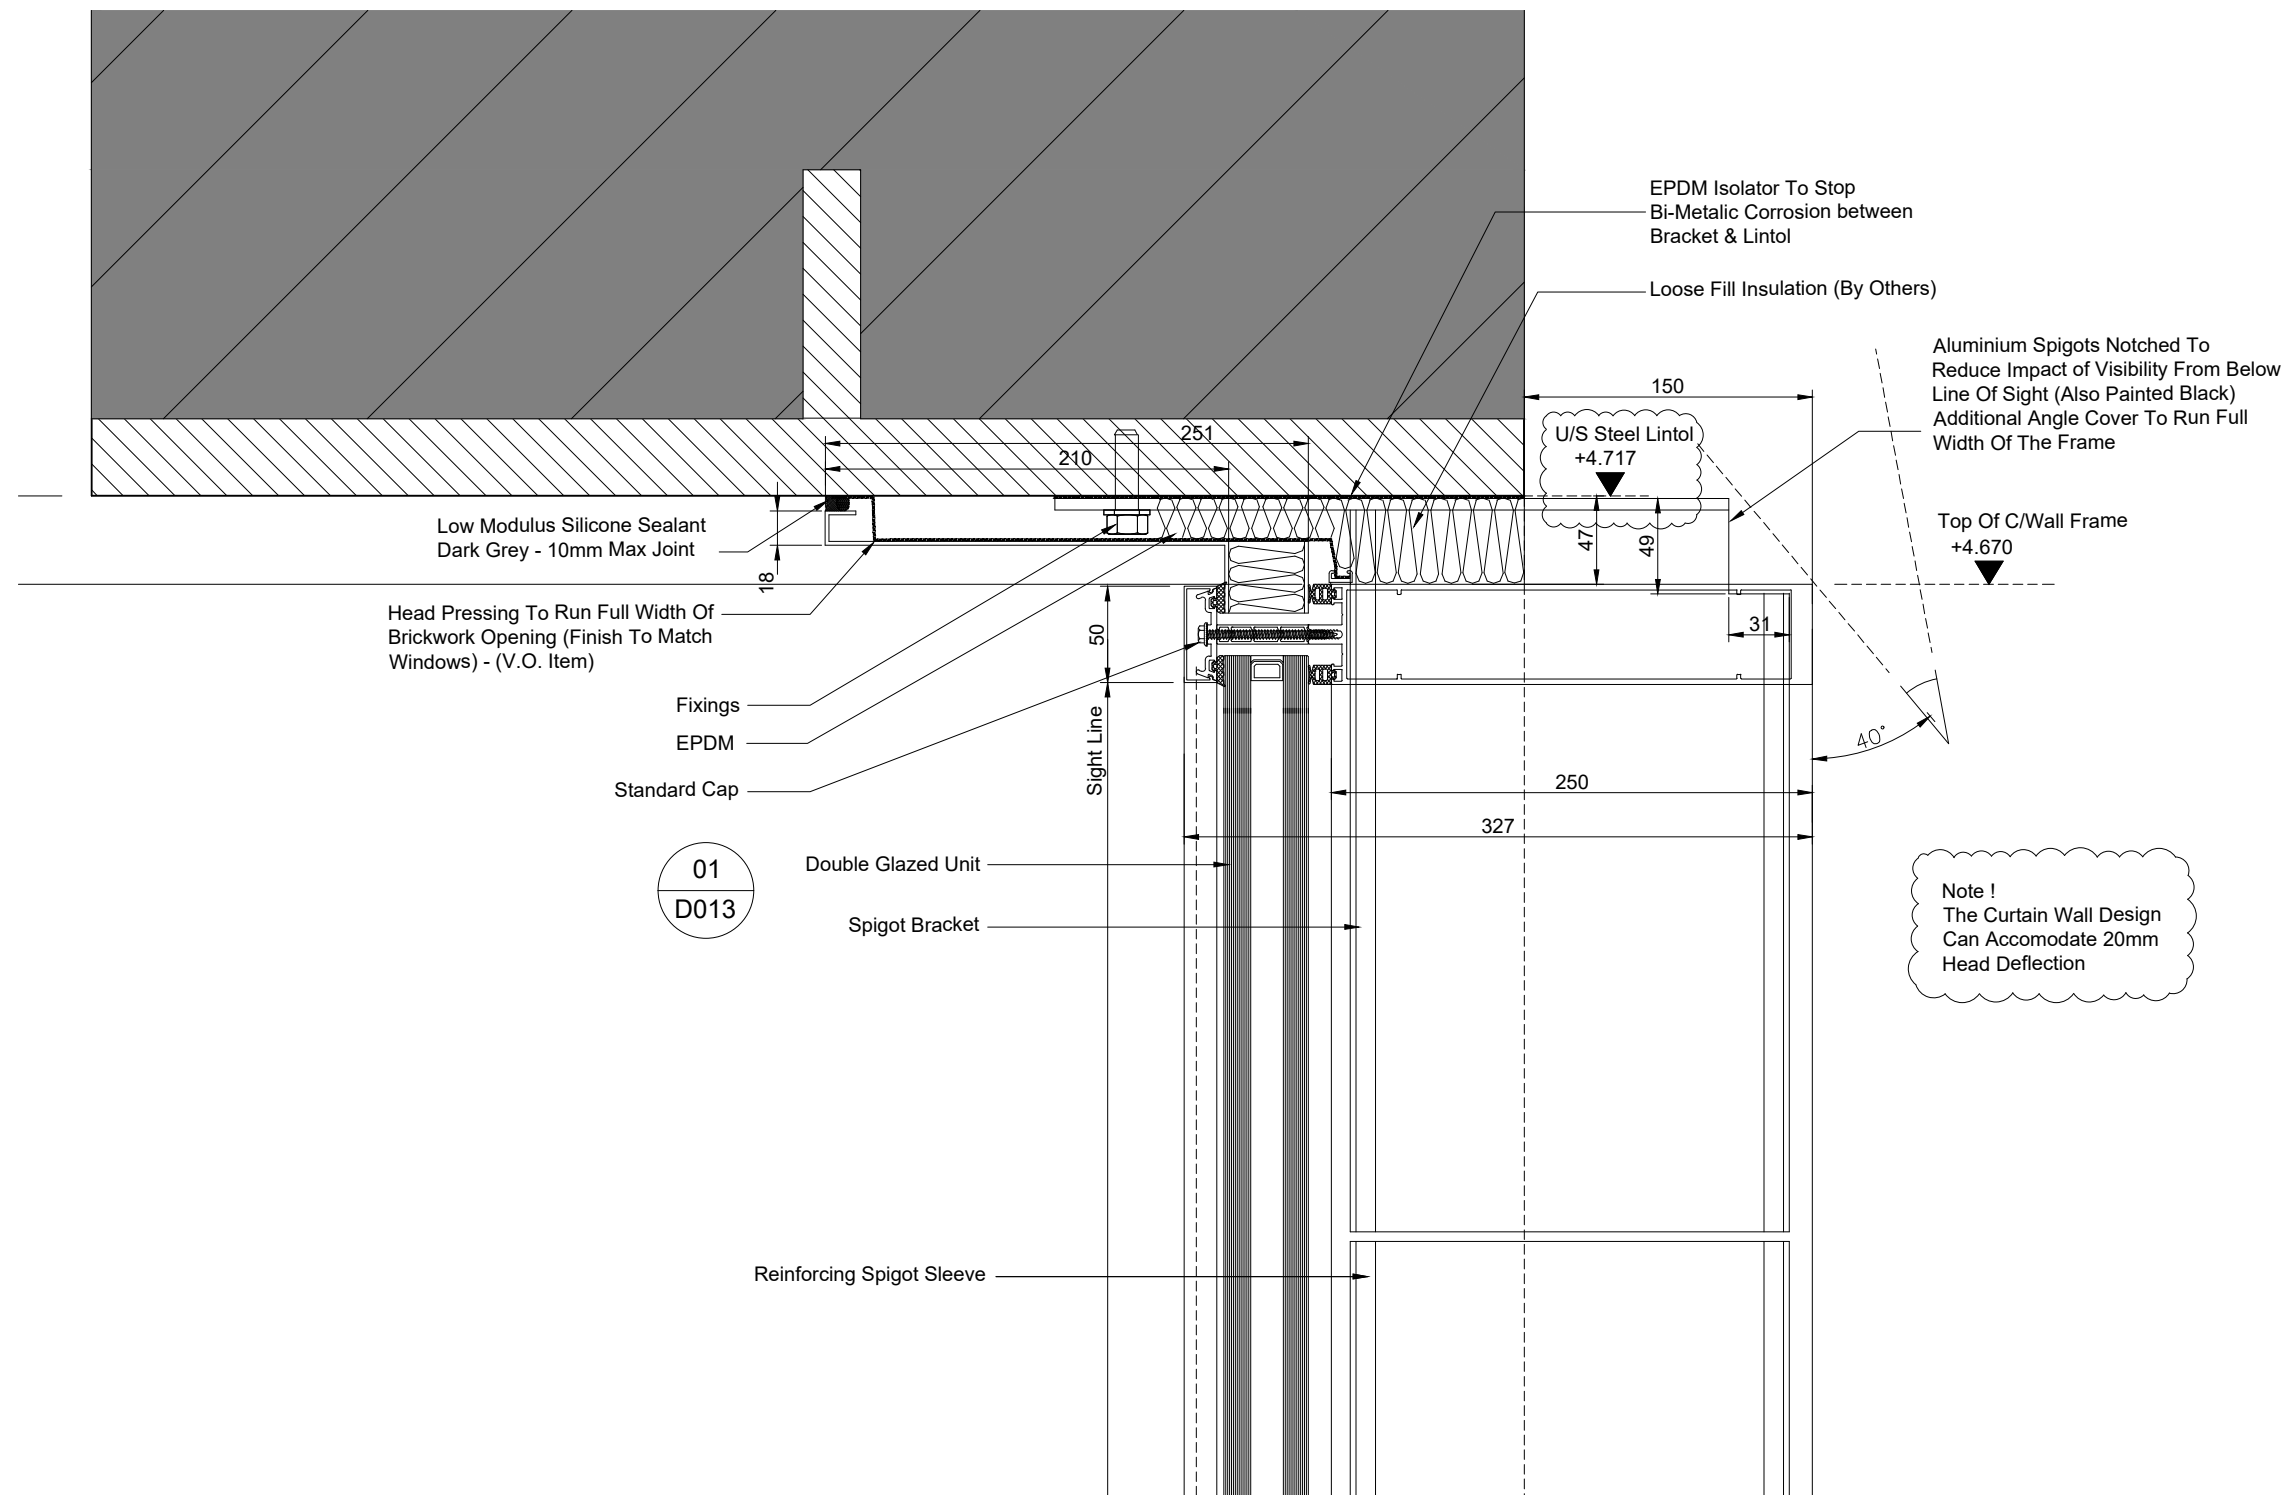

Alumino UK Ltd. Alumino House
Burma Road, Blidworth, Mansfield NG21 0RT

EMAIL: sales@alumino.co.uk
TEL: 01623 797372 | FAX: 0870 123 1592


E	Size Changed (U/S Steel Lintel) As Per CG Comments	04.10.22	CLIENT: HH SMITH	DRN BY: GH	DATE: 11.11.21	
D	Amended To Comments / Sizes Updated To Suit Survey	11.08.22		SCALE: 1:300 @ A3		
C	Amended To Comments	05.04.22		Checked By:	Date:	
B	Amended To Comments	03.02.22	JOB TITLE: MANCHESTER SCIENCE MUSEUM	Drawing Status: CONSTRUCTION		
A	Amended To Comments	24.01.22		DRG. No. 7562-D013 REV E		
© copyright THIS DRAWING IS THE COPYRIGHT OF ALUMINO UK LTD. AND MUST NOT BE COPIED, OR LOANED OR OTHERWISE COMMUNICATED TO A THIRD PARTY WITHOUT WRITTEN PERMISSION.			DRG. TITLE: HEAD SECTION DETAILS W-05 - LIVERPOOL ROAD	All Elevations Viewed Externally		

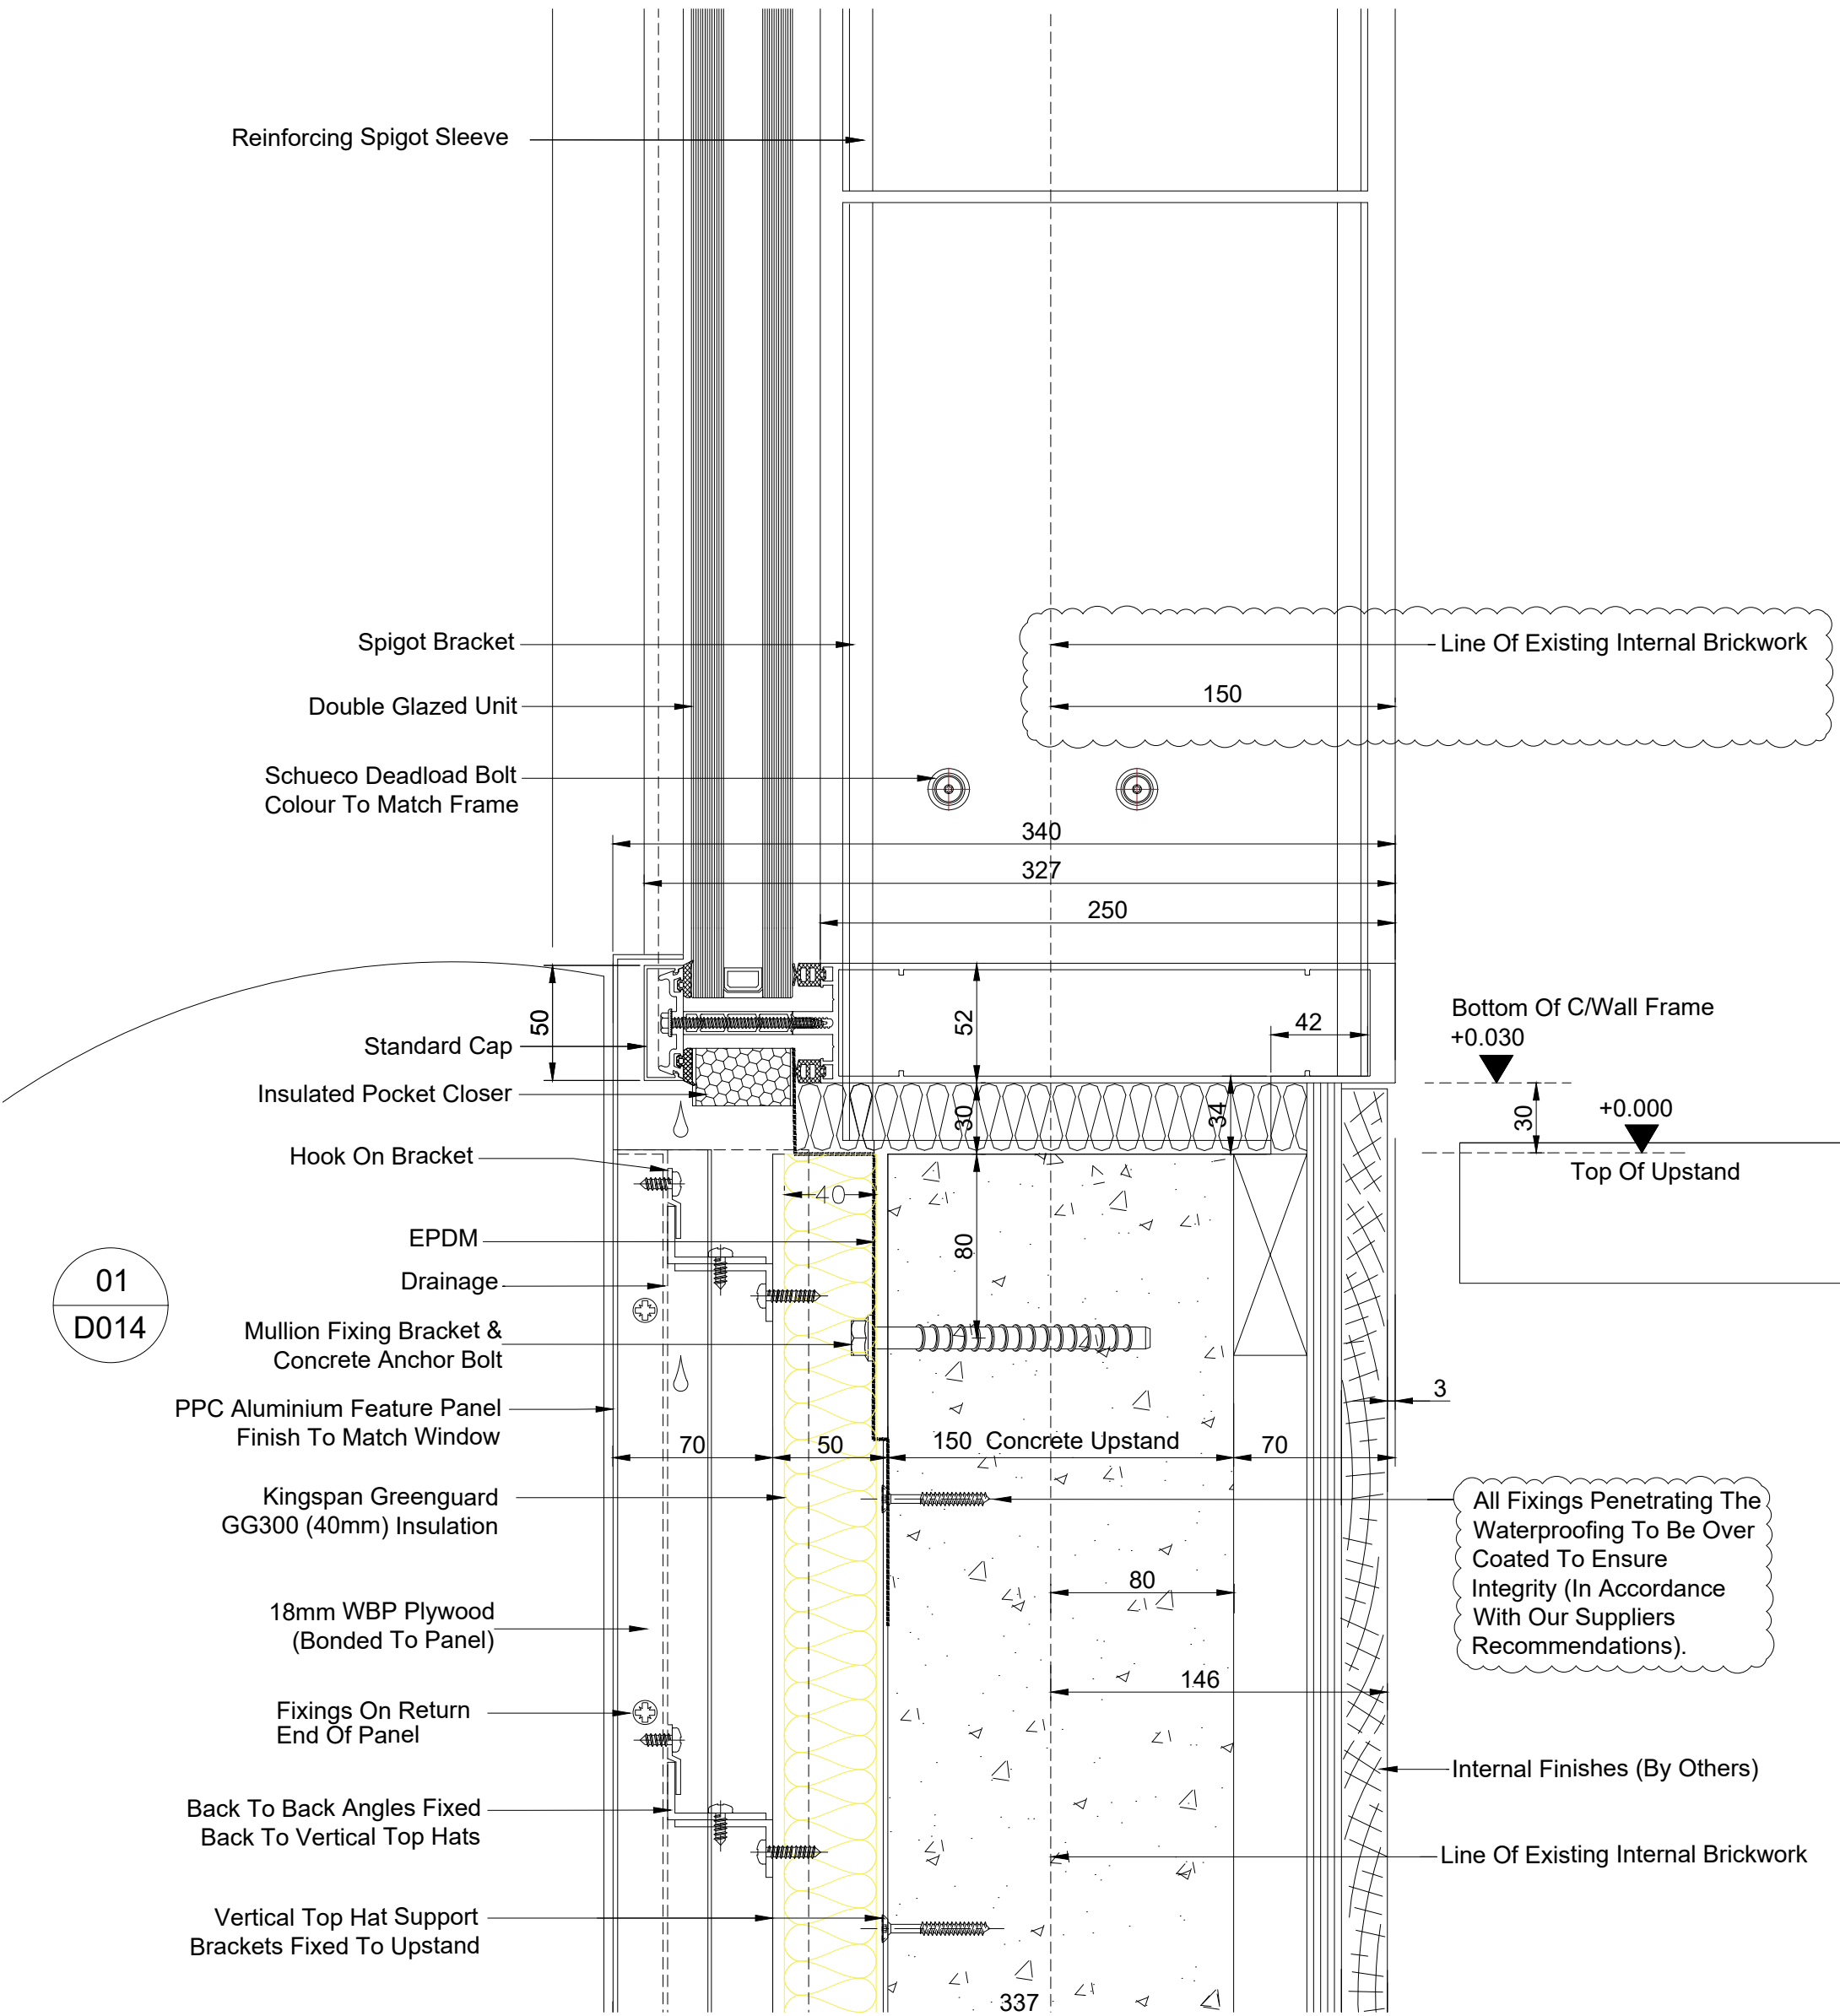

01
D014

E	Notes Added Regarding Fixings / Dims Added For Clarity Of Set Out	04.10.22
D	Amended To Comments / Sizes Amended To Suit Survey	11.08.22
C	Amended To Comments	05.04.22
B	Amended To Comments	03.02.22
A	Amended To Comments	24.01.22
© copyright THIS DRAWING IS THE COPYRIGHT OF ALUMINO UK LTD. AND MUST NOT BE COPIED, OR LOANED OR OTHERWISE COMMUNICATED TO A THIRD PARTY WITHOUT WRITTEN PERMISSION.		

CLIENT:	DRN BY: GH	DATE: 11.11.21
HH SMITH	SCALE: 1:300 @ A3	
JOB TITLE:	Checked By:	Date:
MANCHESTER SCIENCE MUSEUM	Drawing Status: CONSTRUCTION	
DRG. TITLE:	DRG. No. 7562-D014	REV E
CILL SECTION DETAILS W-05 - LIVERPOOL ROAD	All Elevations Viewed Externally	

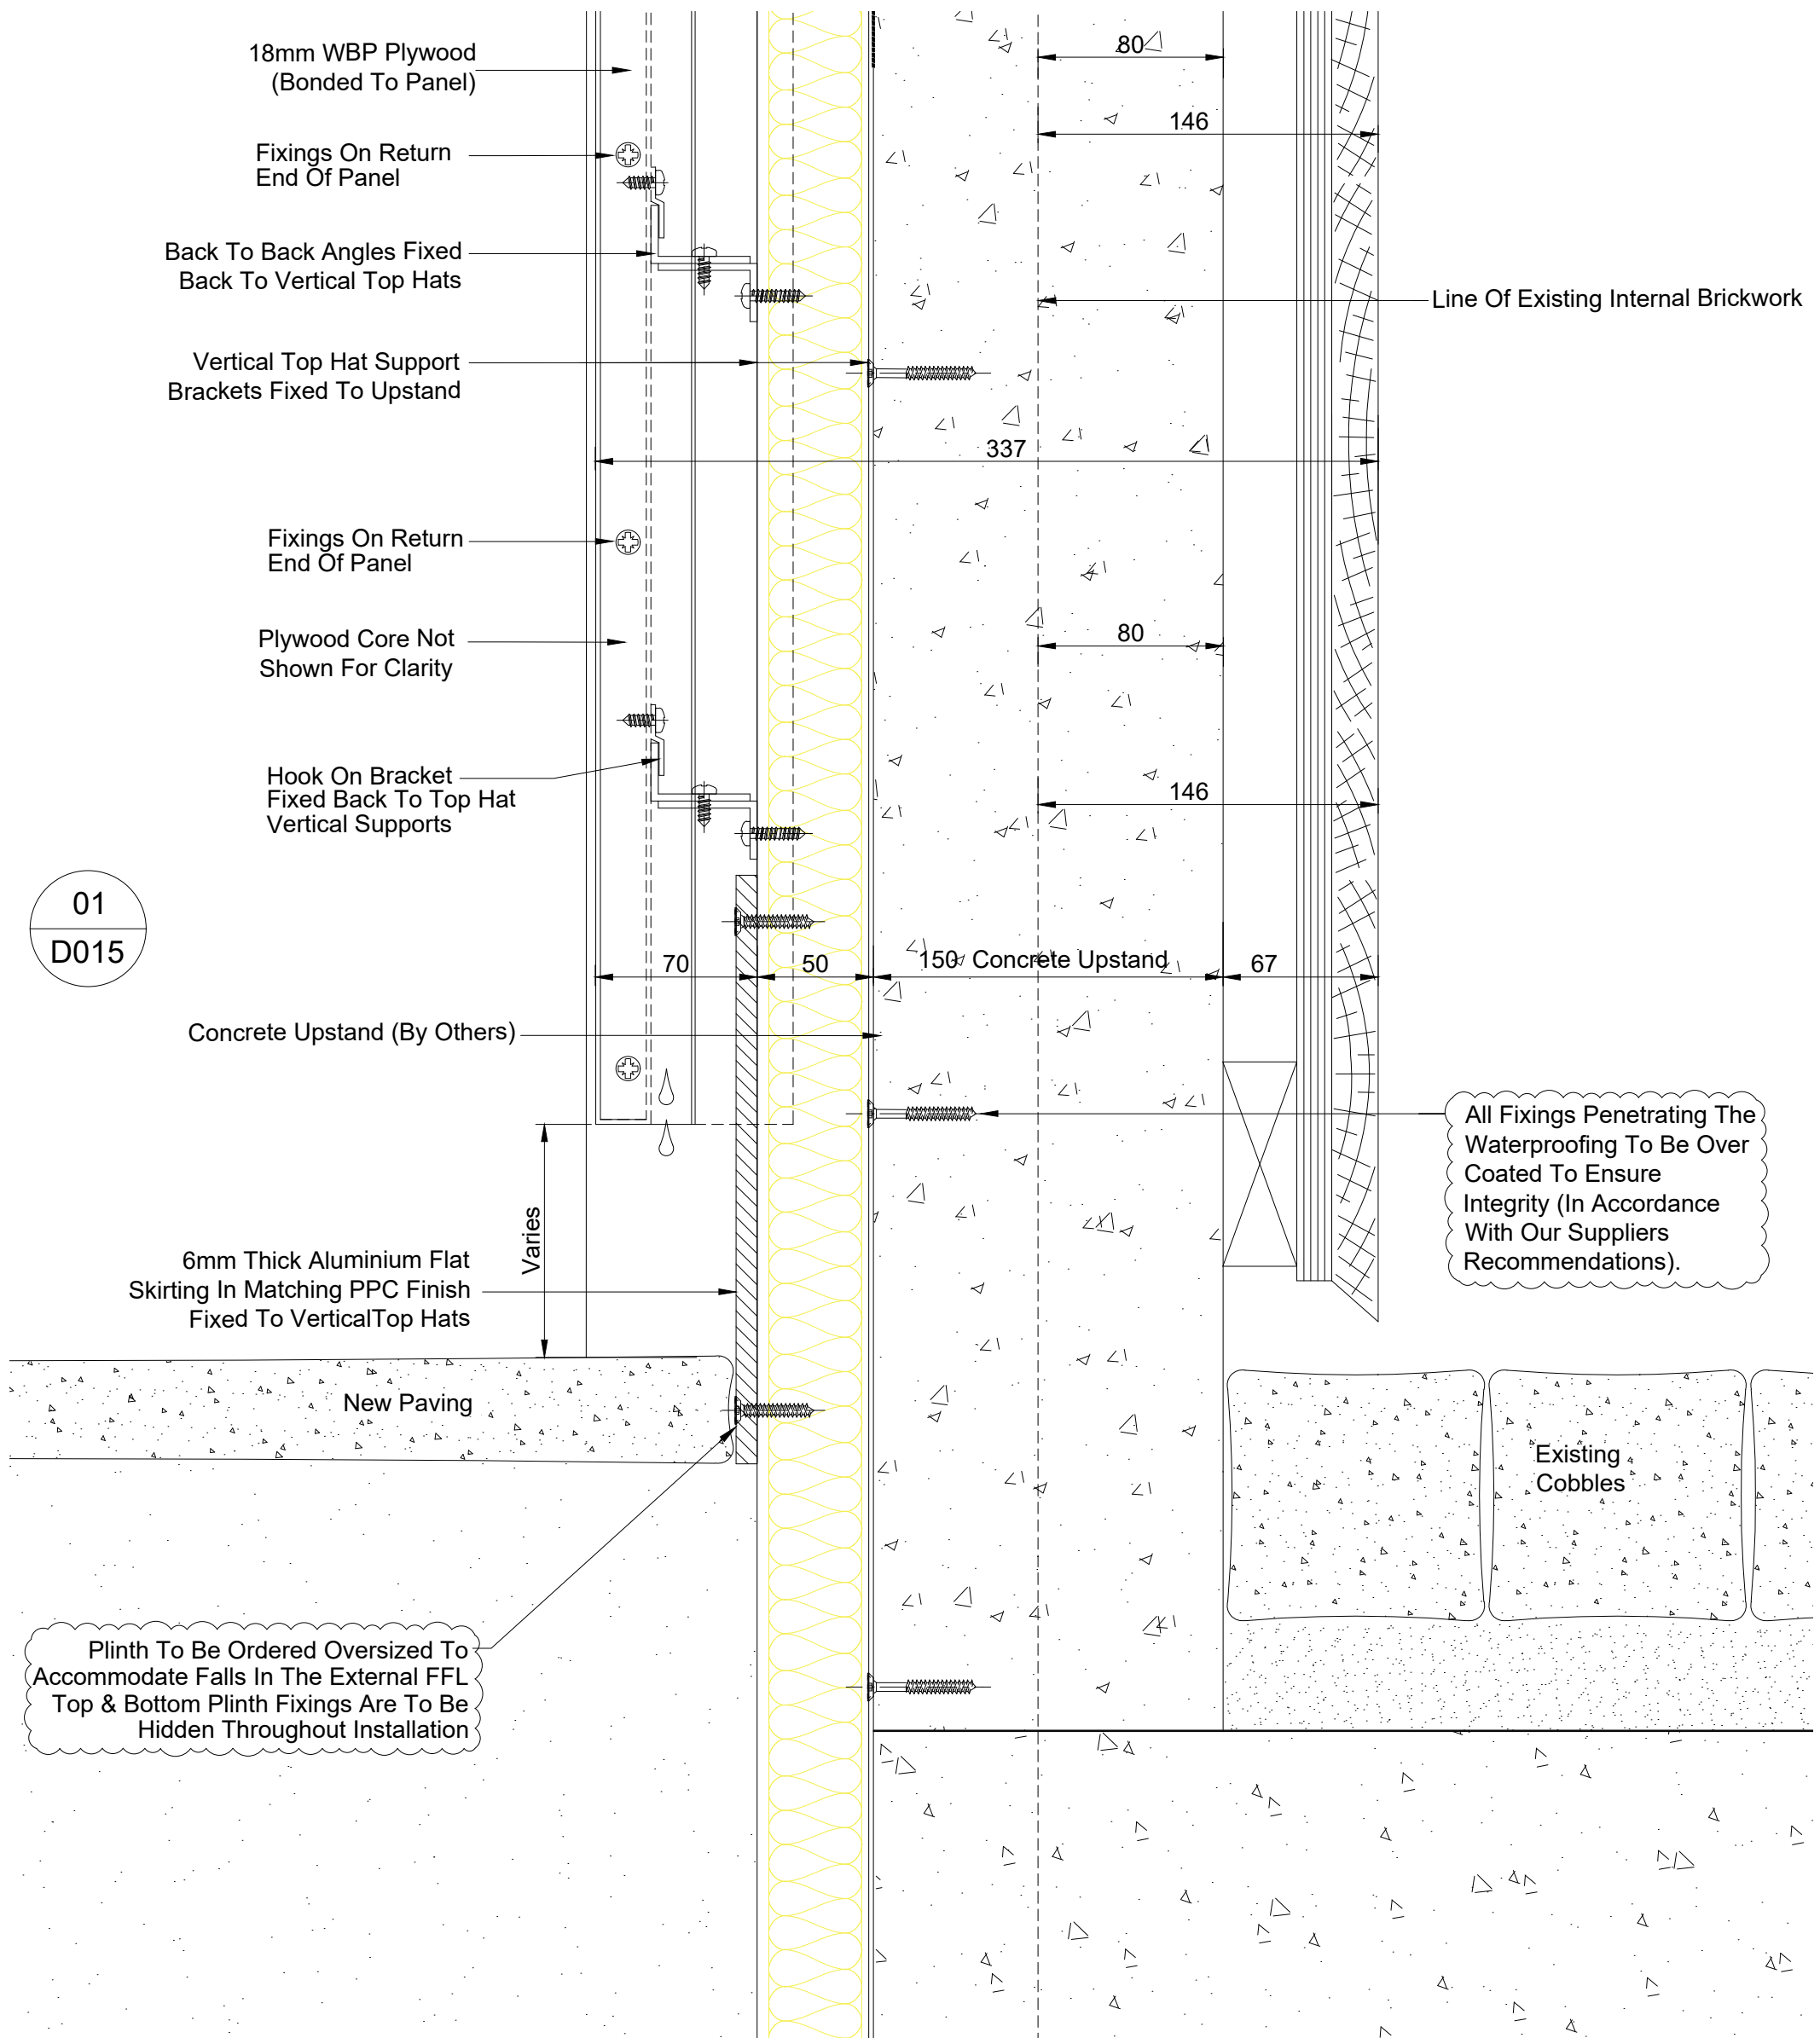


ALUMINO

Alumino UK Ltd, Alumino House
Burma Road, Blidworth, Mansfield NG21 0RT

EMAIL: sales@alumino.co.uk
TEL: 01623 797372 | FAX: 0870 123 1592

E	Notes Added Regarding Fixings / Plinth Further To CG Comments	04.10.22
D	Amended To Comments / Sizes Amended To Suit Survey	05.04.22
C	Amended To Comments	05.04.22
B	Amended To Comments	03.02.22
A	Amended To Comments	24.01.22
© copyright THIS DRAWING IS THE COPYRIGHT OF ALUMINO UK LTD. AND MUST NOT BE COPIED, OR LOANED OR OTHERWISE COMMUNICATED TO A THIRD PARTY WITHOUT WRITTEN PERMISSION.		

CLIENT:	DRN BY: GH	DATE: 11.11.21
HH SMITH	SCALE: 1:300 @ A3	
	Checked By:	Date:
JOB TITLE:	Drawing Status:	CONSTRUCTION
MANCHESTER SCIENCE MUSEUM	DRG. No.	REV
	7562-D015	E
DRG. TITLE:	All Elevations Viewed Externally	
VERTICAL PANEL SECTION DETAILS W-05 - LIVERPOOL ROAD		

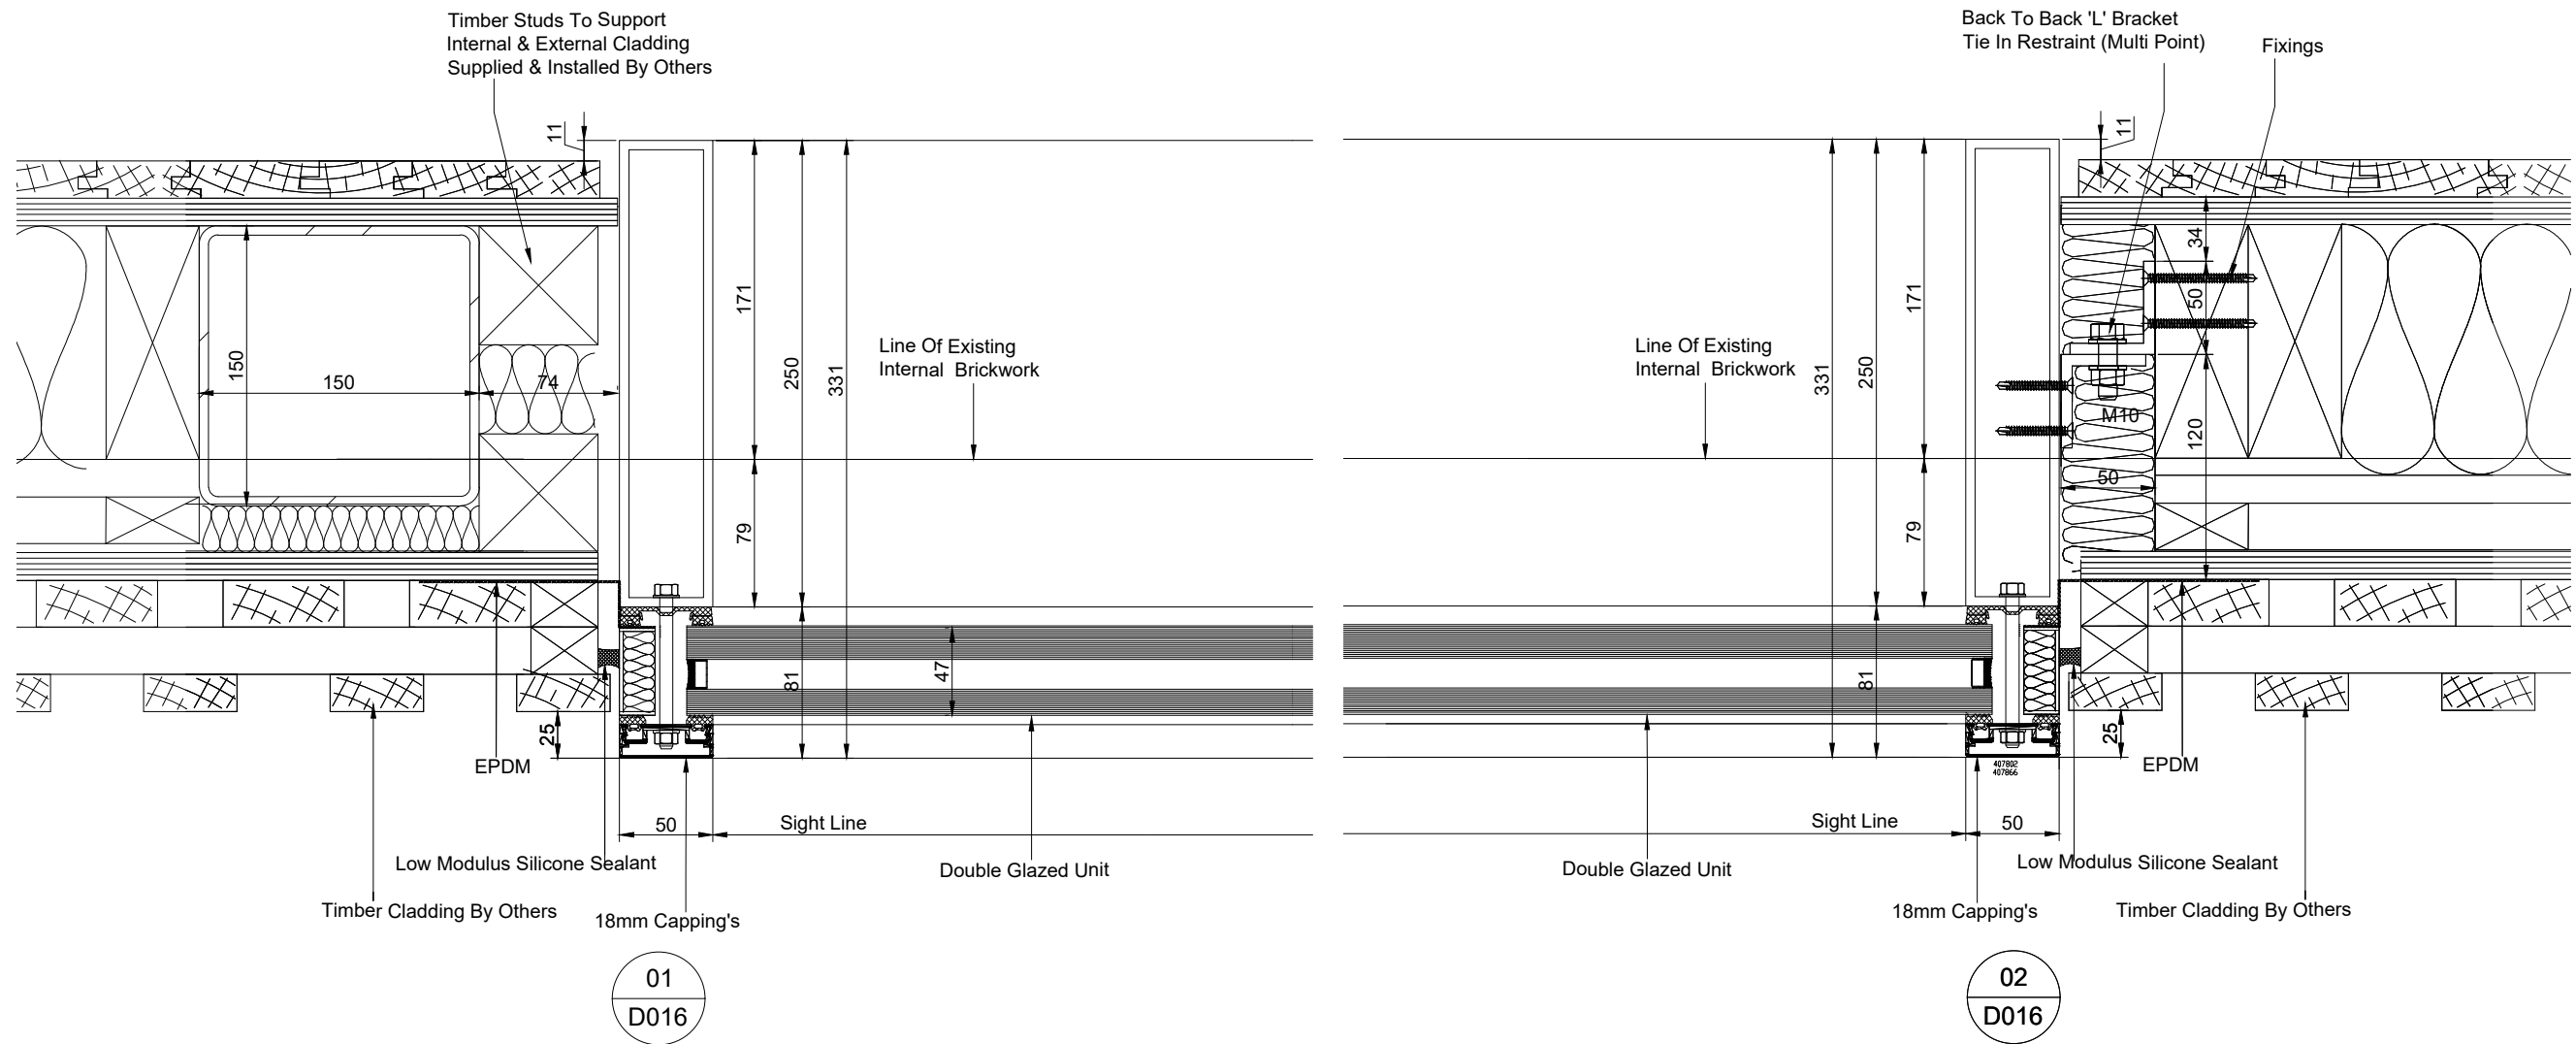


Alumino UK Ltd. Alumino House
Burma Road, Blidworth, Mansfield NG21 0RT

EMAIL: sales@alumino.co.uk
TEL: 01623 797372 | FAX: 0870 123 1592

D	Amended To Comments / Sizes Updated To Suit Survey	11.08.22
C	System Changed To 50mm x 250mm Steel Curtain Walling	10.05.22
B	Amended To Comments / Re-Issued As Steel Due To Glass Size / Weight	05.04.22
A	Amended To Comments	24.01.22
Rev	Description	Date
© copyright THIS DRAWING IS THE COPYRIGHT OF ALUMINO UK LTD. AND MUST NOT BE COPIED, OR LOANED OR OTHERWISE COMMUNICATED TO A THIRD PARTY WITHOUT WRITTEN PERMISSION.		


CLIENT: HH SMITH	DRN BY: GH	DATE: 24.01.22
	SCALE: 1:300 @ A3	
	Checked By:	Date:
JOB TITLE: MANCHESTER SCIENCE MUSEUM	Drawing Status: CONSTRUCTION	
	DRG. No. 7562-D016	REV D
DRG. TITLE: HORIZONTAL SECTION DETAILS W-04 - LOWER BYRON	All Elevations Viewed Externally	

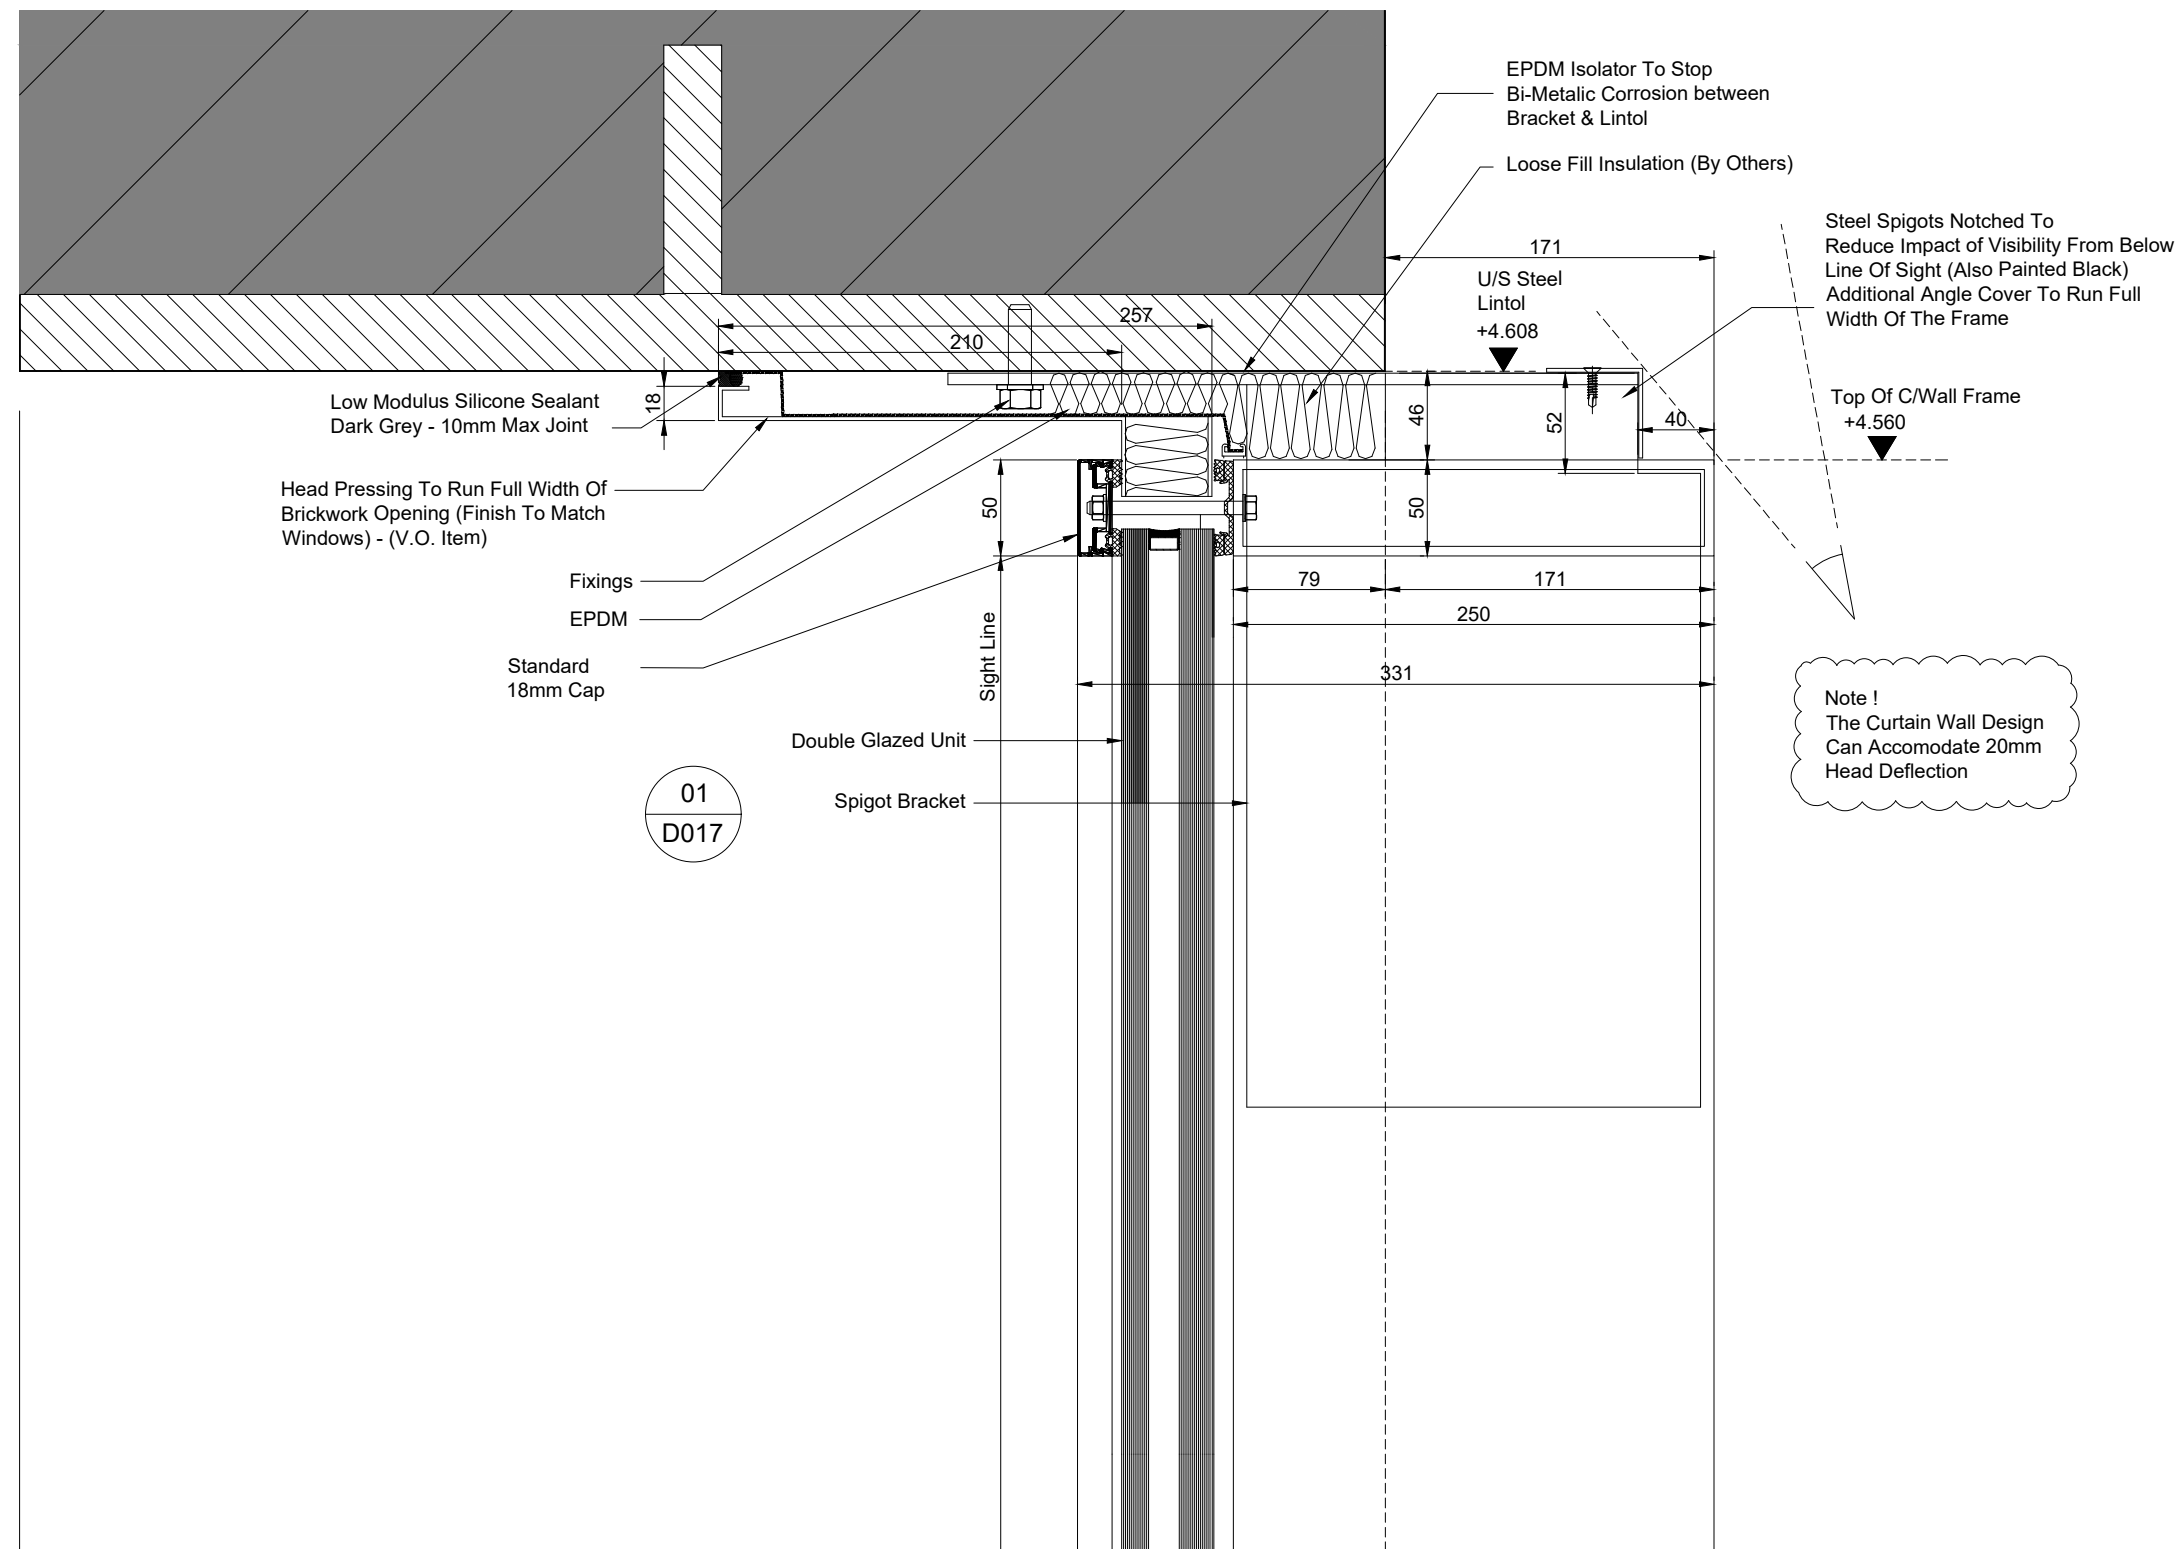


Alumino UK Ltd. Alumino House
Burma Road, Blidworth, Mansfield NG21 0RT

EMAIL: sales@alumino.co.uk
TEL: 01623 797372 | FAX: 0870 123 1592

D	Amended To Comments / Sizes Updated To Suit Survey	11.08.22	CLIENT: HH SMITH	DRN BY: GH	DATE: 24.01.22				
C	System Changed To 50mm x 250mm Steel Curtain Walling	10.05.22		SCALE: 1:300 @ A3					
B	Amended To Comments / Re-Issued As Steel Due To Glass Size / Weight	05.04.22		Checked By:	Date:				
A	Amended To Comments	03.02.22	JOB TITLE: MANCHESTER SCIENCE MUSEUM	Drawing Status: CONSTRUCTION					
Rev	Description	Date	DRG. TITLE: HEAD SECTION DETAILS W-04 - LOWER BYRON	<table><tr><td>DRG. No.</td><td>REV</td></tr><tr><td>7562-D017</td><td>D</td></tr></table>		DRG. No.	REV	7562-D017	D
DRG. No.	REV								
7562-D017	D								
© copyright THIS DRAWING IS THE COPYRIGHT OF ALUMINO UK LTD. AND MUST NOT BE COPIED, OR LOANED OR OTHERWISE COMMUNICATED TO A THIRD PARTY WITHOUT WRITTEN PERMISSION.			All Elevations Viewed Externally						

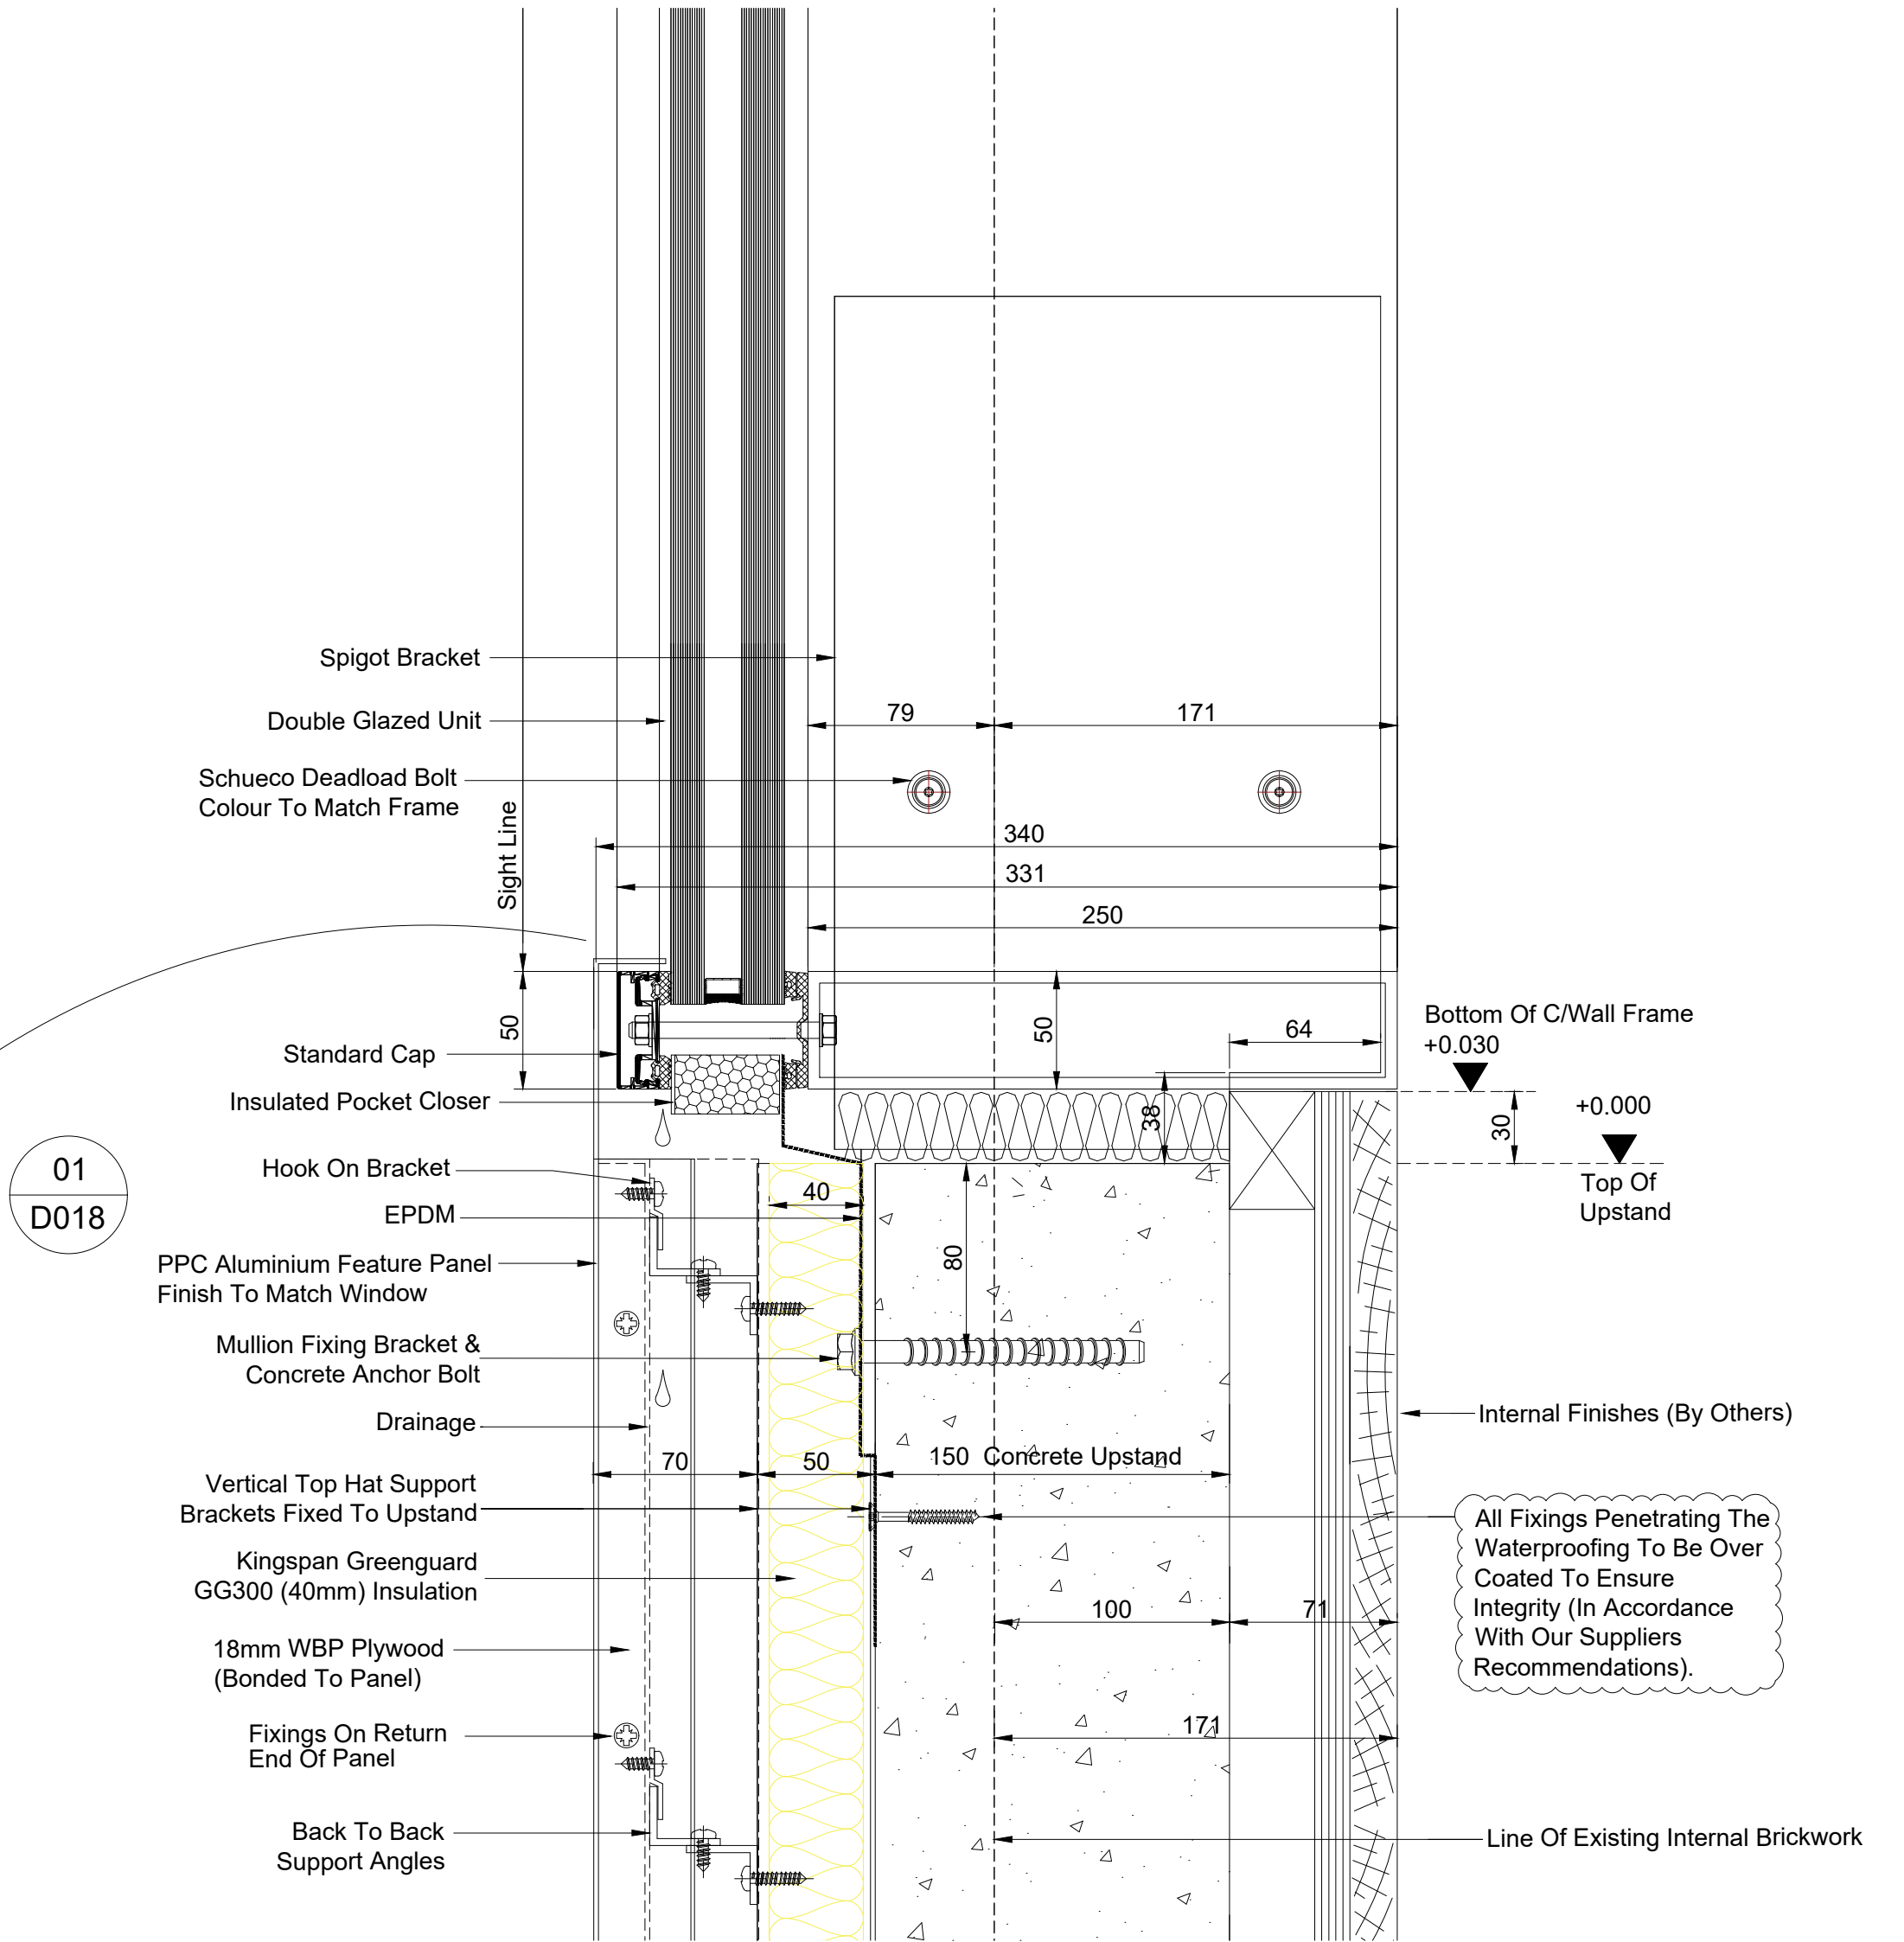

 Alumino UK Ltd. Alumino House Burma Road, Blidworth, Mansfield NG21 0RT EMAIL: sales@alumino.co.uk TEL: 01623 797372 FAX: 0870 123 1592	E	Note Added Regarding Fixings Further To CG Comments	04.10.22	CLIENT:	DRN BY: GH	DATE: 11.11.21				
	D	Amended To Comments / Sizes Amended To Suit Survey	11.08.22	HH SMITH	SCALE: 1:300 @ A3					
	C	System Changed To 50mm x 250mm Steel Curtain Walling	10.05.22		Checked By:	Date:				
	B	Amended To Comments / Re-Issued To Steel Due To Glass Size / Weight	05.04.22	JOB TITLE:	Drawing Status: CONSTRUCTION					
	A	Amended To Comments	03.02.22	MANCHESTER SCIENCE MUSEUM		<table><tr><td>DRG. No.</td><td>REV</td></tr><tr><td>7562-D018</td><td>E</td></tr></table>	DRG. No.	REV	7562-D018	E
	DRG. No.	REV								
7562-D018	E									
 copyright THIS DRAWING IS THE COPYRIGHT OF ALUMINO UK LTD. AND MUST NOT BE COPIED, OR LOANED OR OTHERWISE COMMUNICATED TO A THIRD PARTY WITHOUT WRITTEN PERMISSION.			DRG. TITLE:			All Elevations Viewed Externally				
			CILL SECTION DETAILS W-04 - LOWER BYRON							

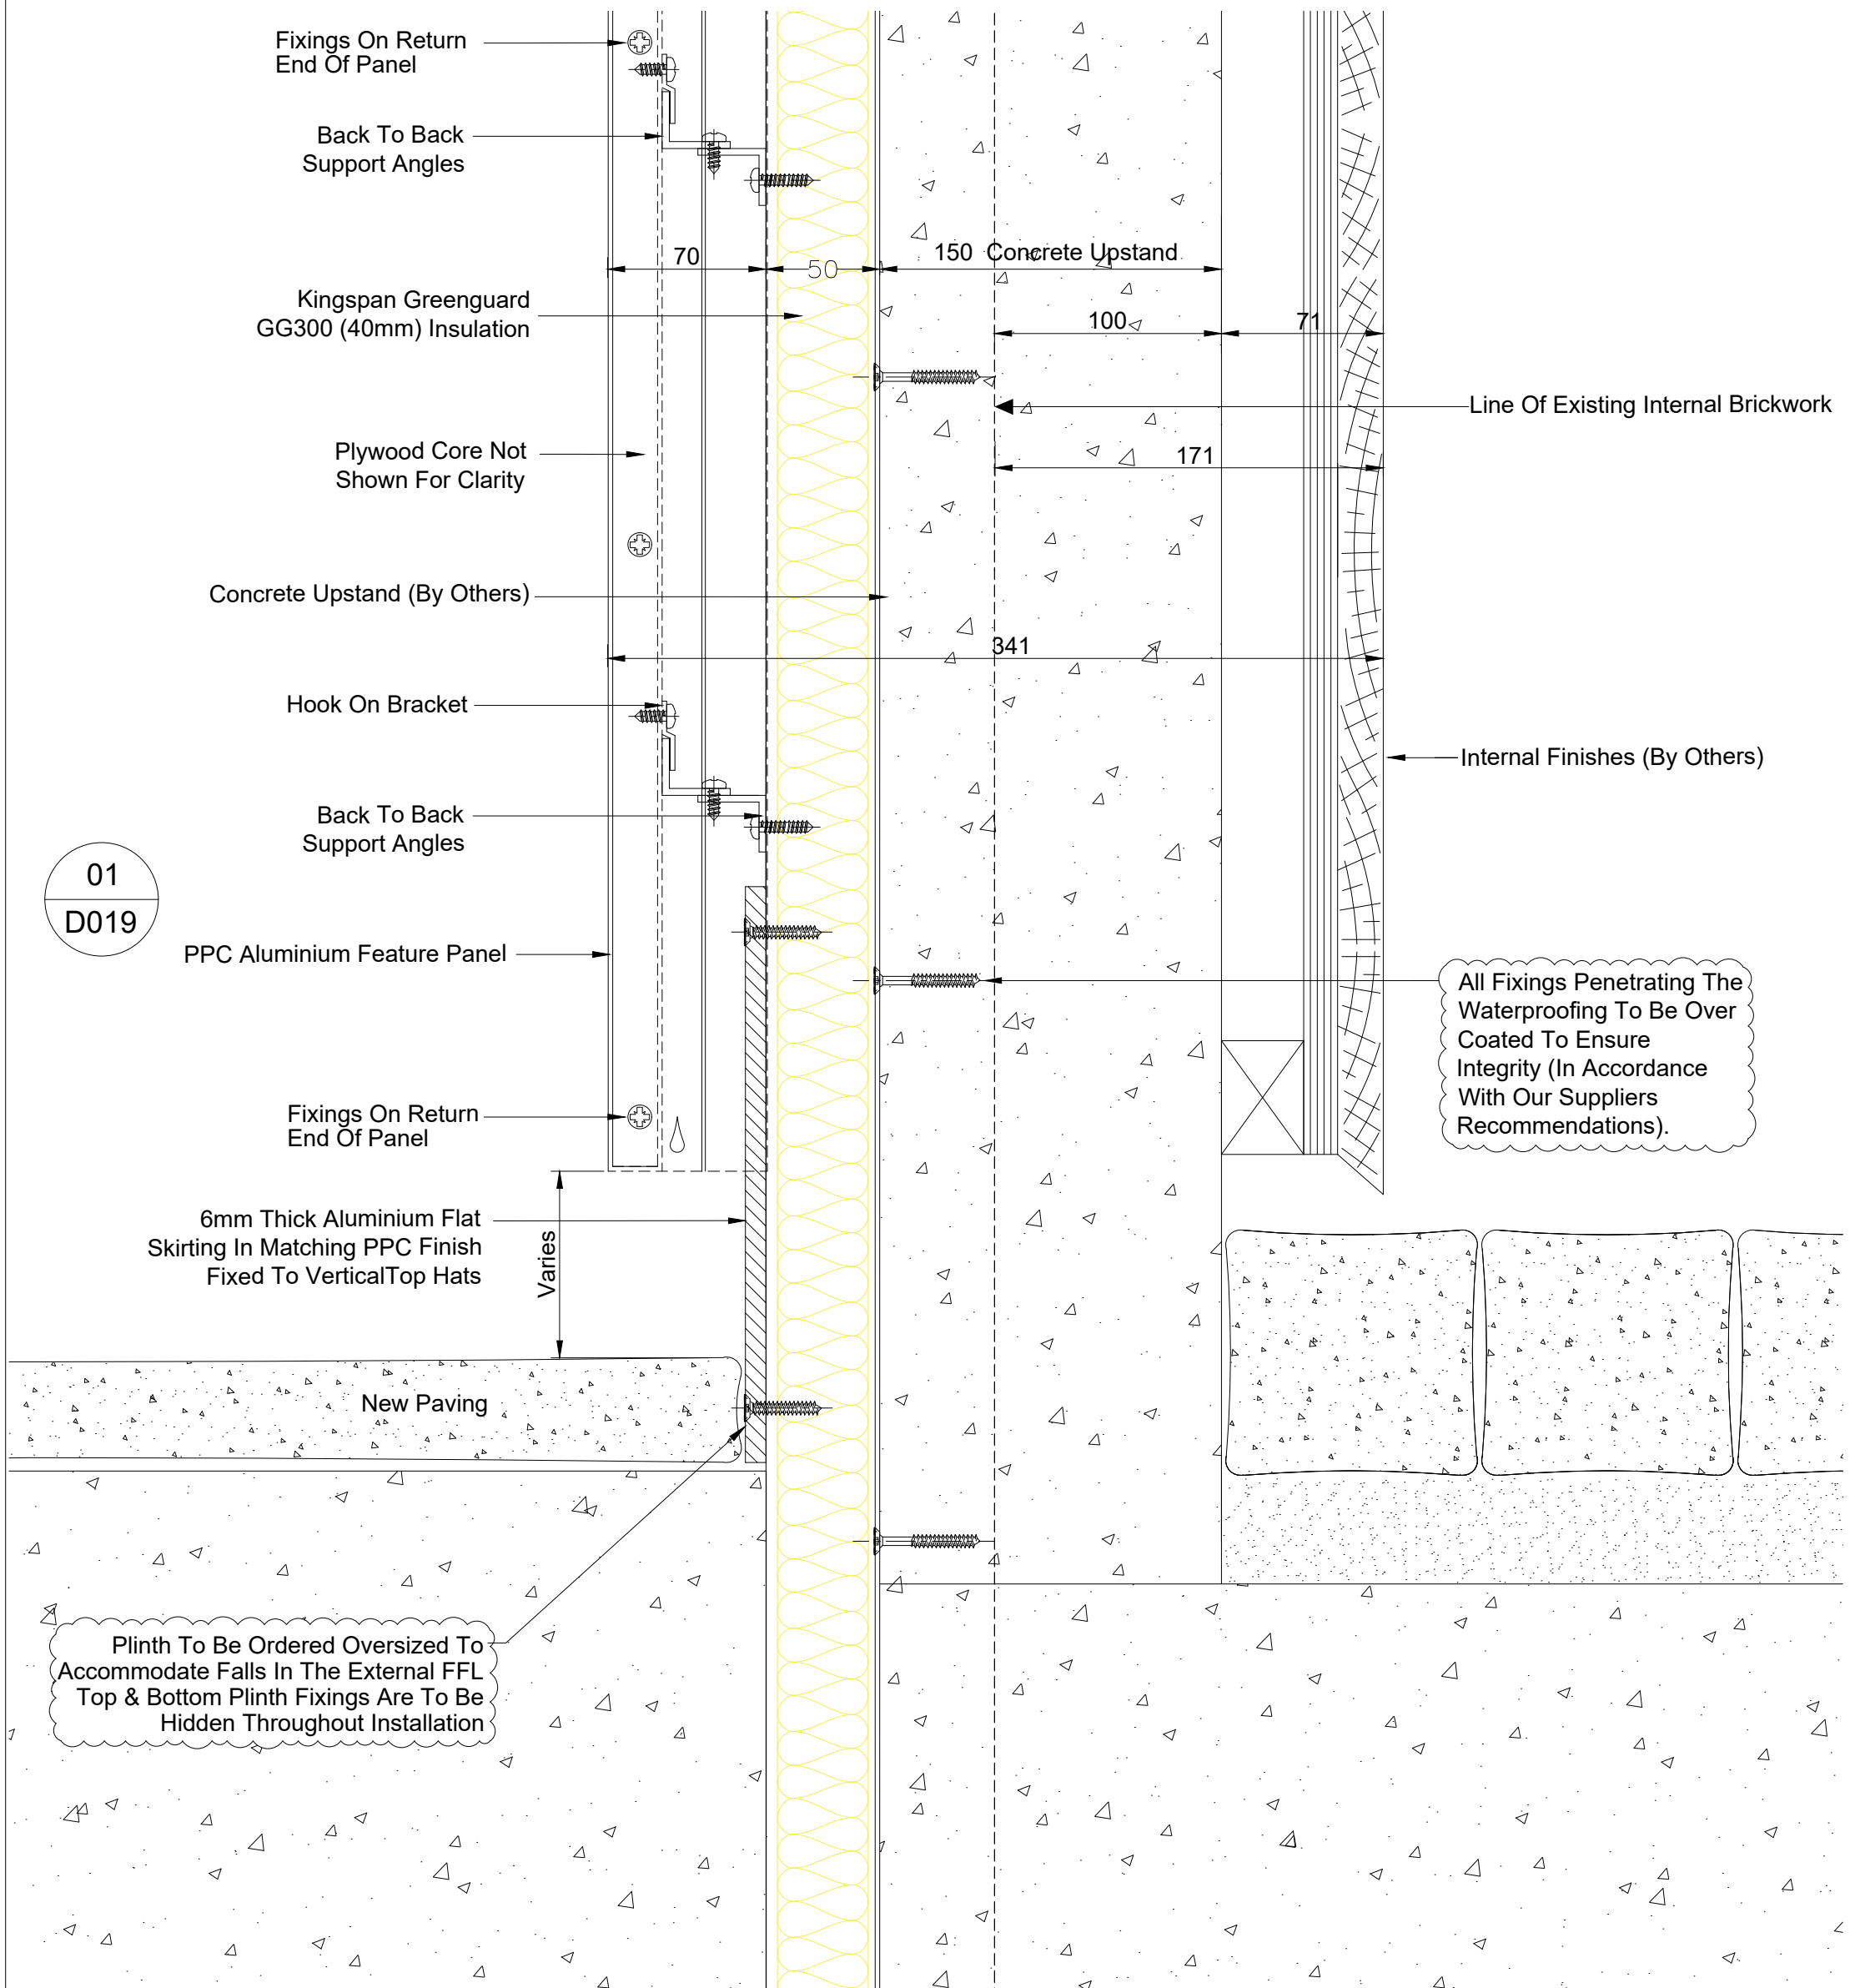

Alumino UK Ltd. Alumino House
Burma Road, Blidworth, Mansfield NG21 0RT

EMAIL: sales@alumino.co.uk
TEL: 01623 797372 | FAX: 0870 123 1592

D	Notes Added Regarding Fixings / Plinth Further To CG Comments	04.10.22
C	Amended To Comments / Sizes Amended To Suit Survey	11.08.22
B	Amended To Comments / Re-Issued To Steel Due To Glass Size / Weight	05.04.22
A	Amended To Comments	03.02.22
-	First Issue	24.01.22


© copyright
THIS DRAWING IS THE COPYRIGHT OF ALUMINO UK LTD. AND MUST NOT BE COPIED, OR LOANED OR OTHERWISE COMMUNICATED TO A THIRD PARTY WITHOUT WRITTEN PERMISSION.

CLIENT:	DRN BY: GH	DATE: 11.11.21
HH SMITH	SCALE: 1:300 @ A3	
JOB TITLE:	Checked By:	Date:
MANCHESTER SCIENCE MUSEUM	Drawing Status: CONSTRUCTION	

DRG. TITLE:
VERT PANEL SECTION DETAILS
W-04 - LIVERPOOL ROAD

DRG. No.	REV
7562-D019	D

All Elevations Viewed Externally

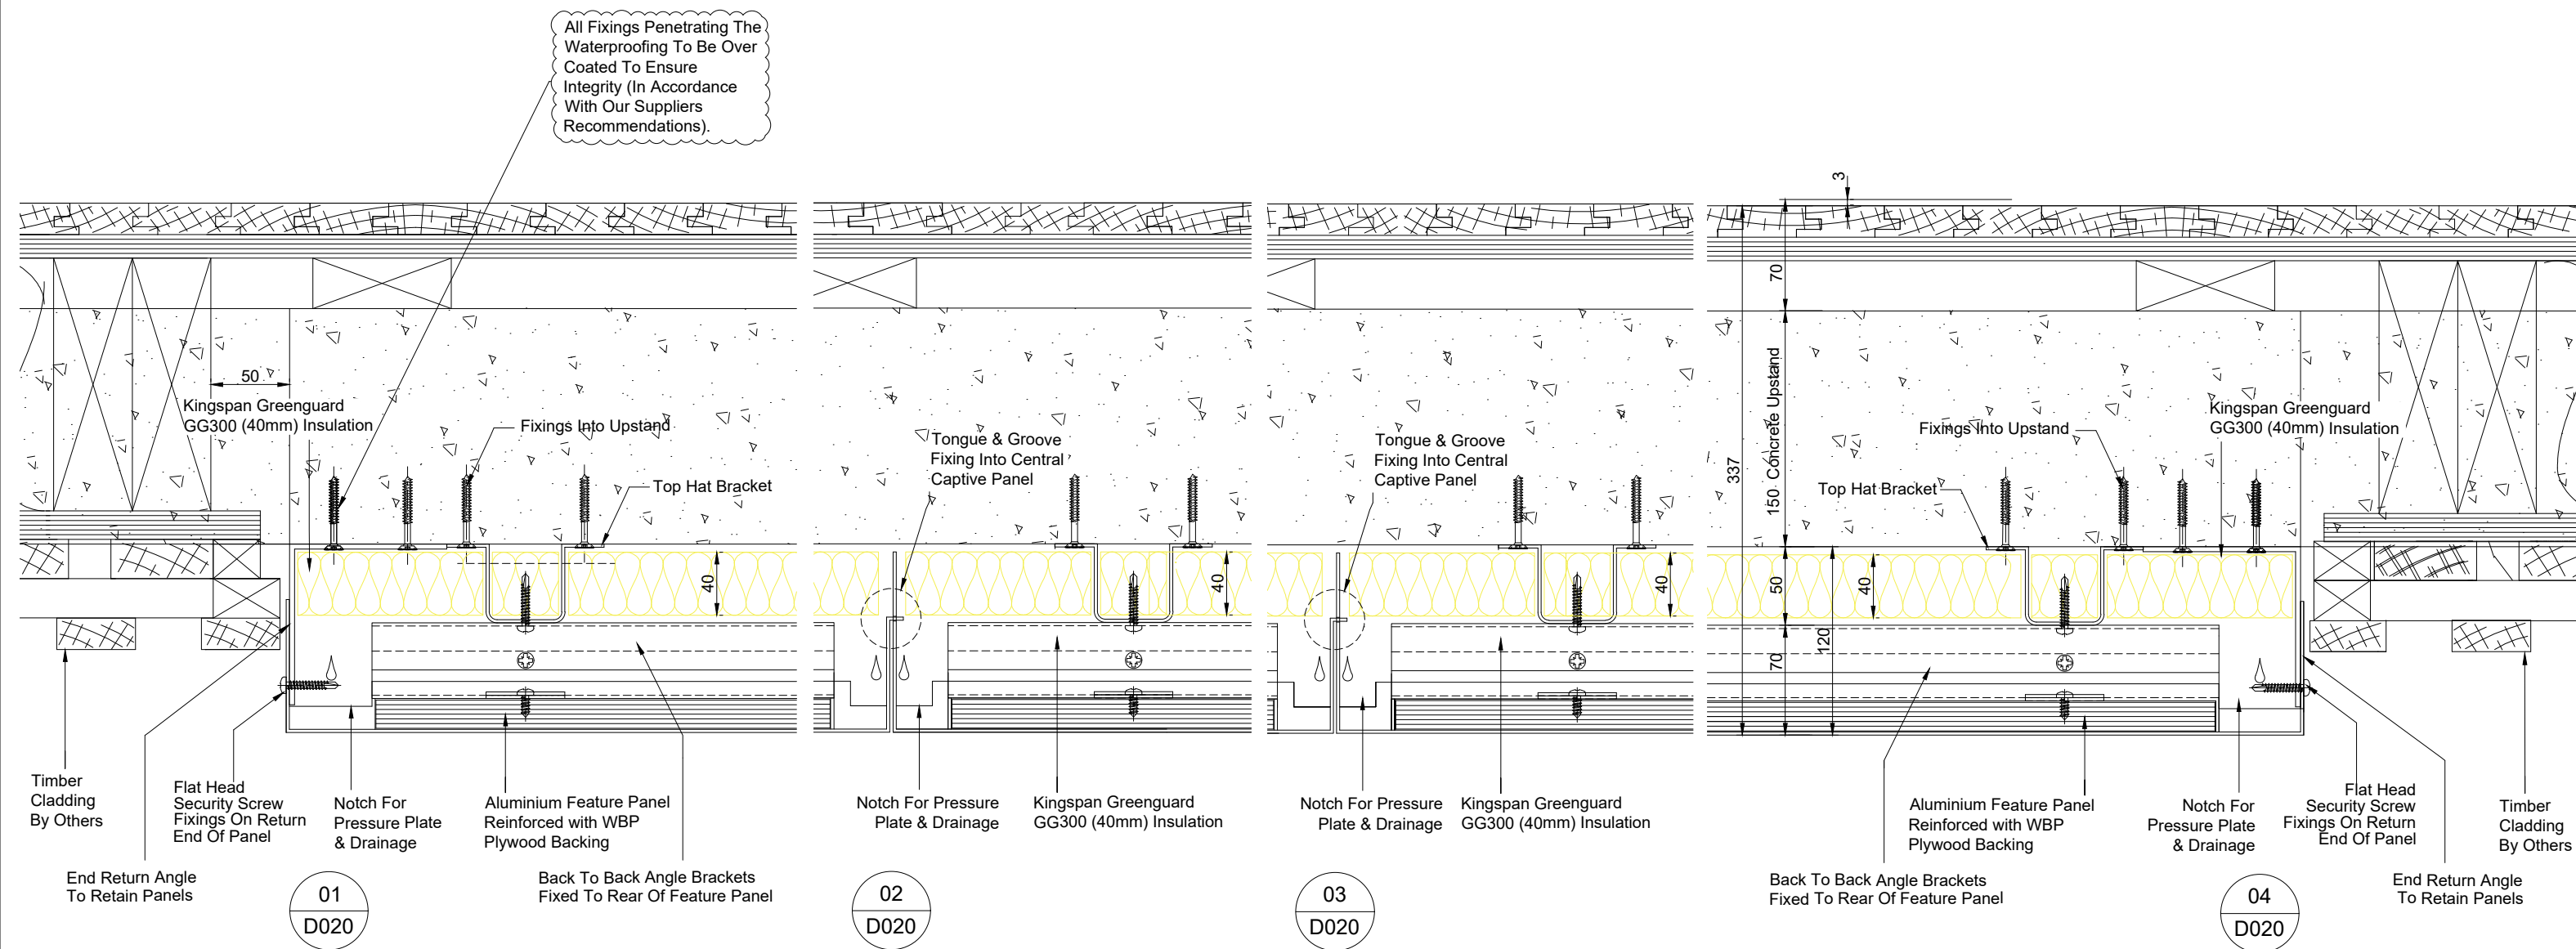

Alumino UK Ltd. Alumino House
Burma Road, Blidworth, Mansfield NG21 0RT

EMAIL: sales@alumino.co.uk
TEL: 01623 797372 | FAX: 0870 123 1592


A	Note Added Regarding Fixings Further To CG Comments	04.10.22
-	Amended To Comments / Sizes Updated To Suit Survey	30.08.22
Rev	Description	Date
©	copyright	
THIS DRAWING IS THE COPYRIGHT OF ALUMINO UK LTD. AND MUST NOT BE COPIED, OR LOANED OR OTHERWISE COMMUNICATED TO A THIRD PARTY WITHOUT WRITTEN PERMISSION.		

CLIENT: HH SMITH JOB TITLE: MANCHESTER SCIENCE MUSEUM DRG. TITLE: HORIZONTAL SECTION DETAILS W-05 - LIVERPOOL ROAD	DRN BY: GH	DATE: 30.08.22
	SCALE: 1:300 @ A3	
	Checked By:	Date:
Drawing Status: CONSTRUCTION		
DRG. No. 7562-D020		REV A
All Elevations Viewed Externally		


Note !
Concealed Bracket Thickness Will
Not Exceed 10mm

Skirting Panels Will Have A Central Joint


SPECIFICATION - INSULATION
Kingspan GreenGuard GG300
'U' Value To Achieve 0.034 W/mK

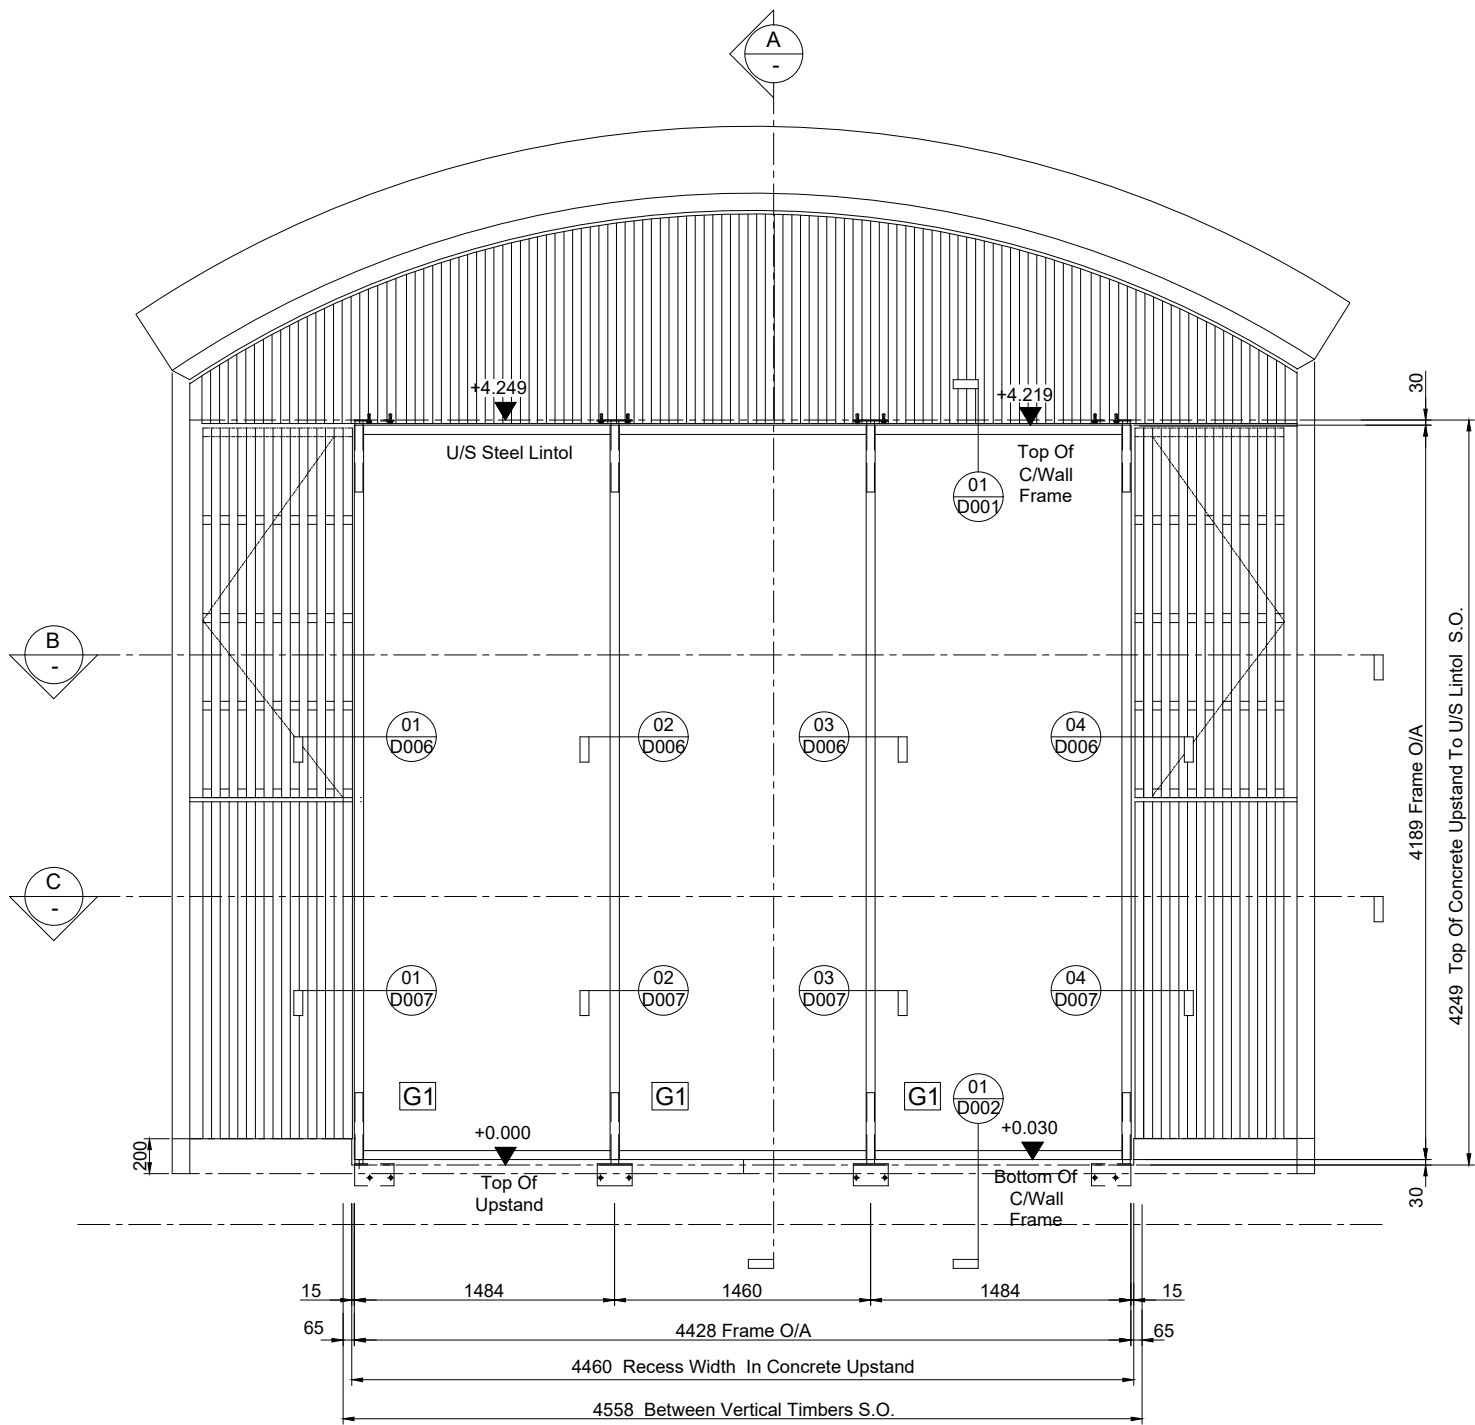


NORTH YARD - ELEVATION
FRAME - W.02

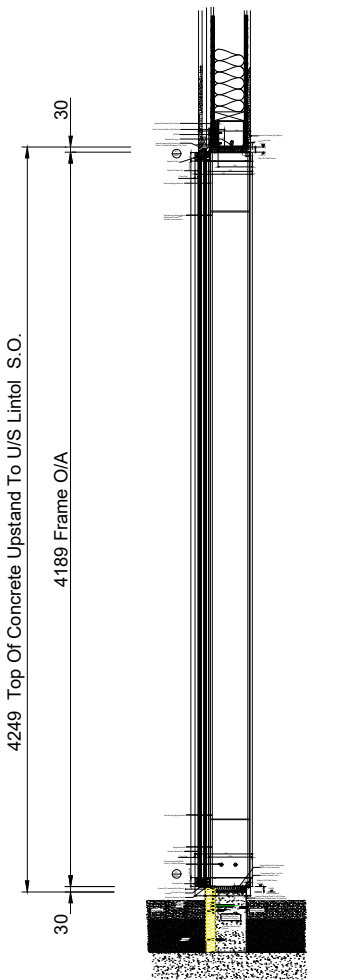

VERTICAL SECTION - A

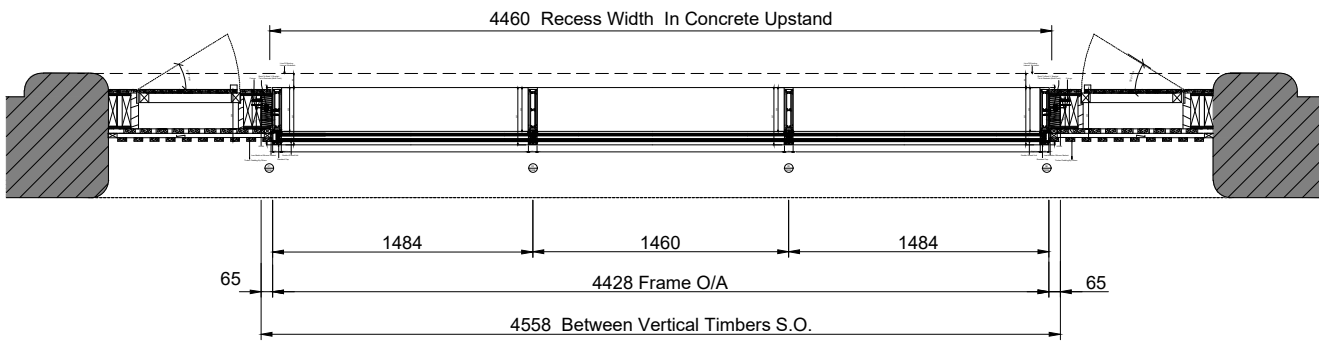

PLAN SECTION - B

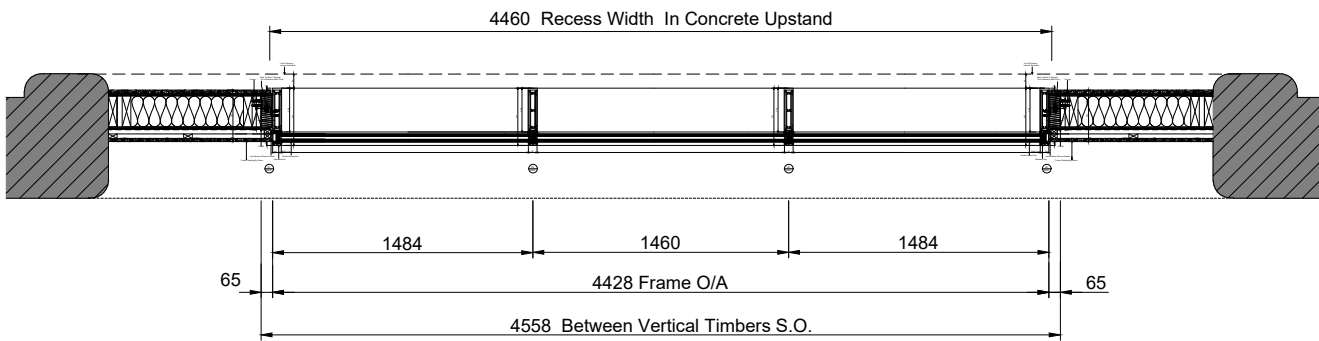

PLAN SECTION - C

SPECIFICATION - FRAME
Seniors SF52 Thermally Broken C/Wall
Frame
With 250mm Box
& 17mm Horizontal & Vertical Caps

POWDER COATING COLOUR
Tiger Drylac 29/80081 LL / C
Iron Glimmer Effect P7


G1 SPECIFICATION - GLASS 43mm
UNITS
Outer
Planiclear - 6mm Heat Strengthened
Float
PVB Standard (4 x 0.38mm)
Planiclear - 6mm Heat Strengthened
Float
Cool-Lite SKN 176 II
Cavity
Argon (90%) Air (10%) - 16mm Inner
Black - Warm Edge Spacer
Planiclear - 6mm Thermally Toughened
Float
PVB Standard (4 x 0.38mm)
Planiclear - 6mm Thermally Toughened
Float

 Alumino UK Ltd. Alumino House Burma Road, Blidworth, Mansfield NG21 0RT EMAIL: sales@alumino.co.uk TEL: 01623 797372 FAX: 0870 123 1592	D	Amended To Comments / Sizes Updated To Suit Site Survey	11.08.22	CLIENT:	DRN BY: GH	DATE: 11.11.21
	C	Amended To Comments	05.04.22	HH SMITH	SCALE: 1:300 @ A3	
	B	Amended To Comments	03.02.22		Checked By:	Date:
	A	Amended To Comments	24.01.22	JOB TITLE:	Drawing Status:	CONSTRUCTION
	Rev	Description	Date	MANCHESTER SCIENCE MUSEUM	DRG. No. 7562-P001	REV D
© copyright THIS DRAWING IS THE COPYRIGHT OF ALUMINO UK LTD. AND MUST NOT BE COPIED, OR LOANED OR OTHERWISE COMMUNICATED TO A THIRD PARTY WITHOUT WRITTEN PERMISSION.				DRG. TITLE: SCREEN W-02 ELEVATION & SECTIONS NORTH YARD	All Elevations Viewed Externally	


Note !
Concealed Bracket Thickness Will
Not Exceed 10mm

Skirting Panels Will Have A Central Joint


SPECIFICATION - INSULATION
Kingspan GreenGuard GG300
'U' Value To Achieve 0.034 W/mK

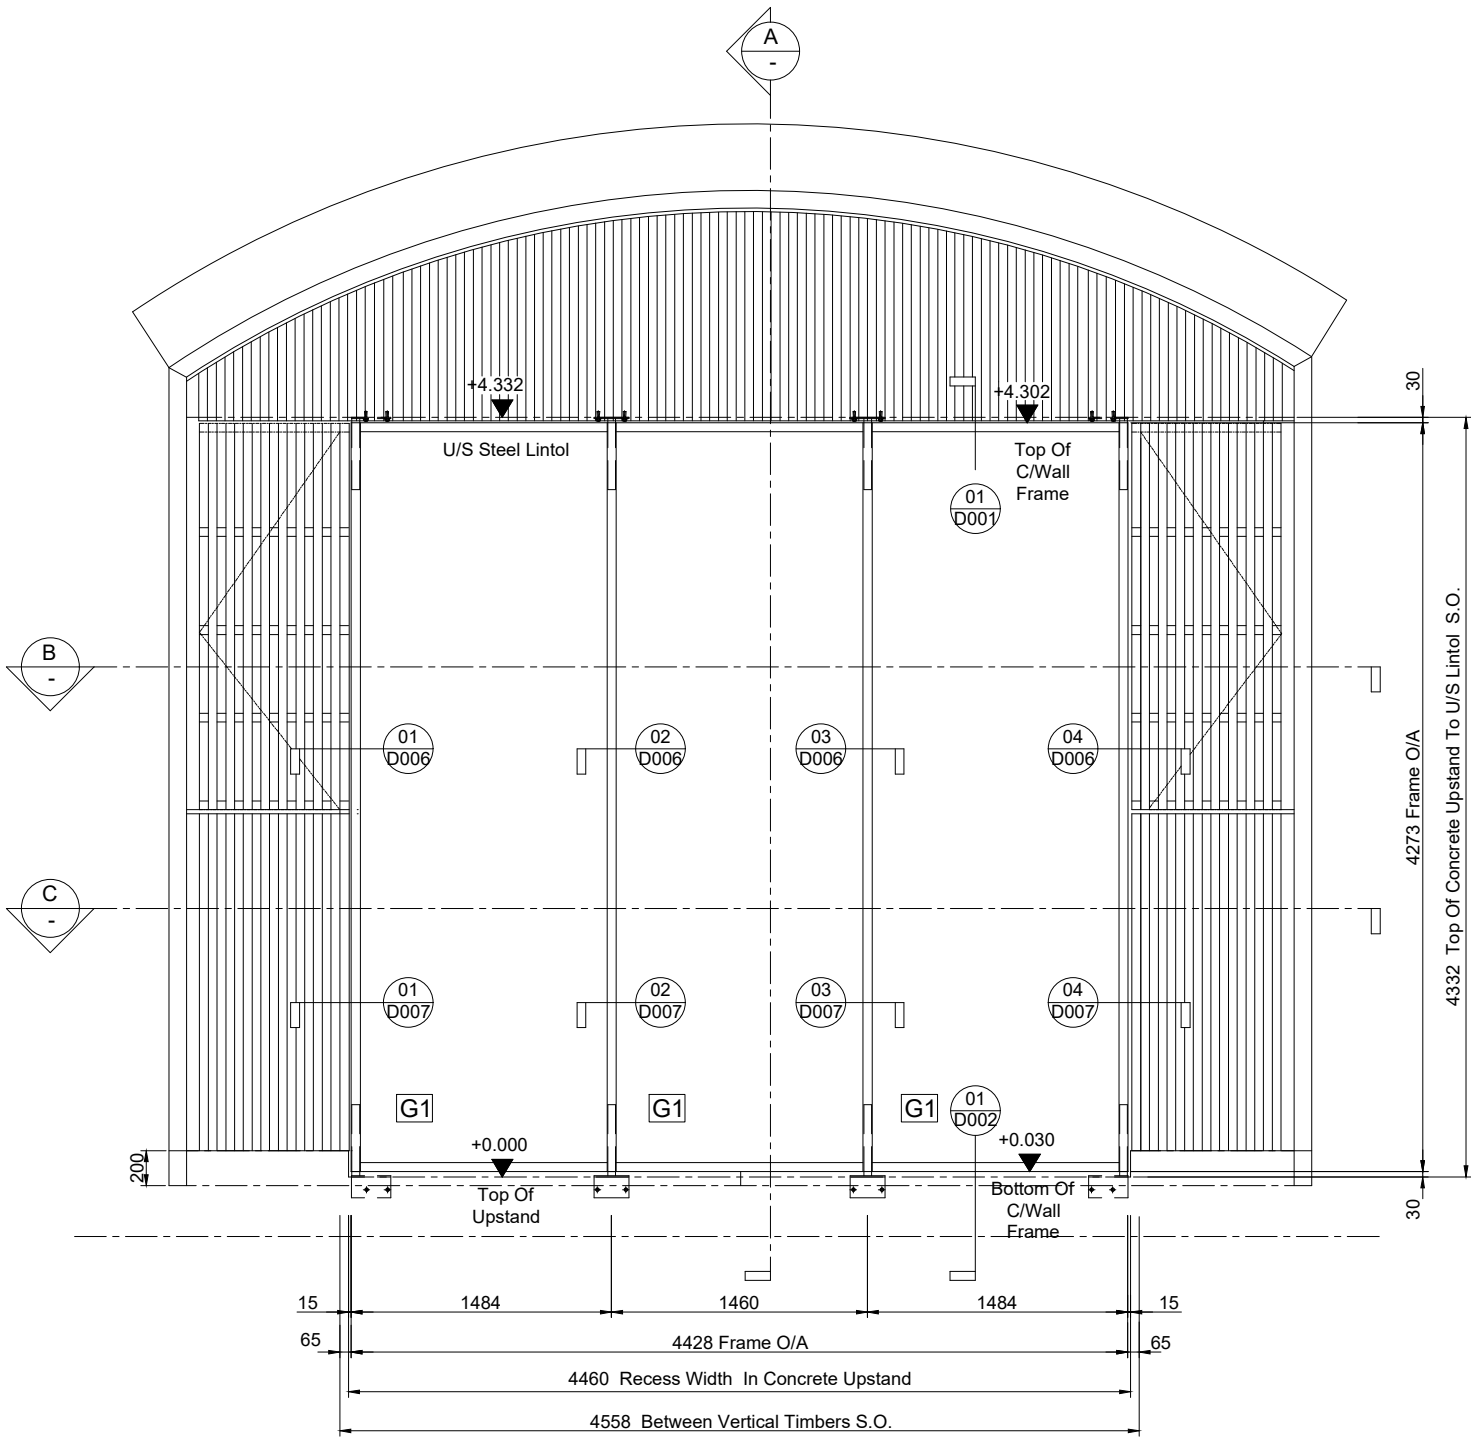


NORTH YARD - ELEVATION
FRAME - W.03

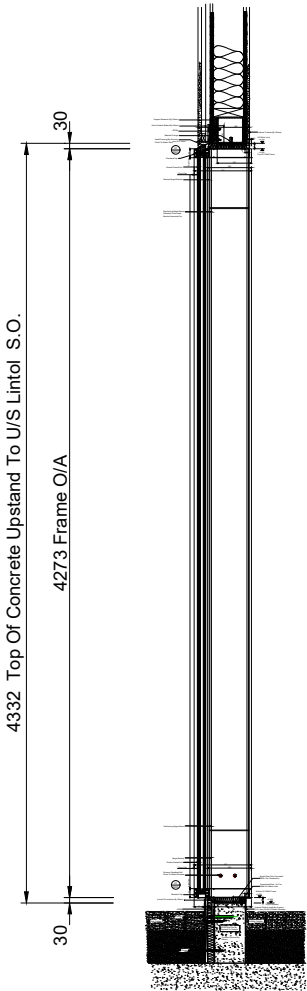

VERTICAL SECTION - A

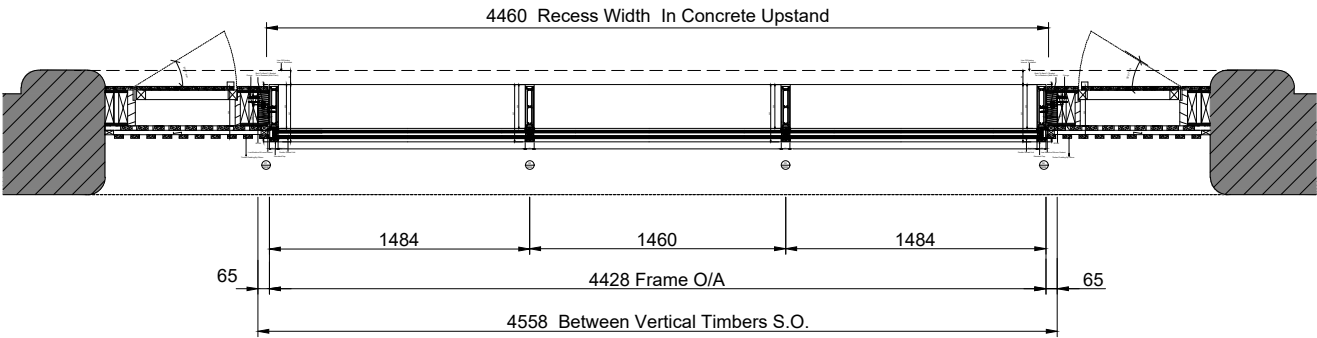

PLAN SECTION - B

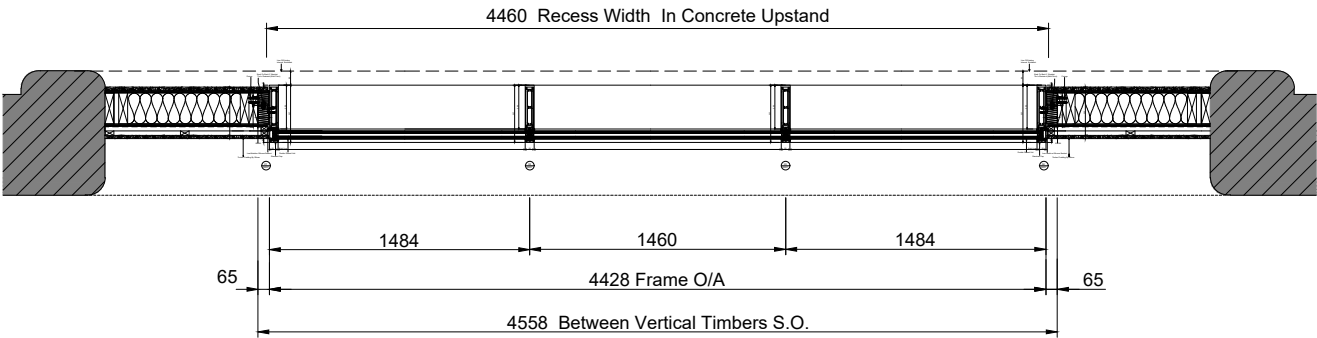

PLAN SECTION - C

SPECIFICATION - FRAME
Seniors SF52 Thermally Broken C/Wall
Frame
With 250mm Box
& 17mm Horizontal & Vertical Caps

POWDER COATING COLOUR
Tiger Drylac 29/80081 LL / C
Iron Glimmer Effect P7


G1 SPECIFICATION - GLASS 43mm
UNITS
Outer
Planiclear - 6mm Heat Strengthened
Float
PVB Standard (4 x 0.38mm)
Planiclear - 6mm Heat Strengthened
Float
Cool-Lite SKN 176 II
Cavity
Argon (90%) Air (10%) - 16mm Inner
Black - Warm Edge Spacer
Planiclear - 6mm Thermally Toughened
Float
PVB Standard (4 x 0.38mm)
Planiclear - 6mm Thermally Toughened
Float

 Alumino UK Ltd. Alumino House Burma Road, Blidworth, Mansfield NG21 0RT EMAIL: sales@alumino.co.uk TEL: 01623 797372 FAX: 0870 123 1592	D	Amended To Comments / Sizes Updated To Suit Survey	11.08.22	CLIENT:	DRN BY: GH	DATE: 11.11.21
	C	Amended To Comments	05.04.22	HH SMITH	SCALE: 1:300 @ A3	
	B	Amended To Comments	03.02.22		Checked By:	Date:
	A	Amended To Comments	24.01.22	JOB TITLE:	Drawing Status: CONSTRUCTION	
	Rev	Description	Date	MANCHESTER SCIENCE MUSEUM	DRG. No. 7562-P002	REV D
© copyright THIS DRAWING IS THE COPYRIGHT OF ALUMINO UK LTD. AND MUST NOT BE COPIED, OR LOANED OR OTHERWISE COMMUNICATED TO A THIRD PARTY WITHOUT WRITTEN PERMISSION.				DRG. TITLE:	All Elevations Viewed Externally	
				SCREEN W-03 ELEVATION & SECTIONS NORTH YARD		


Note !
Concealed Bracket Thickness Will
Not Exceed 10mm

Skirting Panels Will Have A Central Joint


SPECIFICATION - INSULATION
Kingspan GreenGuard GG300
'U' Value To Achieve 0.034 W/mK

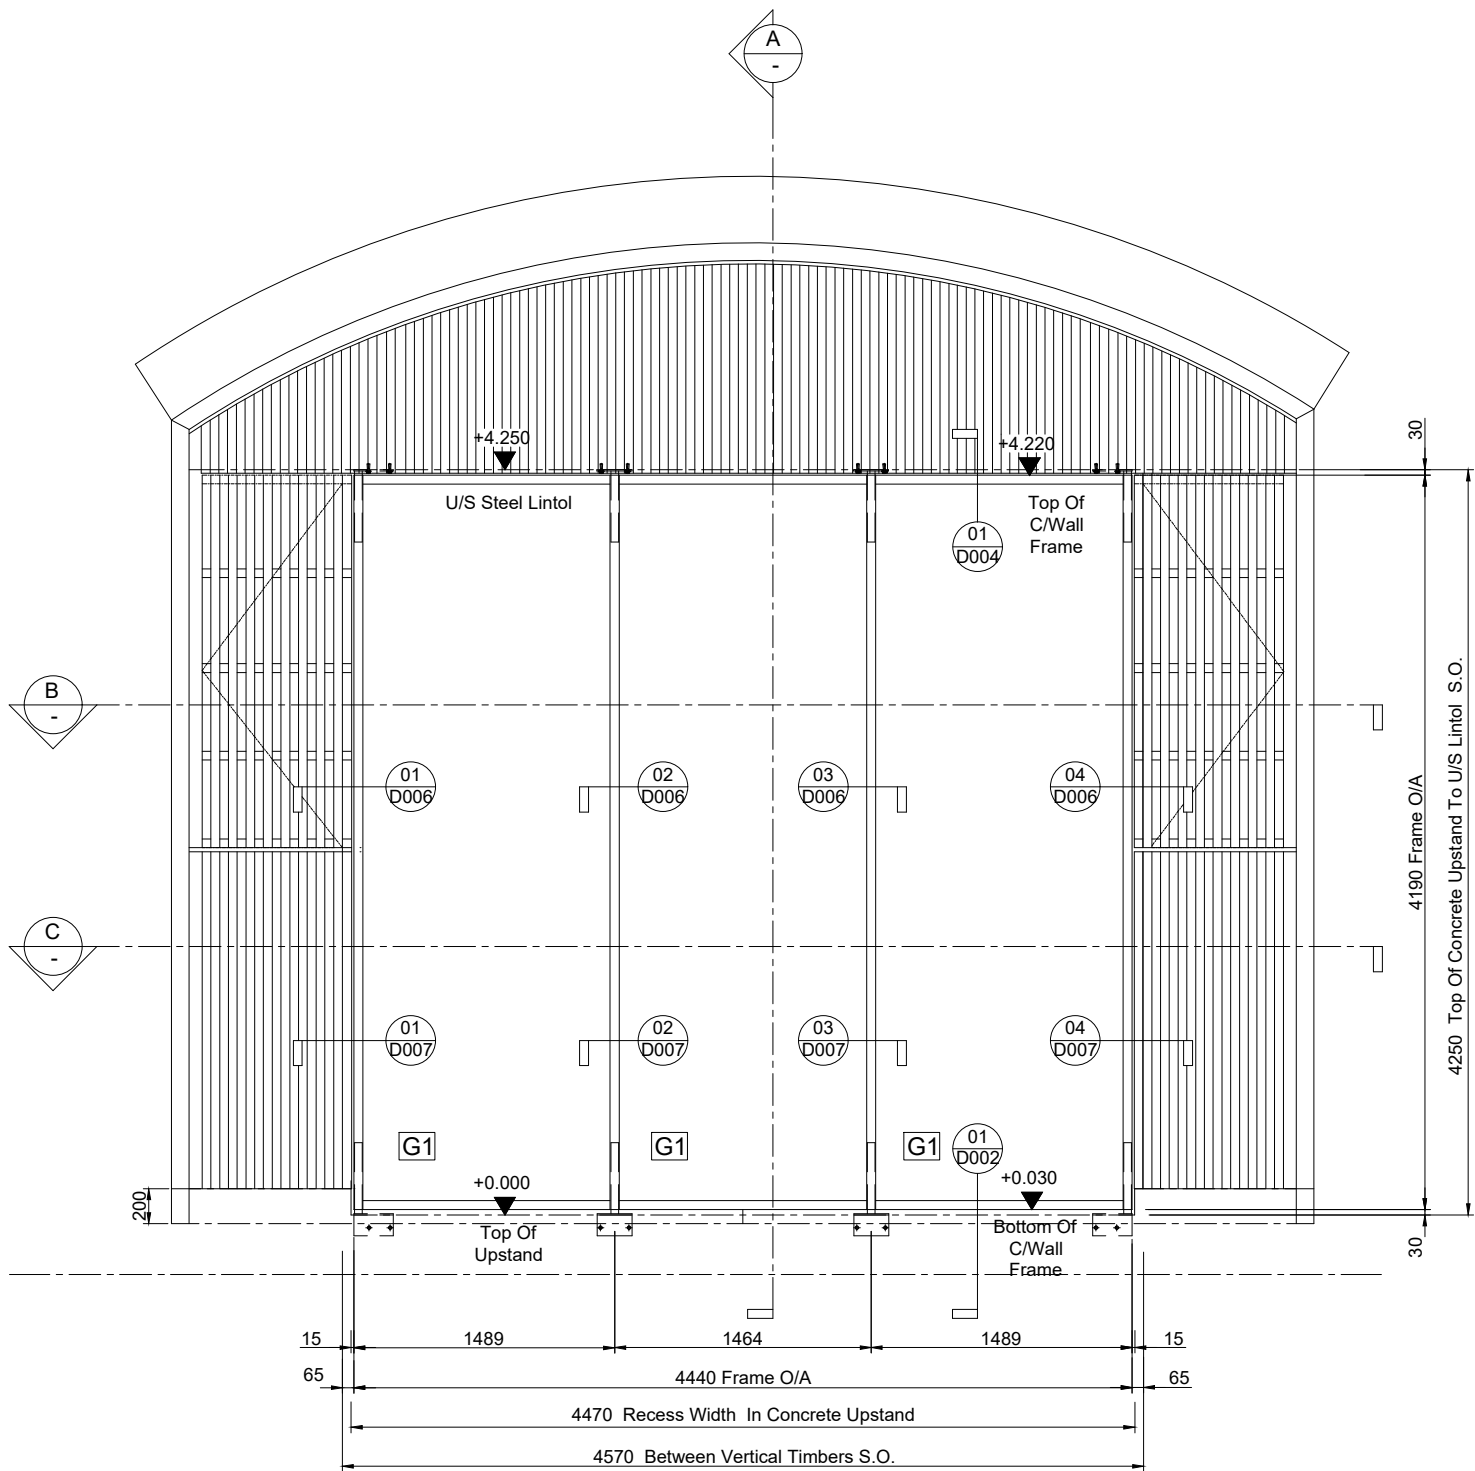


NORTH YARD - ELEVATION
FRAMES - W.07

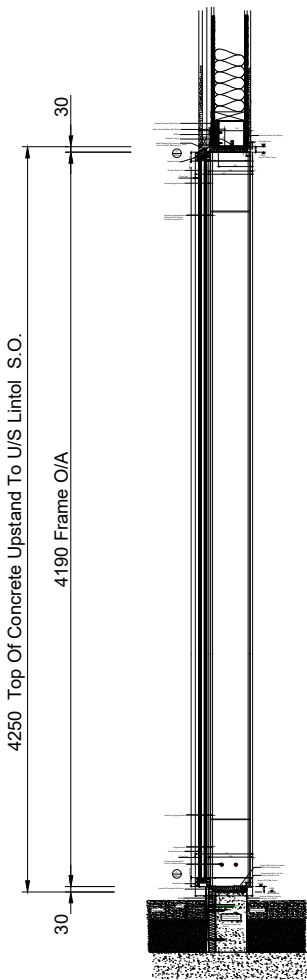

VERTICAL SECTION - A

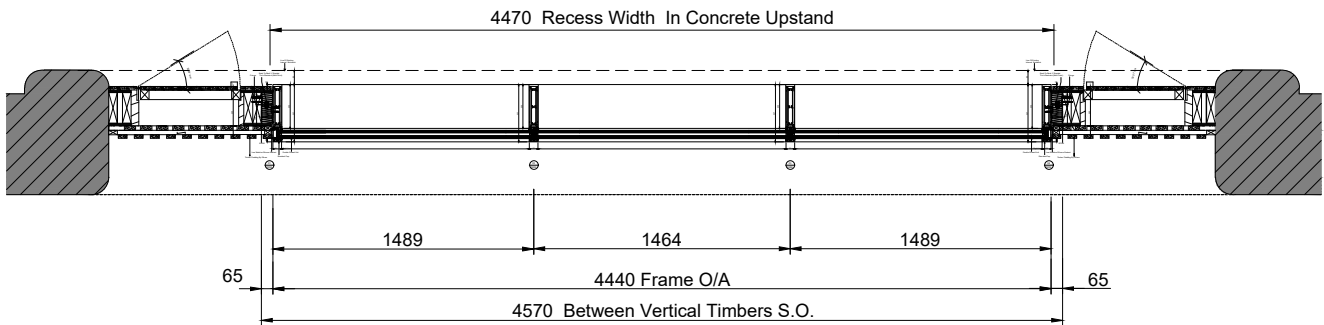

PLAN SECTION - B

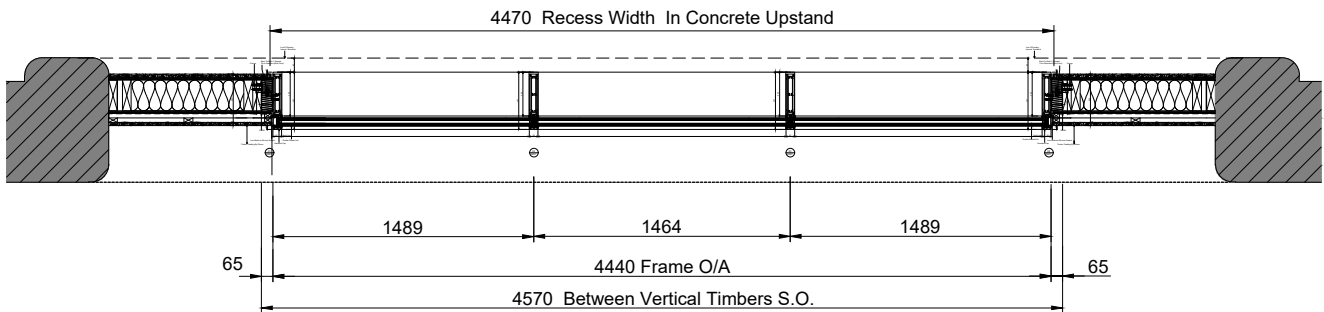

PLAN SECTION - C

SPECIFICATION - FRAME
Seniors SF52 Thermally Broken C/Wall
Frame
With 250mm Box
& 17mm Horizontal & Vertical Caps

POWDER COATING COLOUR
Tiger Drylac 29/80081 LL / C
Iron Glimmer Effect P7


G1 SPECIFICATION - GLASS 43mm
UNITS
Outer
Planiclear - 6mm Heat Strengthened
Float
PVB Standard (4 x 0.38mm)
Planiclear - 6mm Heat Strengthened
Float
Cool-Lite SKN 176 II
Cavity
Argon (90%) Air (10%) - 16mm Inner
Black - Warm Edge Spacer
Planiclear - 6mm Thermally Toughened
Float
PVB Standard (4 x 0.38mm)
Planiclear - 6mm Thermally Toughened
Float

 Alumino UK Ltd. Alumino House Burma Road, Blidworth, Mansfield NG21 0RT EMAIL: sales@alumino.co.uk TEL: 01623 797372 FAX: 0870 123 1592	D	Amended To Comments / Sizes Updated To Suit Survey	11.08.22	CLIENT:	DRN BY: GH	DATE: 11.11.21
	C	Amended To Comments	05.04.22	HH SMITH	SCALE: 1:300 @ A3	
	B	Amended To Comments	03.02.22		Checked By:	Date:
	A	Amended To Comments	20.01.22	JOB TITLE:	Drawing Status: CONSTRUCTION	
	Rev	Description	Date	MANCHESTER SCIENCE MUSEUM	DRG. No. 7562-P003	REV D
© copyright THIS DRAWING IS THE COPYRIGHT OF ALUMINO UK LTD. AND MUST NOT BE COPIED, OR LOANED OR OTHERWISE COMMUNICATED TO A THIRD PARTY WITHOUT WRITTEN PERMISSION.				DRG. TITLE: SCREEN W-07 ELEVATION & SECTIONS NORTH YARD	All Elevations Viewed Externally	


Note !
Concealed Bracket Thickness Will
Not Exceed 10mm

Skirting Panels Will Have A Central Joint


SPECIFICATION - INSULATION
Kingspan GreenGuard GG300
'U' Value To Achieve 0.034 W/mK

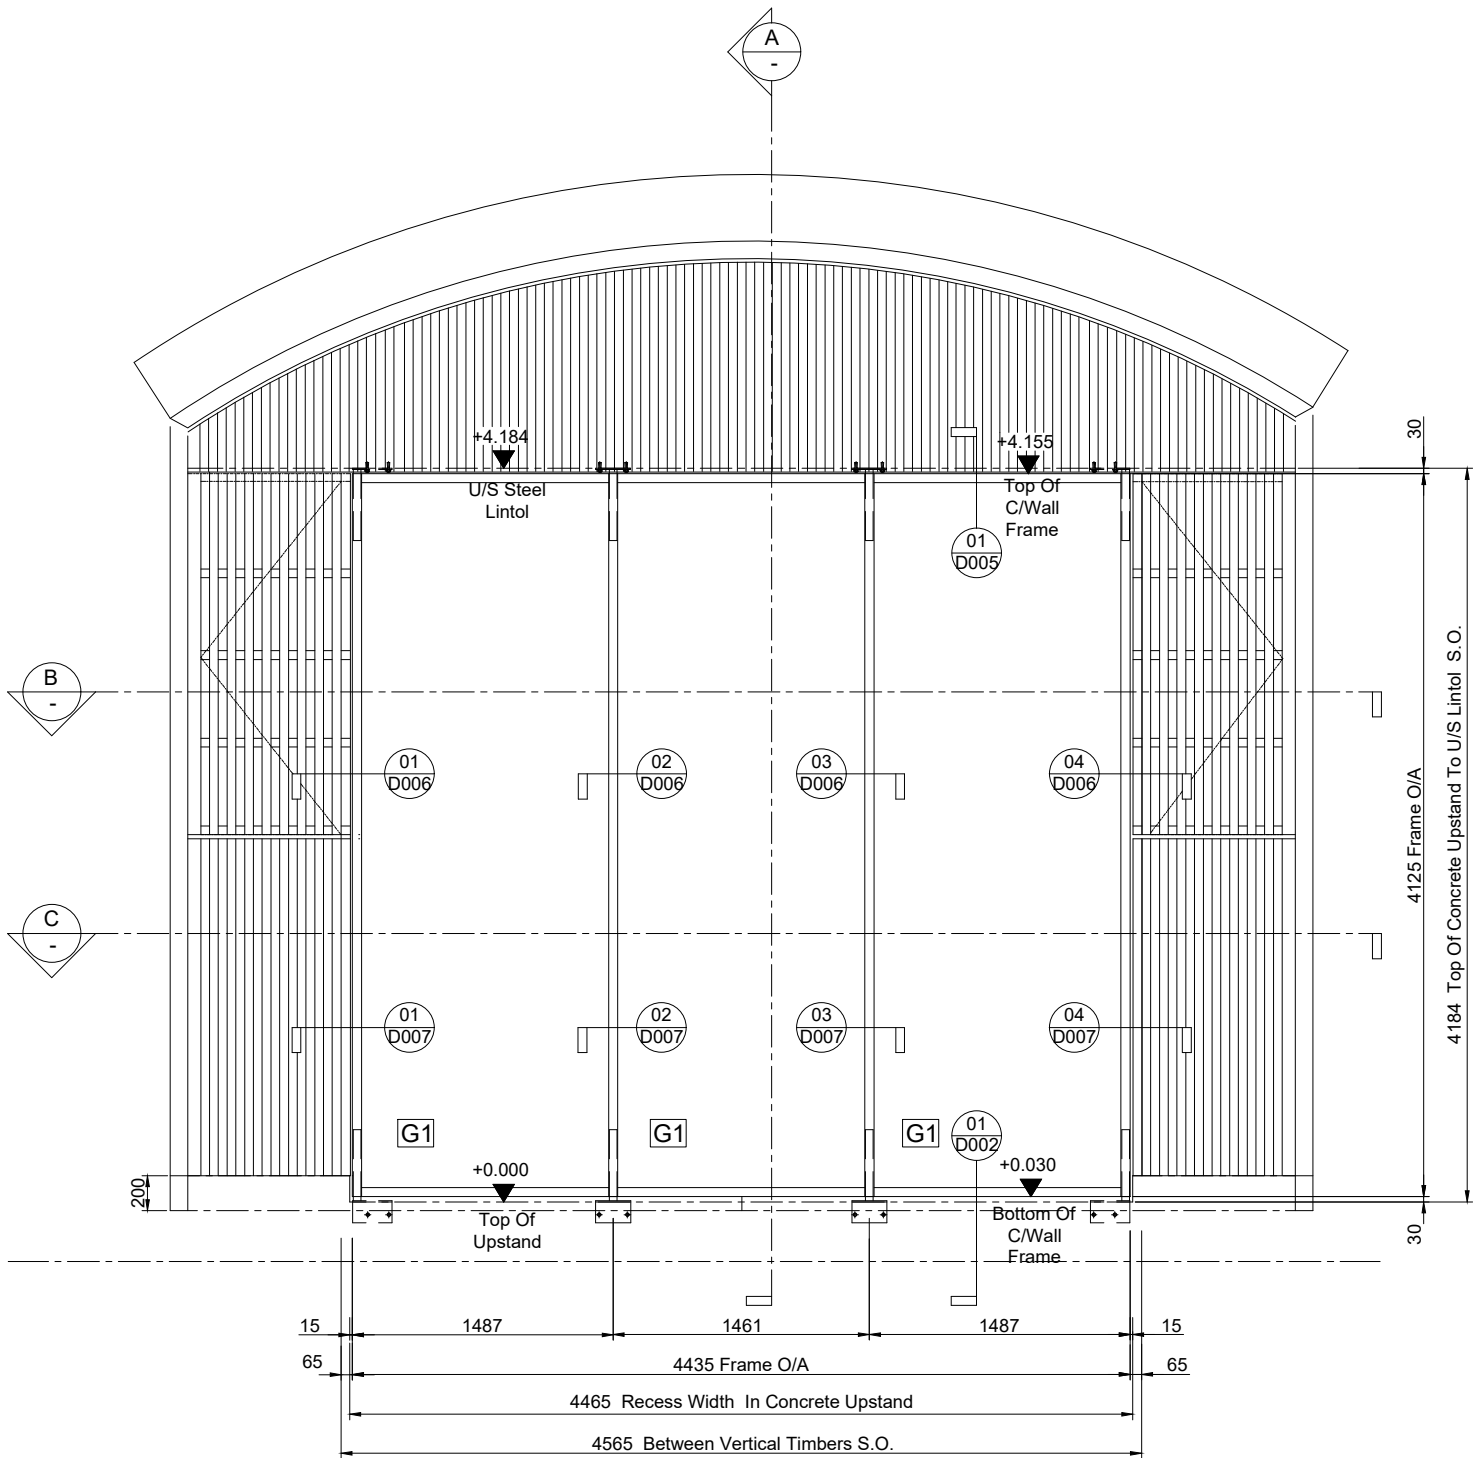


NORTH YARD - ELEVATION
FRAME - W.08

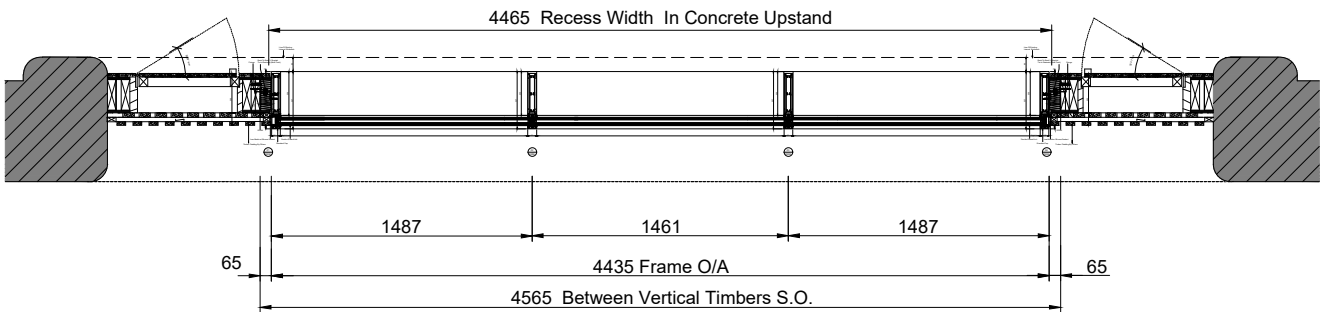

PLAN SECTION - B

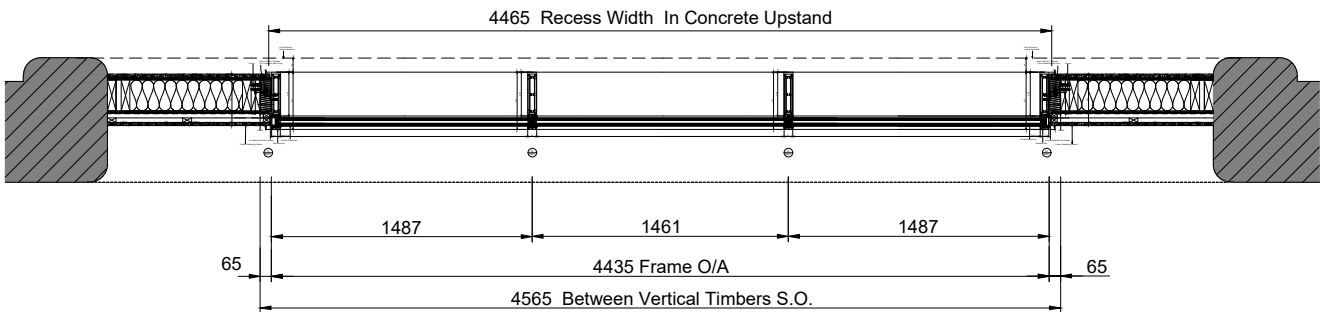

PLAN SECTION - C

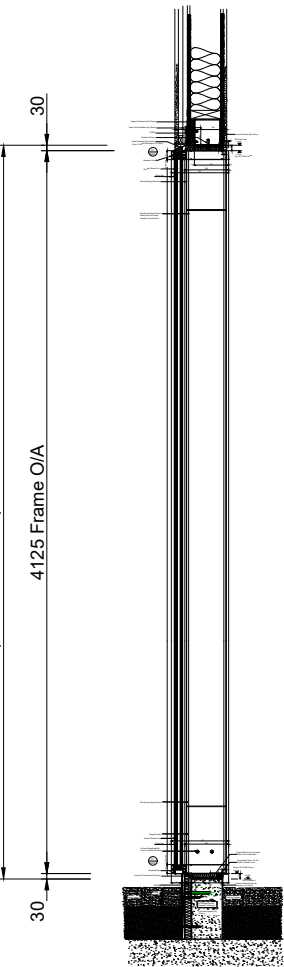

VERTICAL SECTION - A

SPECIFICATION - FRAME
Seniors SF52 Thermally Broken C/Wall
Frame
With 250mm Box
& 17mm Horizontal & Vertical Caps

POWDER COATING COLOUR
Tiger Drylac 29/80081 LL / C
Iron Glimmer Effect P7

G1 SPECIFICATION - GLASS 43mm
UNITS
Outer
Planiclear - 6mm Heat Strengthened
Float
PVB Standard (4 x 0.38mm)
Planiclear - 6mm Heat Strengthened
Float
Cool-Lite SKN 176 II
Cavity
Argon (90%) Air (10%) - 16mm Inner
Black - Warm Edge Spacer
Planiclear - 6mm Thermally Toughened
Float
PVB Standard (4 x 0.38mm)
Planiclear - 6mm Thermally Toughened
Float

ALUMINO

Alumino UK Ltd. Alumino House
Burma Road, Blidworth, Mansfield NG21 0RT

EMAIL: sales@alumino.co.uk
TEL: 01623 797372 | FAX: 0870 123 1592

D	Amended To Comments / Sizes Updated To Suit Survey	11.08.22
C	Amended To Comments	05.04.22
B	Amended To Comments	03.02.22
A	Amended To Comments	20.01.22
Rev	Description	Date


© copyright

THIS DRAWING IS THE COPYRIGHT OF ALUMINO UK LTD. AND MUST NOT BE COPIED, OR LOANED OR OTHERWISE COMMUNICATED TO
A THIRD PARTY WITHOUT WRITTEN PERMISSION.


CLIENT:	DRN BY: GH	DATE: 11.11.21
HH SMITH	SCALE: 1:300 @ A3	
	Checked By:	Date:
JOB TITLE:	Drawing Status: CONSTRUCTION	
MANCHESTER SCIENCE MUSEUM	DRG. No. 7562-P004	REV D
DRG. TITLE:	All Elevations Viewed Externally	
SCREEN W-08 ELEVATION & SECTIONS NORTH YARD		

Note !
Concealed Bracket Thickness Will Not Exceed 10mm
Skirting Panels Will Have A Central Joint.


SPECIFICATION - INSULATION
Kingspan GreenGuard GG300
'U' Value To Achieve 0.034 W/mK

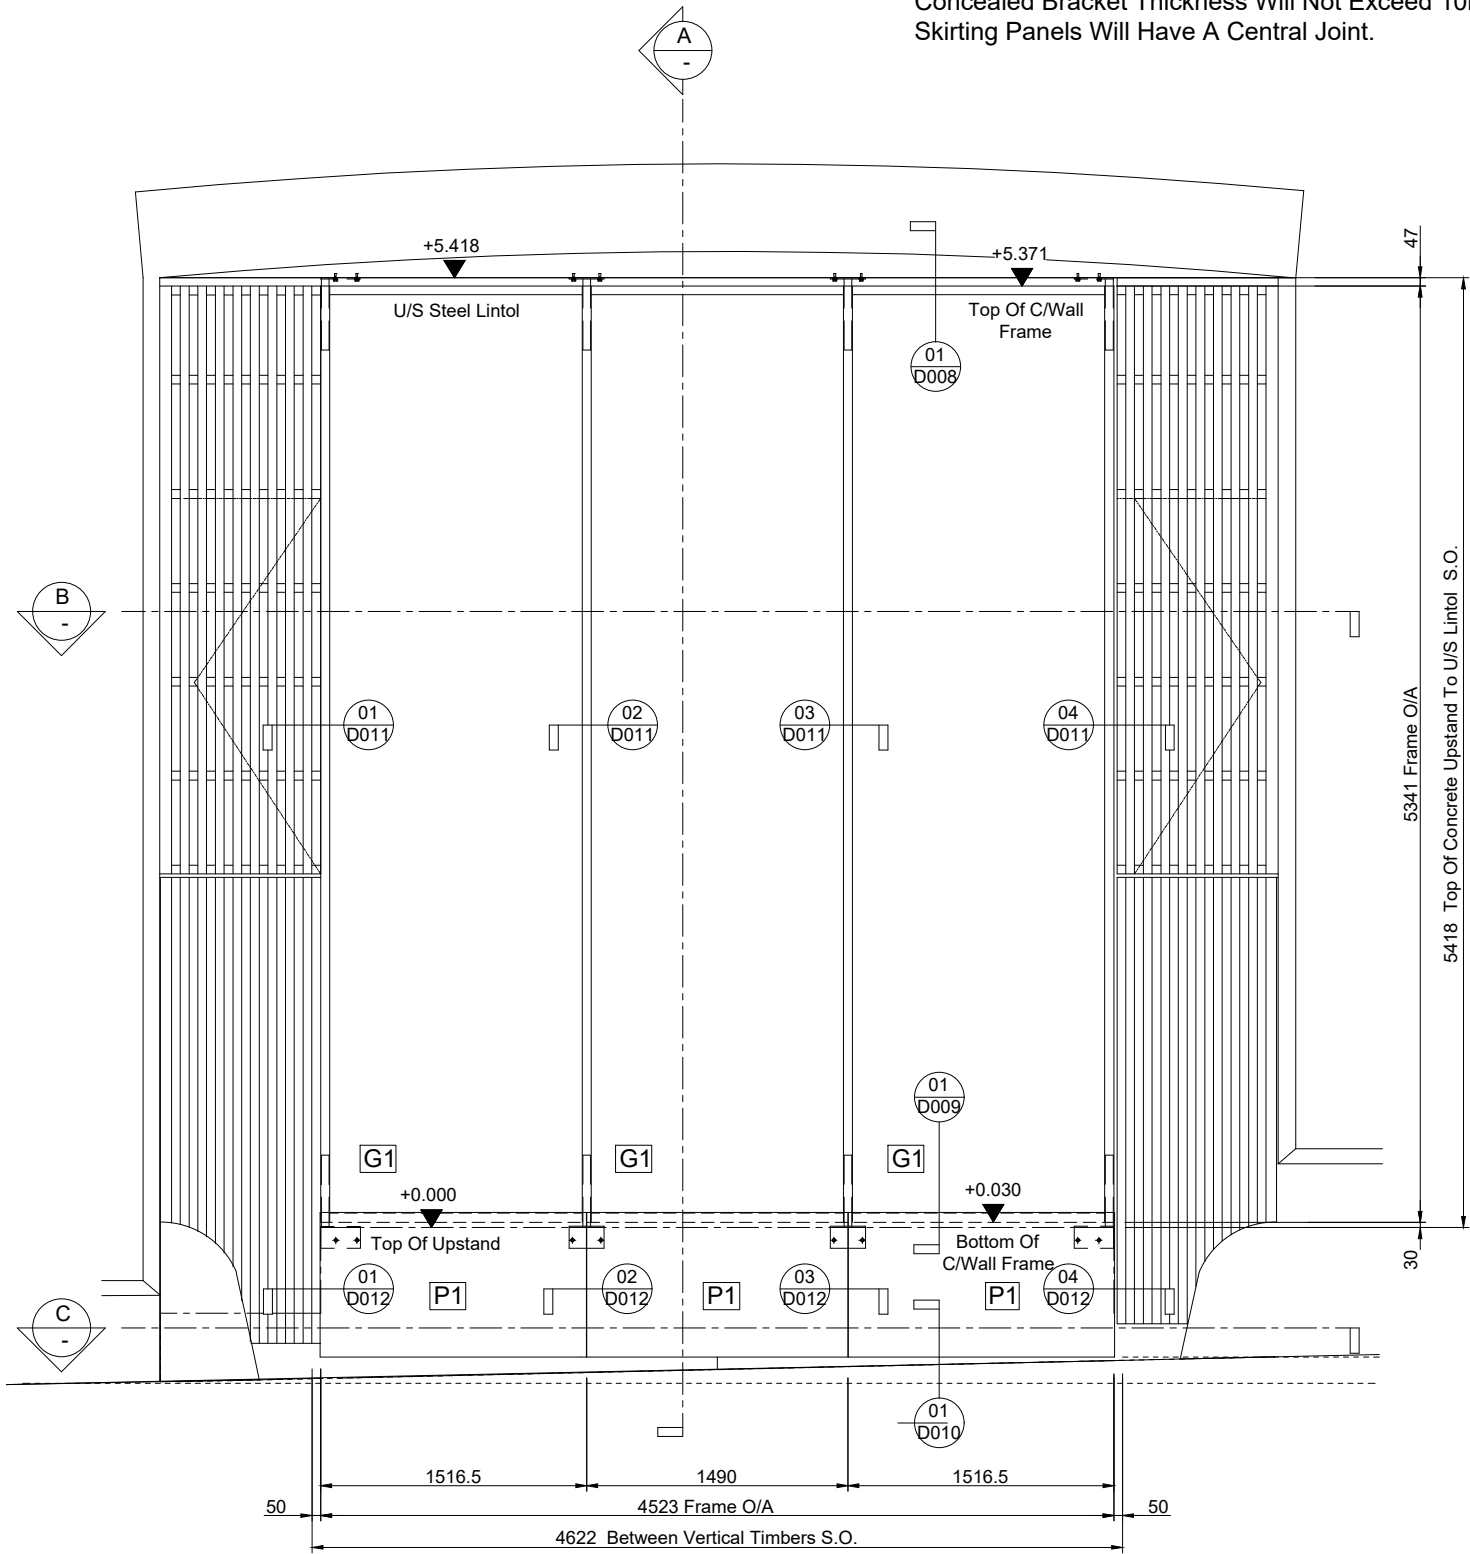


LIVERPOOL ROAD (WEST) - ELEVATION
FRAME - W.06

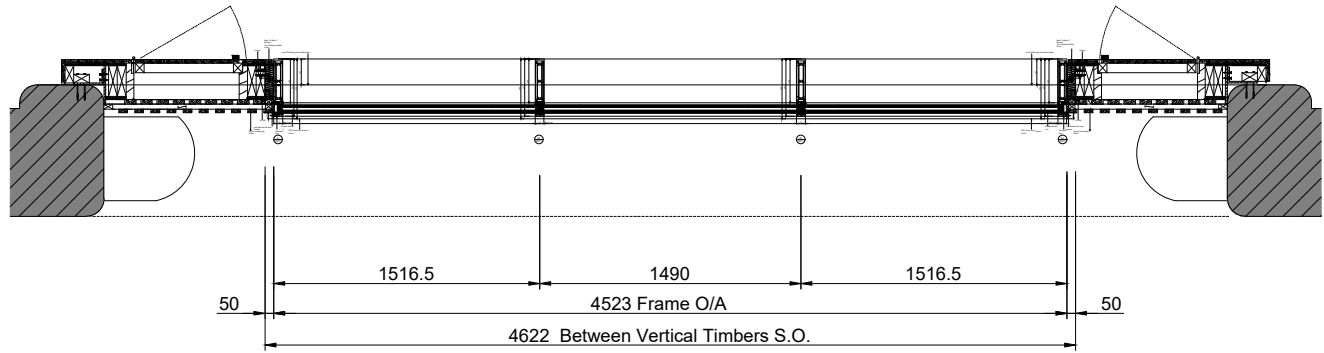

PLAN SECTION - B

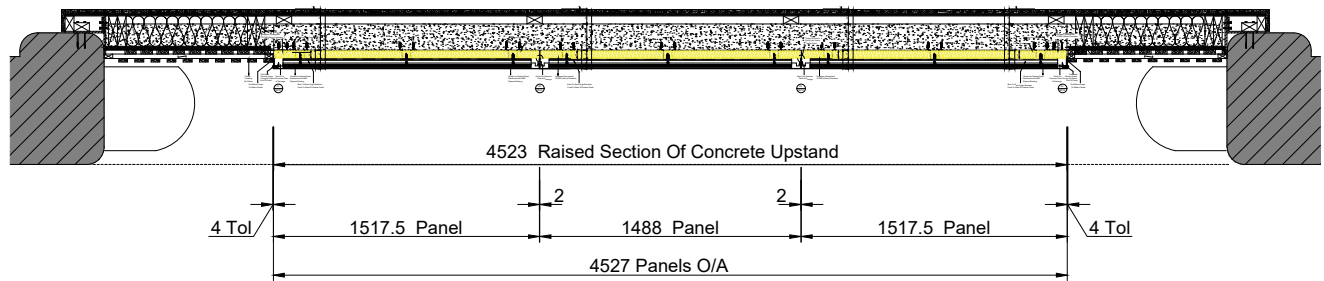

PLAN SECTION - C

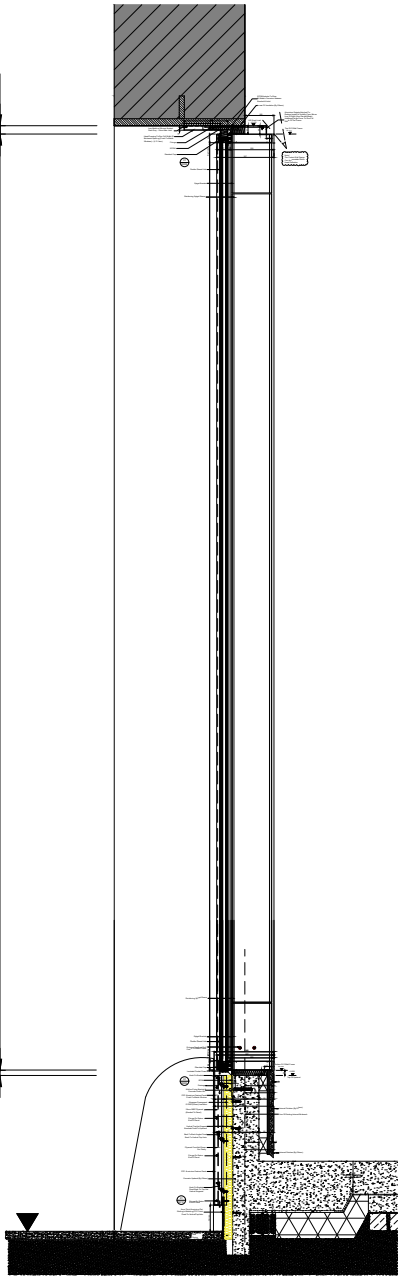

VERTICAL SECTION - A

SPECIFICATION - FRAME
Seniors SF52 Thermally Broken C/Wall
Frame
With 250mm Box
& 17mm Horizontal & Vertical Caps


POWDER COATING COLOUR
Tiger Drylac 29/80081 LL / C
Iron Glimmer Effect P7

G1 SPECIFICATION - GLASS 43mm
UNITS
Outer
Planiclear - 6mm Heat Strengthened
Float
PVB Standard (4 x 0.38mm)
Planiclear - 6mm Heat Strengthened
Float
Cool-Lite SKN 176 II
Cavity
Argon (90%) Air (10%) - 16mm Inner
Black - Warm Edge Spacer
Planiclear - 6mm Thermally Toughened
Float
PVB Standard (4 x 0.38mm)
Planiclear - 6mm Thermally Toughened
Float


 Alumino UK Ltd. Alumino House Burma Road, Blidworth, Mansfield NG21 0RT EMAIL: sales@alumino.co.uk TEL: 01623 797372 FAX: 0870 123 1592	D	Amended To Comments / Sizes Updated To Suit Survey	11.08.22	CLIENT:	DRN BY: GH	DATE: 11.11.21
	C	Amended To Comments	05.04.22	HH SMITH	SCALE: 1:300 @ A3	
	B	Amended To Comments	03.02.22		Checked By:	Date:
	A	Amended To Comments	20.01.22	JOB TITLE:	Drawing Status: CONSTRUCTION	
	Rev	Description	Date	MANCHESTER SCIENCE MUSEUM	DRG. No. 7562-P005	REV D
© copyright THIS DRAWING IS THE COPYRIGHT OF ALUMINO UK LTD. AND MUST NOT BE COPIED, OR LOANED OR OTHERWISE COMMUNICATED TO A THIRD PARTY WITHOUT WRITTEN PERMISSION.				DRG. TITLE: SCREEN W-06 ELEVATION & SECTIONS LIVERPOOL ROAD	All Elevations Viewed Externally	

Note !
Concealed Bracket Thickness Will
Not Exceed 10mm
Skirting Panels Will Have A Central Joint


SPECIFICATION - INSULATION
Kingspan GreenGuard GG300
'U' Value To Achieve 0.034 W/mK

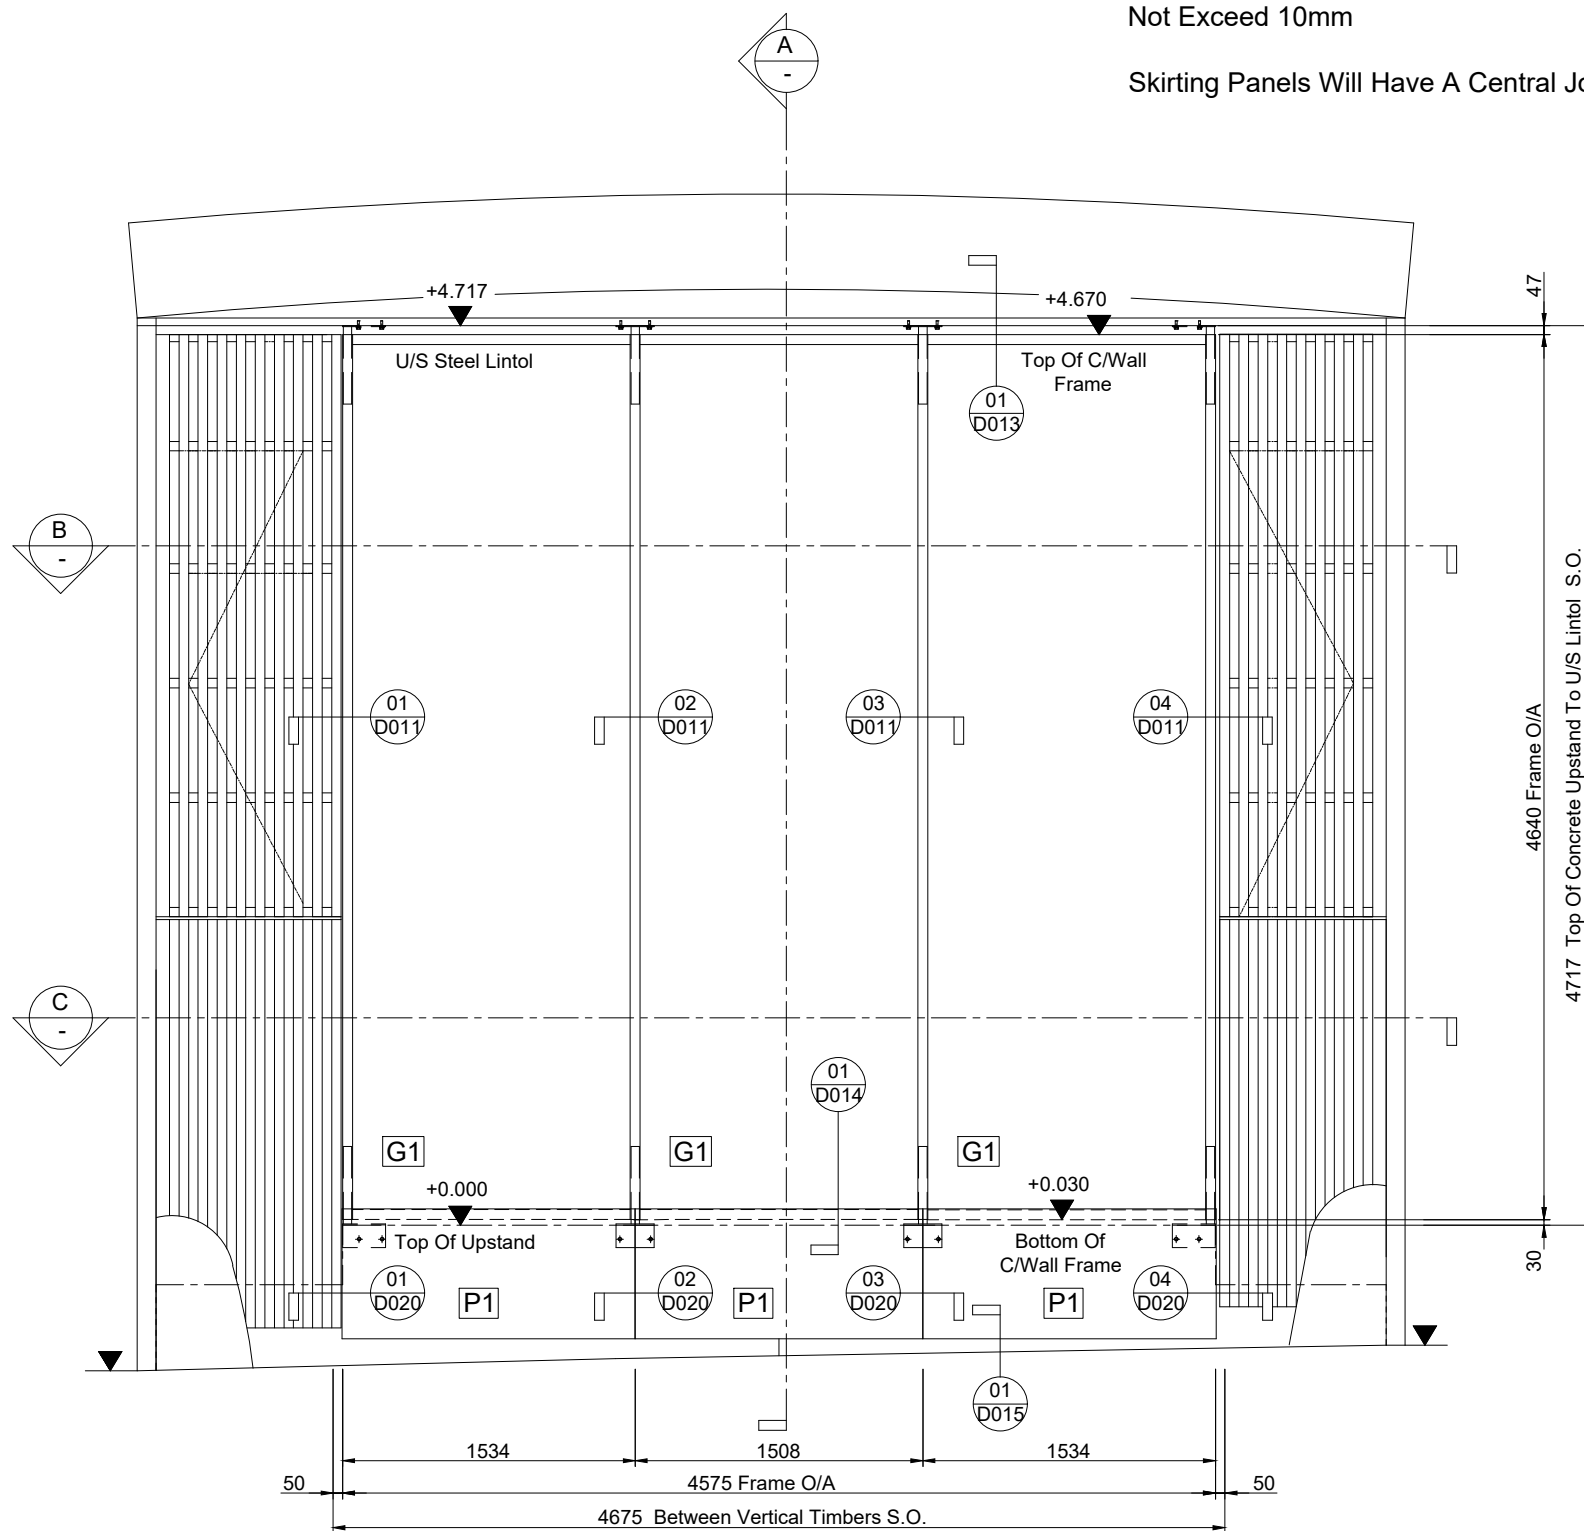

LIVERPOOL ROAD (EAST) - ELEVATION
FRAME - W.05

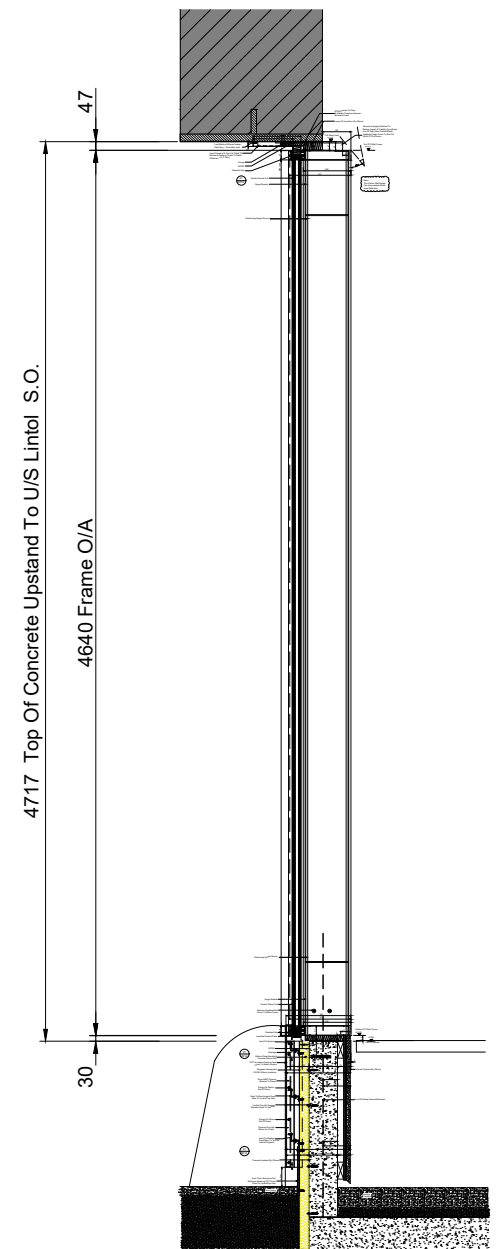


VERTICAL SECTION - A

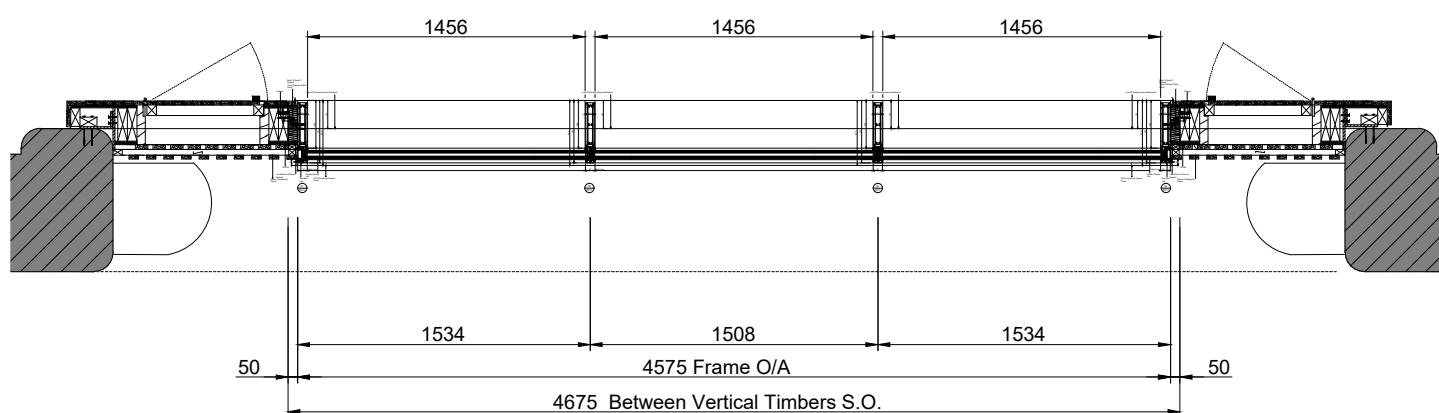

PLAN SECTION - B

SPECIFICATION - FRAME
Seniors SF52 Thermally Broken C/Wall
Frame
With 250mm Box
& 17mm Horizontal & Vertical Caps

POWDER COATING COLOUR
Tiger Drylac 29/80081 LL / C
Iron Glimmer Effect P7

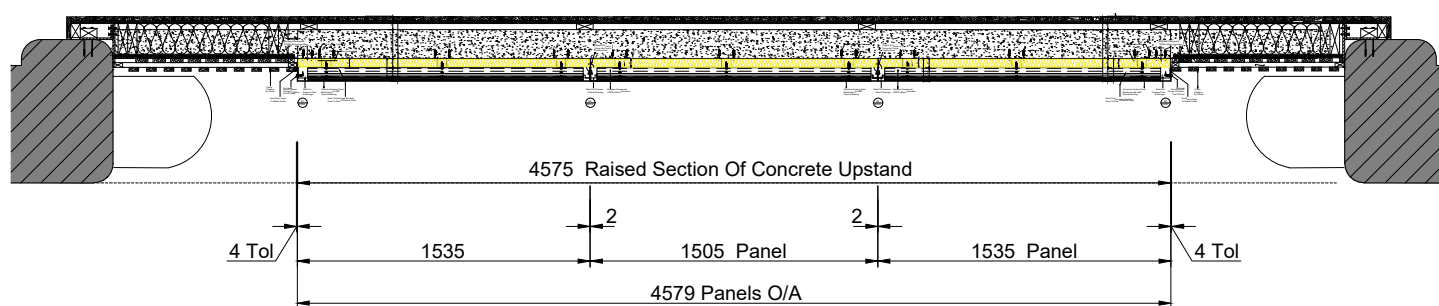

PLAN SECTION - C


G1 SPECIFICATION - GLASS 43mm
UNITS
Outer
Planiclear - 6mm Heat Strengthened
Float
PVB Standard (4 x 0.38mm)
Planiclear - 6mm Heat Strengthened
Float
Cool-Lite SKN 176 II
Cavity
Argon (90%) Air (10%) - 16mm Inner
Black - Warm Edge Spacer
Planiclear - 6mm Thermally Toughened
Float
PVB Standard (4 x 0.38mm)
Planiclear - 6mm Thermally Toughened
Float

 Alumino UK Ltd. Alumino House Burma Road, Blidworth, Mansfield NG21 0RT EMAIL: sales@alumino.co.uk TEL: 01623 797372 FAX: 0870 123 1592	C	Amended To Comments / Sizes Updated To Suit Survey	11.08.22	CLIENT:	DRN BY: GH	DATE: 11.11.21
	B	Amended To Comments	05.04.22	HH SMITH	SCALE: 1:300 @ A3	
	A	Amended To Comments	20.01.22		Checked By:	Date:
	-	First Issue	25.11.21	JOB TITLE:	Drawing Status: CONSTRUCTION	
	Rev	Description	Date	MANCHESTER SCIENCE MUSEUM	DRG. No. 7562-P006	REV C
© copyright THIS DRAWING IS THE COPYRIGHT OF ALUMINO UK LTD. AND MUST NOT BE COPIED, OR LOANED OR OTHERWISE COMMUNICATED TO A THIRD PARTY WITHOUT WRITTEN PERMISSION.				DRG. TITLE: SCREEN W-05 ELEVATION & SECTIONS LIVERPOOL ROAD	All Elevations Viewed Externally	


Note !
Concealed Bracket Thickness Will
Not Exceed 10mm

Skirting Panels Will Have A Central Joint


SPECIFICATION - INSULATION
Kingspan GreenGuard GG300
'U' Value To Achieve 0.034 W/mK

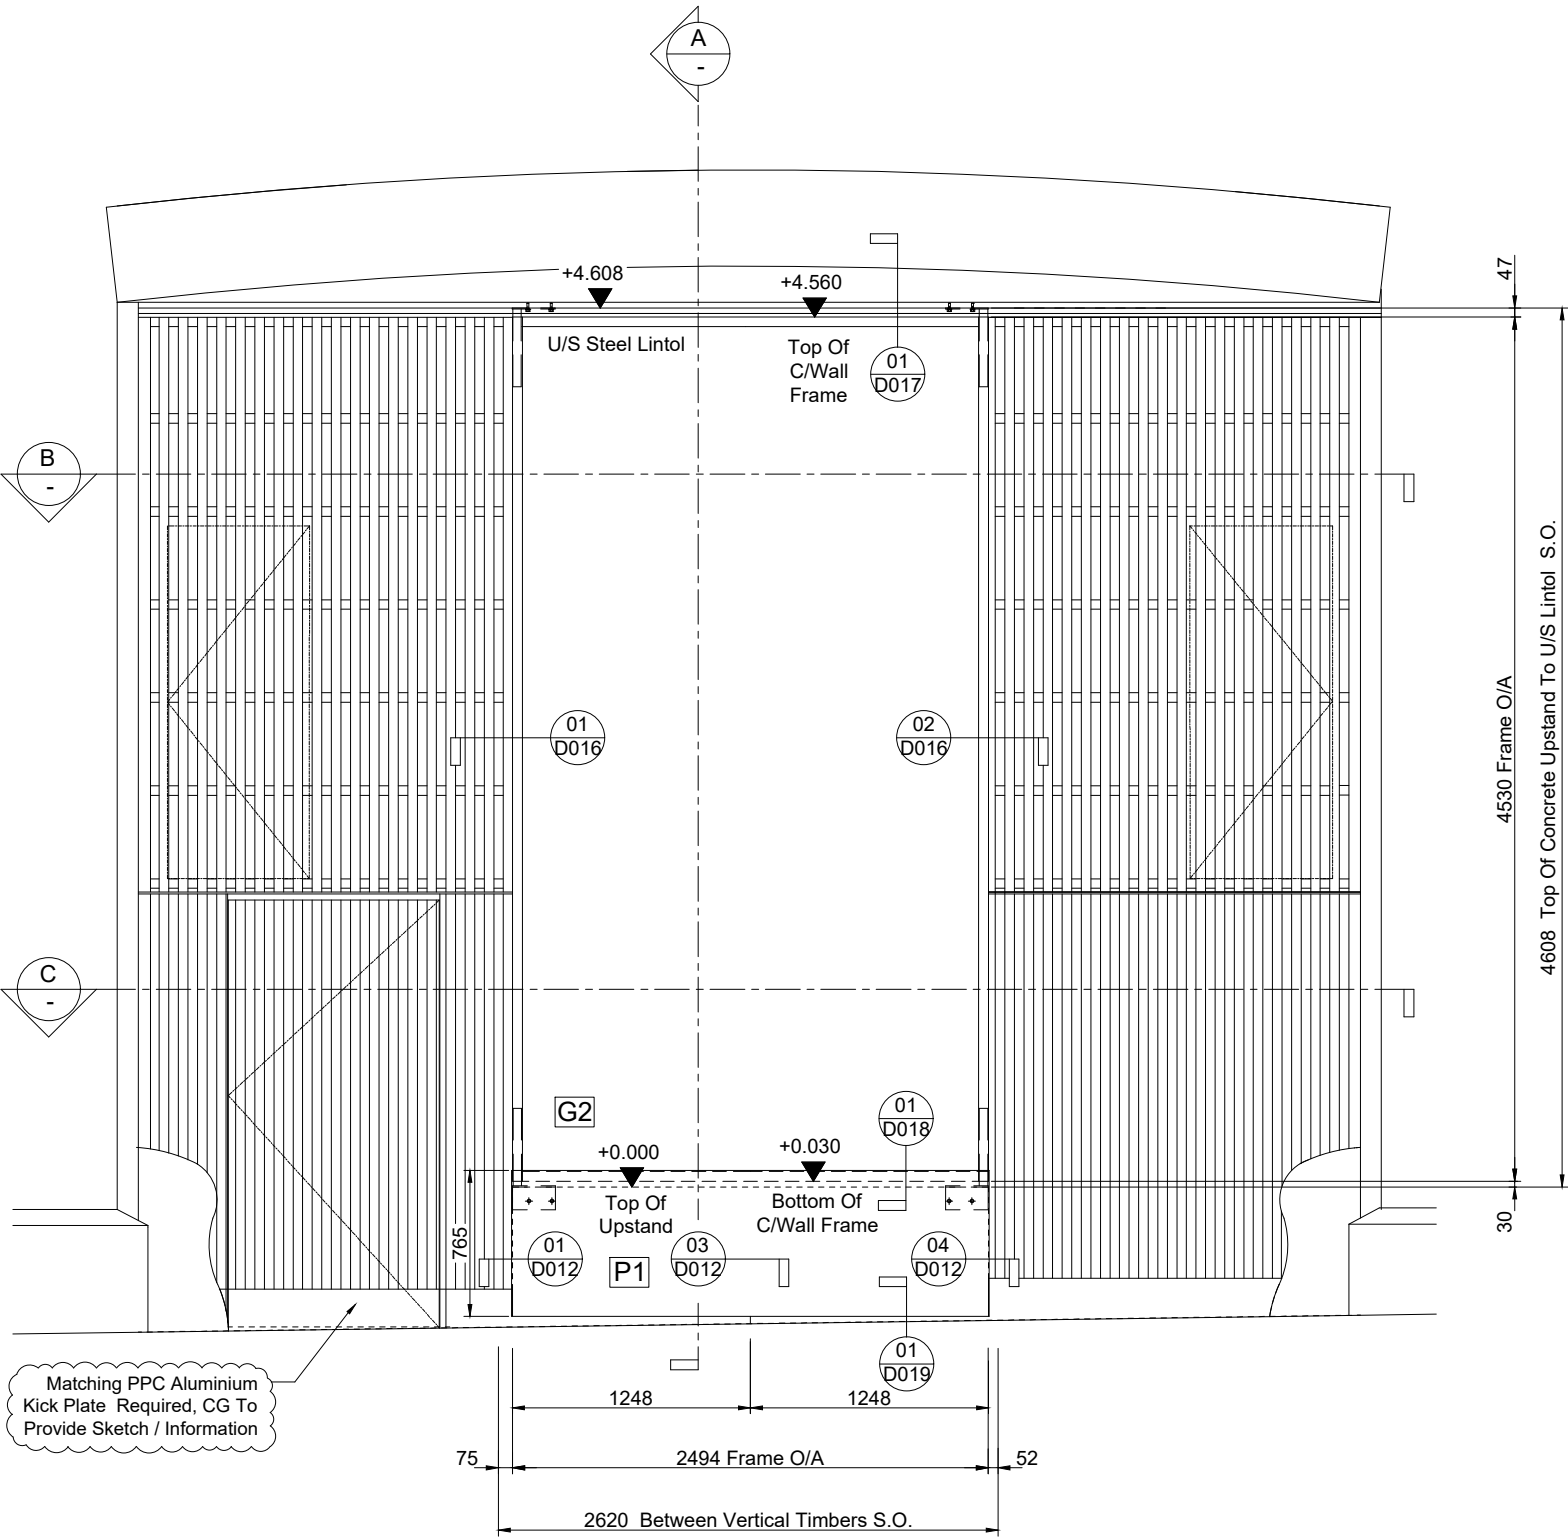


LOWER BYROM - ELEVATION
FRAME - W.04

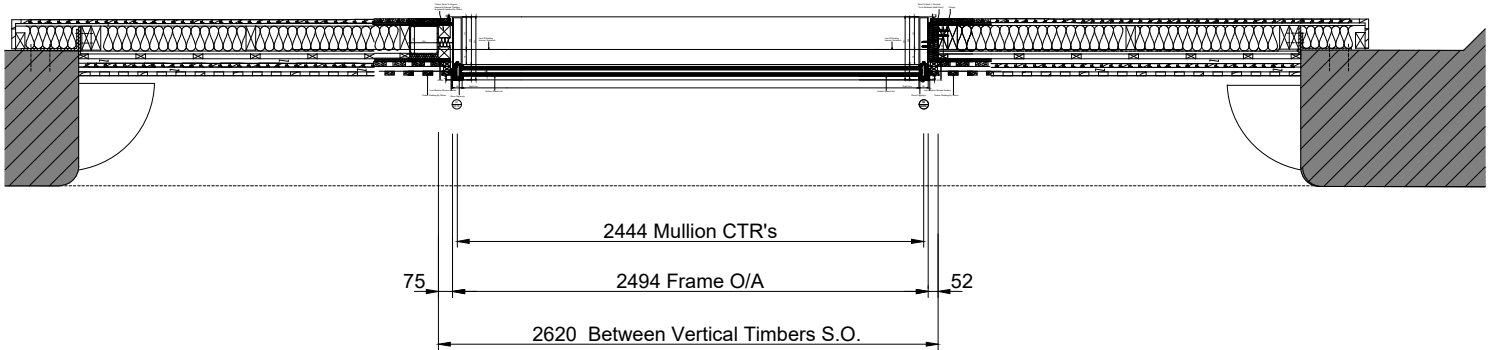

PLAN SECTION - B

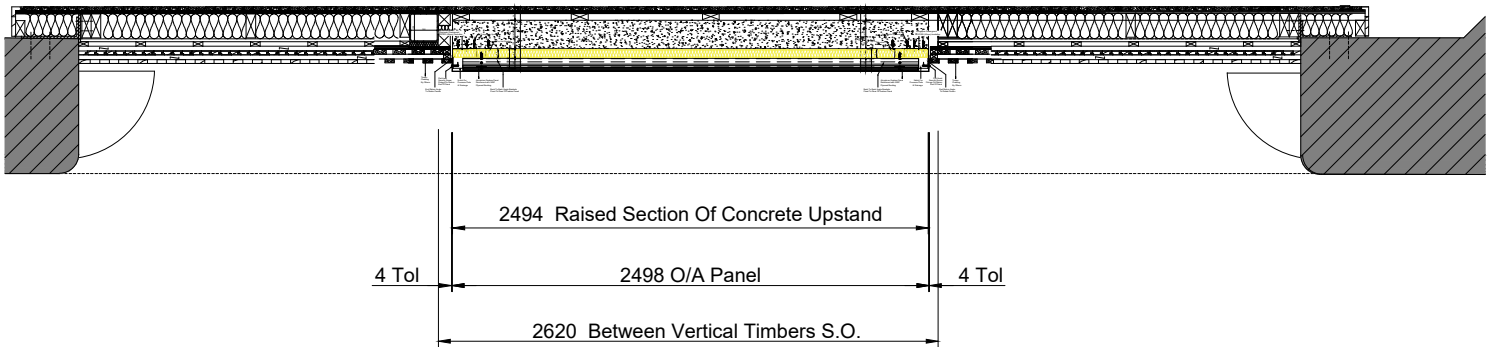

PLAN SECTION - C

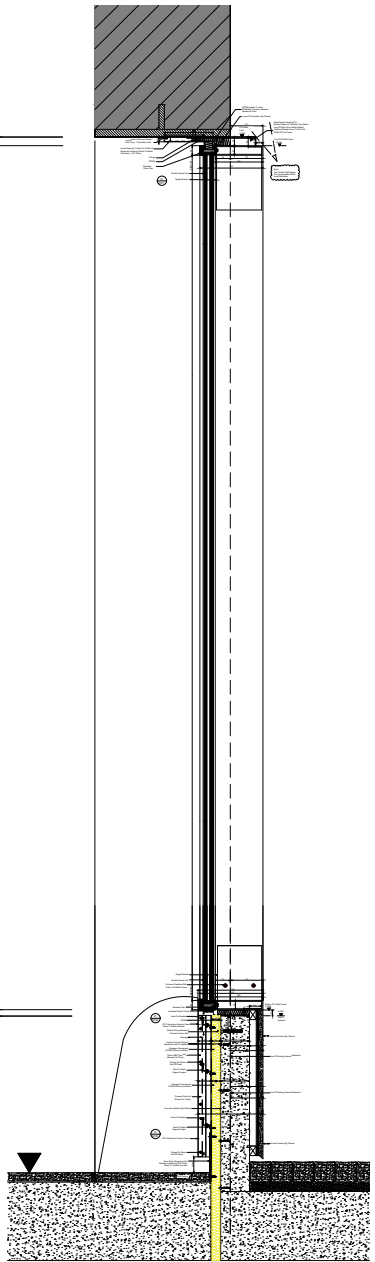

VERTICAL SECTION - A

SPECIFICATION - FRAME
Schueco (Jansen) Steel C/Wall
Framing System With 250mm Box
& 18mm Horizontal & Vertical Caps

POWDER COATING COLOUR
Tiger Drylac 29/80081 LL / C
Iron Glimmer Effect P7


G2 SPECIFICATION - GLASS 47mm
UNITS
Outer
Planiclear - 6mm Heat Strengthened
Float
PVB Standard (1.5mm)
Planiclear - 6mm Heat Strengthened
Float
Cool-Lite SKN 176 II
Cavity
Argon (90%) Air (10%) - 16mm Inner
Black - Warm Edge Spacer
Planiclear - 8mm Thermally Toughened
Float
PVB Standard (1.5mm)
Planiclear - 8mm Thermally Toughened
Float

 Alumino UK Ltd. Alumino House Burma Road, Blidworth, Mansfield NG21 0RT EMAIL: sales@alumino.co.uk TEL: 01623 797372 FAX: 0870 123 1592	E	Note Added Regarding Kick Plate Further To CG Comments	04.10.22	CLIENT:	DRN BY: GH	DATE: 11.11.21
	D	Amended To Comments / Sizes Updated To Suit Survey	11.08.22	HH SMITH	SCALE: 1:300 @ A3	
	C	System Changed To 50mm x 250mm Steel Curtain Walling	10.05.22		Checked By:	Date:
	B	Amended To Comments / Re-Issued As Steel Due To Glass Size / Weight	05.04.22	JOB TITLE:	Drawing Status: CONSTRUCTION	
	A	Amended To Comments	03.02.22	MANCHESTER SCIENCE MUSEUM	DRG. No. 7562-P007	REV E
© copyright THIS DRAWING IS THE COPYRIGHT OF ALUMINO UK LTD. AND MUST NOT BE COPIED, OR LOANED OR OTHERWISE COMMUNICATED TO A THIRD PARTY WITHOUT WRITTEN PERMISSION.				DRG. TITLE: SCREEN W-04 ELEVATION & SECTIONS LOWER BYROM	All Elevations Viewed Externally	


Note !
Concealed Bracket Thickness Will Not Exceed 10mm

Skirting Panels Will Have A Central Joint


SPECIFICATION - INSULATION
Kingspan GreenGuard GG300
'U' Value To Achieve 0.034 W/mK

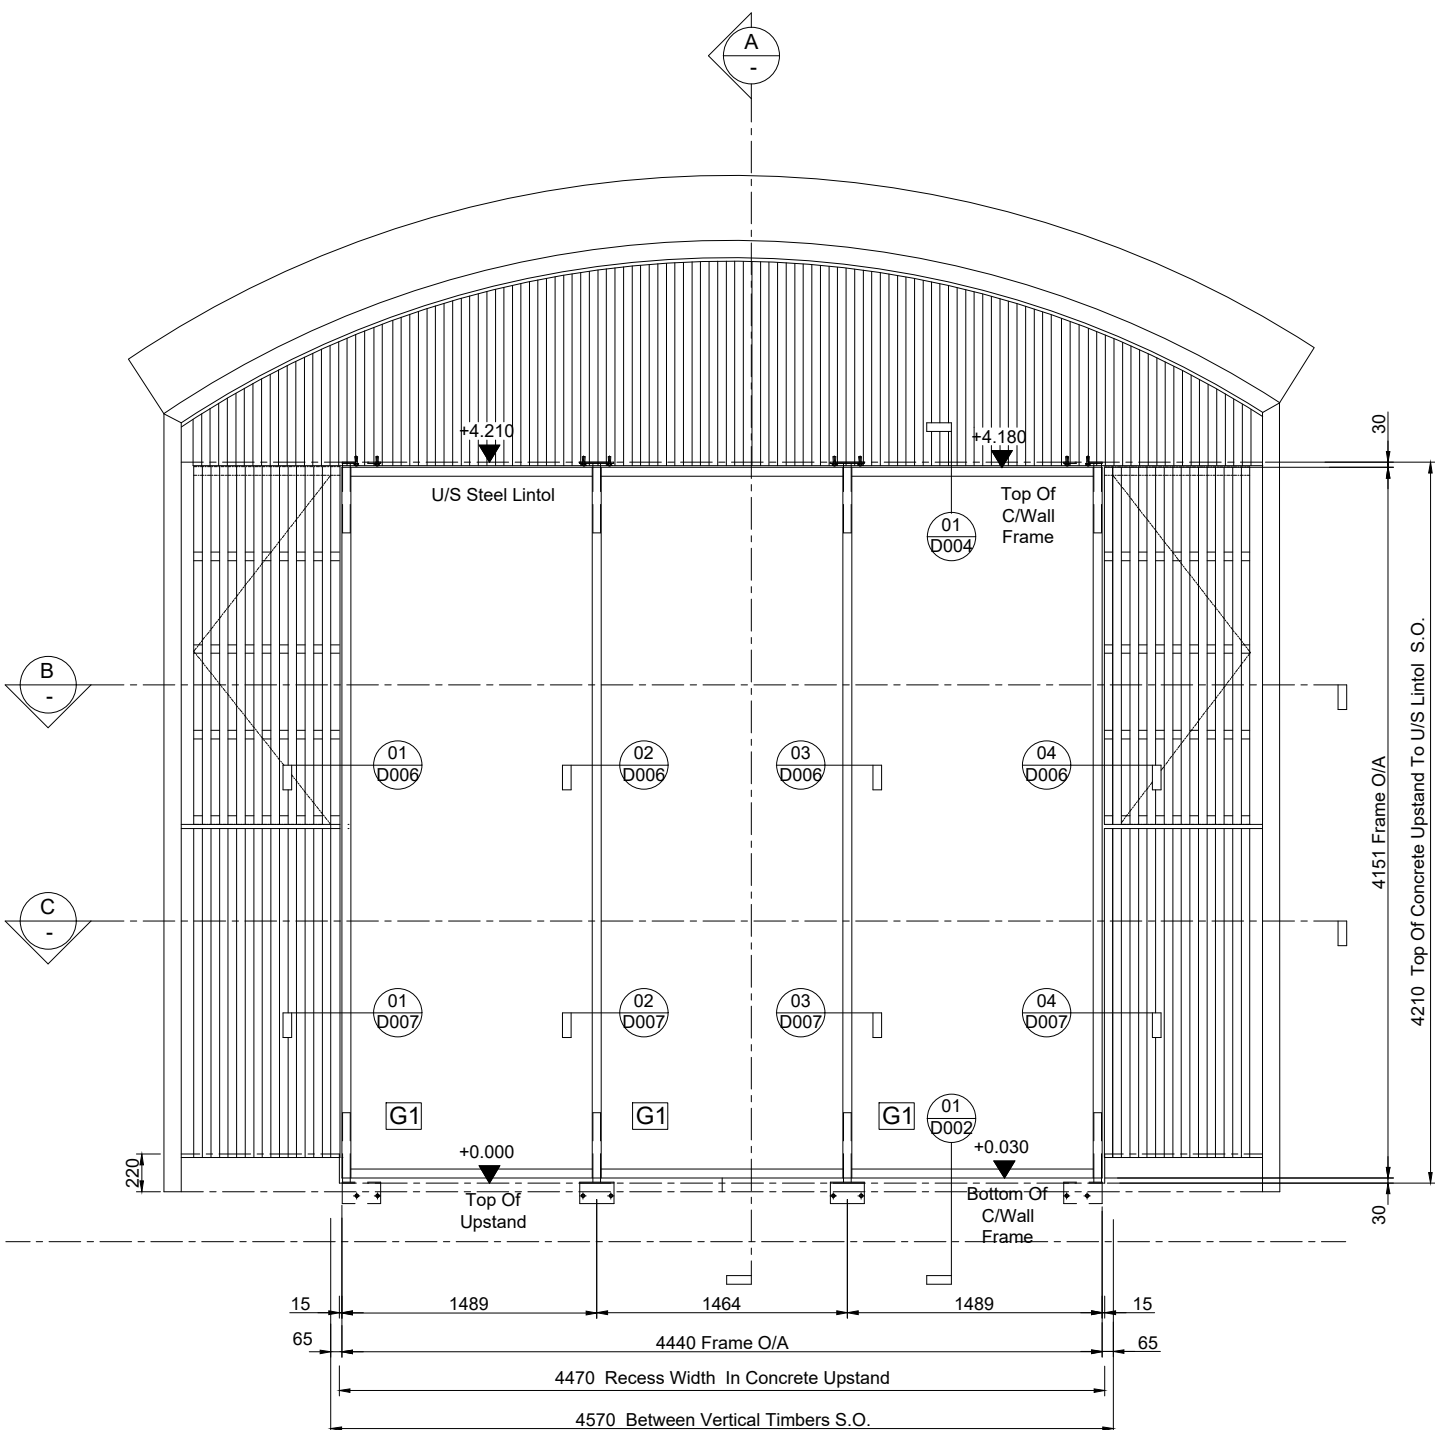


NORTH YARD - ELEVATION
FRAMES - W.09

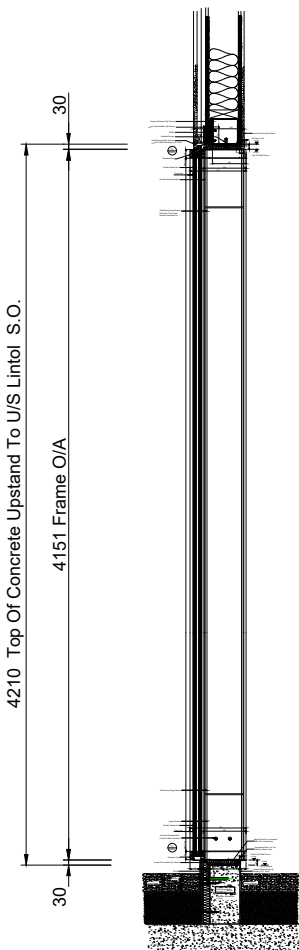

VERTICAL SECTION - A

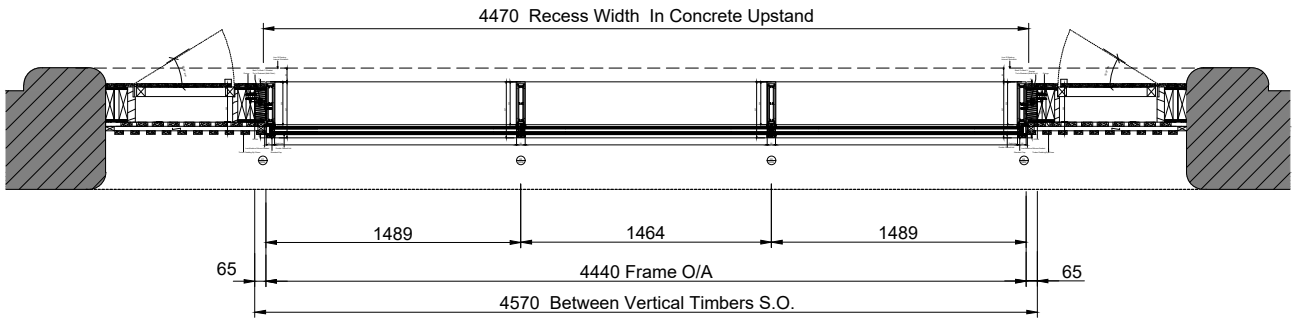

PLAN SECTION - B

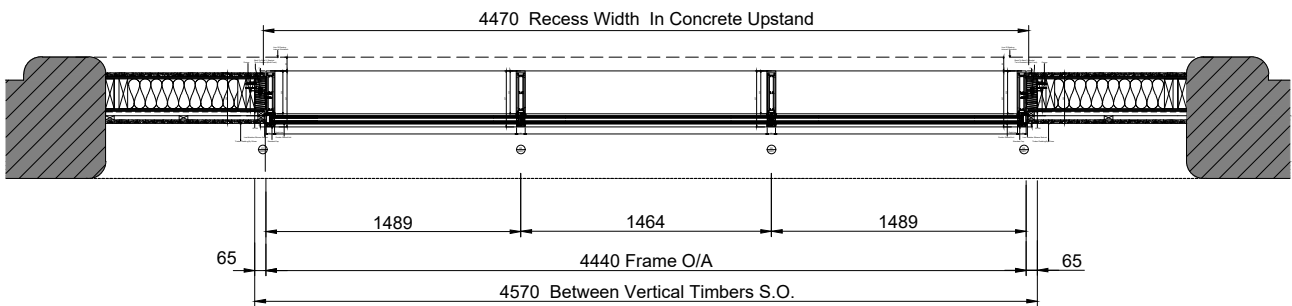

PLAN SECTION - C

SPECIFICATION - FRAME
Seniors SF52 Thermally Broken C/Wall
Frame
With 250mm Box
& 17mm Horizontal & Vertical Caps

POWDER COATING COLOUR
Tiger Drylac 29/80081 LL / C
Iron Glimmer Effect P7

G1 SPECIFICATION - GLASS 43mm
UNITS
Outer
Planiclear - 6mm Heat Strengthened
Float
PVB Standard (4 x 0.38mm)
Planiclear - 6mm Heat Strengthened
Float
Cool-Lite SKN 176 II
Cavity
Argon (90%) Air (10%) - 16mm Inner
Black - Warm Edge Spacer
Planiclear - 6mm Thermally Toughened
Float
PVB Standard (4 x 0.38mm)
Planiclear - 6mm Thermally Toughened
Float

ALUMINO

Alumino UK Ltd. Alumino House
Burma Road, Blidworth, Mansfield NG21 0RT

EMAIL: sales@alumino.co.uk
TEL: 01623 797372 | FAX: 0870 123 1592

Rev	Description	Date
-	Amended To Comments / Sizes Updated To Suit Survey	11.08.22
©	copyright	
THIS DRAWING IS THE COPYRIGHT OF ALUMINO UK LTD. AND MUST NOT BE COPIED, OR LOANED OR OTHERWISE COMMUNICATED TO A THIRD PARTY WITHOUT WRITTEN PERMISSION.		

CLIENT:	DRN BY: GH	DATE: 11.08.22
HH SMITH	SCALE: 1:300 @ A3	
	Checked By:	Date:
JOB TITLE:	Drawing Status:	CONSTRUCTION
MANCHESTER SCIENCE MUSEUM	DRG. No.	7562-P008
	REV	-
DRG. TITLE:	All Elevations Viewed Externally	
SCREEN W-09 ELEVATION & SECTIONS NORTH YARD		