




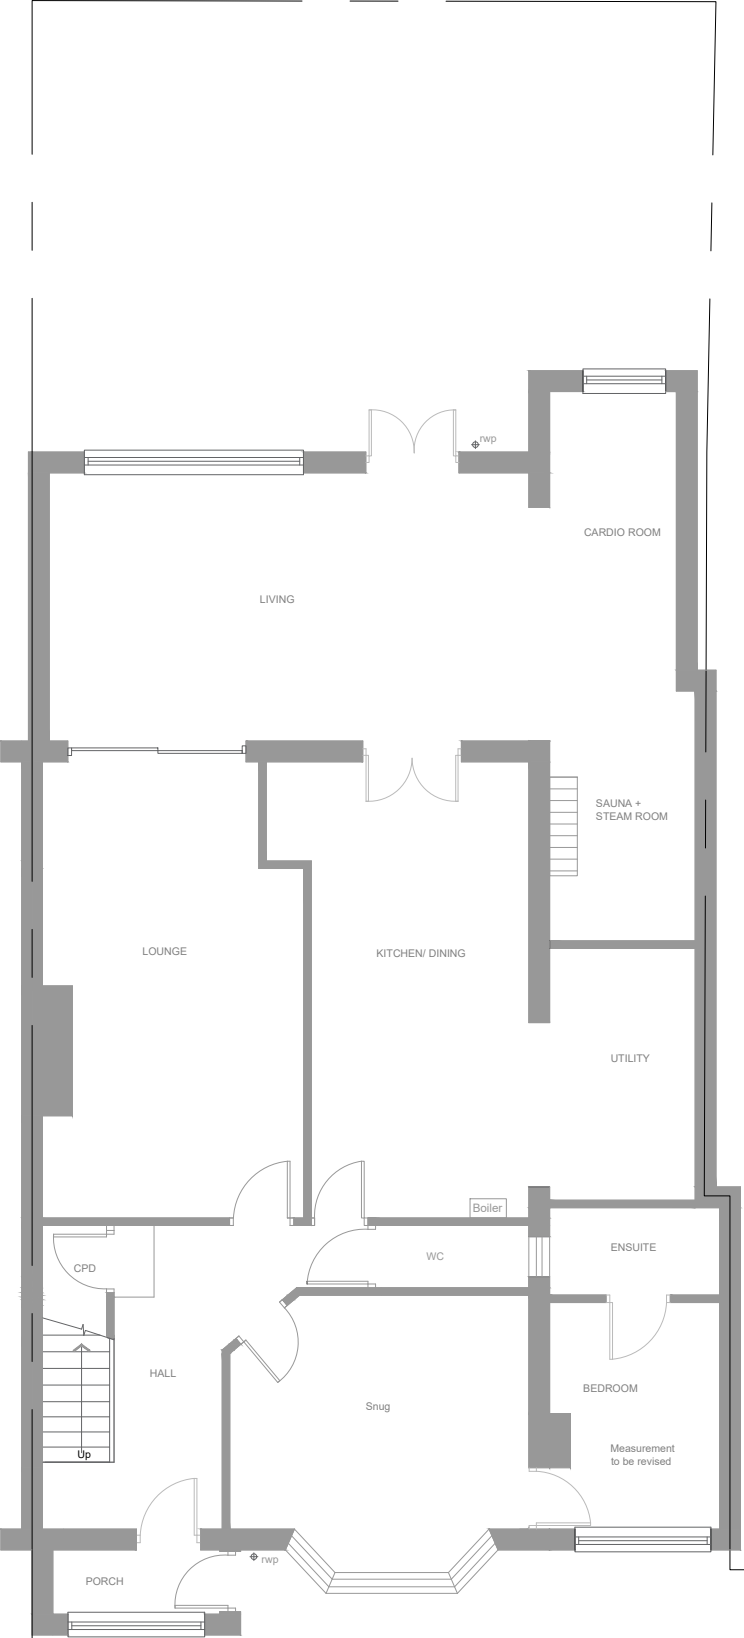

Ground floor

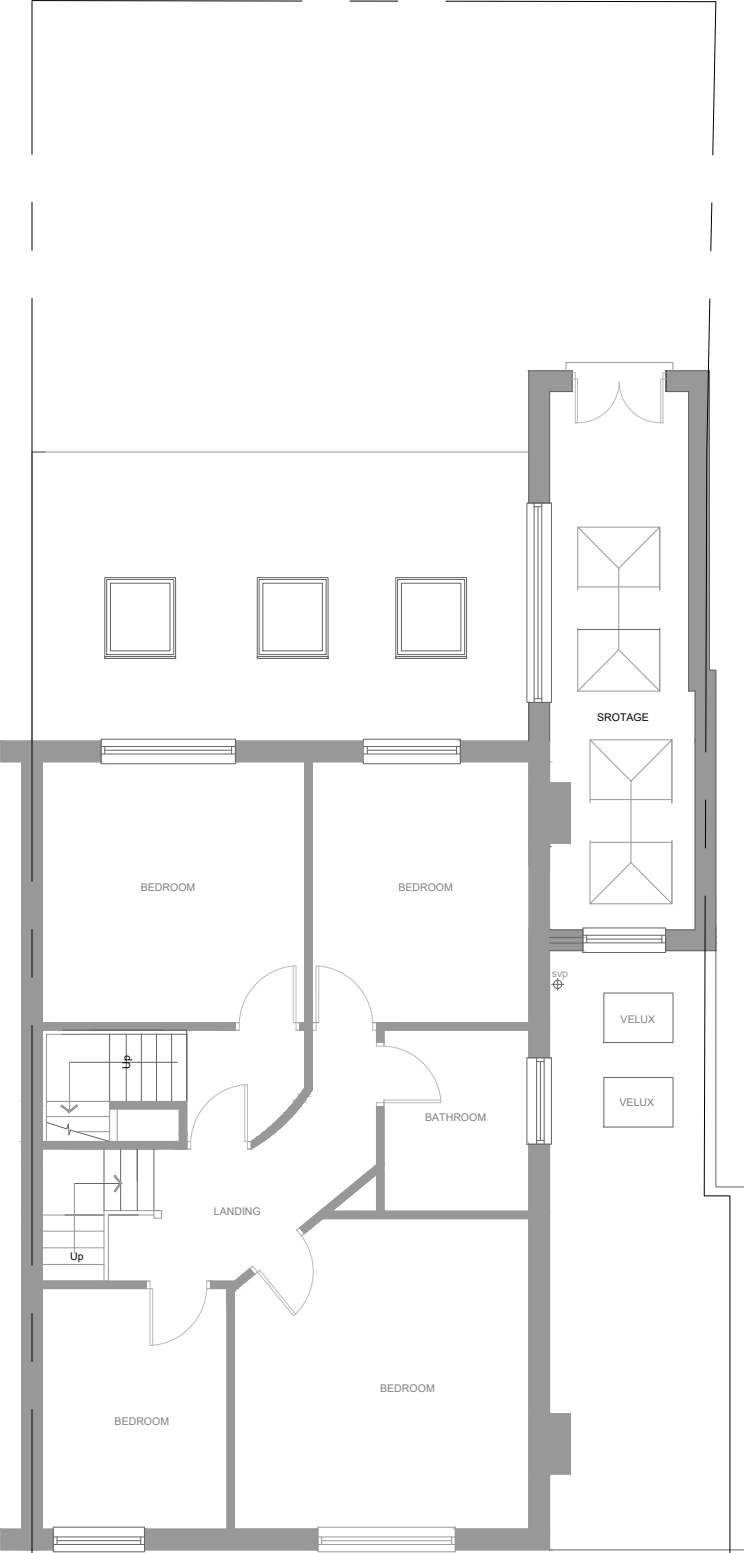

First floor

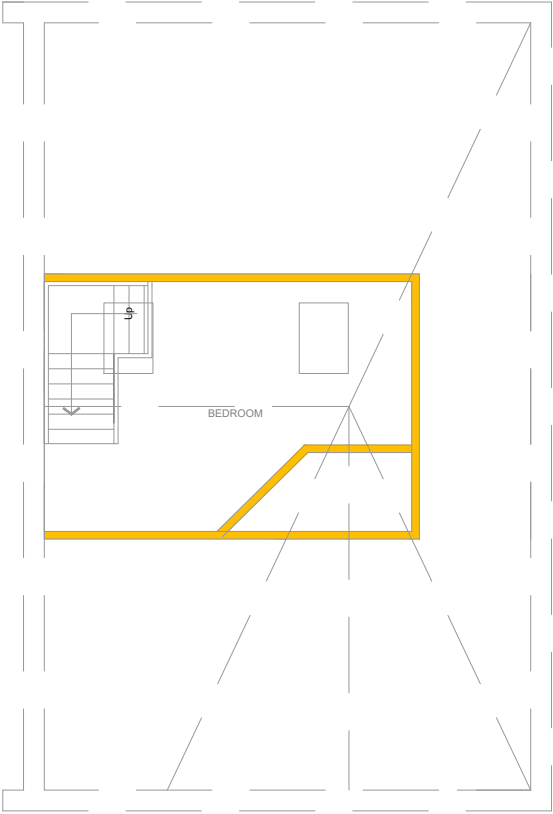

Loft floor



a2z estates

& maintenance


256 Finney Lane SK8 3QD
www.a2zestates.co.uk
0161 232 9307

First floor and loft extension
77 Birchfields Rd Manchester M13 0XX
1908


02A

Floor Plans 1:100@A3
Existing


All These drawings are for the purpose of achieving local authority planning and building regulations plans approval only and should not be used as a working drawings for building construction. These design drawings must be read in conjunction with structural engineers design, drawings and calculations.

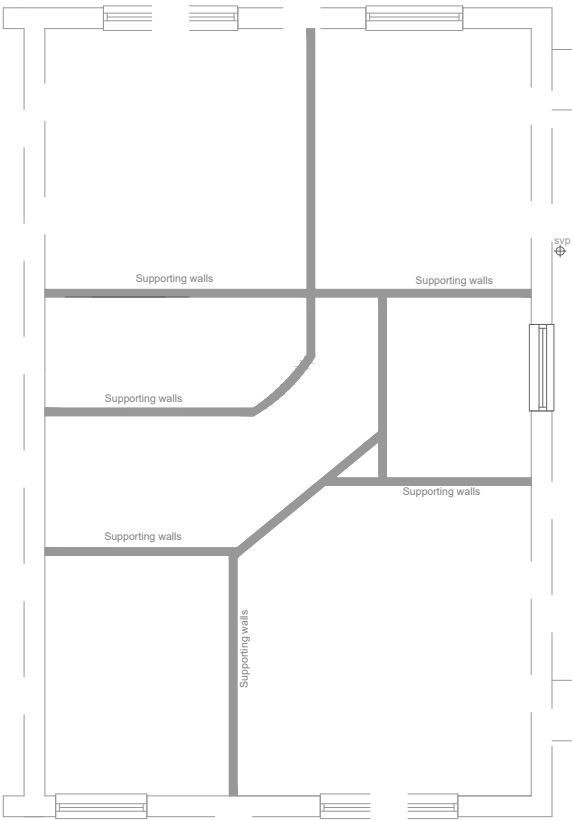

Supporting walls

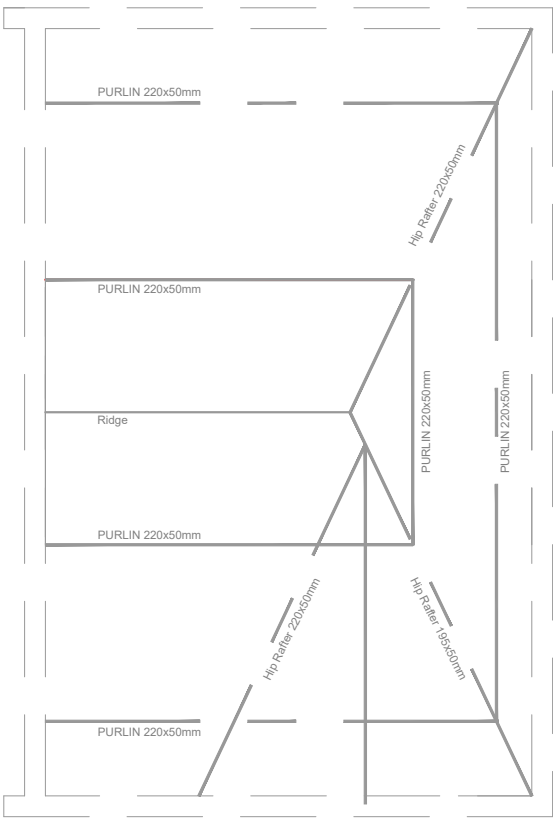

Roof Structure

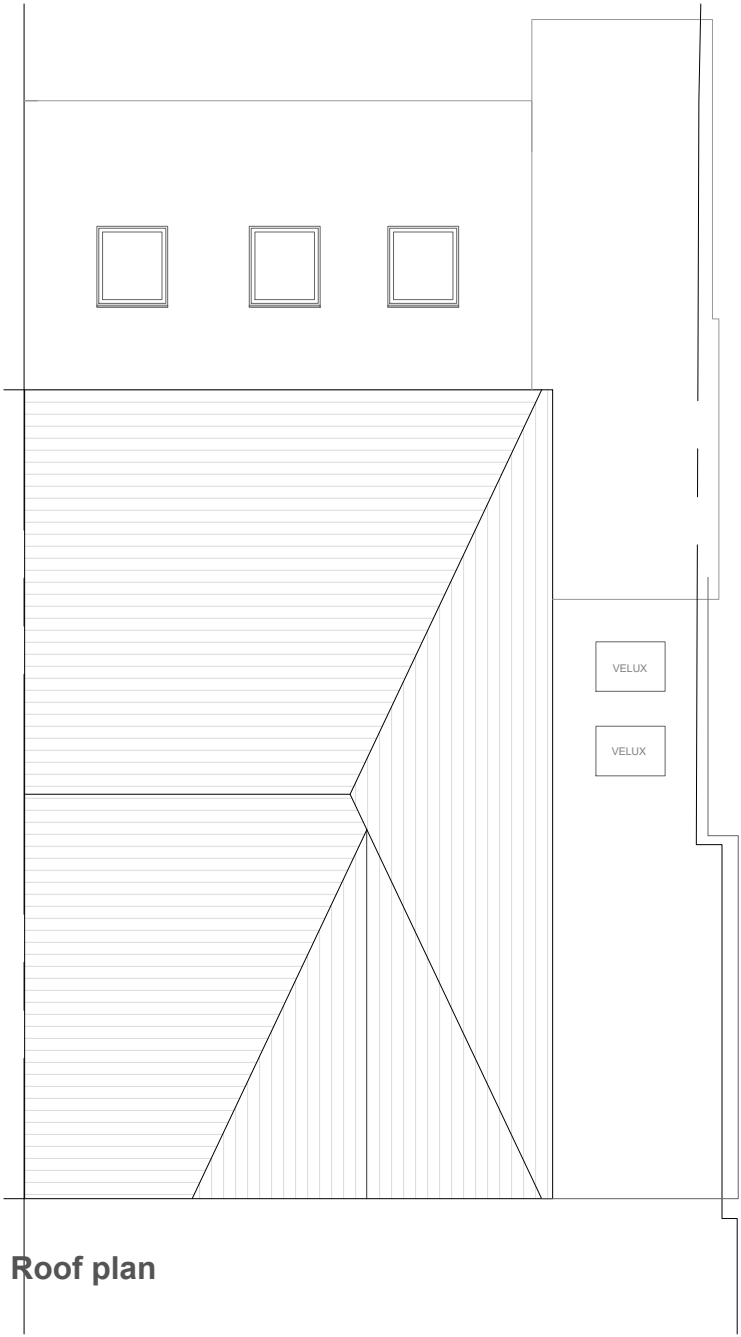

Roof plan



a2z estates
& MAINTENANCE

256 Finney Lane SK8 3QD
www.a2zestates.co.uk
0161 232 9307

First floor and loft extension
77 Birchfields Rd Manchester M13 0XX
1908

Roof structure 1:100@A3
Existing

03A




Side Elevation



Front Elevation



Rear Elevation

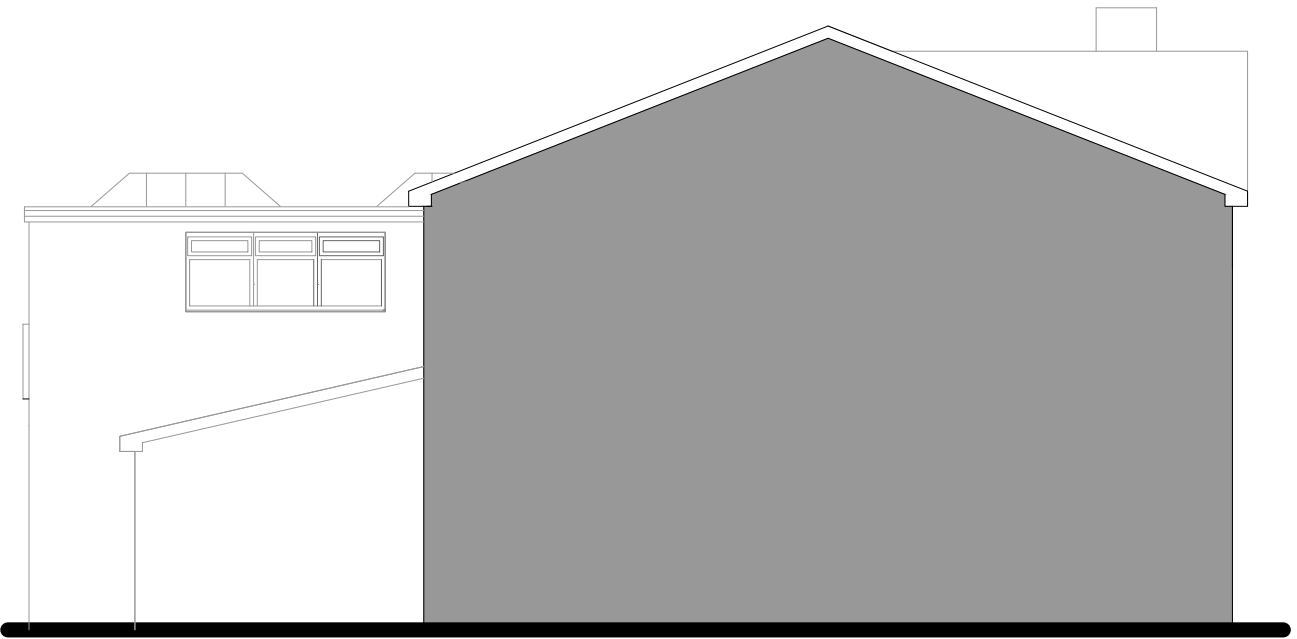

Sectional side elevation




a2z estates
& MAINTENANCE

256 Finney Lane SK8 3QD
www.a2zestates.co.uk
0161 232 9307


Elevations 1:100@A3
Existing

First floor and loft extension
77 Birchfields Rd Manchester M13 0XX
1908


All These drawings are for the purpose of achieving local authority planning and building regulations plans approval only and should not be used as a working drawings for building construction. These design drawings must be read in conjunction with structural engineers design, drawings and calculations.

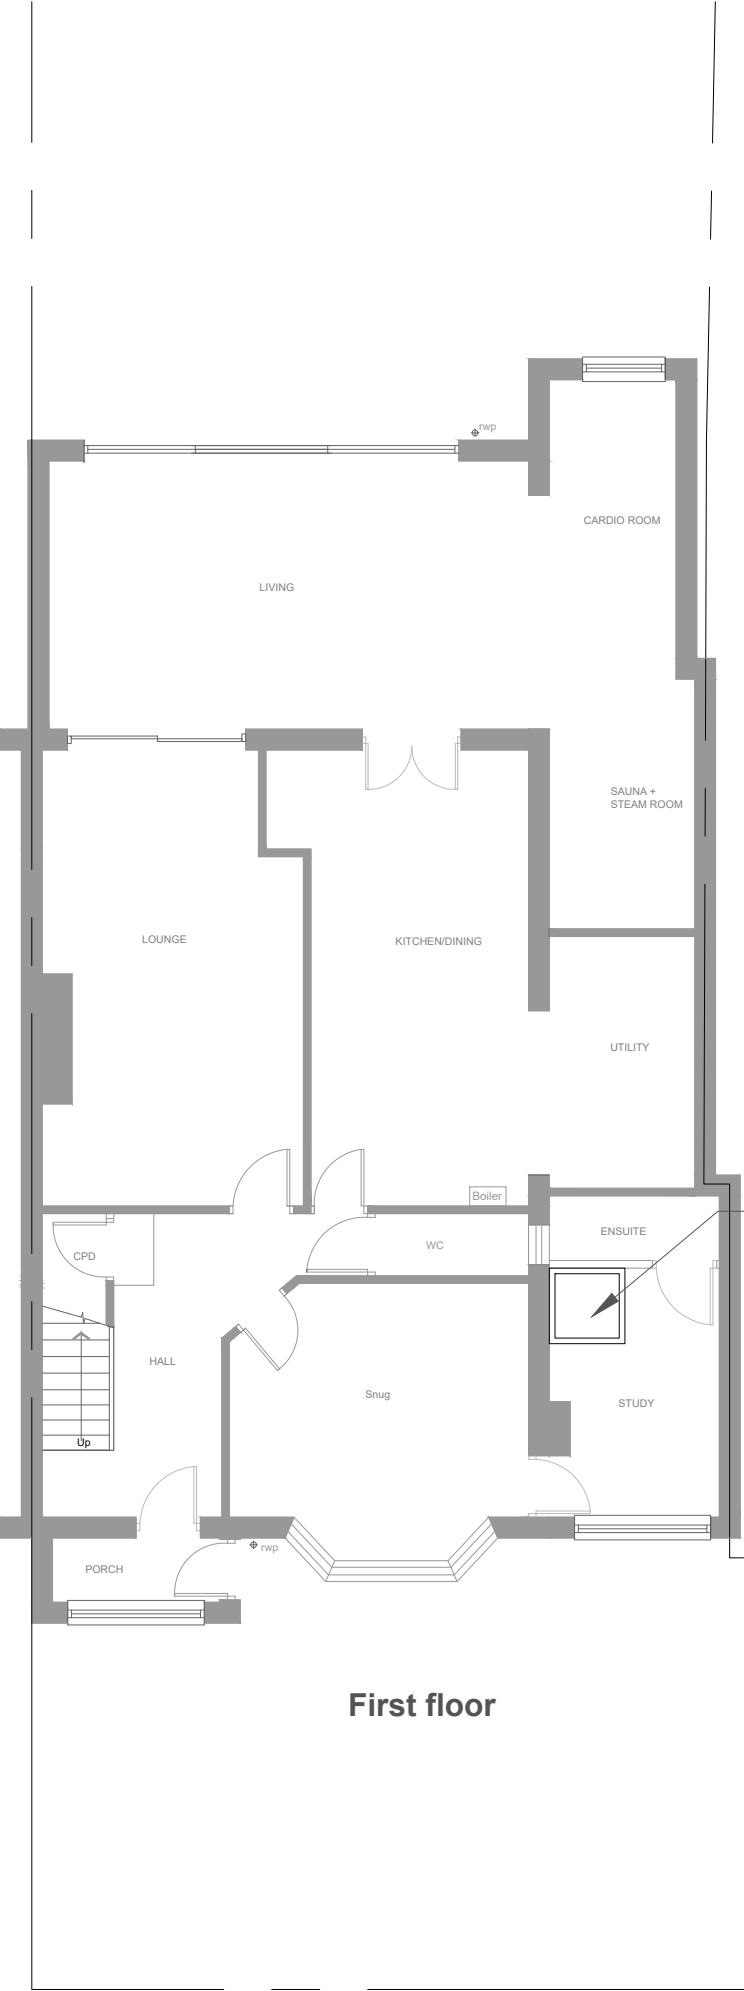

First floor

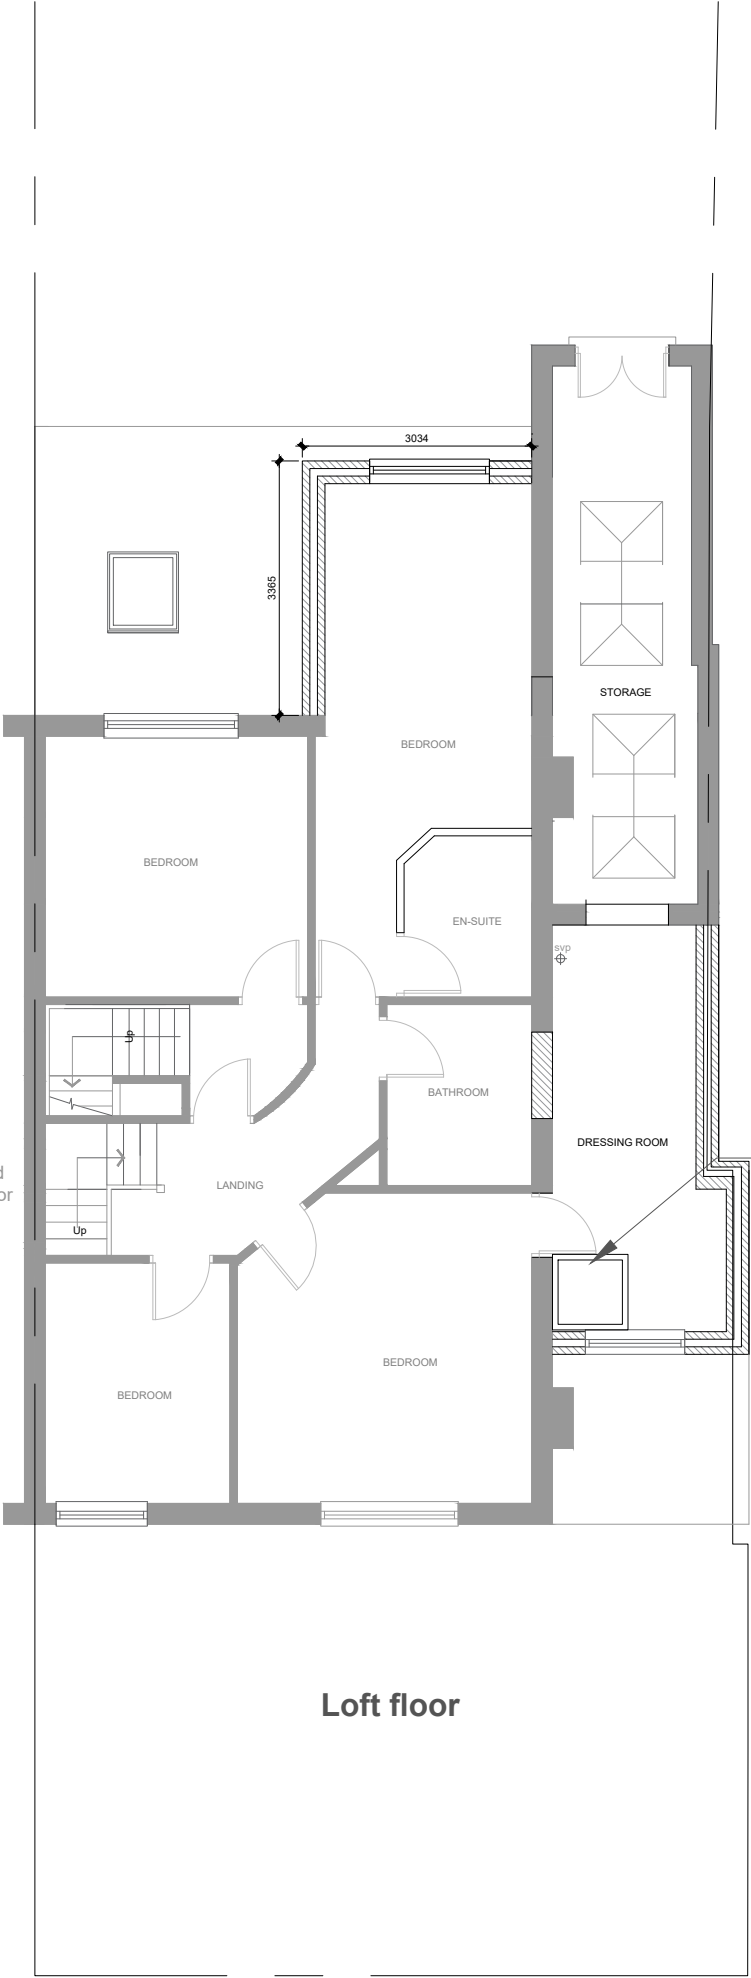

Loft floor

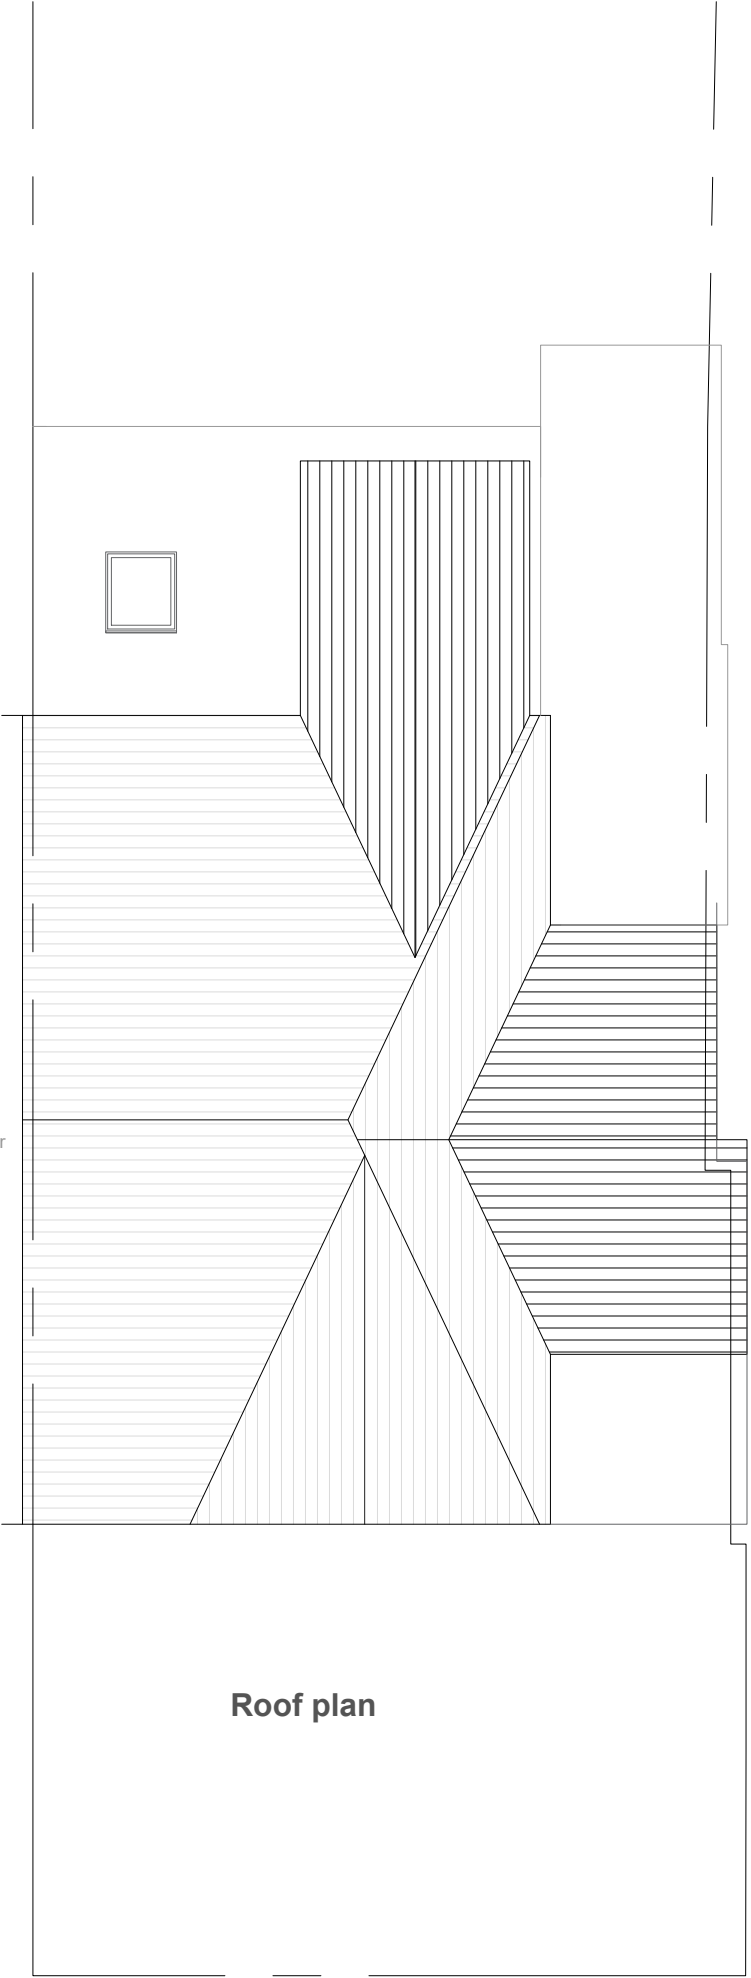

Roof plan



a2z estates
& MAINTENANCE


256 Finney Lane SK8 3QD
www.a2zestates.co.uk
0161 232 9307

First floor and loft extension
77 Birchfields Rd Manchester M13 0XX
1908

05A

Floor Plans 1:100@A3
Proposed

All These drawings are for the purpose of achieving local authority planning and building regulations plans approval only and should not be used as a working drawings for building construction. These design drawings must be read in conjunction with structural engineers design, drawings and calculations.

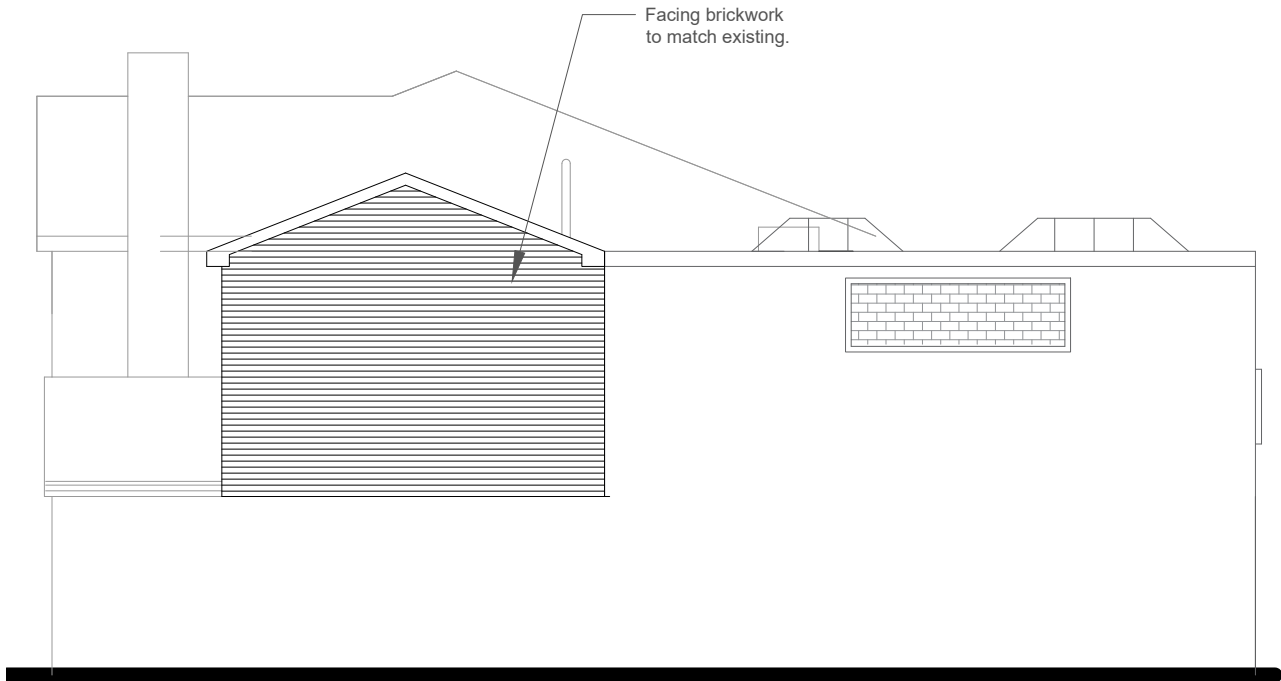


Side Elevation



Front Elevation



Rear Elevation

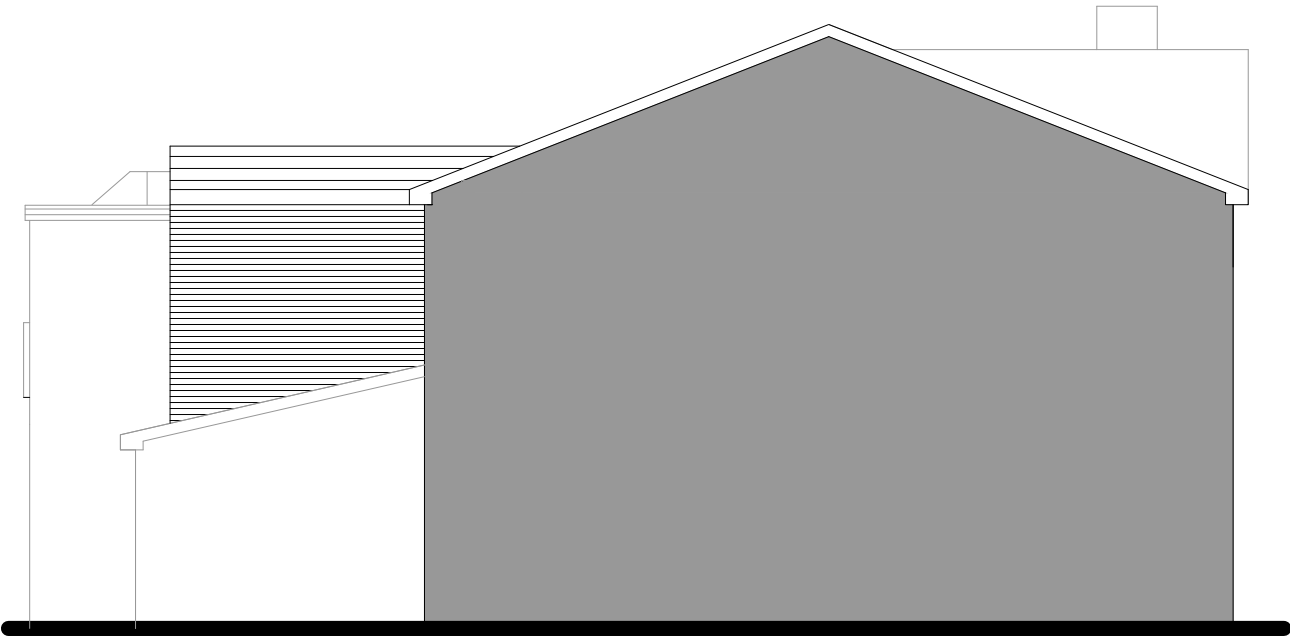

Side elevation



a2z estates
& MAINTENANCE

256 Finney Lane SK8 3QD
www.a2zestates.co.uk
0161 232 9307

Elevations 1:100@A3
Proposed

First floor and loft extension
77 Birchfields Rd Manchester M13 0XX
1908

06A