


VISUAL SCALE 1:100 @ A3

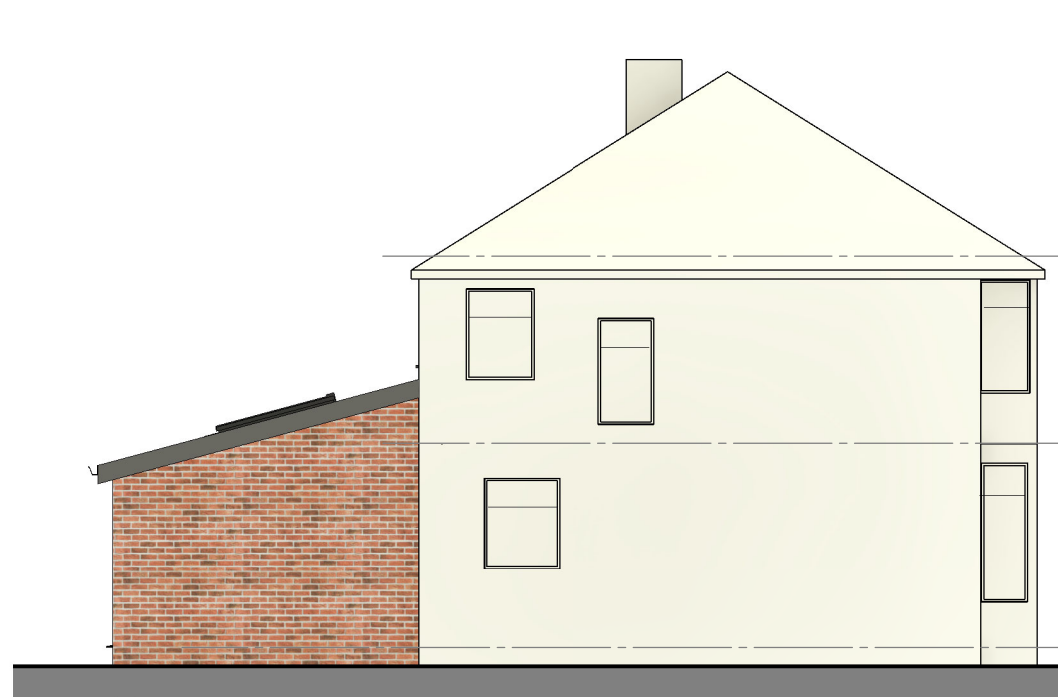


01-P-Elevation

1 : 100



02-P-Elevation

1 : 100

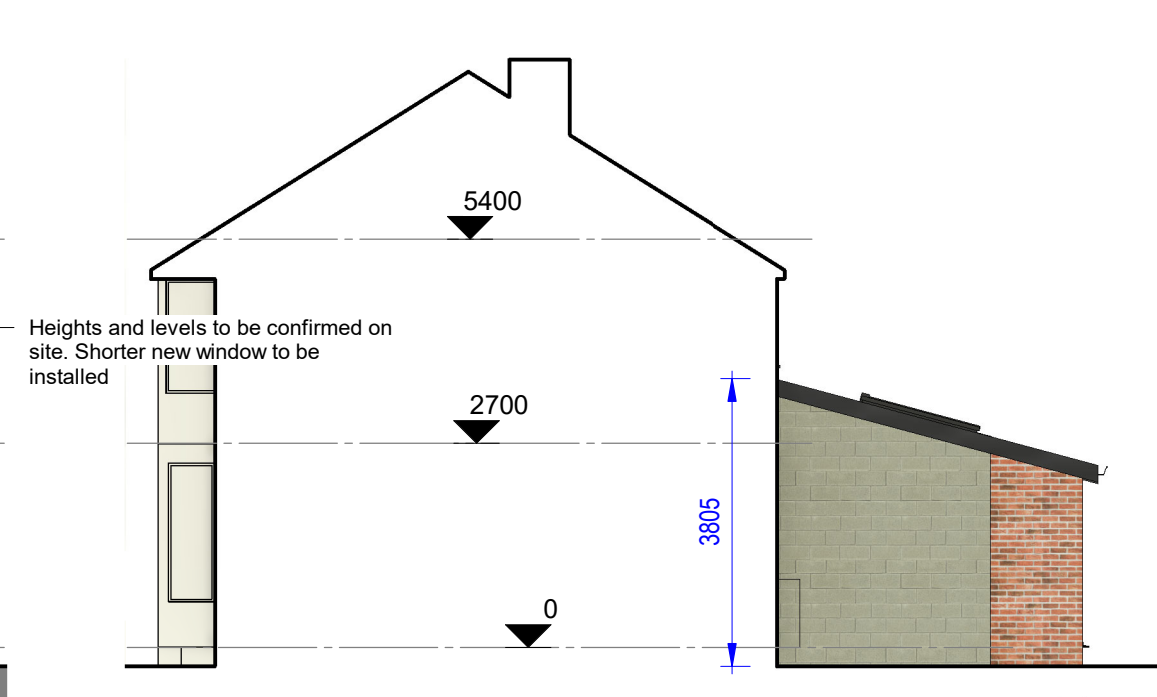

03-P-Elevation

1 : 100

COPYRIGHT © ALL RIGHTS RESERVED BY VIKAS ALYAS LTD. DO NOT SCALE FROM DRAWING. DRAWING INDICATES DESIGN INTENT ONLY. REPORT ANY DISCREPANCIES TO CLIENT / VA LTD. NOT TO BE USED FOR CONSTRUCTION UNLESS STATED SO. TO BE READ IN CONJUNCTION WITH OTHER DRAWINGS OR SPECIFICATION WHERE PROVIDED.



0161 511 8479

vikas@architek.uk
916 Stockport Road, Levenshulme, Manchester, M19 3AB

No.	Description	Date
P1	Issue to Planning	24.05.2022
P2	Adjust wall close to neighbours	26.07.2022

PROJECT		ADDRESS		CLIENT		
Single storey rear extension		26 St Werburgh's Road		Annum Investments Ltd		
		Whalley Range Manchester M21 0TJ		Date	Project number	Scale (@ A3)
Manchester City Council		SHEET		13.01.2022	2063	1 : 100
				Drawn by	DRAWING NUMBER	
				VA		
PURPOSE OF ISSUE		Proposed Elevations		Checked by	A105	
				VA		
Planning						REV
						P2