

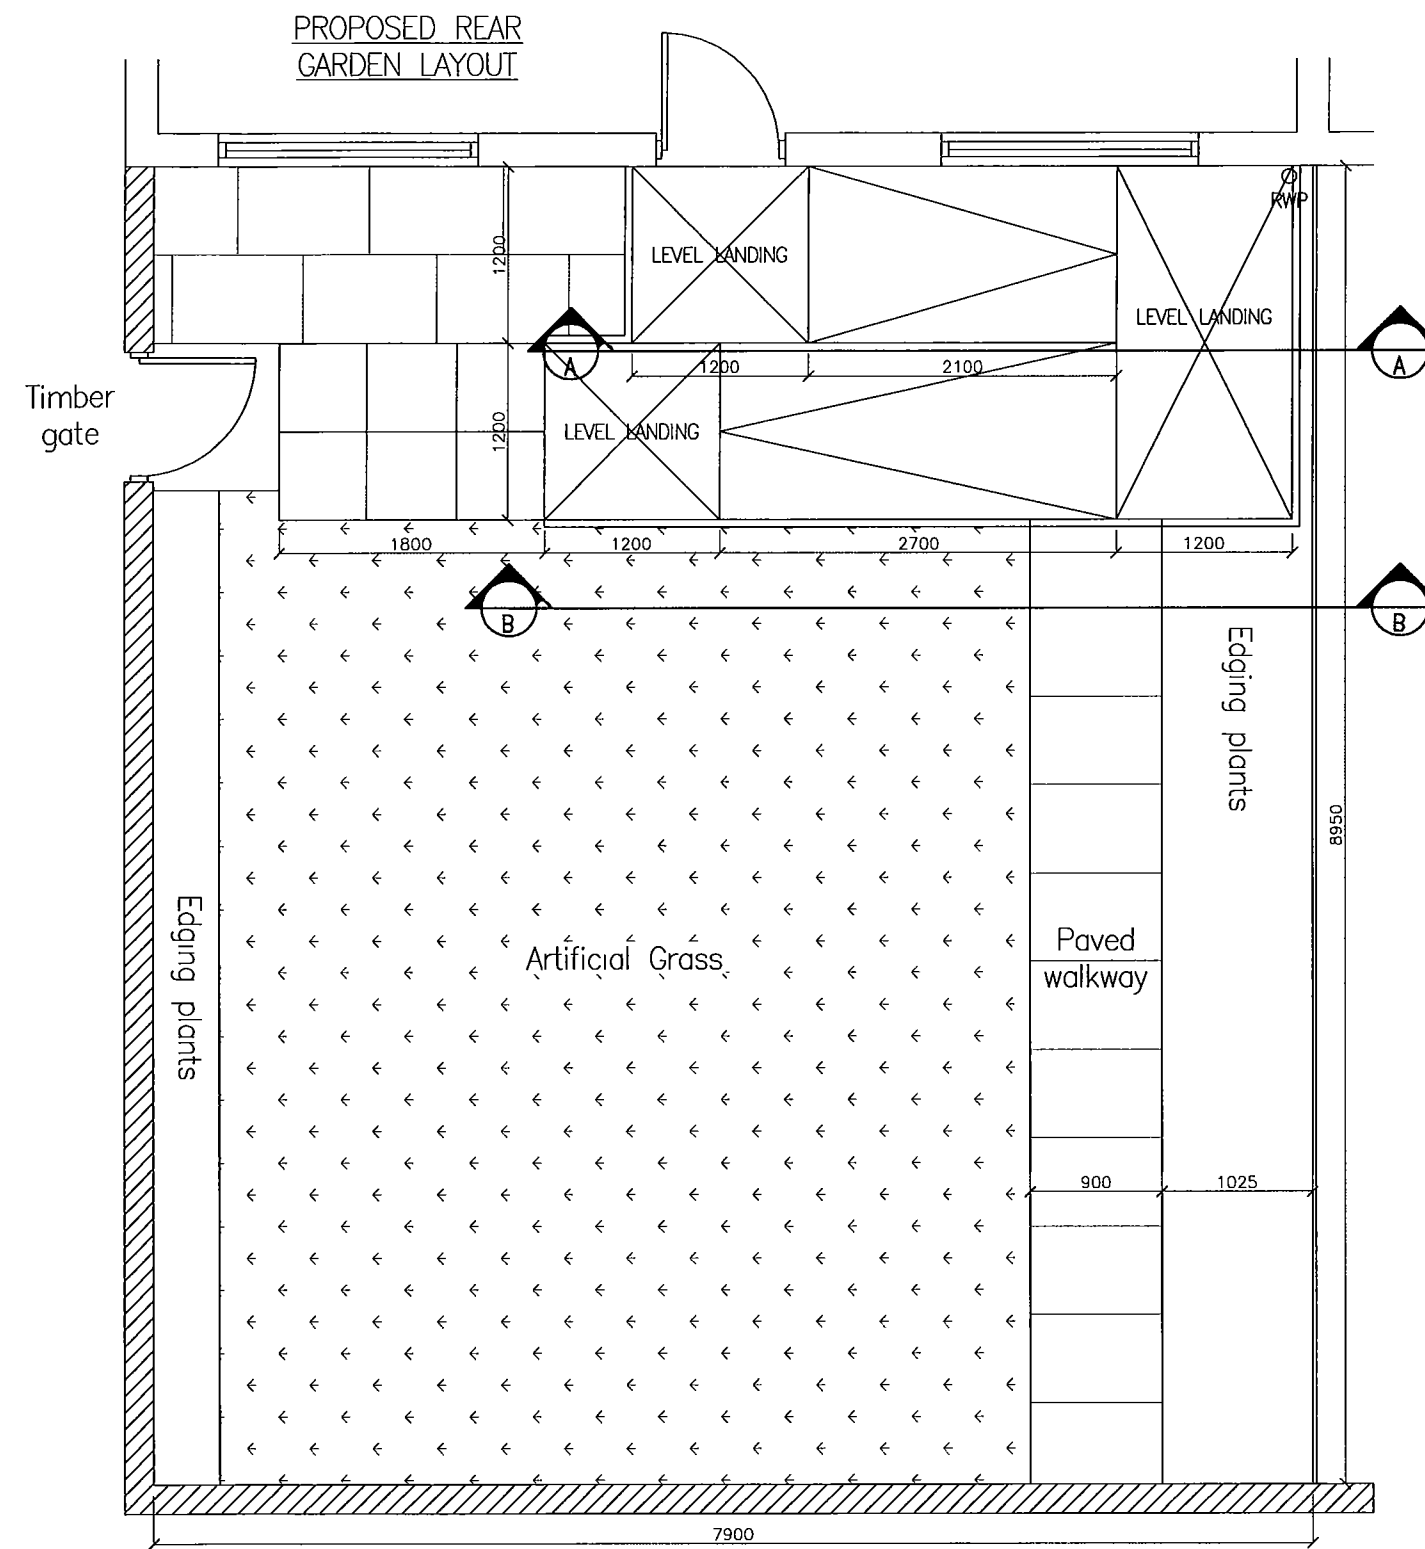


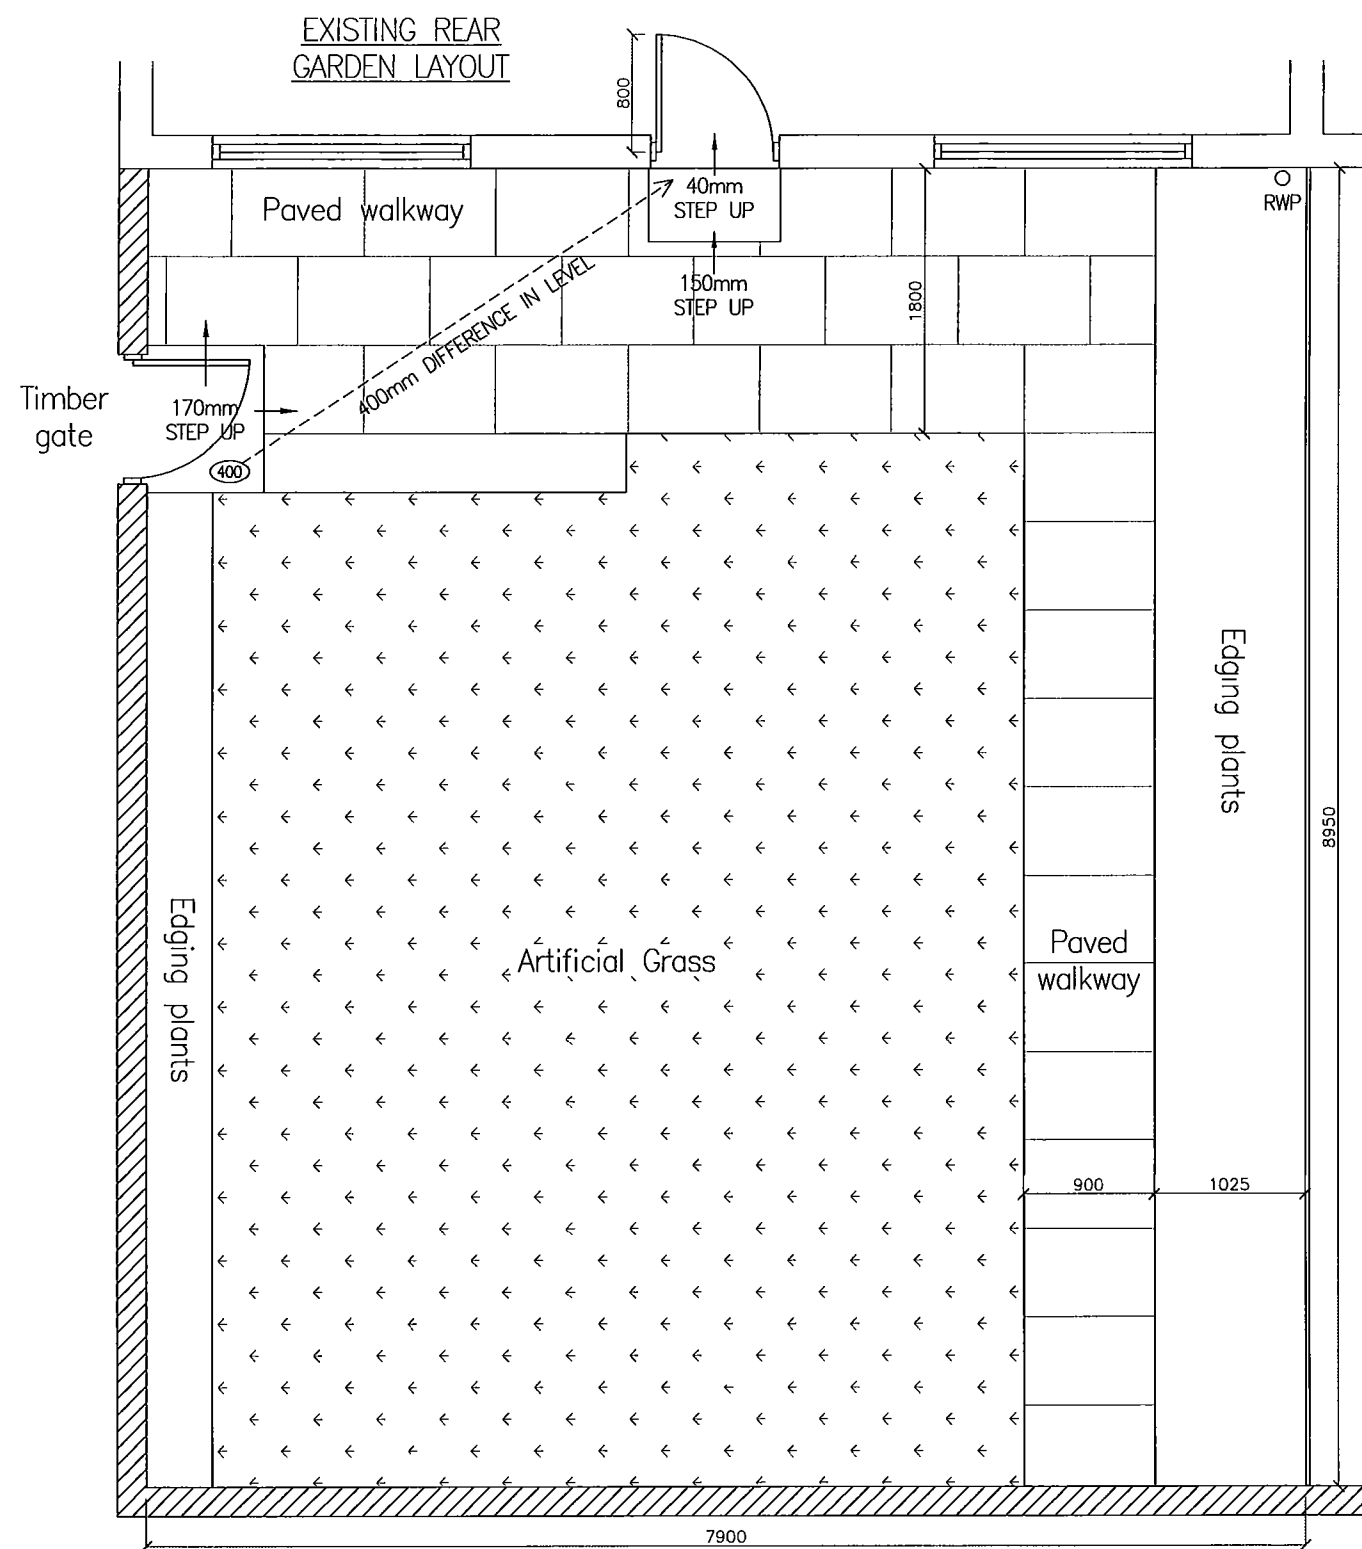


SCHEDULE OF PROPOSED WORKS:

- Replace existing door with low level threshold door
- Install 1:12 gradient ramp in line with layout drawing
- Lower existing paved walkway at bottom of ramp to make level with gate

ELEVATION DETAIL A-A

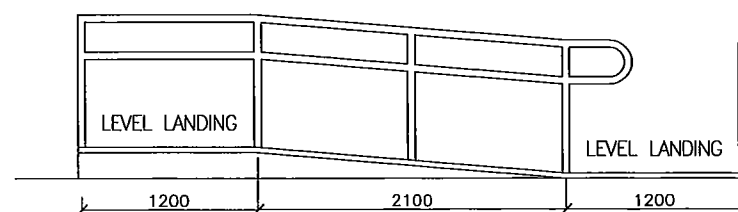

ELEVATION DETAIL B-B

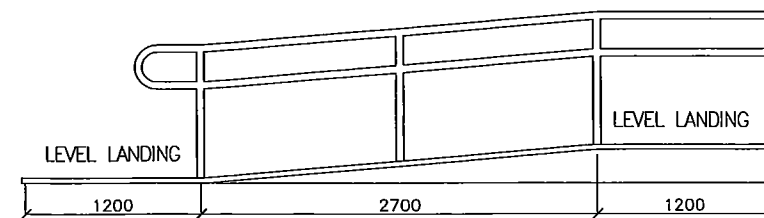

AGREED 09/06/2022
CG / BGT

REV	DESCRIPTION	DATE	BY	CHK
Project				
9 Claybrook Walk, Manchester				
Drawing Title				
Existing and Proposed Rear Garden Layout				
Drawing No				
180-001				
Scale @ A3	Revision	Status	Drawn By	Date
1:50			AU	30/05/22