



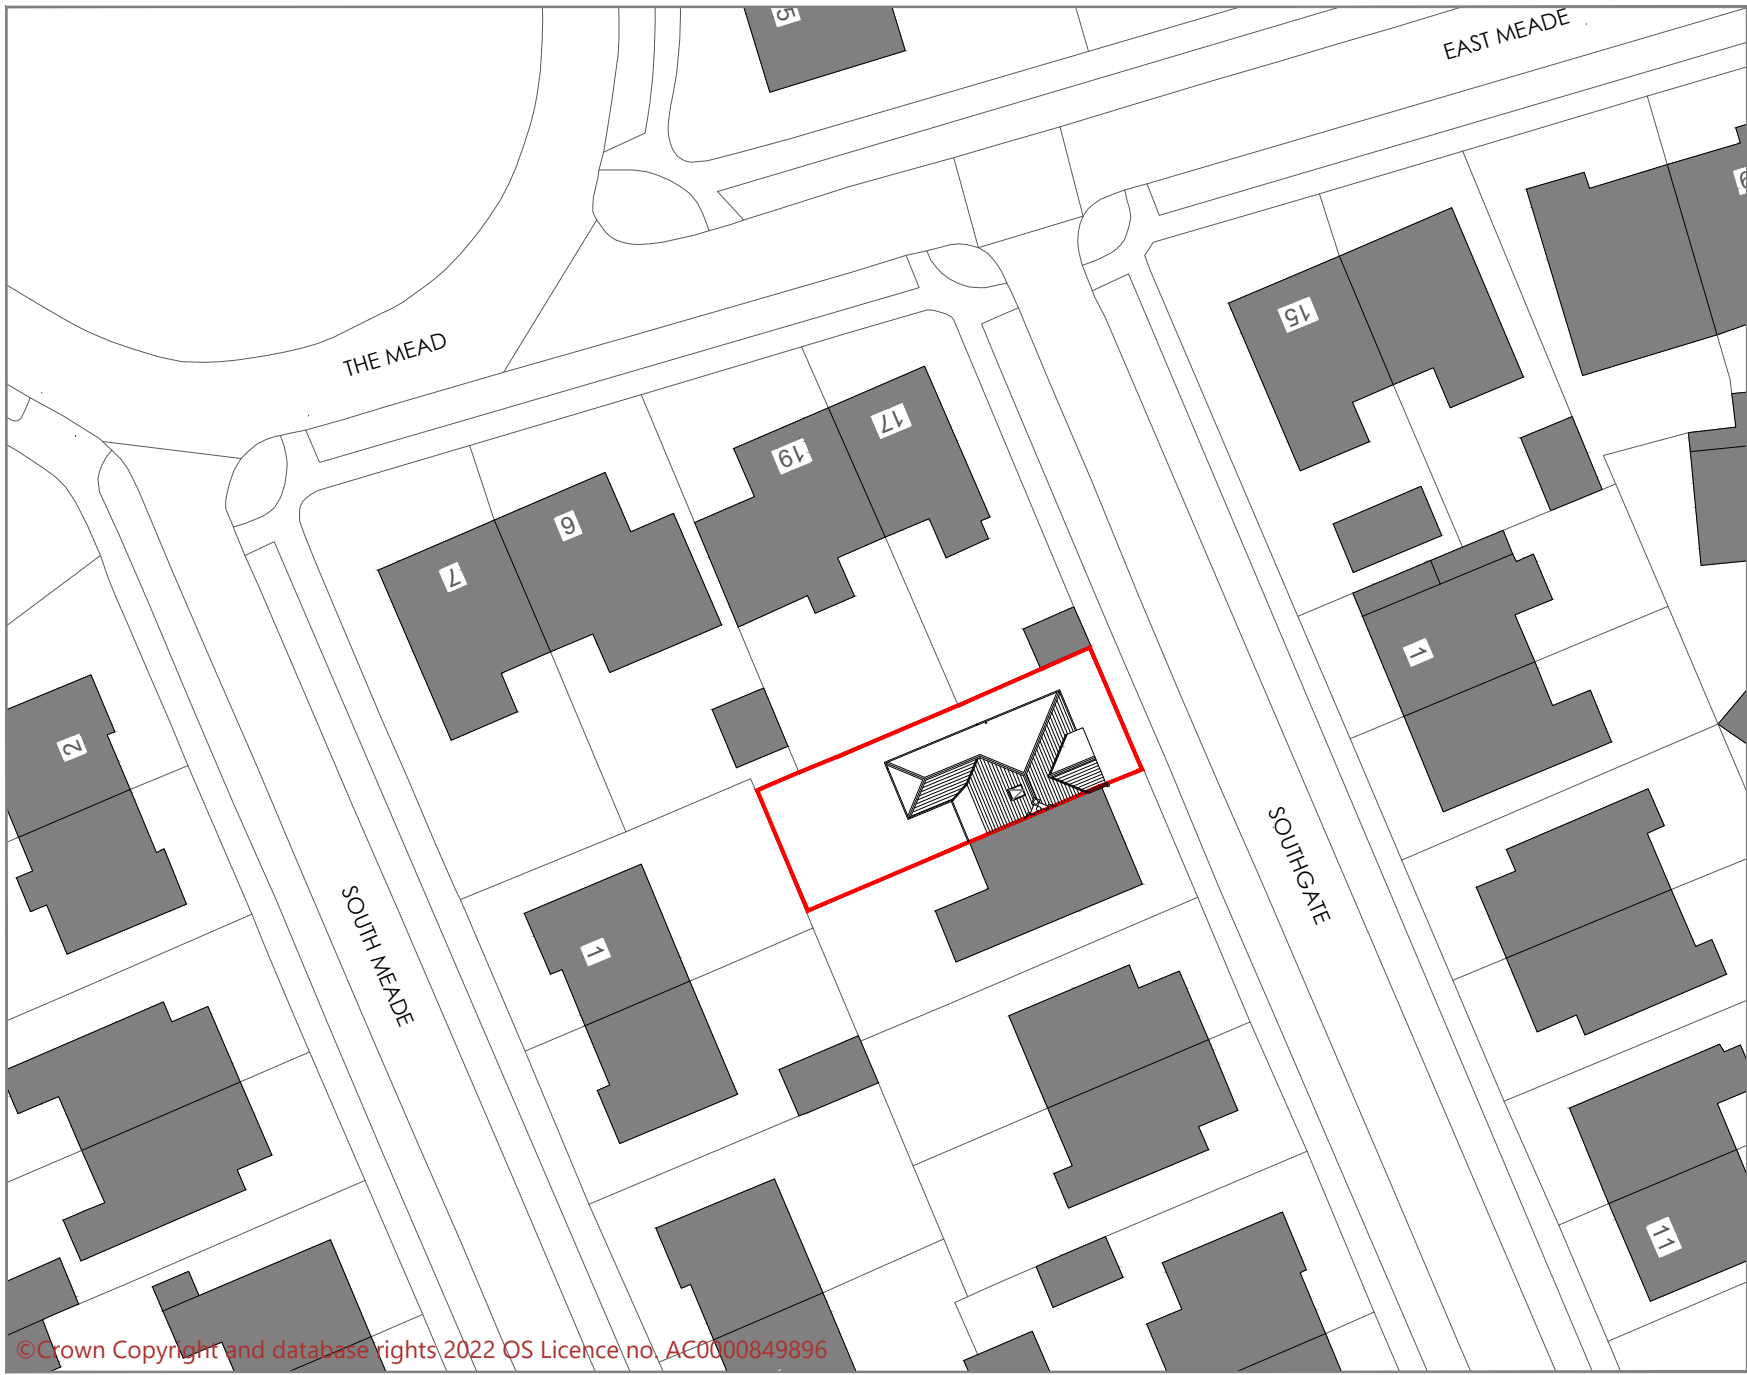

©Crown Copyright and database rights 2022 OS Licence no. AC0000849896

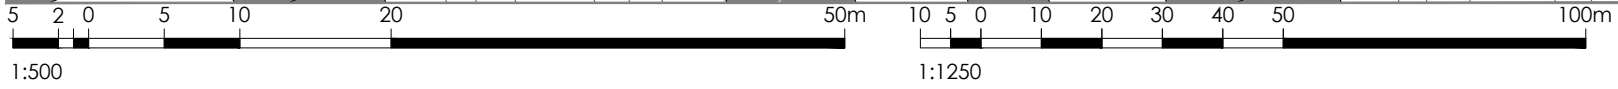

Indicative
True
North

Planning drawings

Legend

— Site Boundary

Rev ref	Description	Date
Project	Ground and first floor partial rear extension	
Site Address	2 Southgate, Chorlton-Cum-Hardy, Manchester, M21 8EA	
Client	Mr and Mrs Diggle	
Drawing status	Planning	
Drawing title	Proposed location plan	
Date	November 2022	
Scale	1:500 @ A4	
Dwg No.	2022-1686-P-106	Rev -