



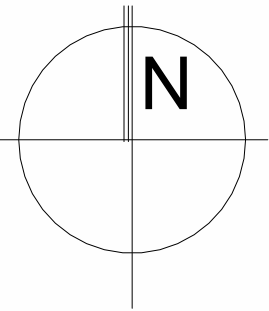

AS APPROVED BY
PLANNING APPLICATION
No. 131891/FO/2021

© Bowker Sadler Partnership Limited
This drawing is the subject of copyright which vests in Bowker Sadler Partnership Limited. It is an infringement of copyright to reproduce this drawing, by whatever means, including electronic, without the express written consent of Bowker Sadler Partnership Limited which reserves all its rights.
Bowker Sadler Partnership Limited asserts its rights to be identified as the author of this design
Drawing not to be scaled
Report Errors and Omissions to the Architect.
Check all dimensions on site
Drawing to be read in conjunction with the Health and Safety Plan and all relevant Risk Assessments

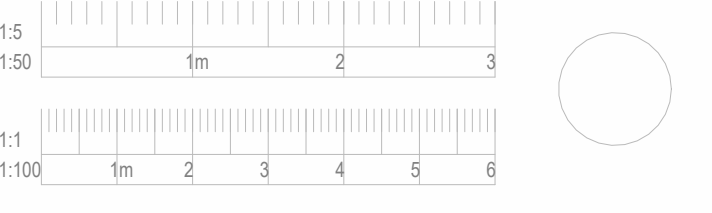

Rev.	Date	Dim.	Chkd.
------	------	------	-------

BOWKER SADLER ARCHITECTURE

Hatherlow House | Hatherlow | Romiley | Stockport | SK6 3DY
0161 406 7333 | office@bowker-sadler.co.uk | www.bowker-sadler.co.uk

Project
Chain Road, Blackley

Client
Great Places Housing Group

Drawing
Proposed Land strip facing Victoria Avenue

Scale 1 : 200	Sheet Size @ A1	Drawn SP	Checked CL	Date 06.09.22
Project No. 18-002 -	Originator	Zone	Level	Form Discipline Number 1102
Status	Planning			