



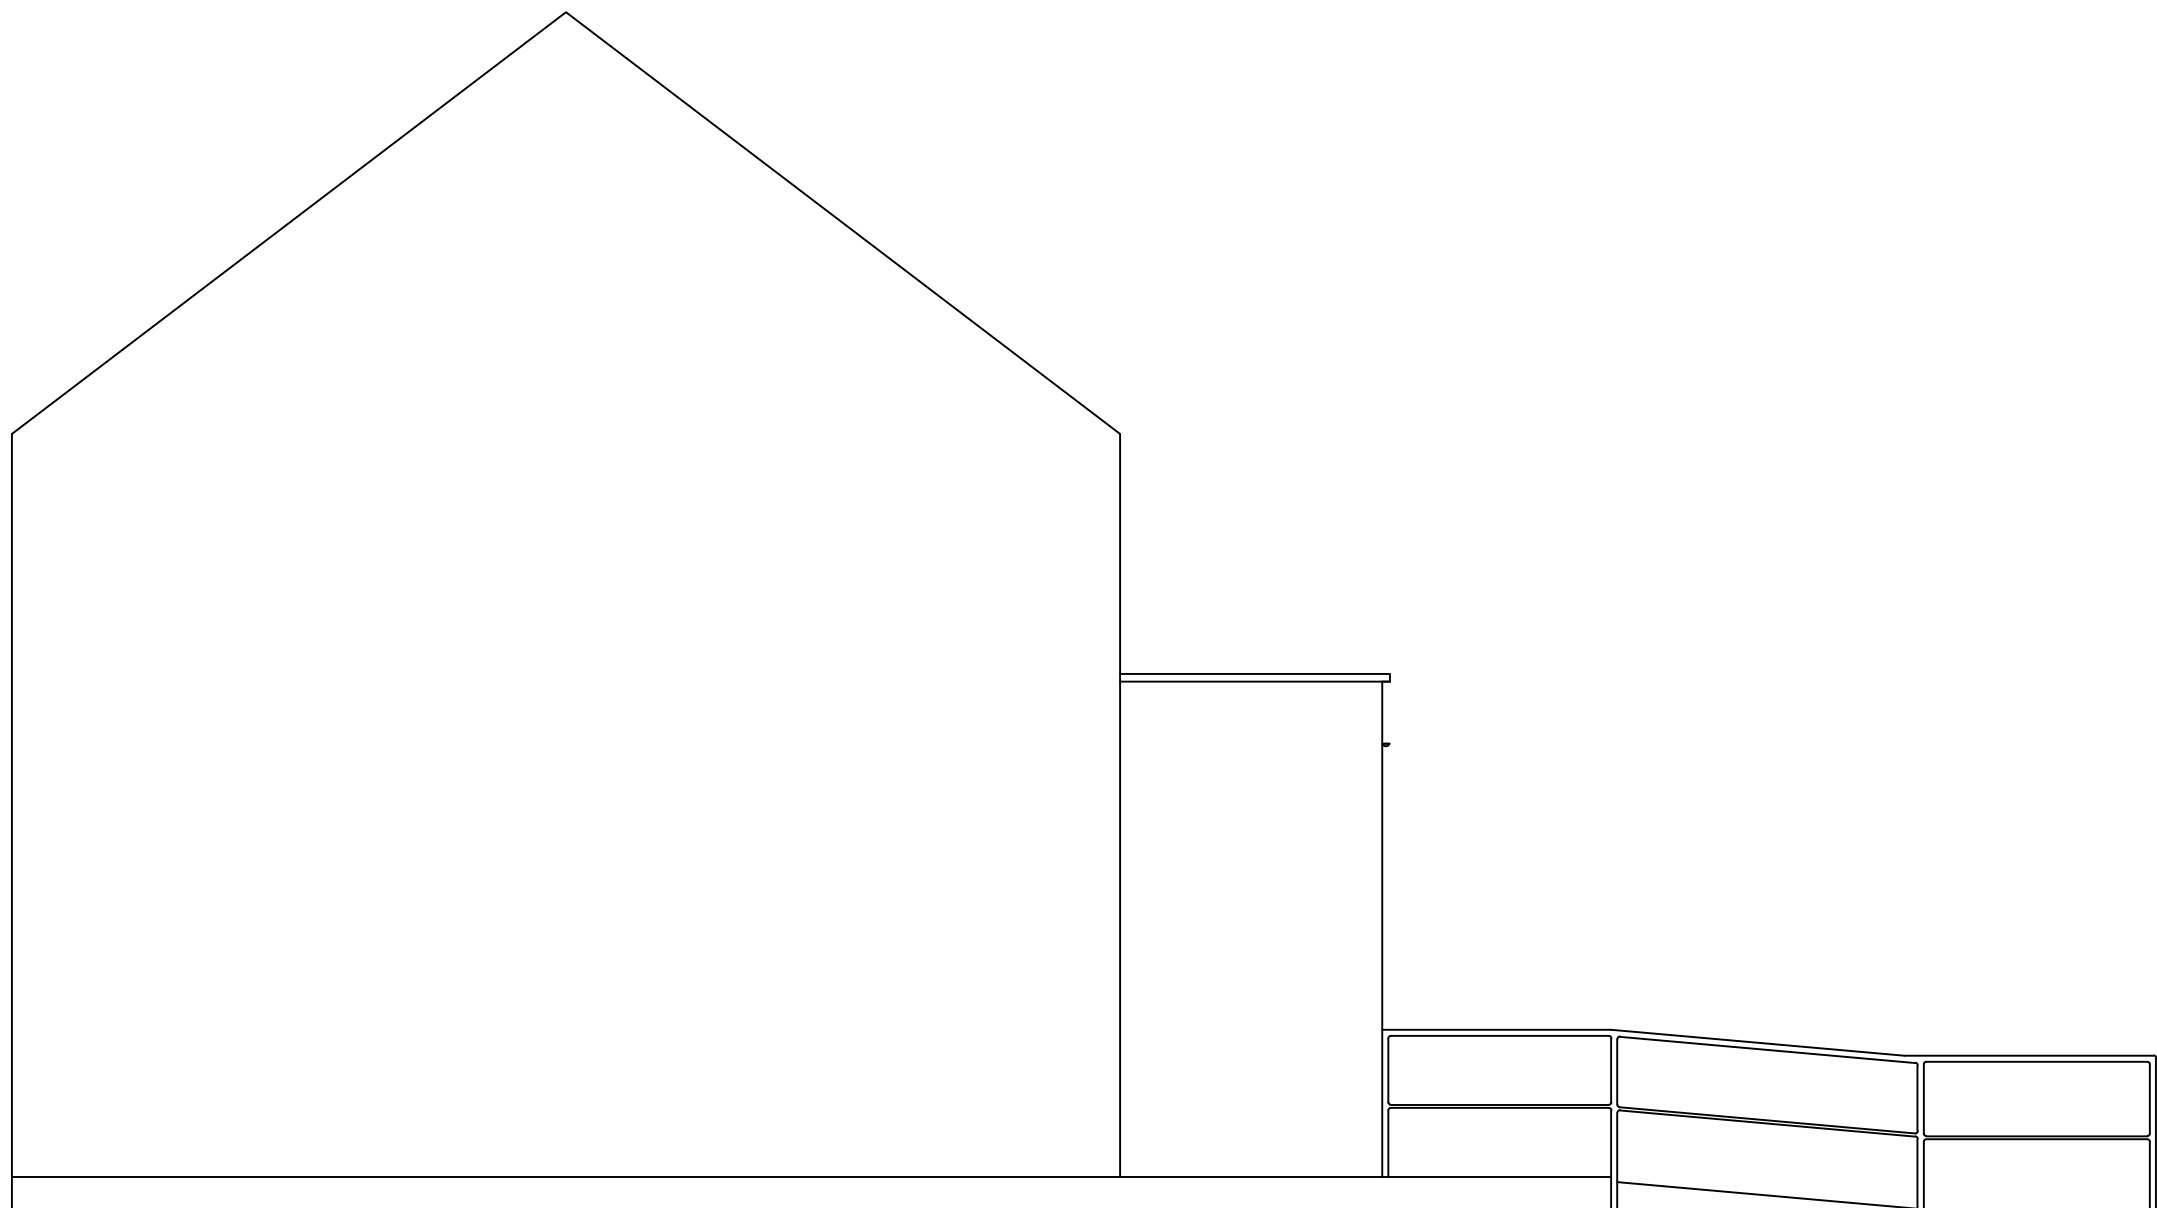

Proposed Side Elevation

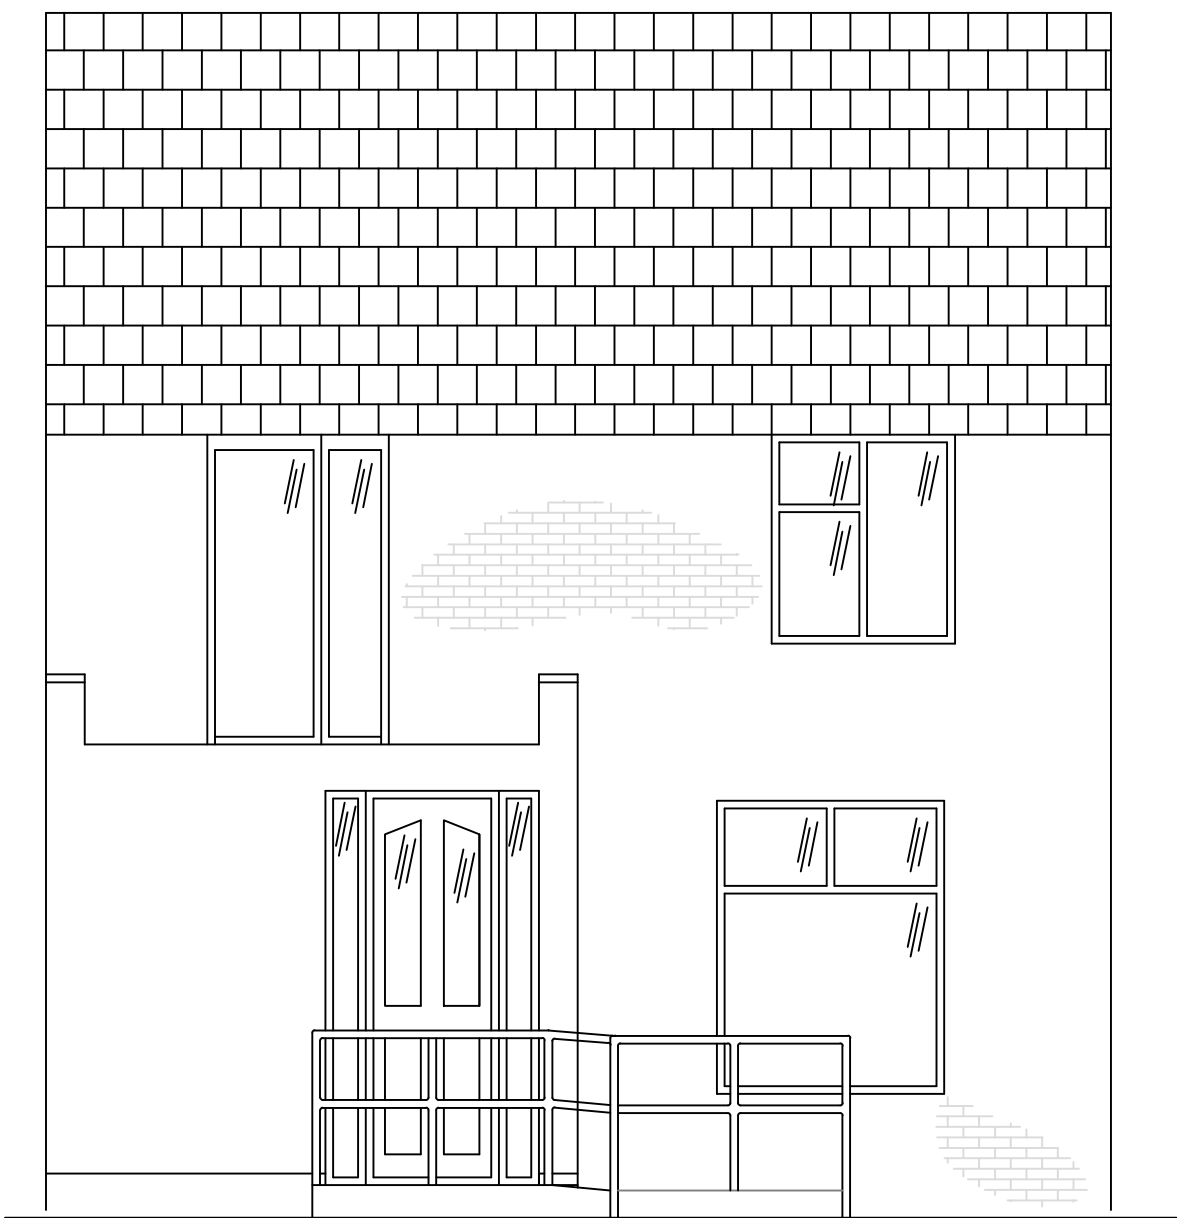

Proposed Front Elevation