

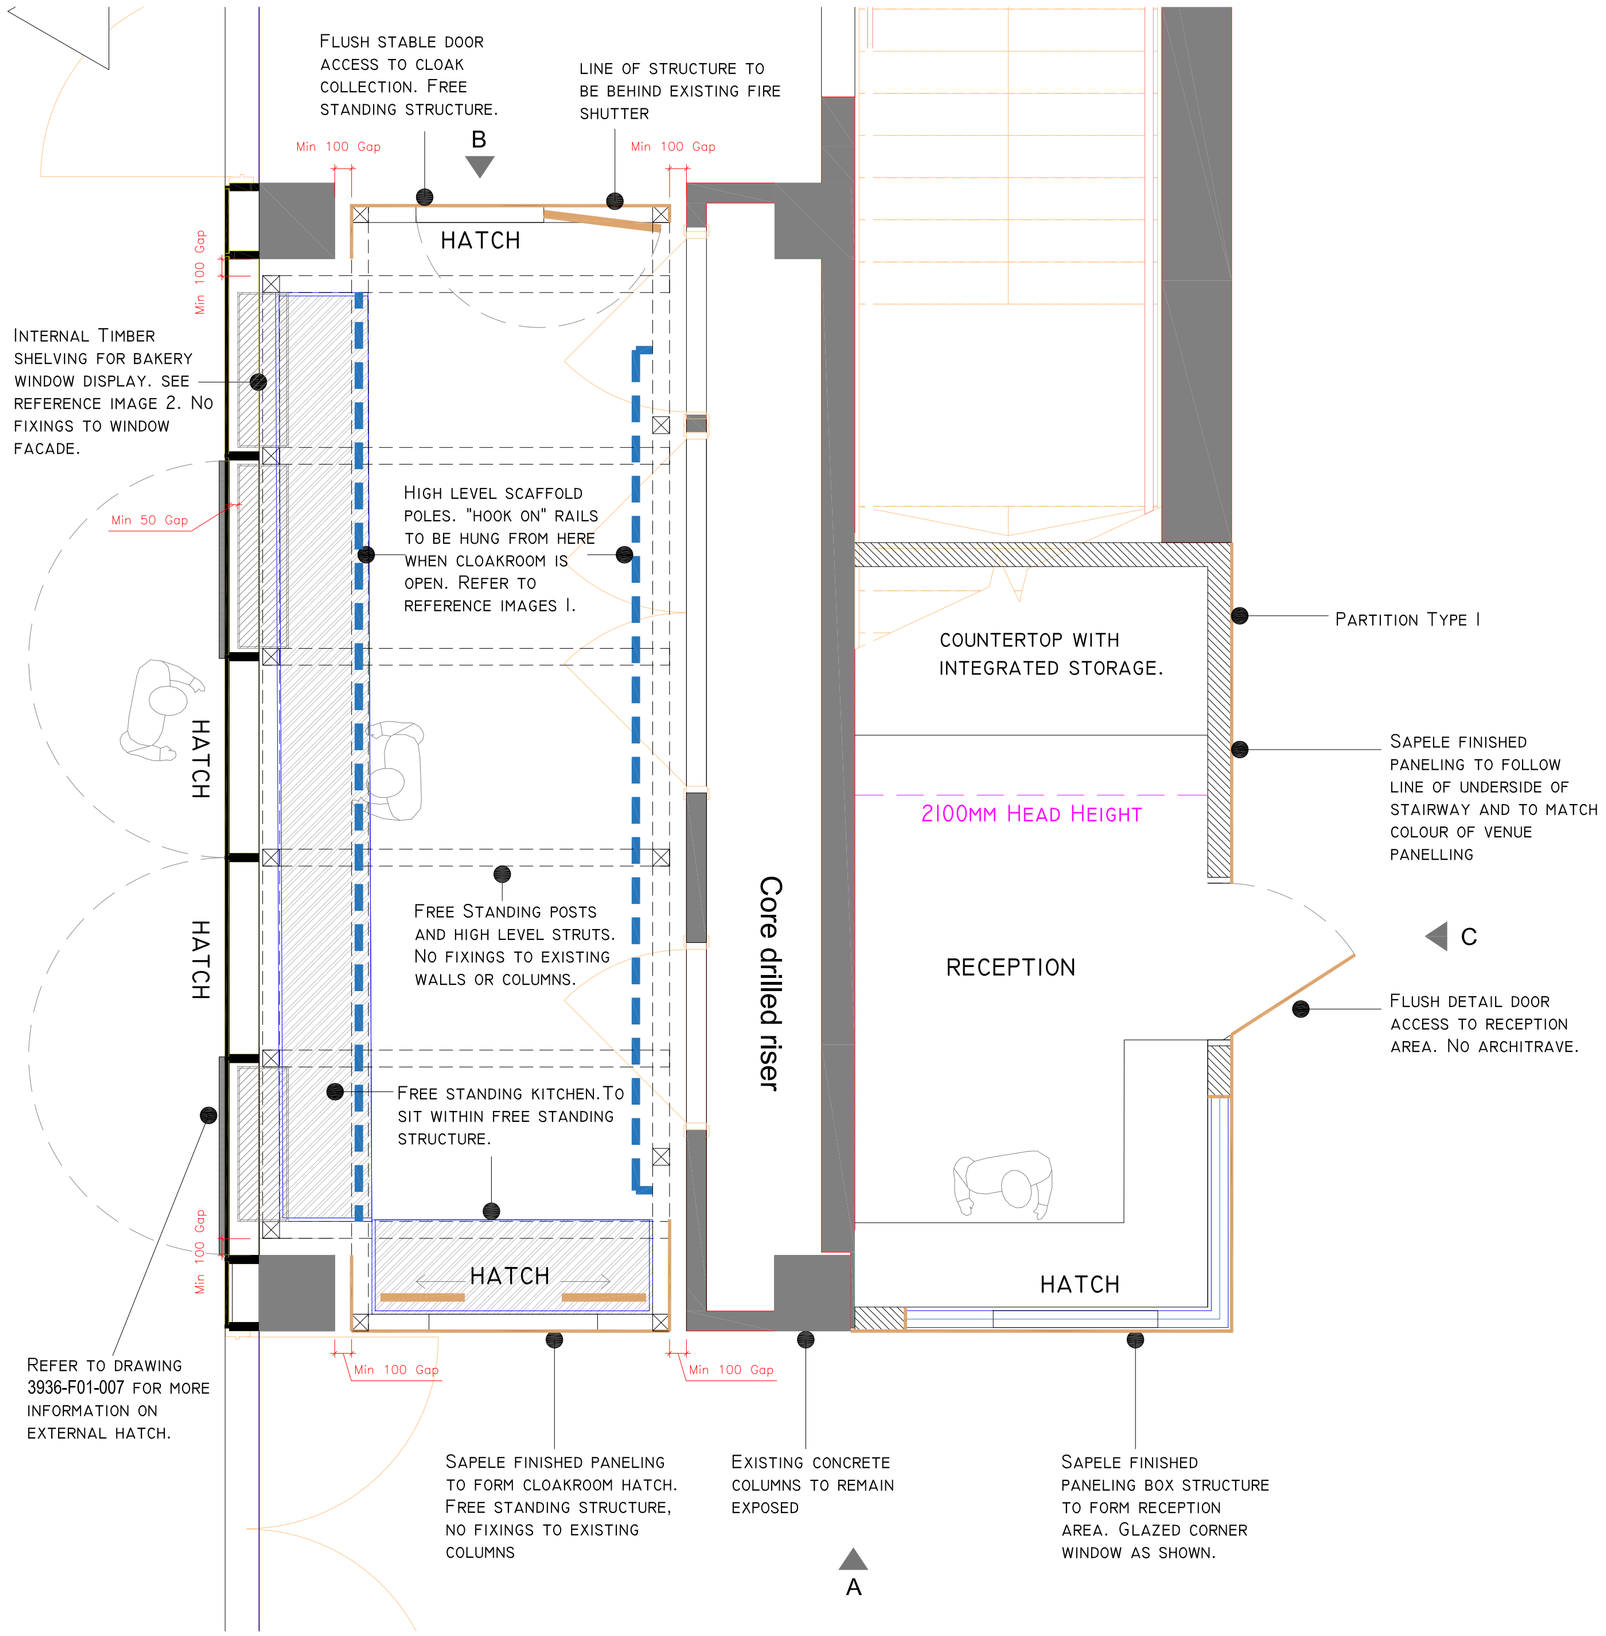



Plan @ 1:25

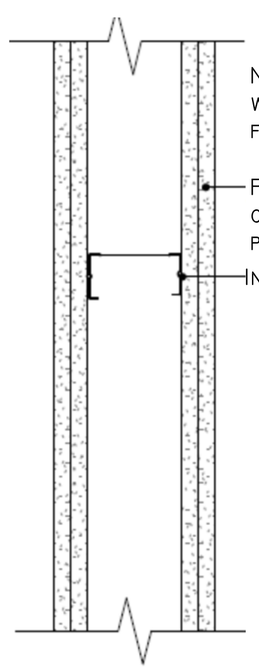


Partition Type 1 - NTS

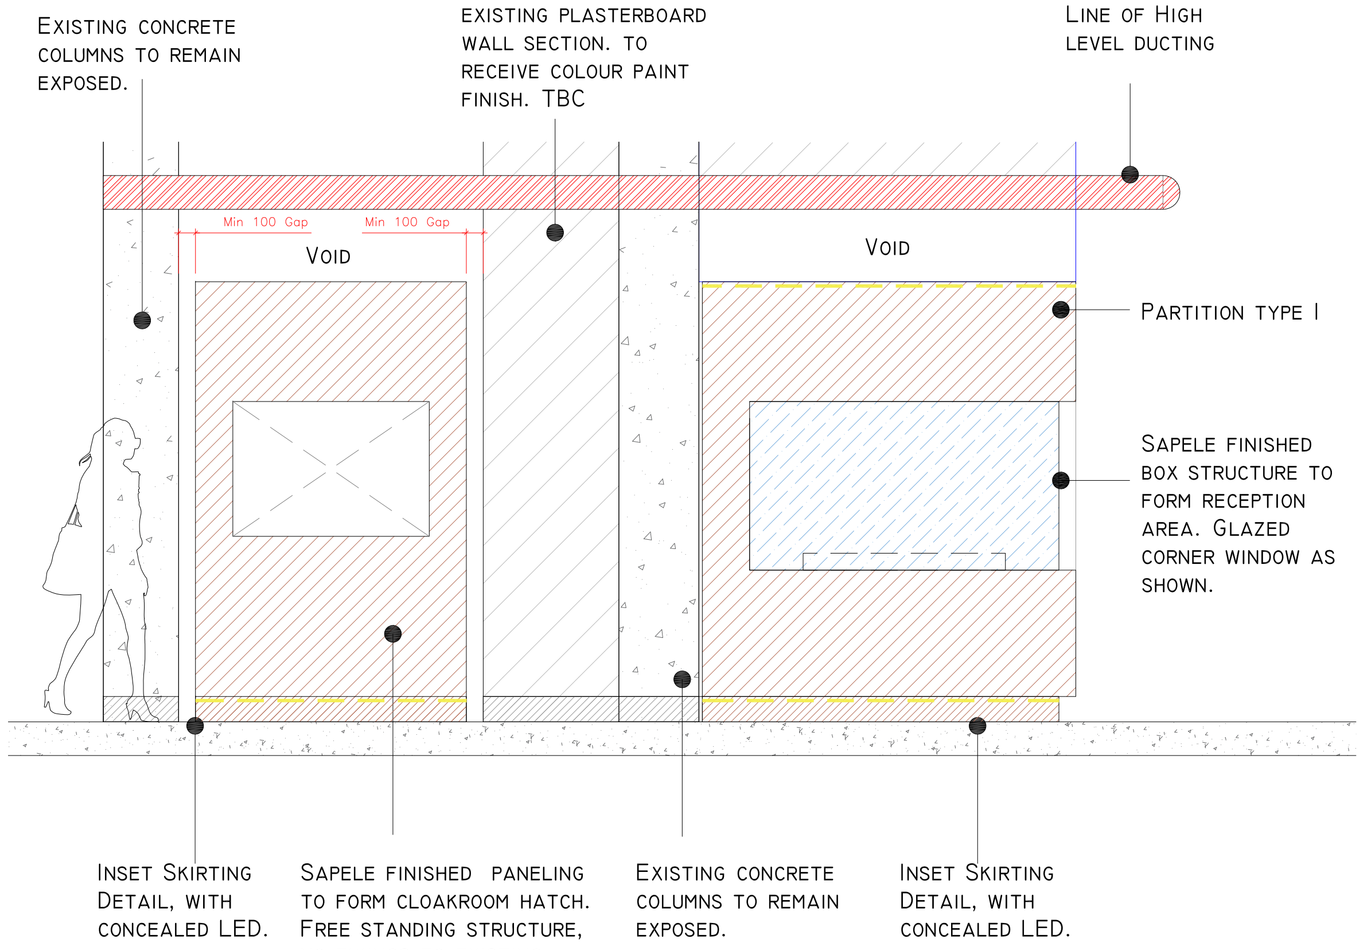

Elevation A @ 1:25

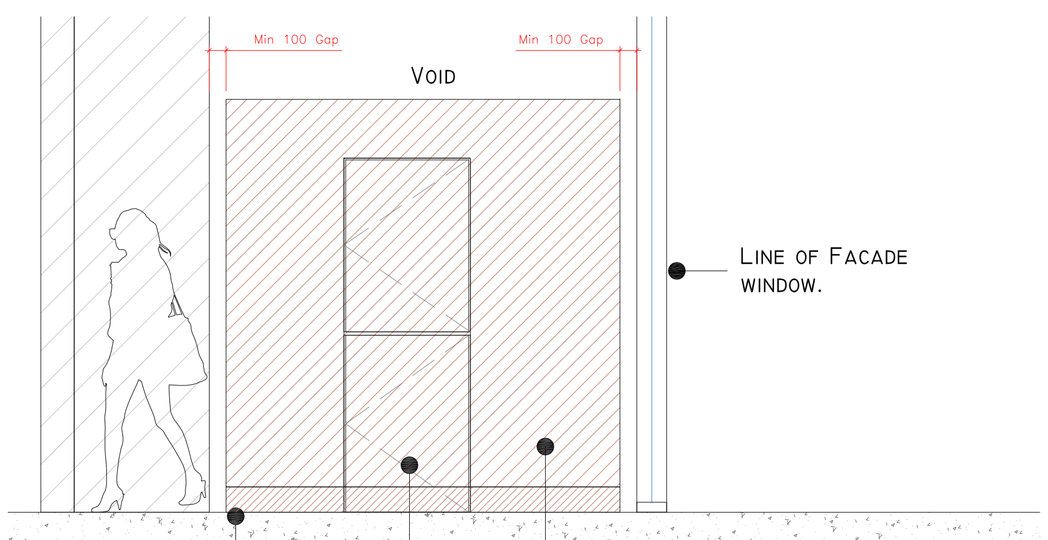


Elevation B @ 1:25

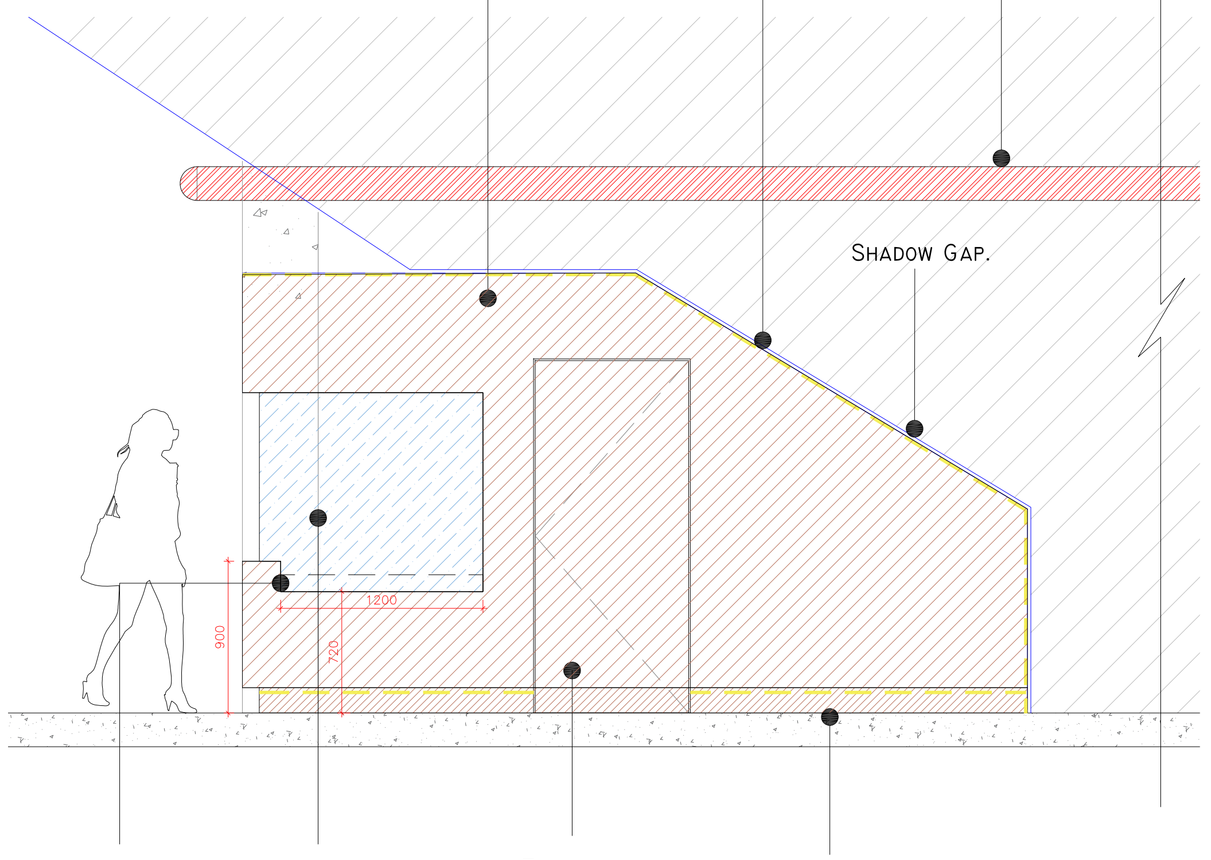

Elevation C @ 1:25

Note -
Proposed Coffee shop to include free standing kitchen counters and equipment. Proposed internal cloakroom hatch and coffee shop access to be free standing. No fixings to existing columns or walls.

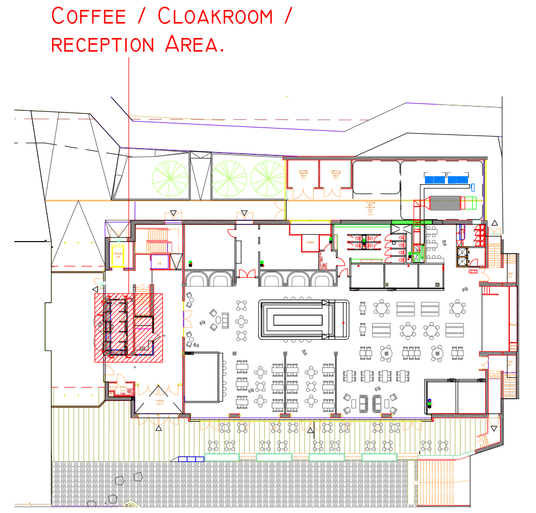

Key Plan @ 1:500



Reference image 1.A - high level scaffold rail. To be fixed to free standing structure.



Reference image 1.B - rails to be hung from fixed scaffold rail to form cloak storage. Easily unhooked and detached to gain access to riser.



Reference image 2 - Fixed timber shelving for bakery display.

F	Wall Type Added following feedback.	03-05-22
E	Coffee shop structure amended.	25-04-22
D	Window Bakery Display shelving added.	08-04-22
C	Cloak Room Rail detail added.	08-04-22
B	Notes amended; 1 no. wall relocated	06-04-22
A	Revised in line with DDA requirements	09.03.22

SHEILA BIRD STUDIOS

Mazel House
15 Stanley Street
Manchester
M8 8SH
(0161) 832 0832
cad@sheilabird.co.uk
www.sheilabird.com

Client	: OnePlusFour
Location	: New Century Hall, Manchester
Description	: GF Coffee / Reception Details
Date	: 24.02.22
Scale	: 1:25 @ A1
Drawing No.	: 3936-F01-008