


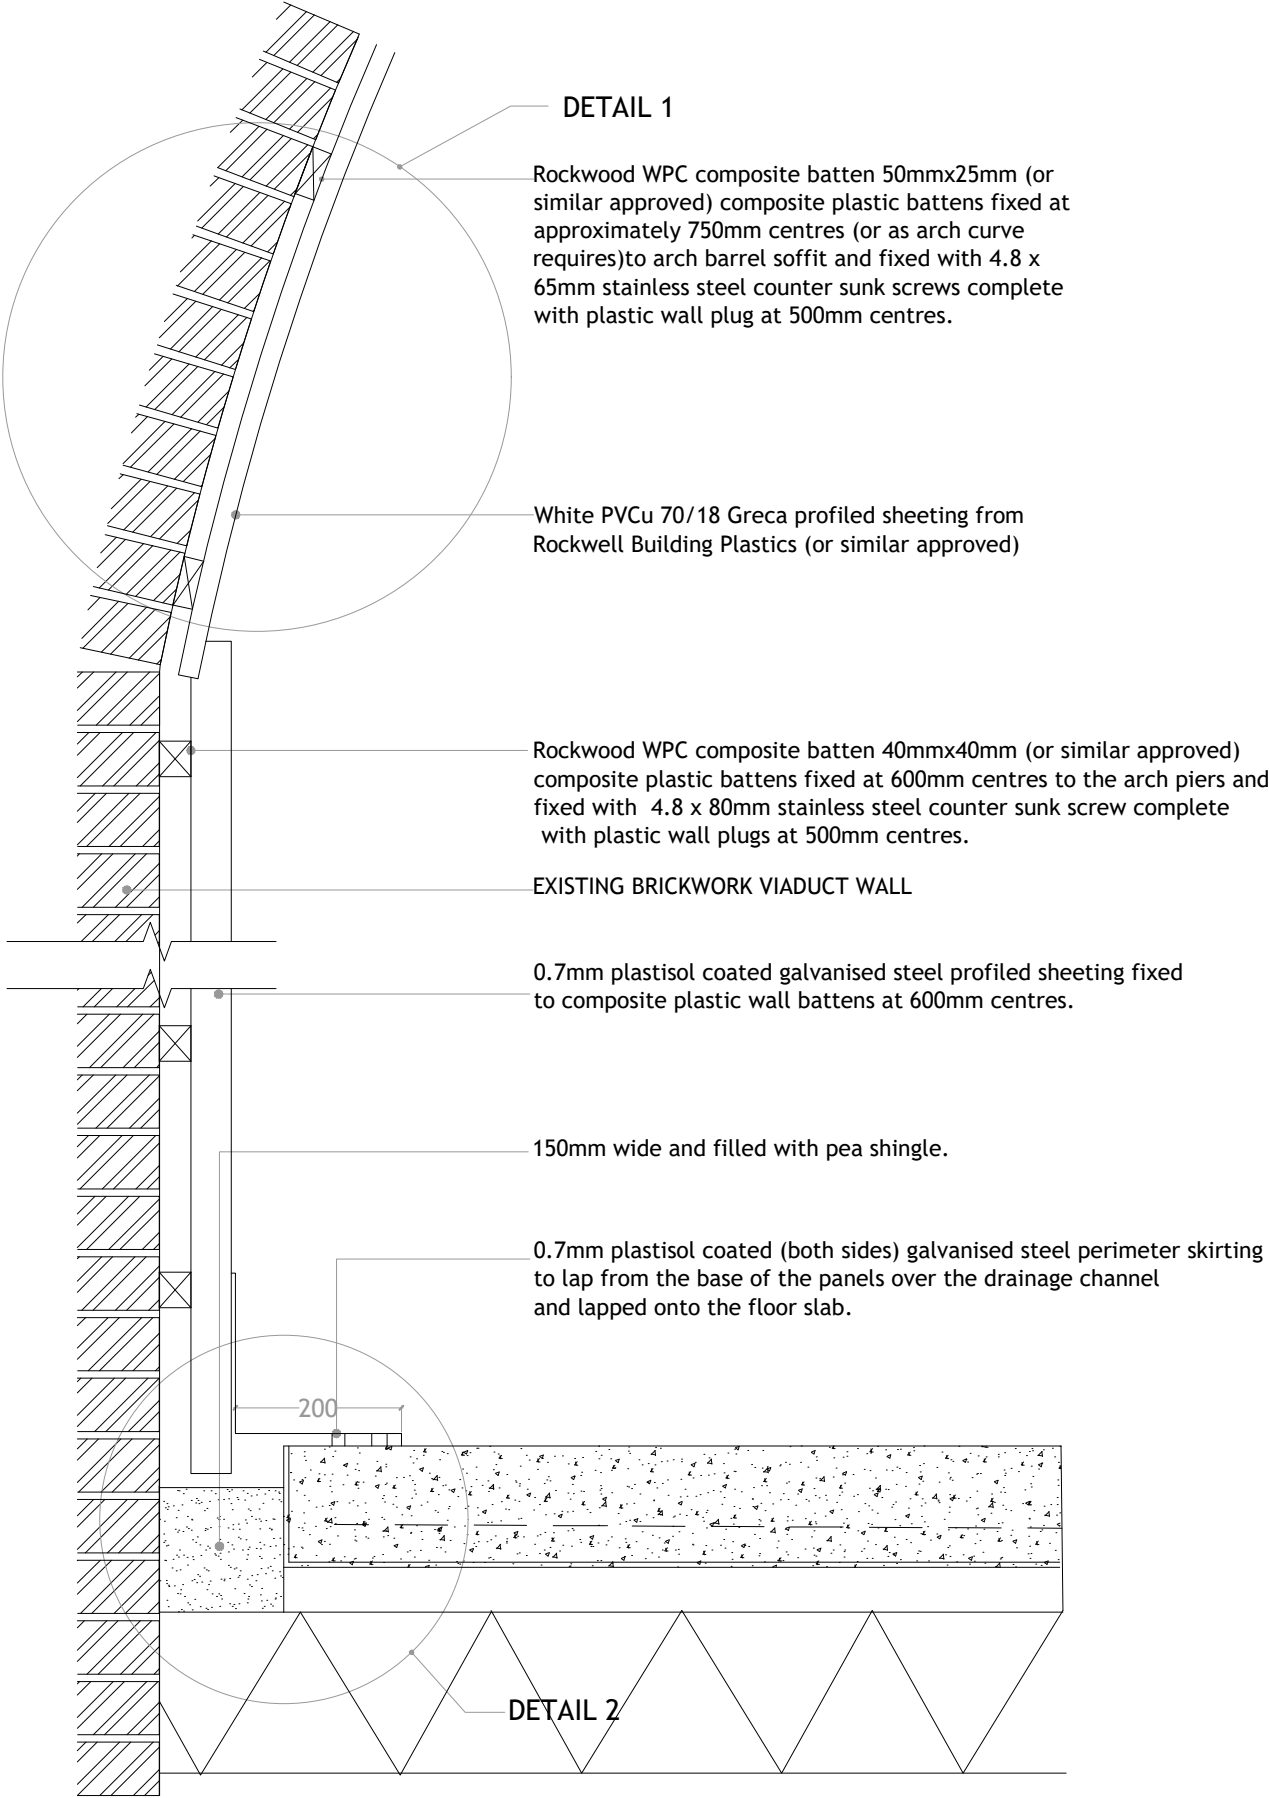

*or similar approved

All measurements are to be checked on-site for validation and authenticity with layouts indicative only

No amendments or copies are to be produced without prior consent from Rapleys LLP. Do not scale from drawing

Ref	Date	Revision
-	-	-

Client
ArchCo

Job Title
Construction Details

Drawing Title
Arch Cross Section:

Lining System Generic
Detail

Scale	Size	Date	Drawn
Not to Scale	A3	Mar-2019	GD



RAPLEYS LLP
33 Jermyn Street,
London SW1H 6DN
Tel: 0370 777 6292
www.rapleys.com

DRAWING NO:
GEN-001