


Rev	-	Date
Amendment	-	

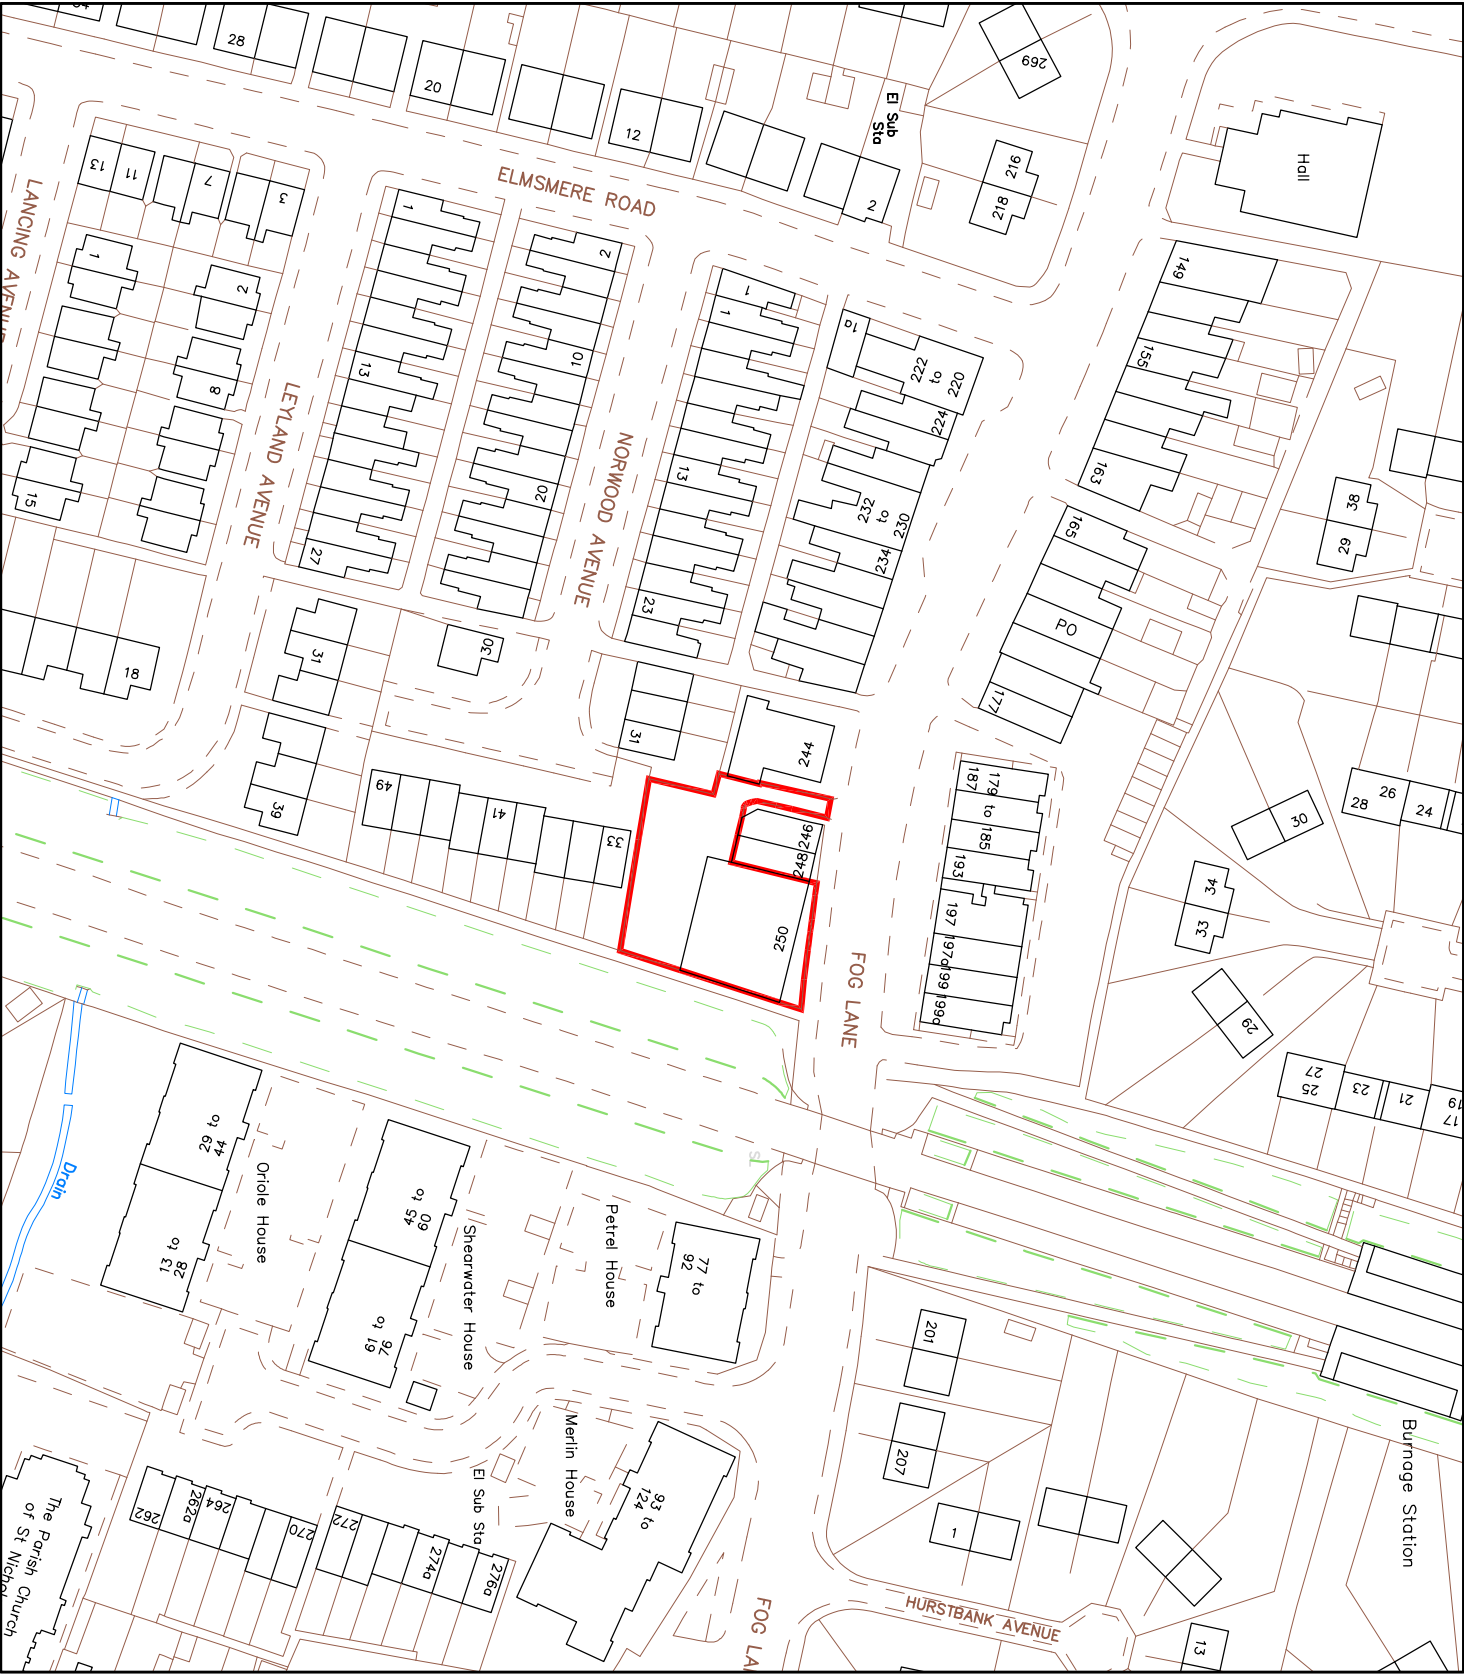

ARCHITECTS

t 0161 8501045
m 07814 024033
e info@nk-architects.com
w www.nk-architects.com

PROJECT:
SUB-DIVISION OF E-CLASS SHOP UNIT
UNIT TO CREATE SELF CONTAINED
E-CLASS RESTAURANT UNIT.

ADDRESS:
250 FOG LANE, MANCHESTER M20 6EL

DRG:
SITE LOCATION PLAN

DRG STATUS:
PLANNING SUBMISSION

DATE: August 2022 DRAWN: ANK
SCALE: 1:1250 CHECKED: ANK
SIZE: A4 DRG NO: 493.00A

COPYRIGHT © 2007 NK ARCHITECTS (INC) LIMITED. ALL RIGHTS RESERVED.
REFER TO DIMENSIONS AND DO NOT SCALE.