



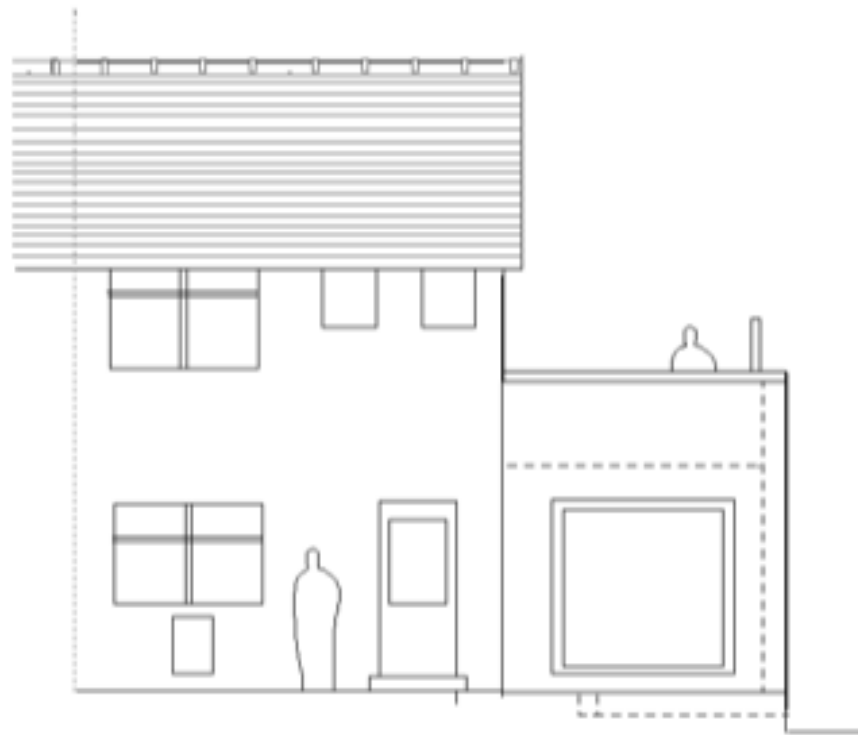


ELEVATION to back garden
North east elevation 1: 100th scale @A3

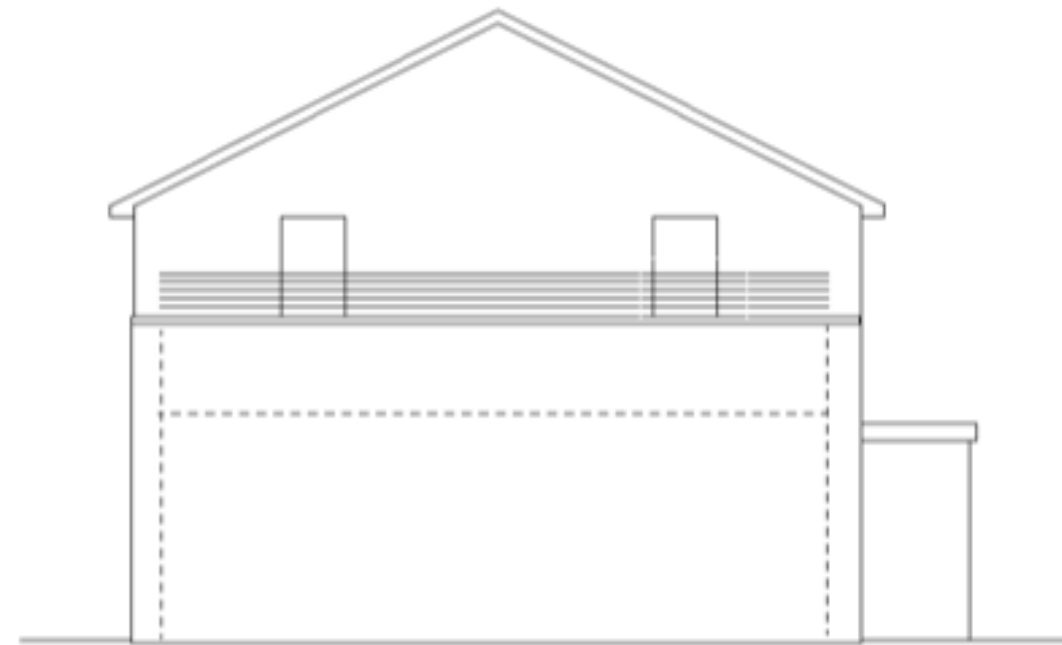

ELEVATION to Boslam Walk
South east elevation 1: 100th scale @A3



ELEVATION to Salford Avenue
South west elevation 1: 100th scale @A3

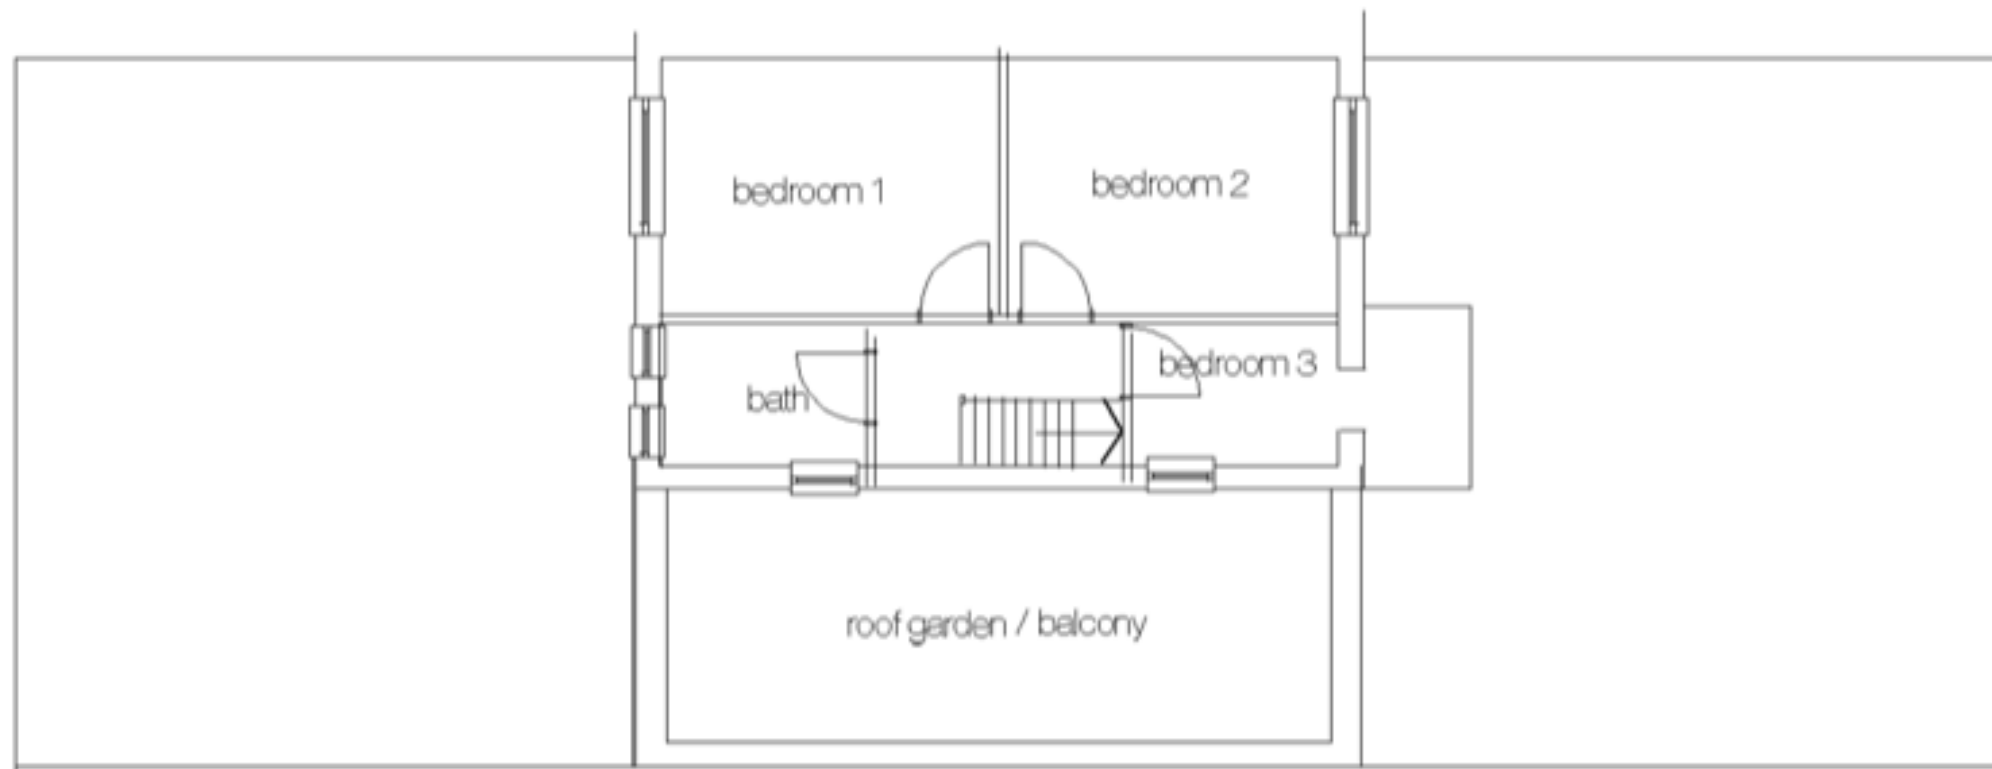

First Floor Plan as proposed
1: 100th scale @A3




External wall materials: White render to harmonise with the existing render on the front porch.
Natural timber boarding to provide privacy to the balcony in both directions along the Boslam Walk elevation.
Roof: Single ply flat roof - EPDM in black.
Painted timber windows.

PI 002.16.08.22

Building Regulation: Application required to be submitted

Planning Application:

Project: Proposed extension with flat roof balcony

 

Drawing showing first floor

Derrie O'Sullivan Architects

28 Imperial Road Huddersfield HD3 3AF
tel: 01484 327616 fax: 01484 327616 e-mail: derrie@dosullivan.co.uk

design
matters

comprehensive and creative design service providing fresh imaginative and pragmatic solutions to a variety of briefs