






Proposed Rear
1:100

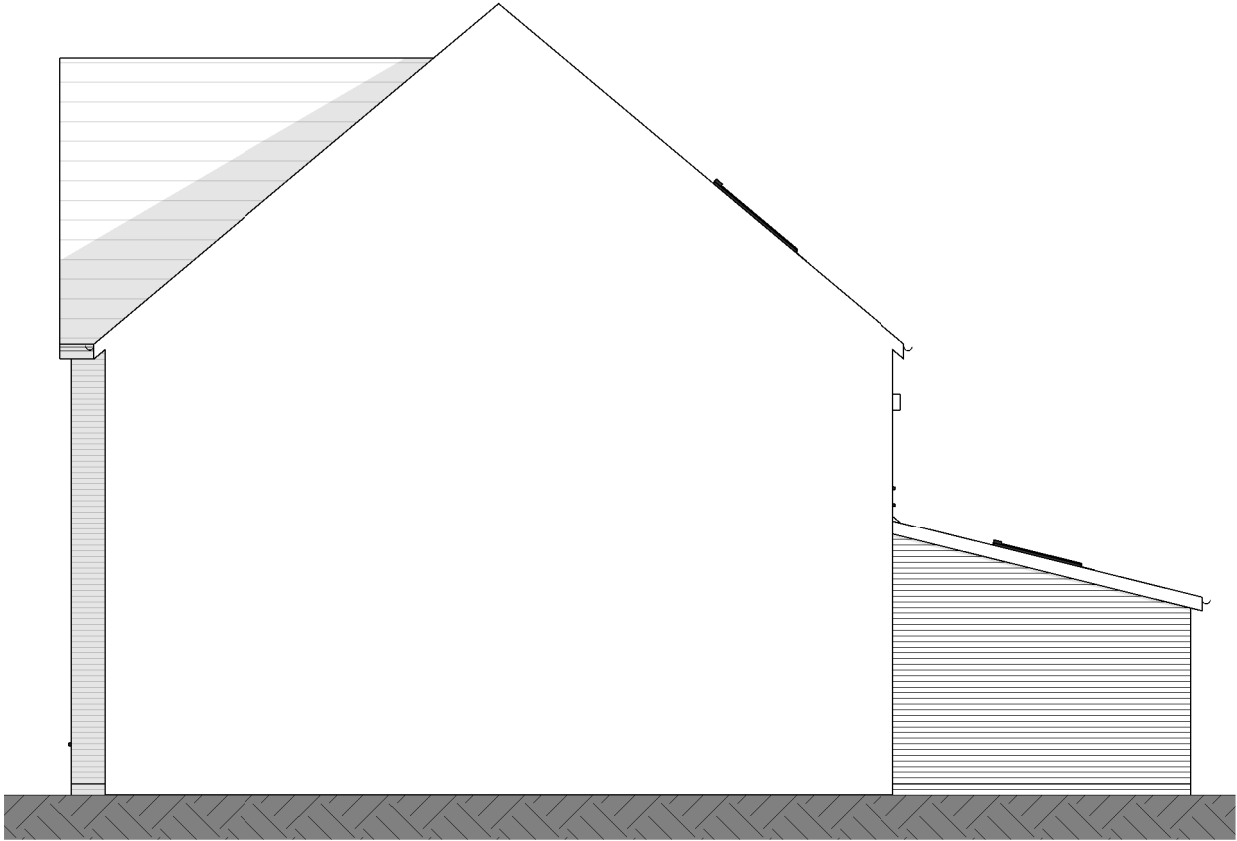

Proposed Side 1
1:100

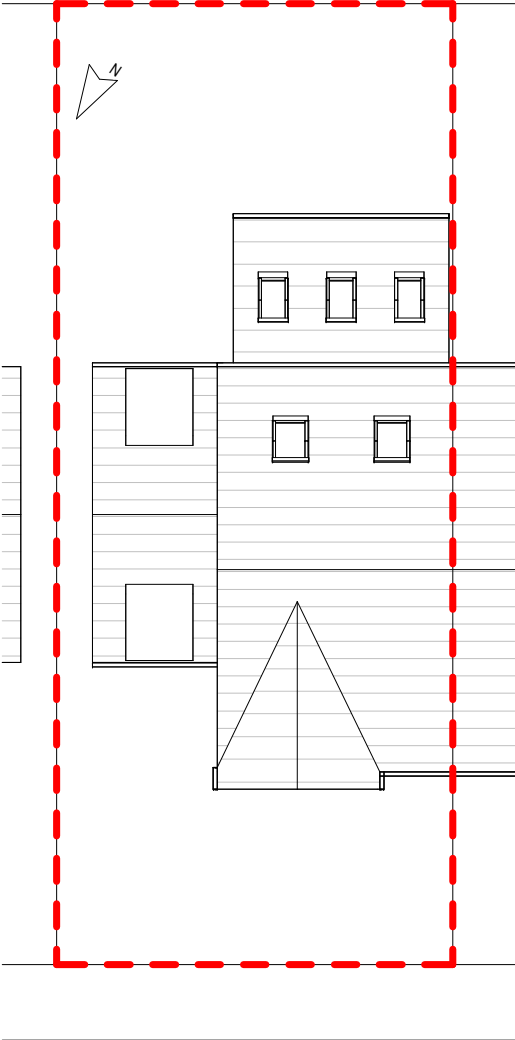

Proposed Site
1:200

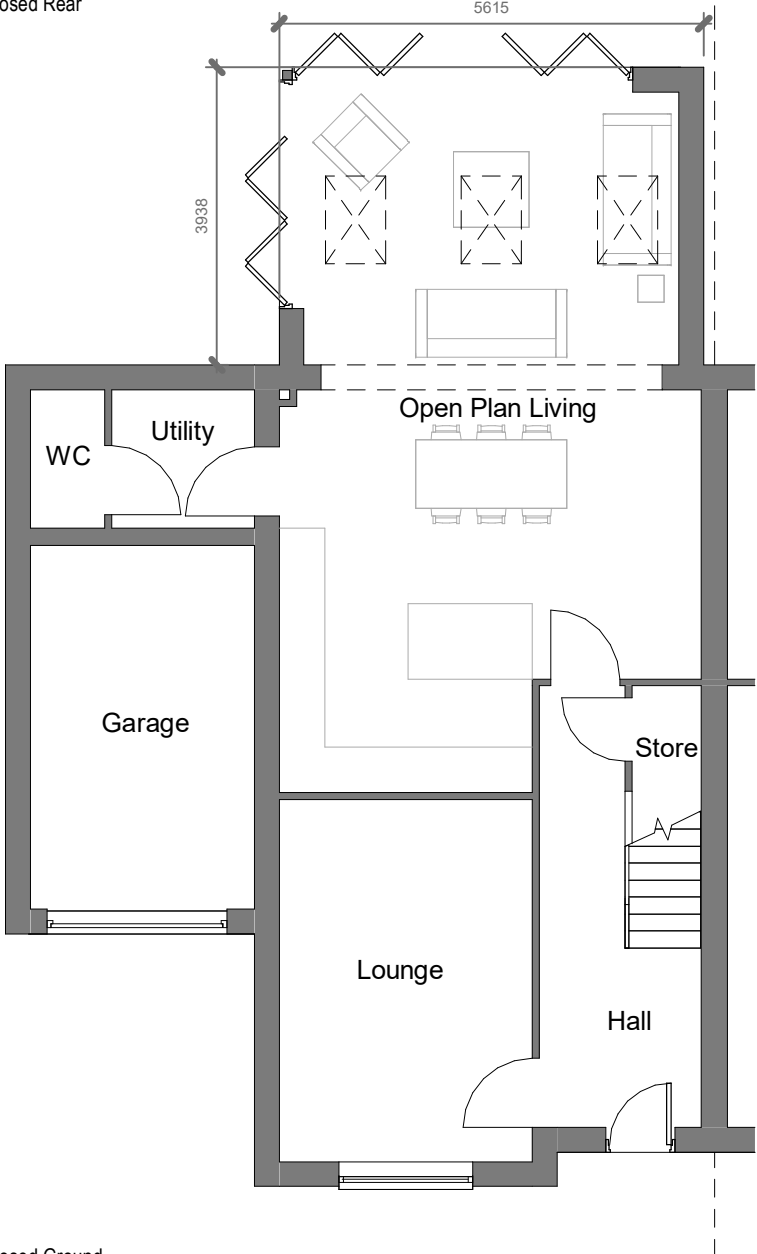

Proposed Ground
1:100



Proposed Side 2
1:100



make your dream home a reality.

www.house-architects.co.uk
t: 0151 541 7267
m: 07498512836
e: catherine@house-architects.co.uk

Notes:

© House Architects Ltd. 2020. All rights reserved. This drawing must not be reproduced without permission. Do not scale from this drawing. All dimensions are in millimeters unless otherwise stated. Any discrepancies should be reported to the Architect. NB. Contractor must check and confirm all dimensions on site prior to manufacture. Design consultation drawings are not suitable for Planning or Building Regulations applications. Client and Contractor to ensure that structural design has been approved by a Building Inspector and works in general to be approved by a Building Inspector.

Stage: Planning		Client: Mr P Muff				
Title: Proposed Plans & Elevations		Project: 14 Toddbrook Close, M20 1NB				
0 10 20 30		Scale: As indicated	Date: 23/09/2022	Drawn: ETC	Job no: H103	No: PL-01
						Rev: