



AS PROPOSED

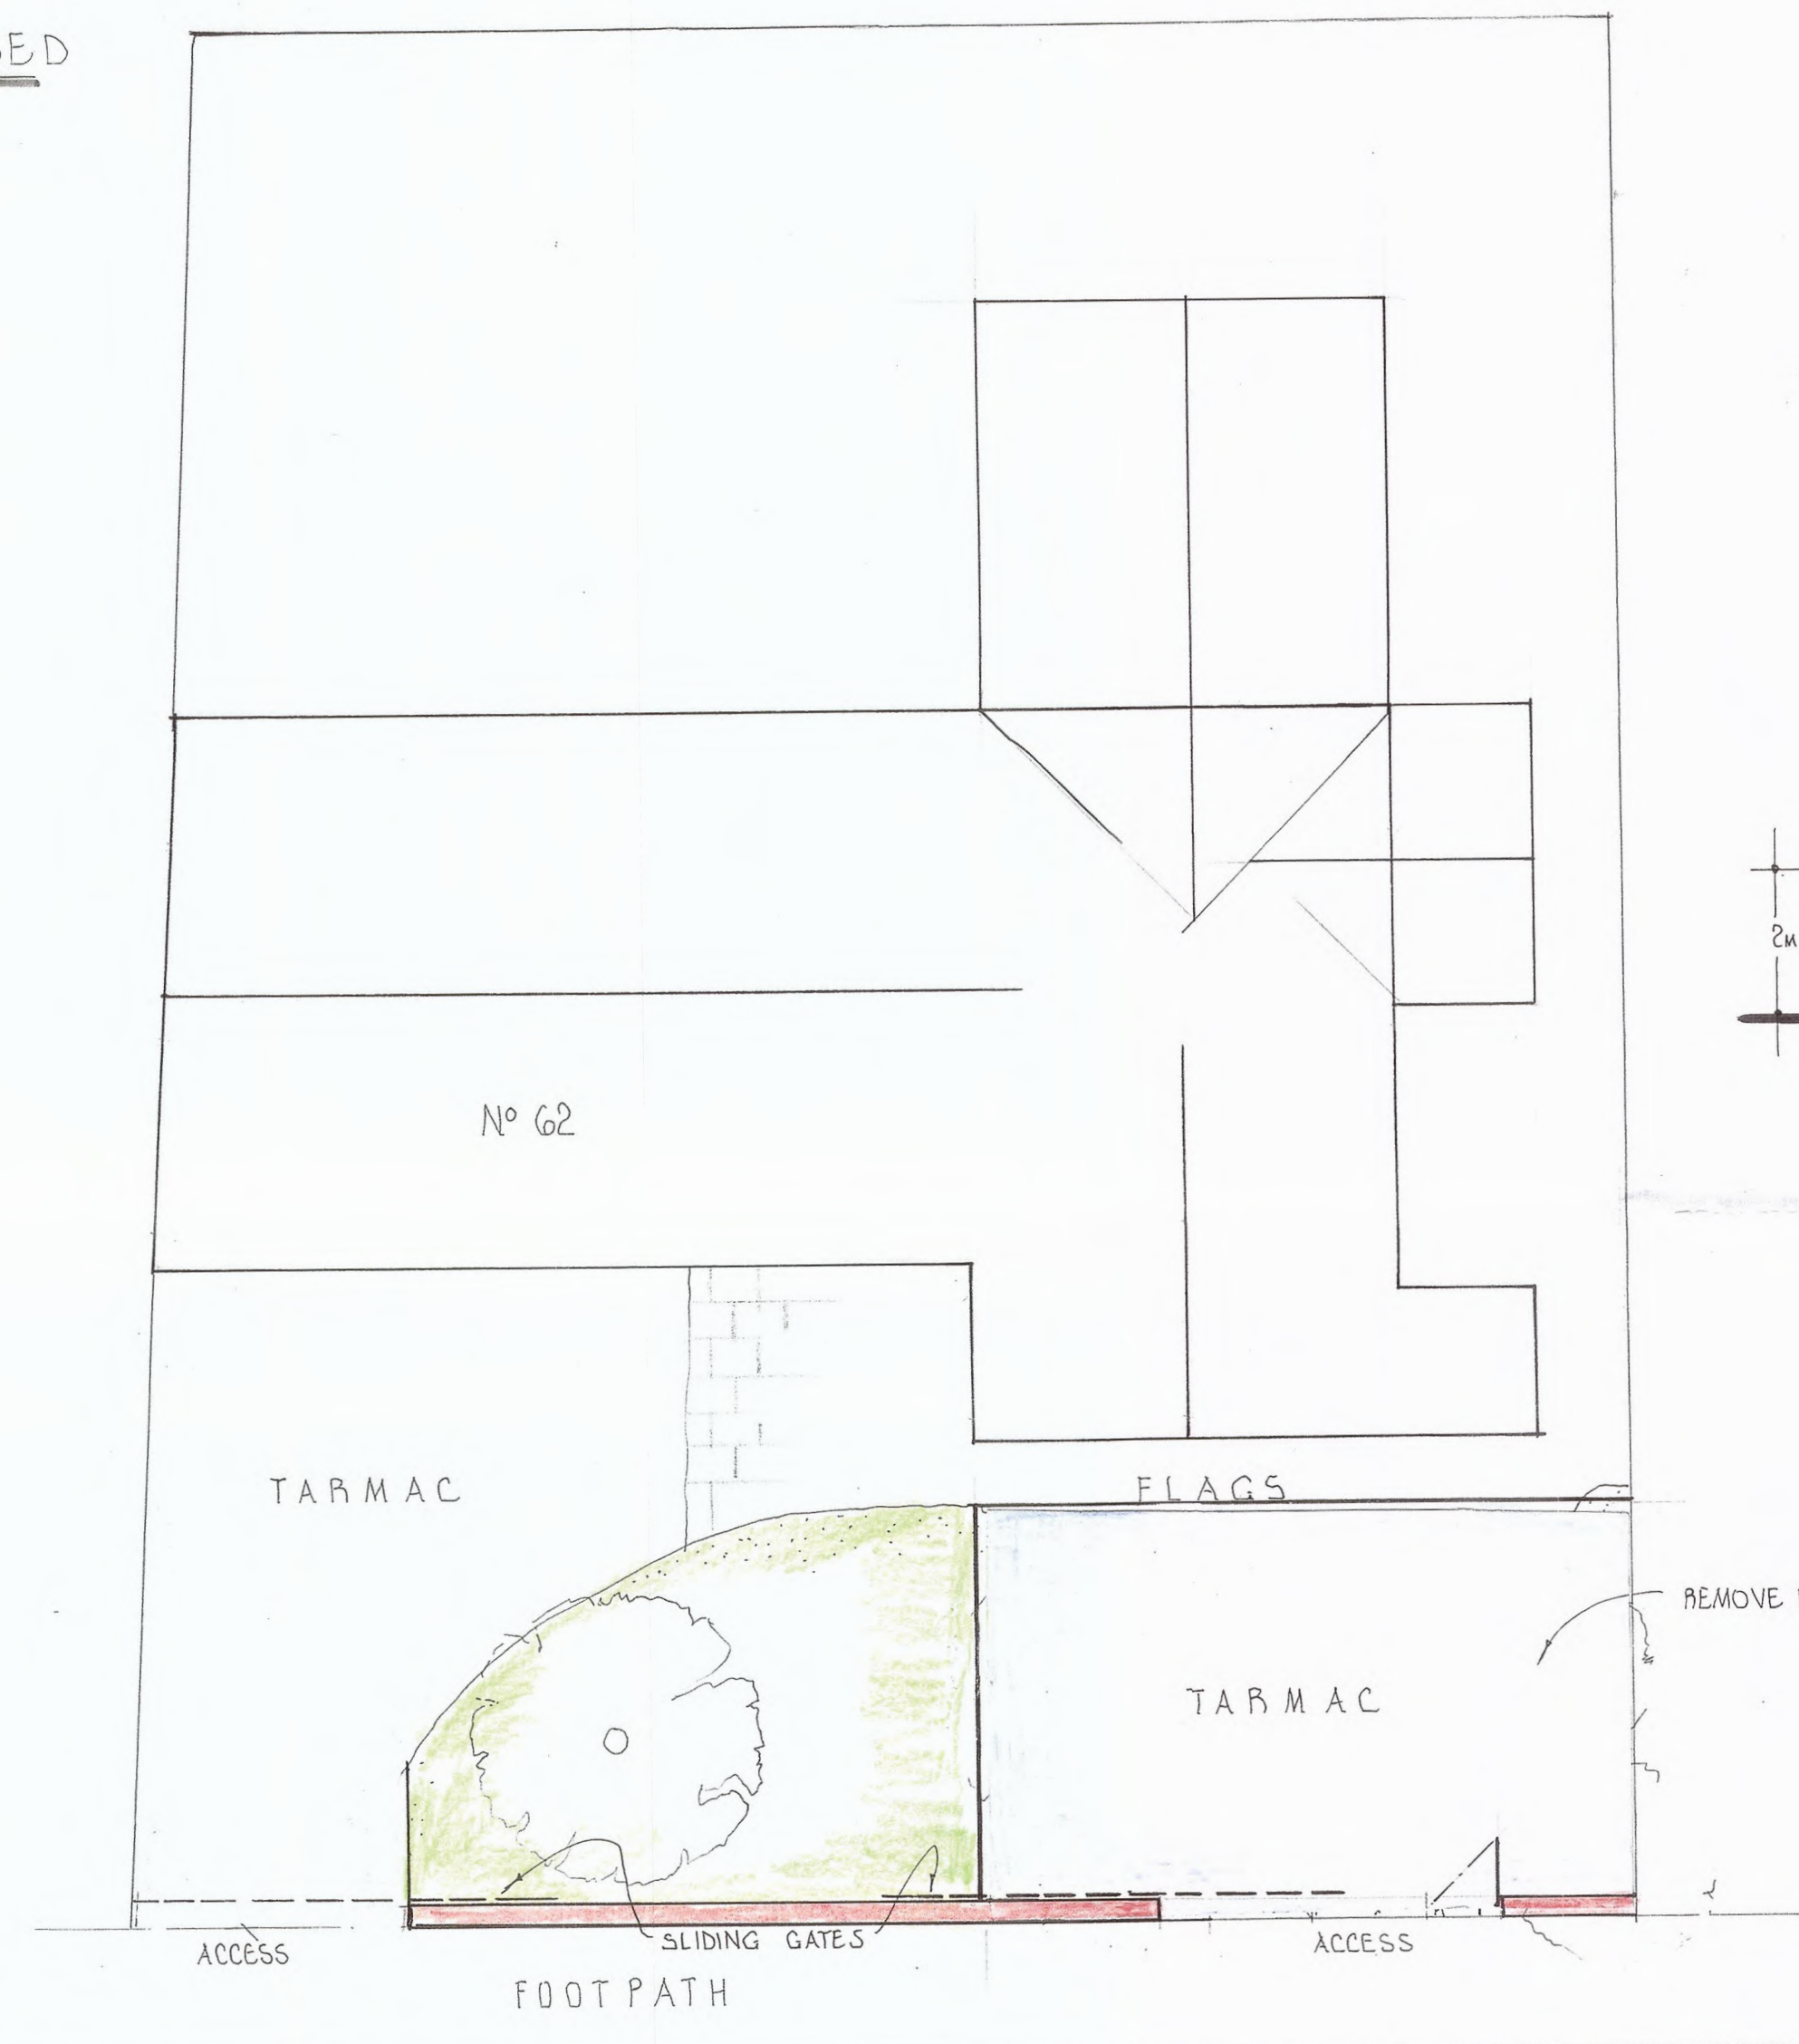

LAYOUT PLAN

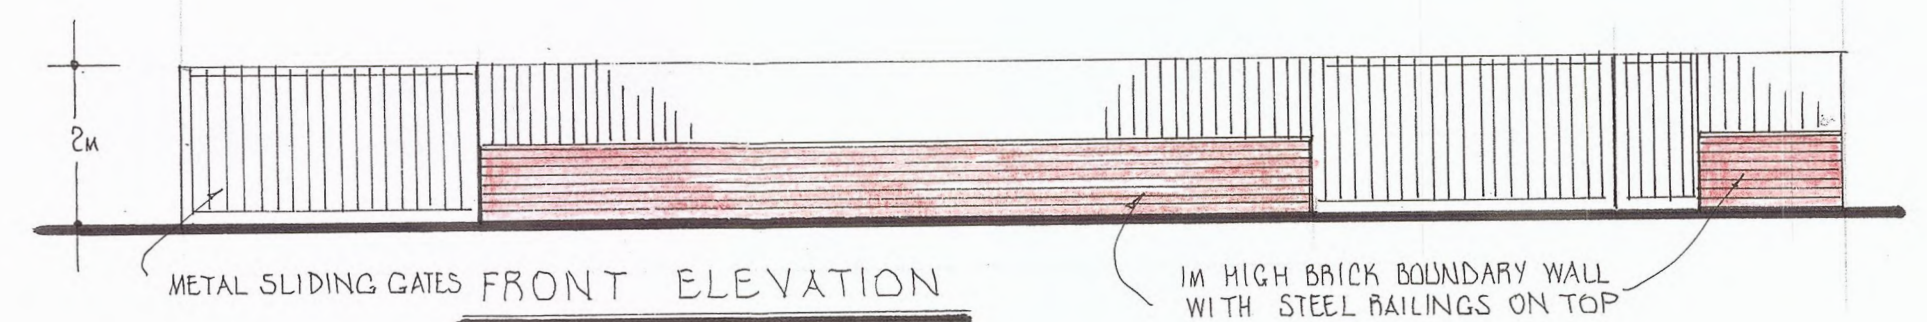

CLIENT	STEWART DUFFY 07876501892 stewartpduffy@gmail.com
PROJECT	EXTENSION & ALTERATIONS
LOCATION	62, HILL LANE BLACKLEY M9 6PF
S. INGRAM & ASSOCIATES Building Surveyors & Design Consultants CIVIC TRUST AWARD 2002 - COMMENDATION FOR GOOD DESIGN	
DESIGN STUDIO HEIGHTS LANE HEIGHTS DELPH OLDHAM OL3 5TU Telephone: 0145 787 6500 Mobile: 07708910347	
SCALES:	1:100
DRAWN BY:	S. INGRAM
DATE:	JULY 2022
DRAWING No.	37 'D' 2