


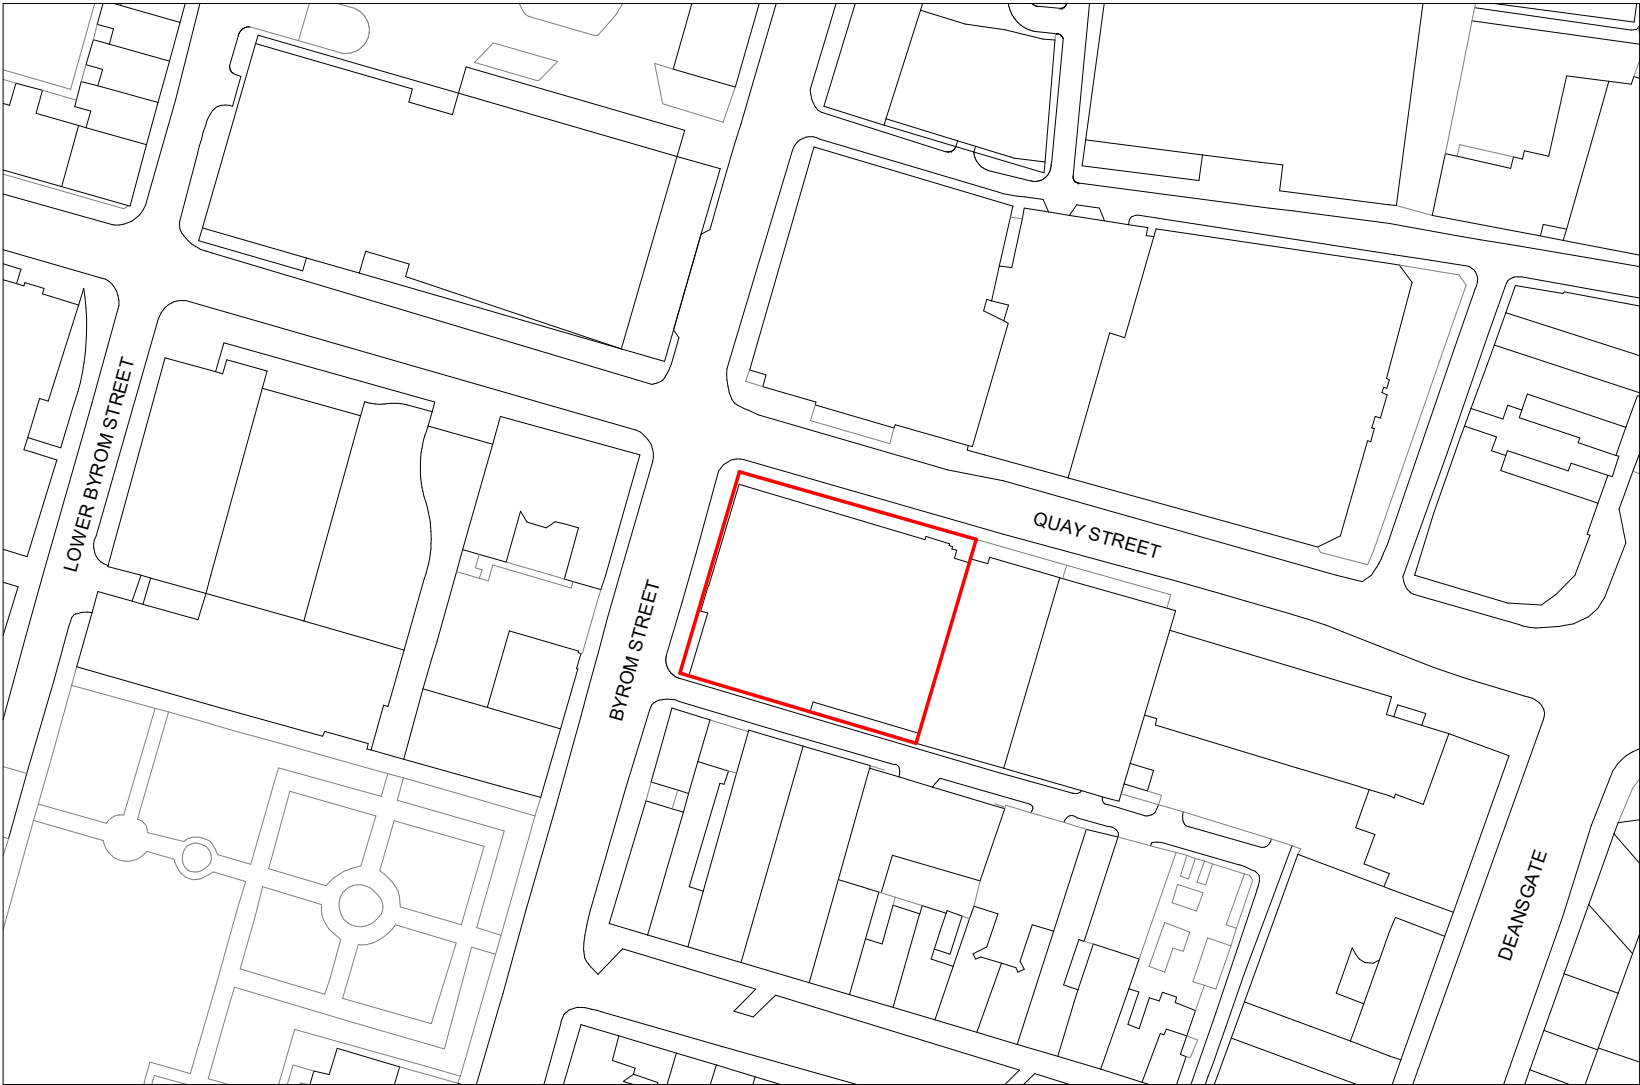

Notes

Do not scale from this drawing.

All dimensions are to be checked prior to construction and any discrepancies are to be identified to the Architect.

Copyright reserved.

N

KEY

Ownership boundary

P1 21/10/22 Issued for planning GL

Revisions

Purpose Status Code
PLANNING S4

Client

OBI

Project


17 QUAY STREET
MANCHESTER

Title

Location Plan

Scale	Size	Date	Drawn	Checked
1 : 1250	A3	07/10/22	GL	NS

3DReid
www.3DReid.com
Architecture Interiors Masterplanning

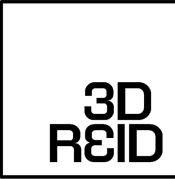

Drawing No.	Rev.
220022-3DR-ZZ-XX-DR-A-08001	P1