



DRAWING 29281PL01_01 **CLIENT** Stonegate Group **SITE** Slug & Lettuce **LOCATION** Didsbury **DRAWN** GH **DATE** 05-10-22

PROPOSED SIGNAGE





DRAWING 29281PL01_01 **CLIENT** Stonegate Group **SITE** Slug & Lettuce **LOCATION** Didsbury **DRAWN** GH **DATE** 05-10-22

PROPOSED SIGNAGE





DRAWING 29281PL01_01 **CLIENT** Stonegate Group **SITE** Slug & Lettuce **LOCATION** Didsbury **DRAWN** GH **DATE** 05-10-22

NIGHT SHOT






SIGNAGE SPECIFICATIONS



Item A
1no Built up rim & return halo illuminated “SLUG & LETTUCE” individual letters
with router cut halo illuminated secondary text.
**Alarm box to be relocated.*
Size: 9145mm x 370mm o/a
Scale: 1:25




Item B
2no Fascia Sign with built up rim & return halo illuminated
“SLUG & LETTUCE” individual letters.
Size: 3400mm x 540mm
Scale: 1:20

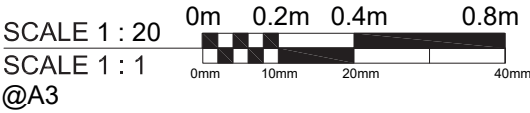




DRAWING 29281PL01_01 **CLIENT** Stonegate Group **SITE** Slug & Lettuce **LOCATION** Didsbury **DRAWN** GH **DATE** 05-10-22


PROPOSED ELEVATIONS

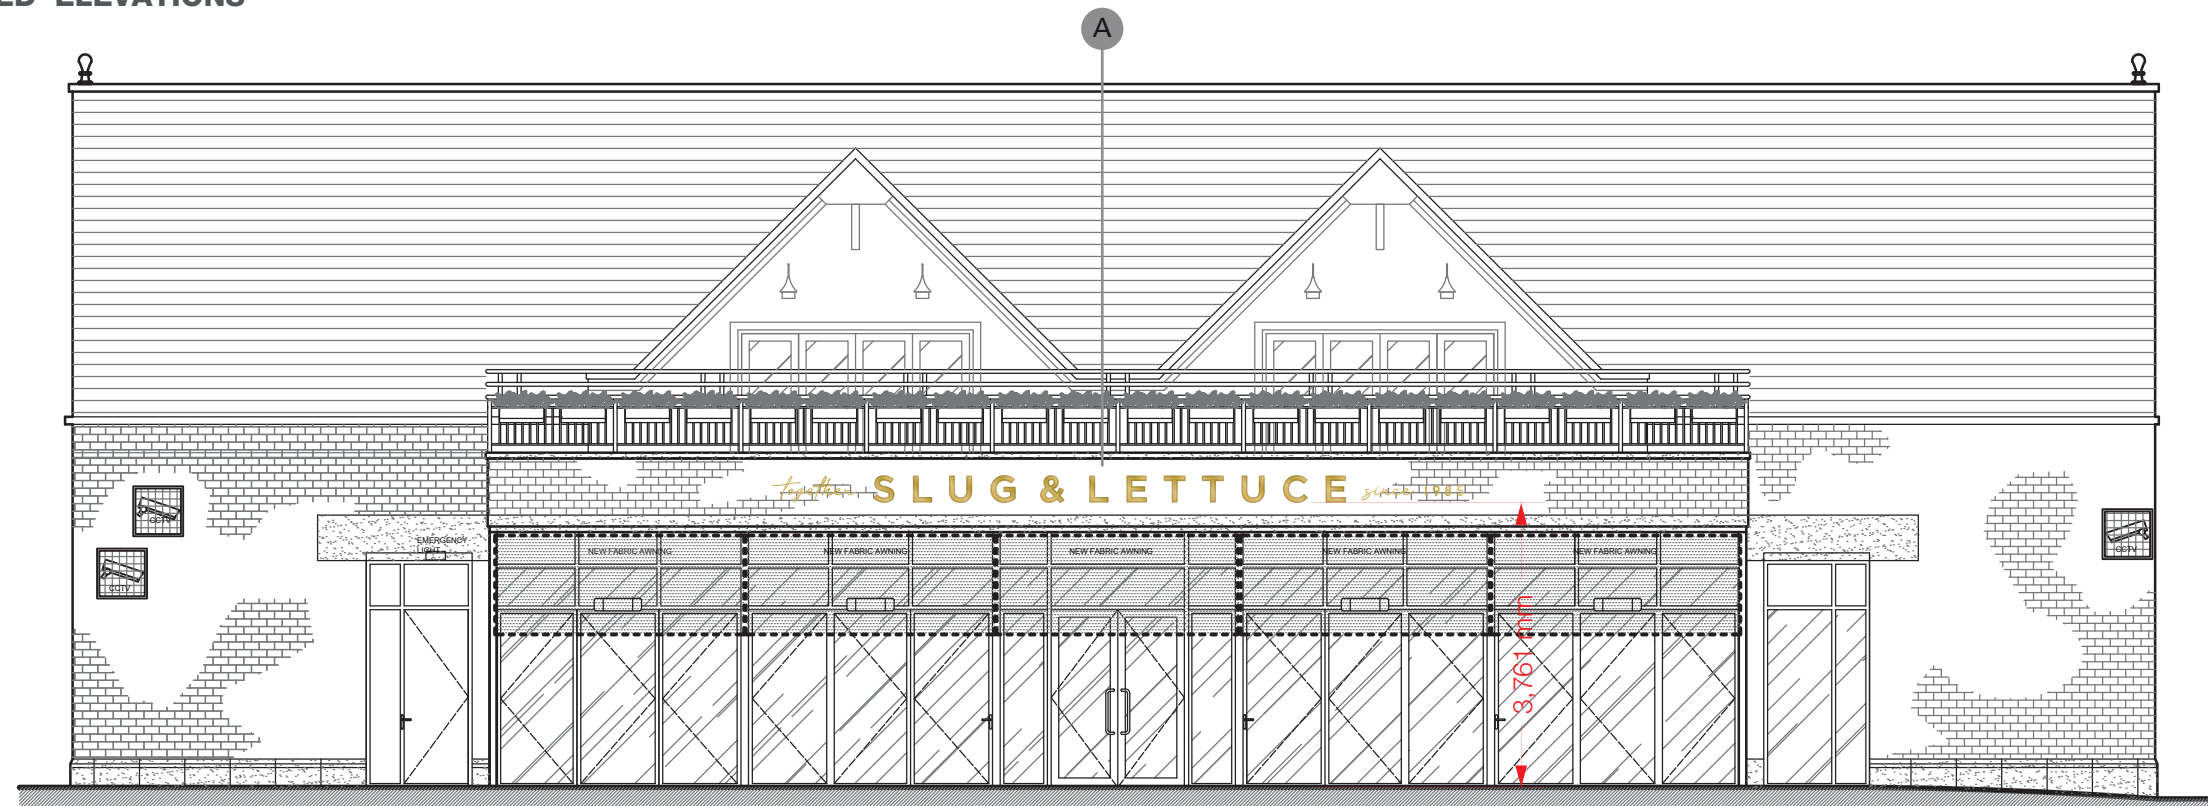

FRONT ELEVATION (WILMSLOW ROAD)

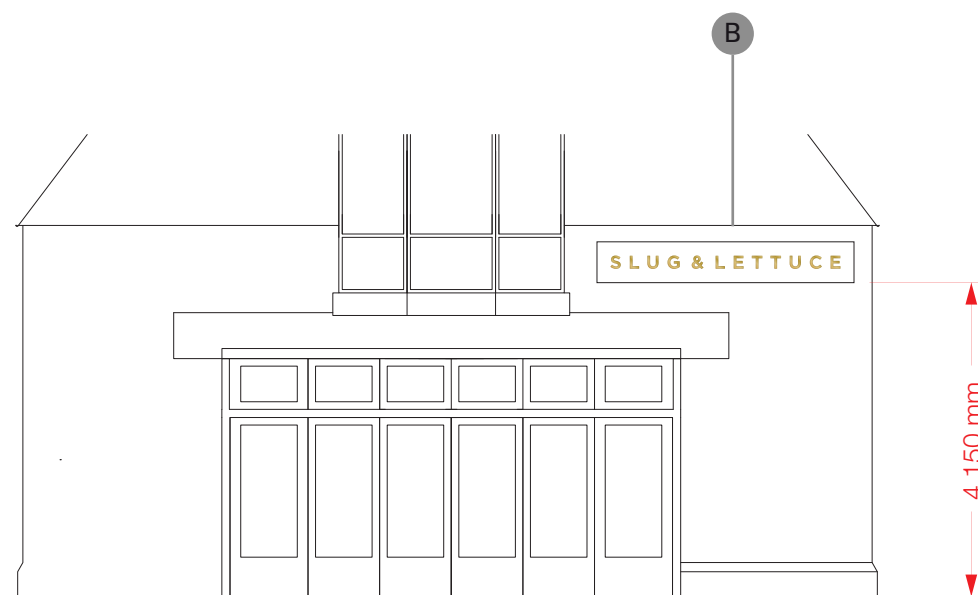

NORTHWEST ELEVATION

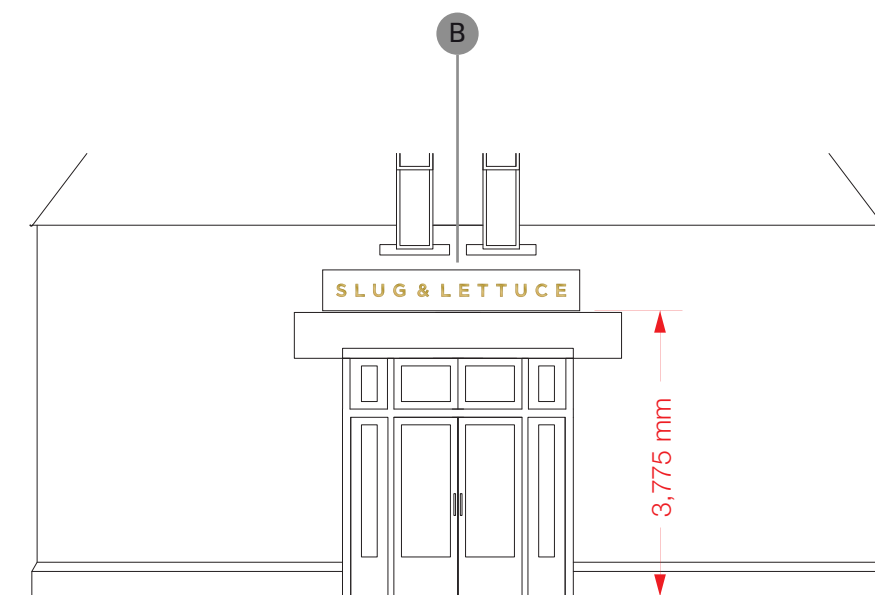


SOUTHEAST ELEVATION

SCALE 1 : 100
SCALE 1 : 1
@A3




DRAWING 29281PL01_01 **CLIENT** Stonegate Group **SITE** Slug & Lettuce **LOCATION** Didsbury **DRAWN** GH **DATE** 05-10-22


EXISTING ELEVATIONS

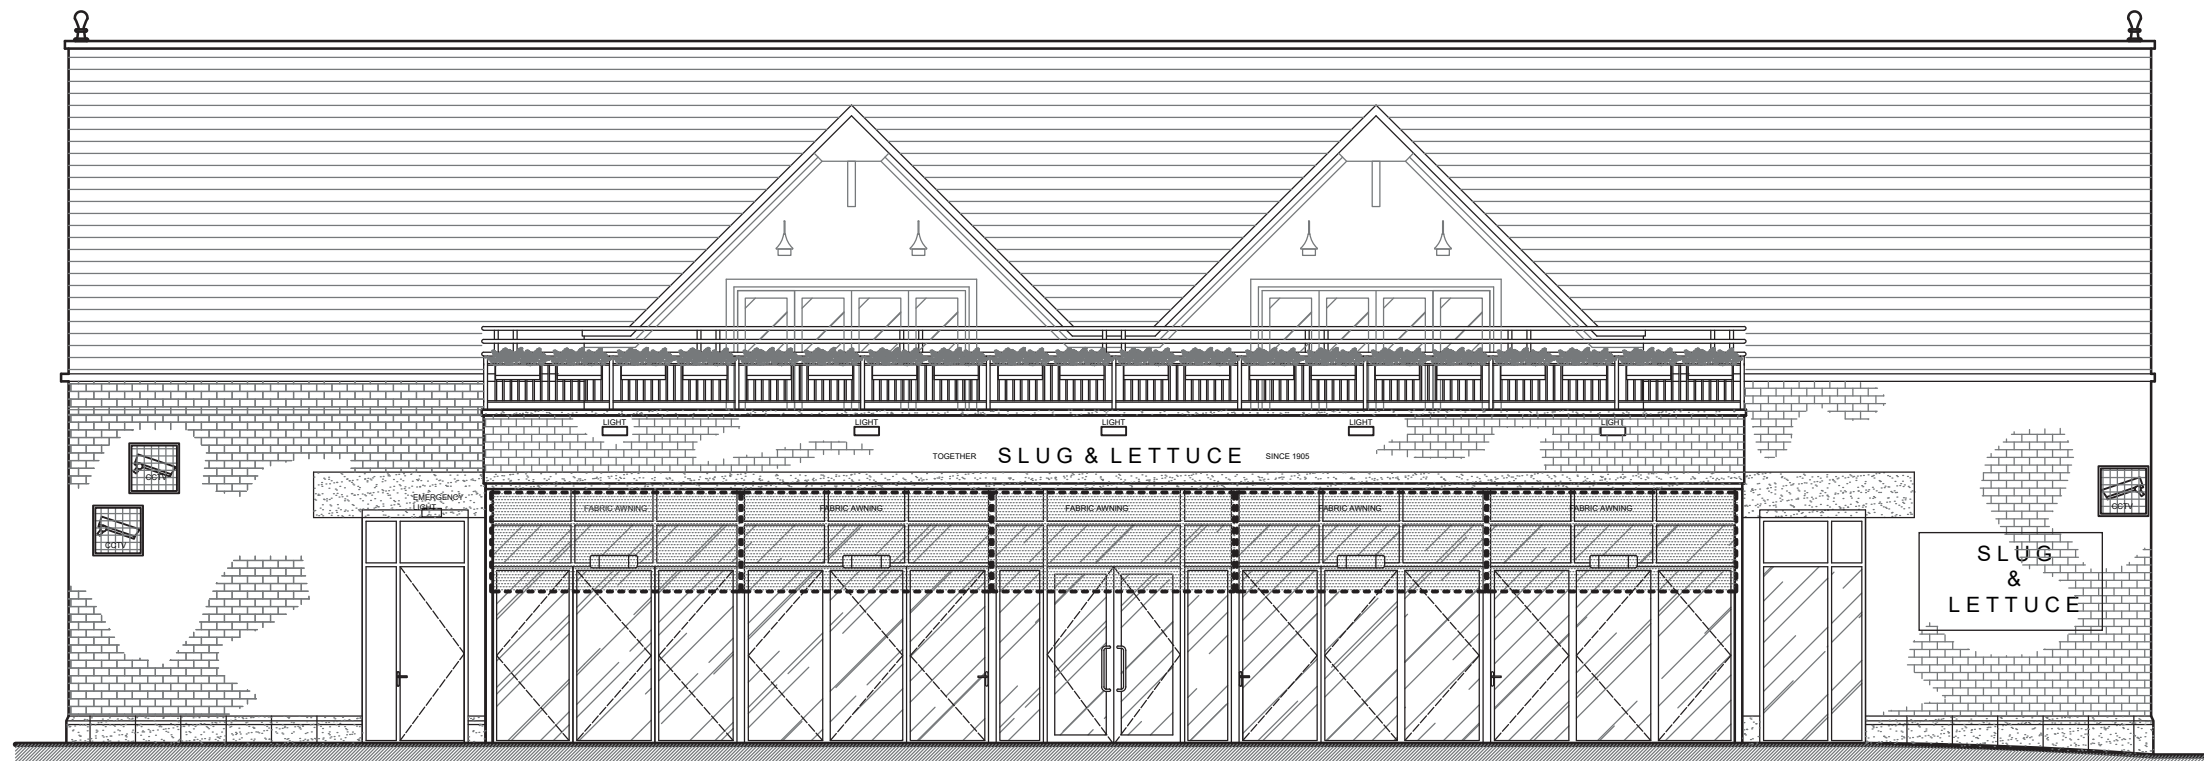

FRONT ELEVATION (WILMSLOW ROAD)

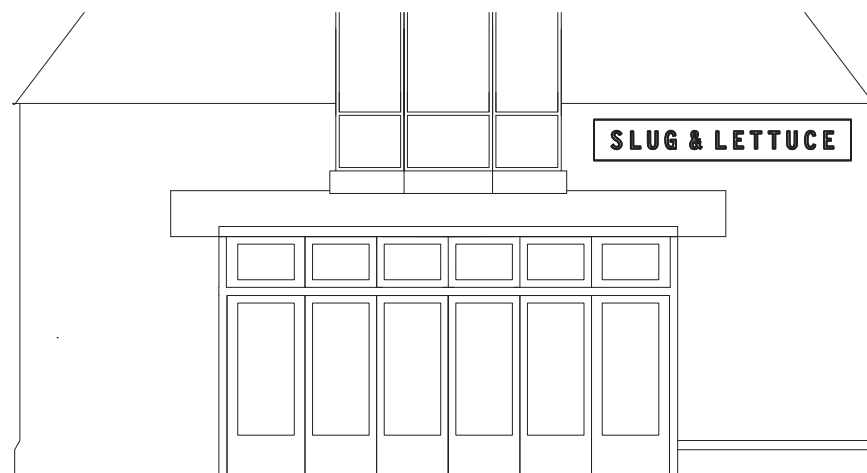

NORTHWEST ELEVATION

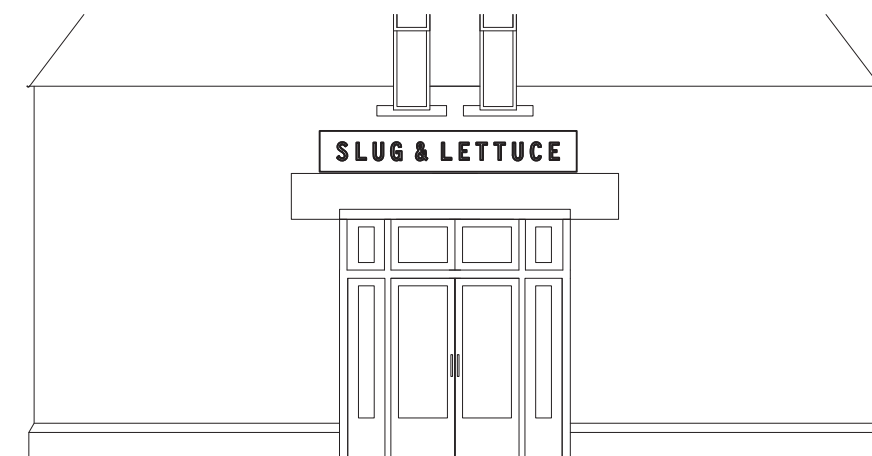

SOUTHEAST ELEVATION

SCALE 1 : 100
SCALE 1 : 1
@A3

0m 1m 2m 3m 4m 5m
0mm 10mm 20mm 40mm



DRAWING 29281PL01_01 **CLIENT** Stonegate Group **SITE** Slug & Lettuce **LOCATION** Didsbury **DRAWN** GH **DATE** 05-10-22



EXISTING SIGNAGE





LOCATION PLAN

