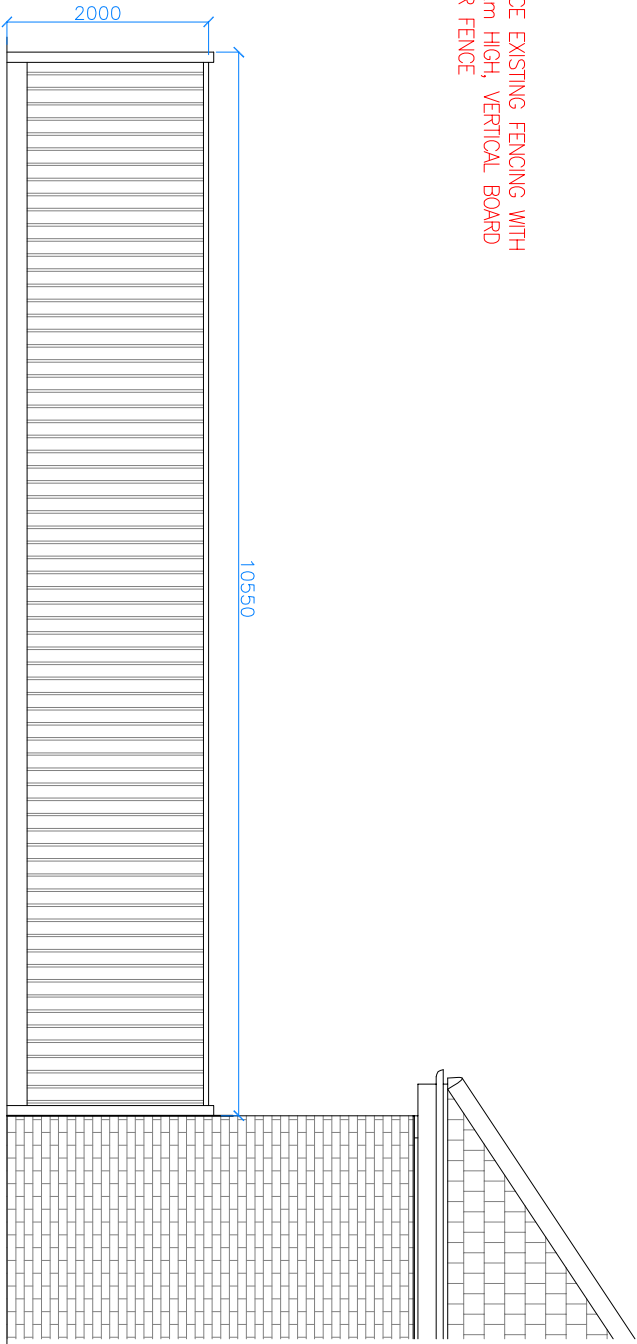
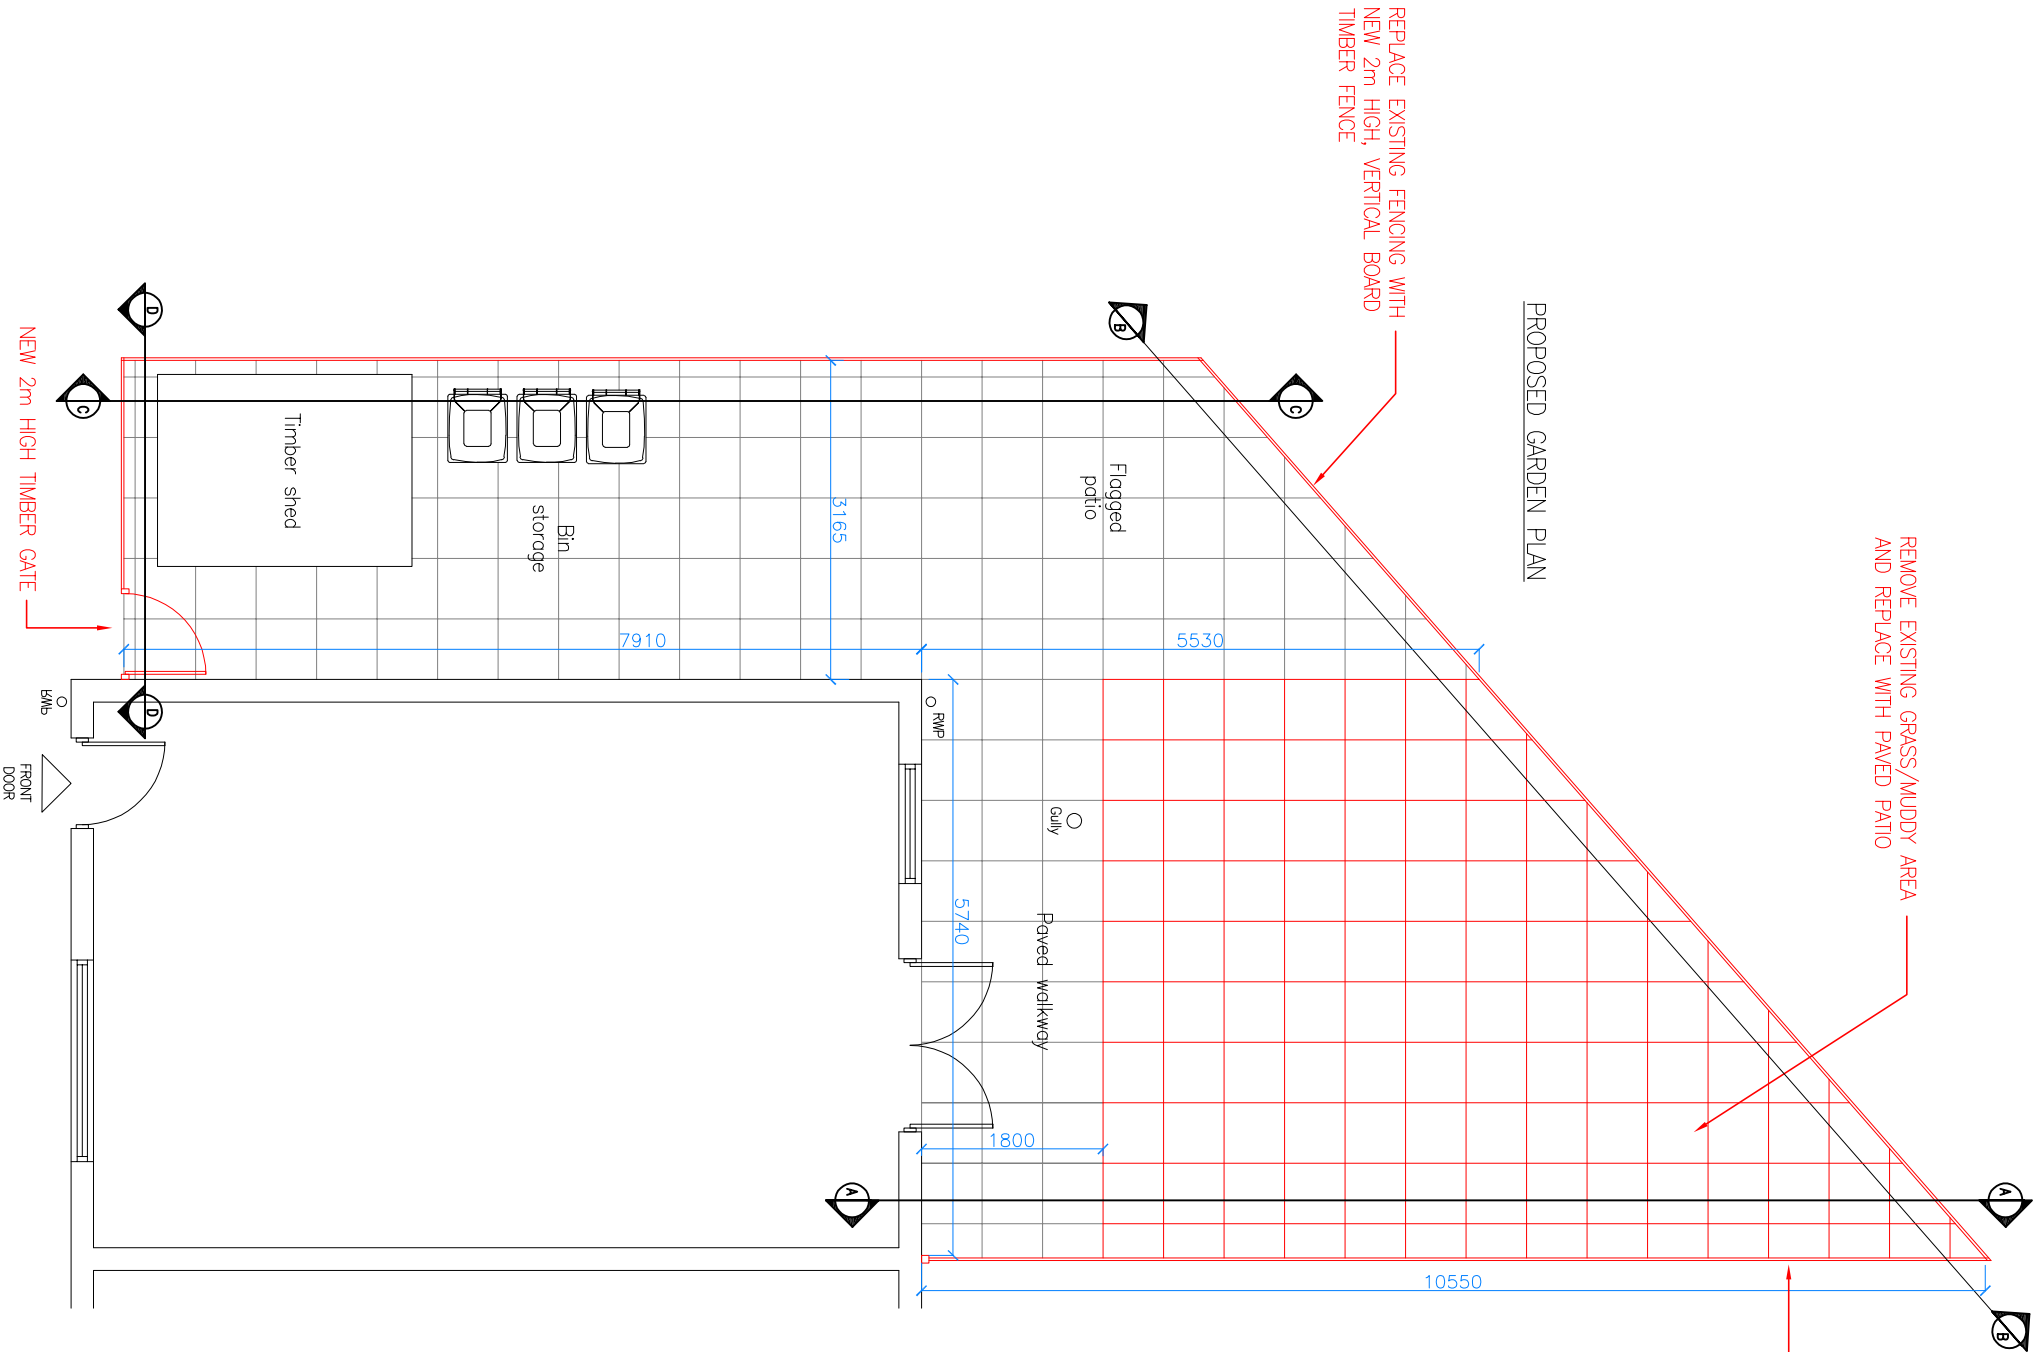


REV	DESCRIPTION	DATE	BY	CHK

Project: 63 Saddlecote Close, Manchester

Drawing Title: Proposed Rear Garden Layout and Elevations

Drawing No.: 092-002

Scale @ A3	Revision:	Status:	Drawn By:	Date:
1:75	.		AU	17/08/22