


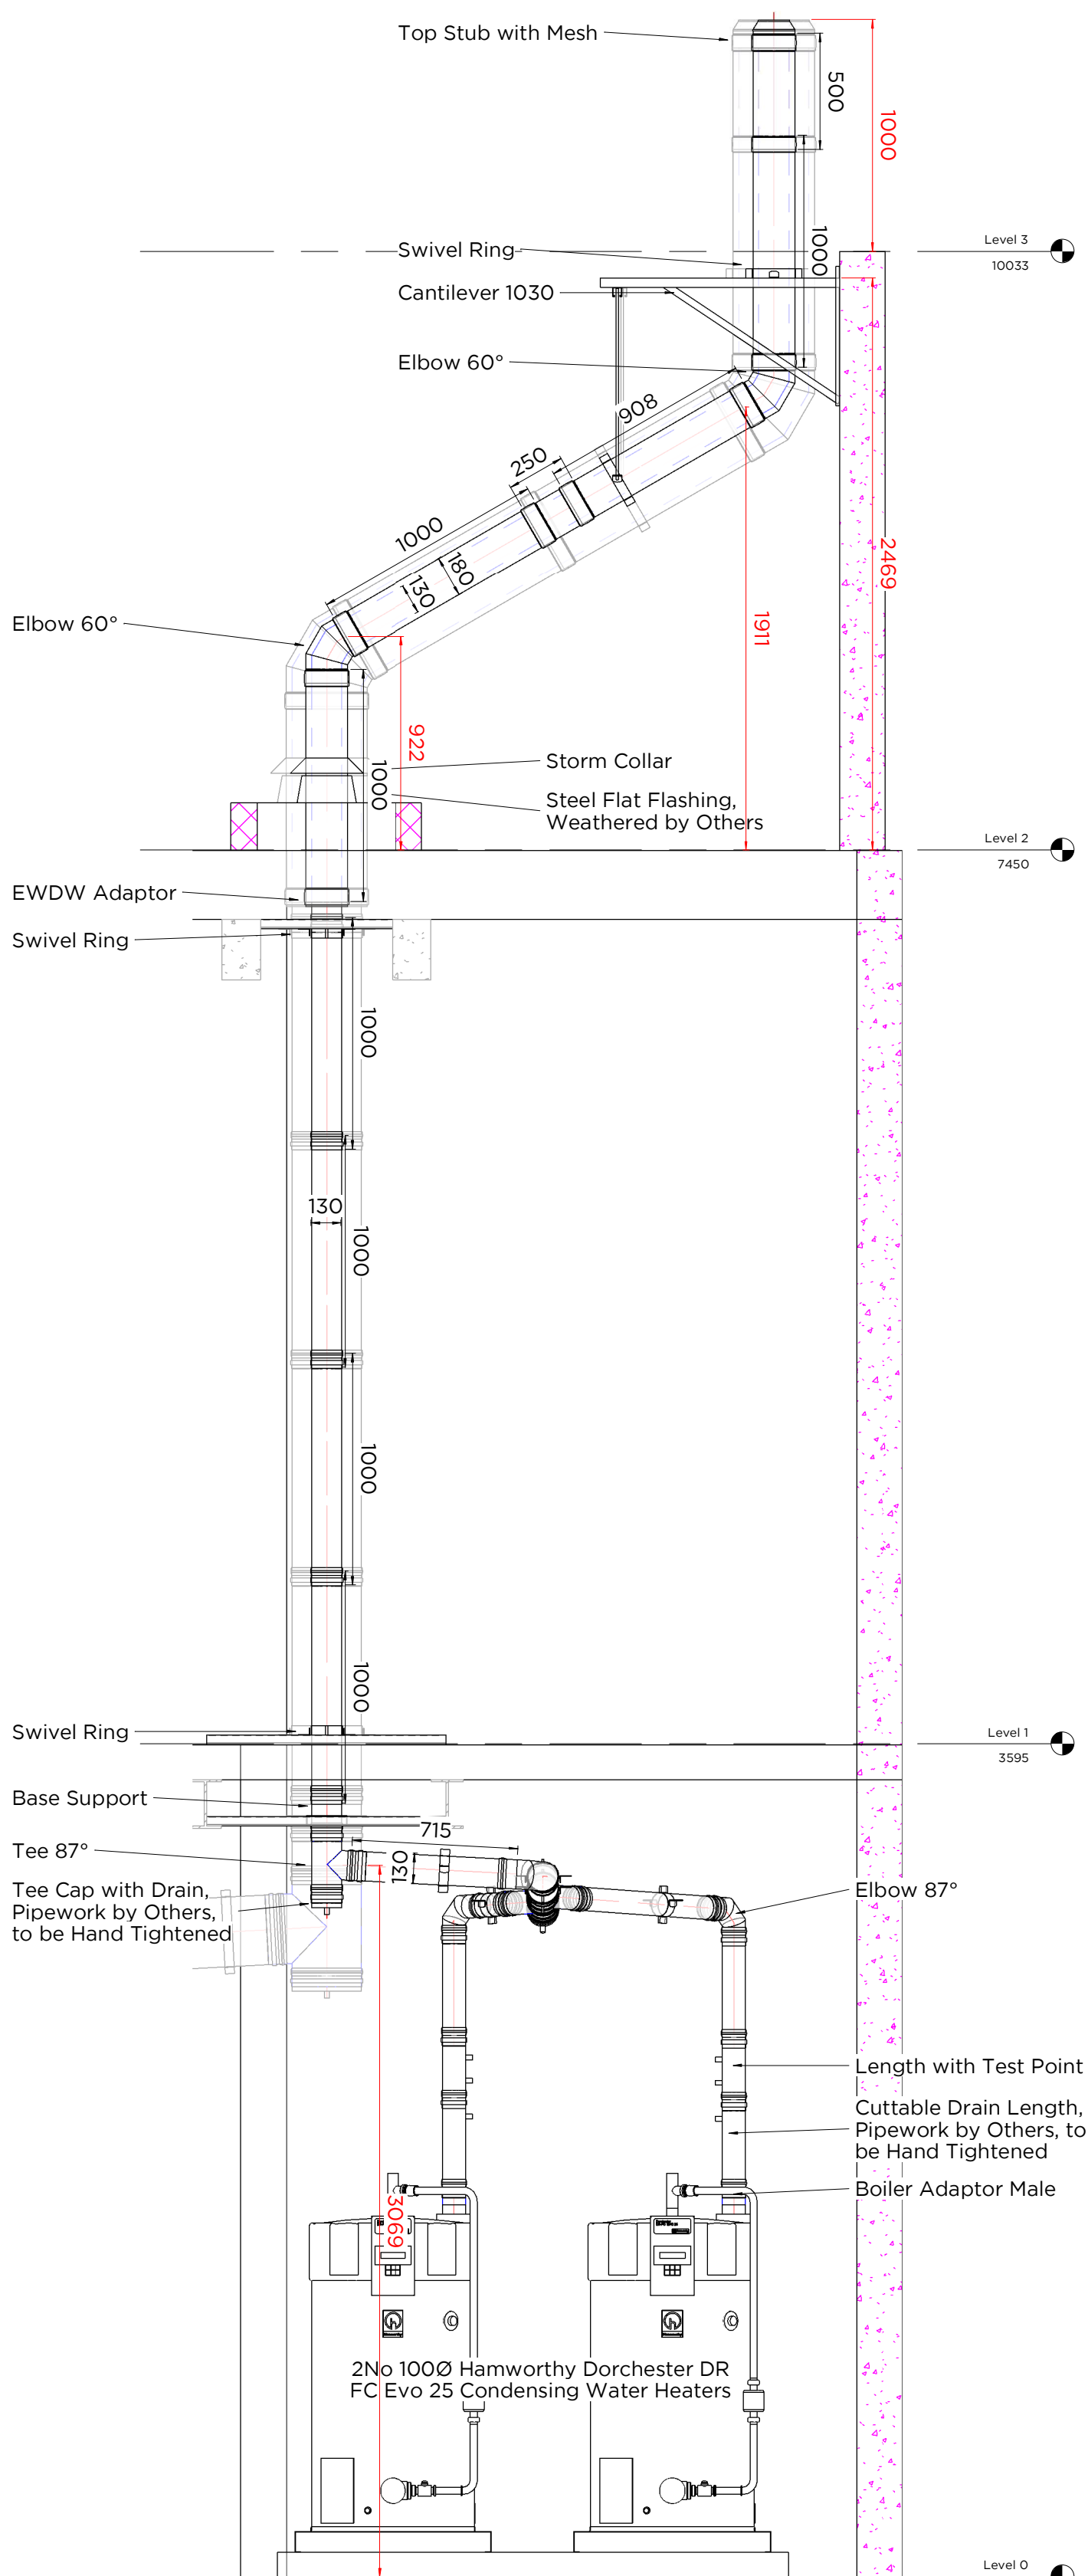


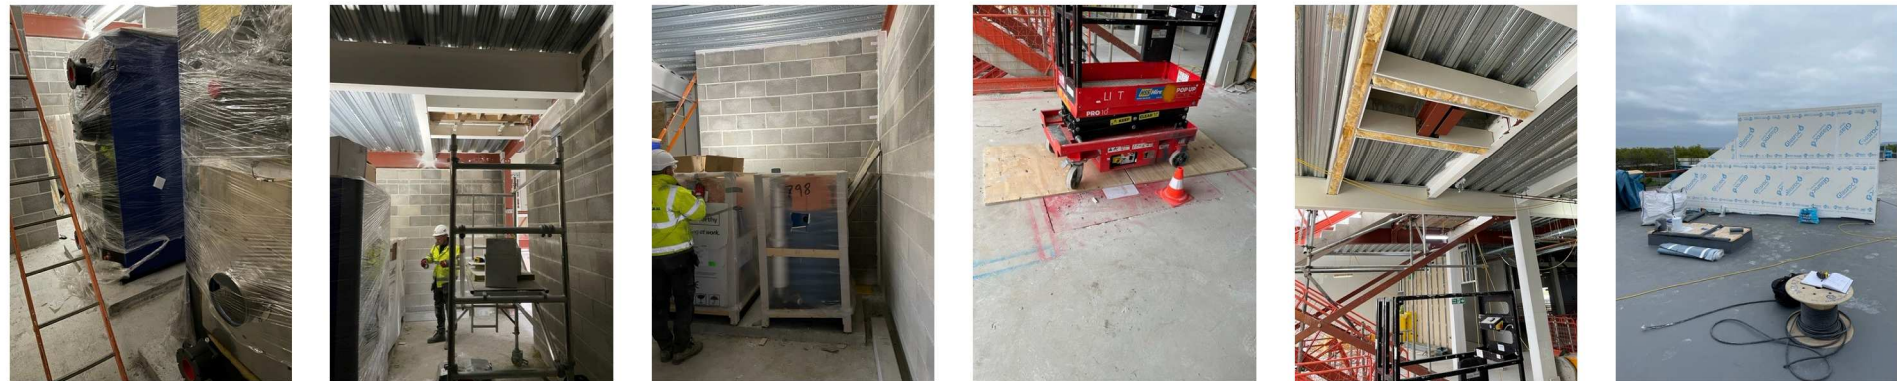


5 Water Heater Riser
1 : 25

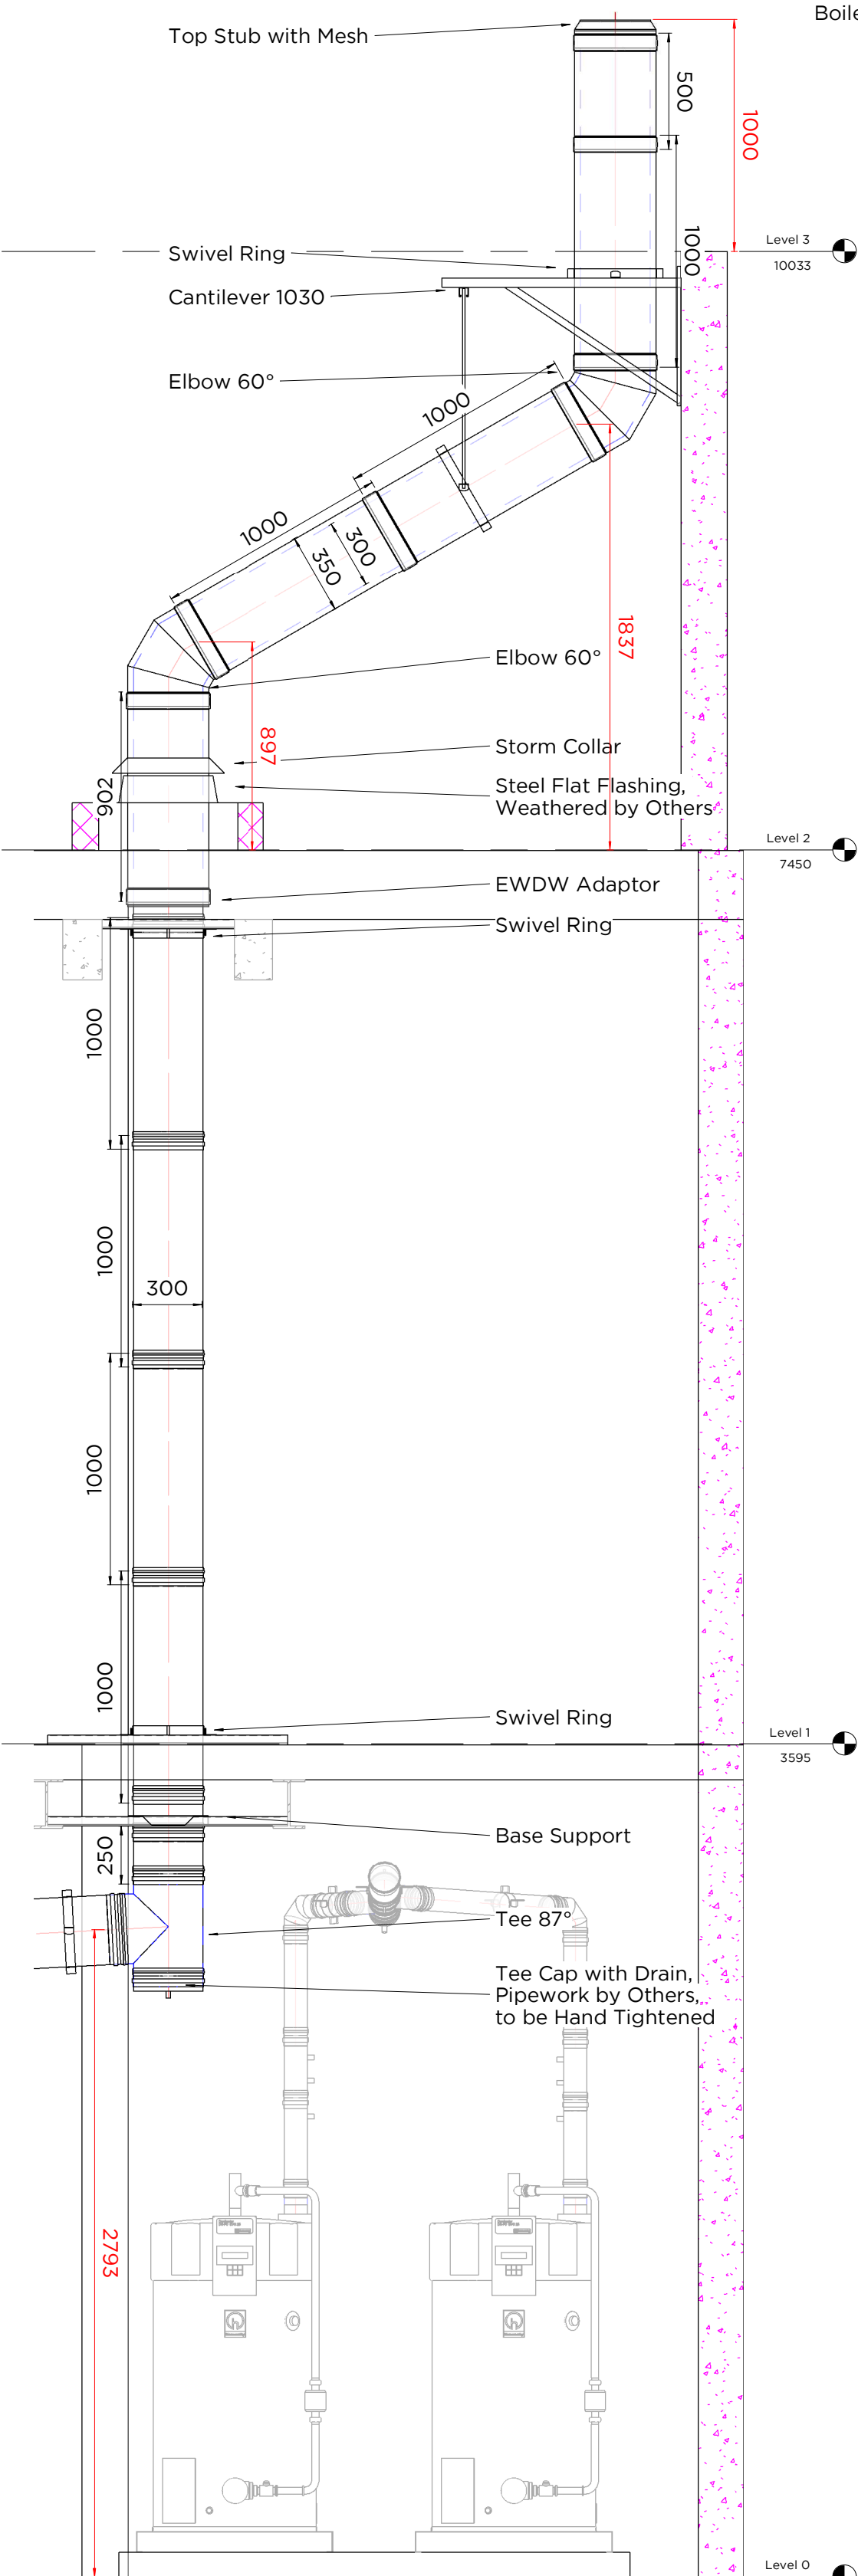


4 Boiler Riser
1 : 25

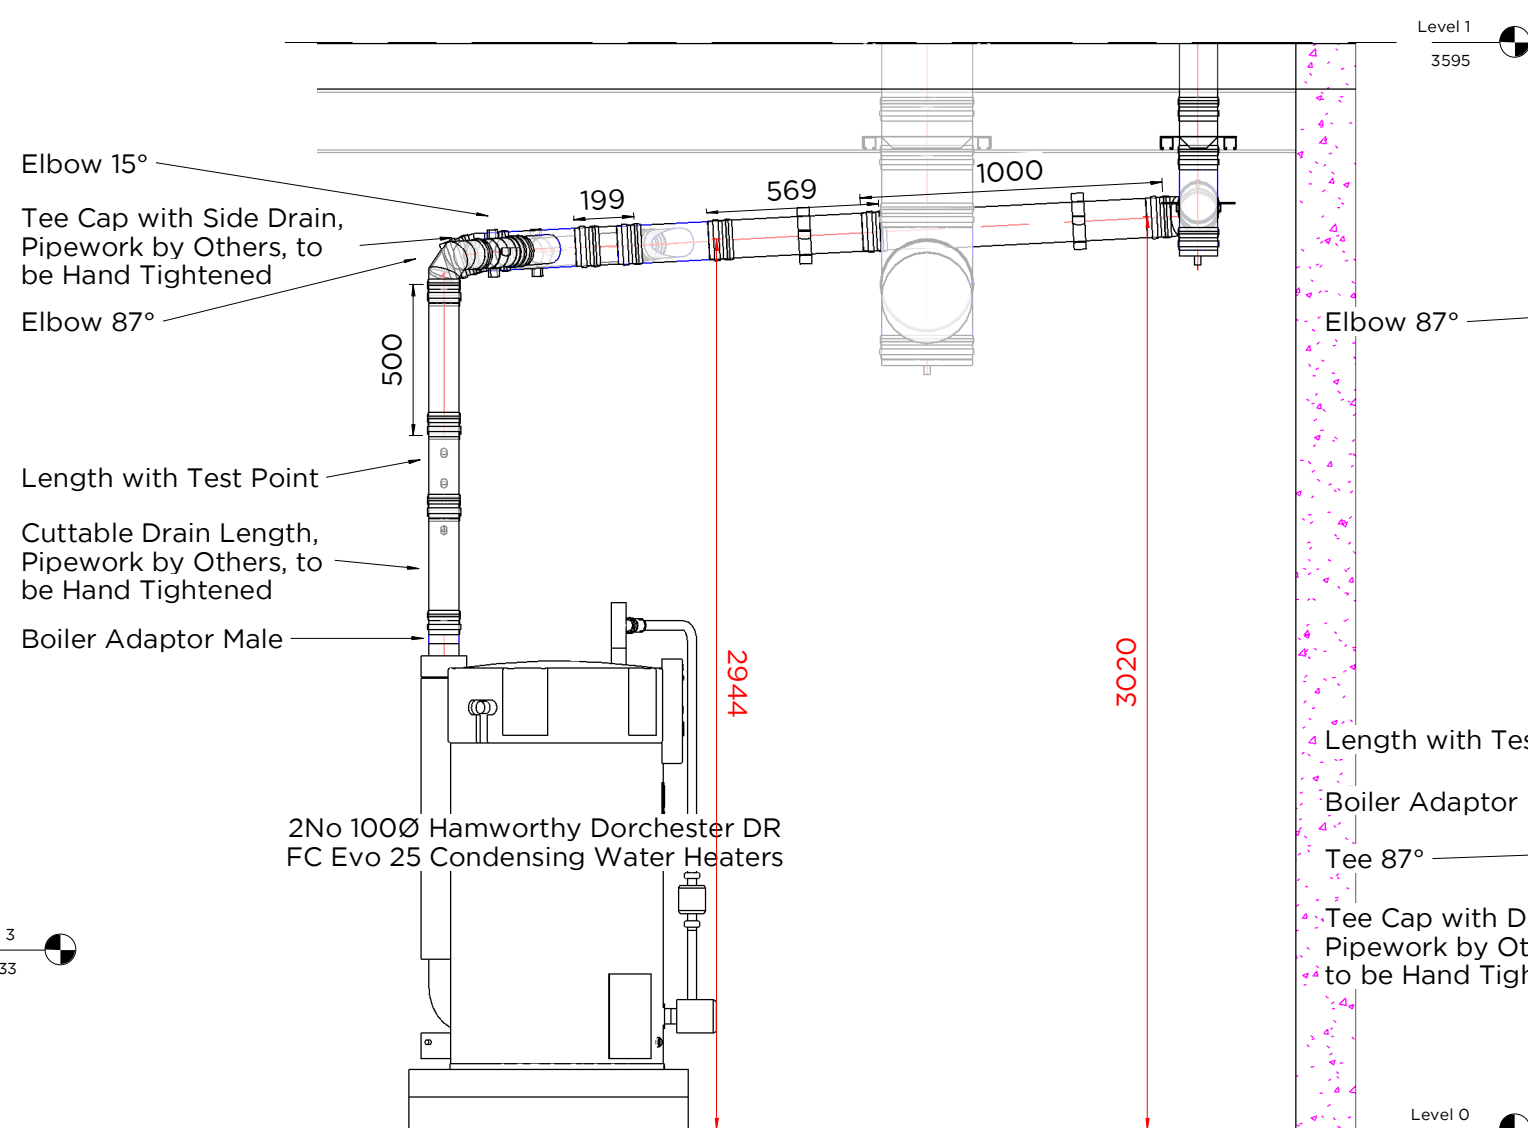


7 Water Heater Header
1 : 25

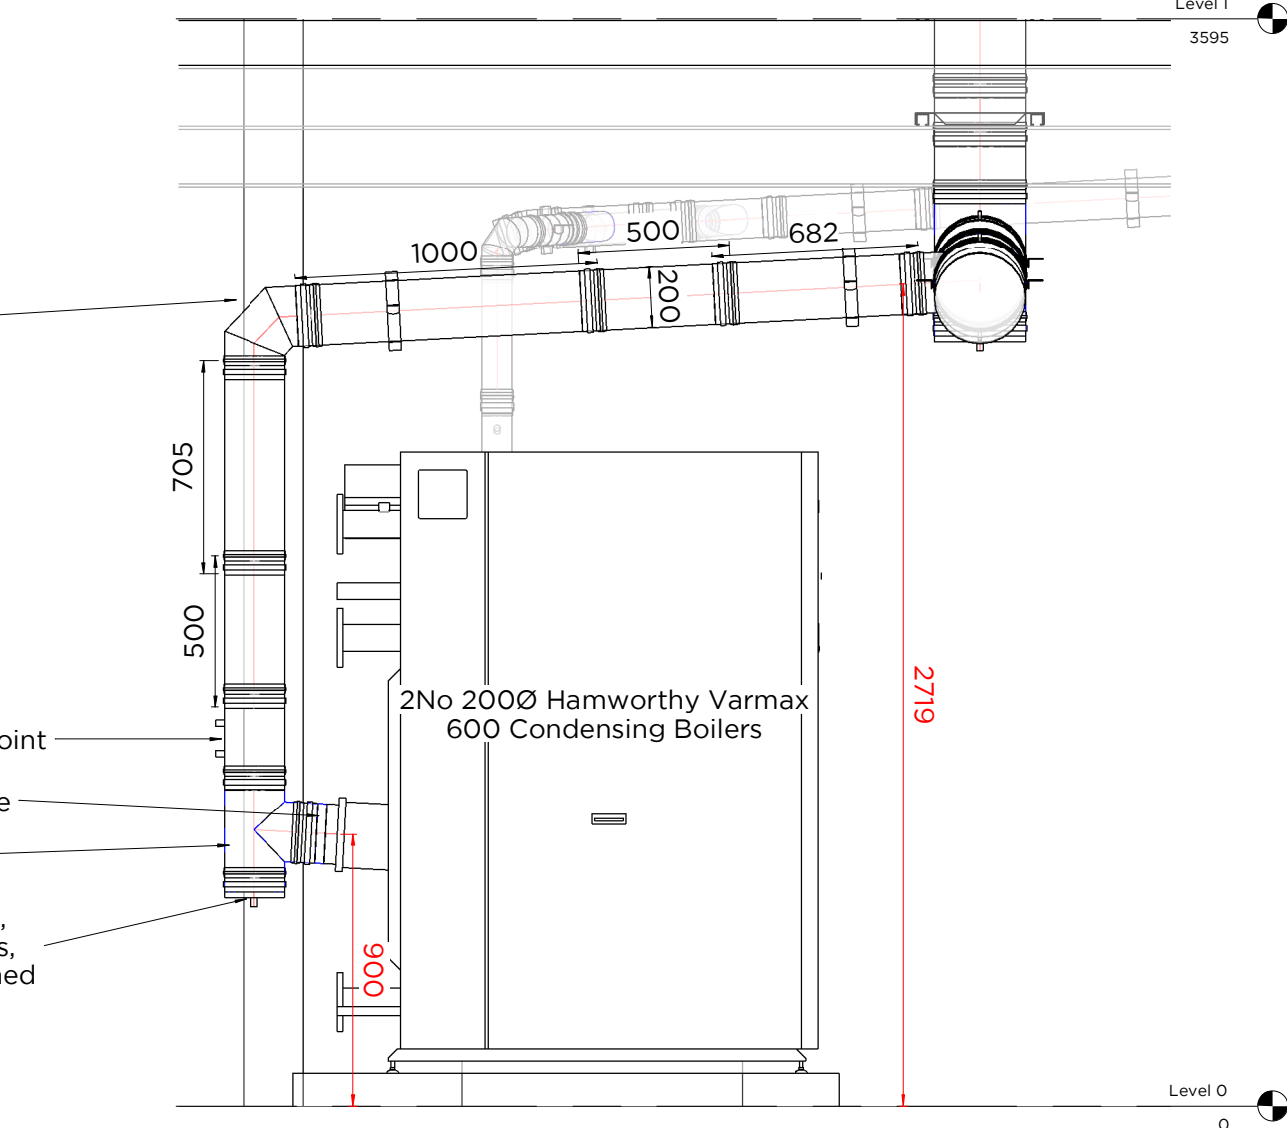

6 Boiler Connection
1 : 25

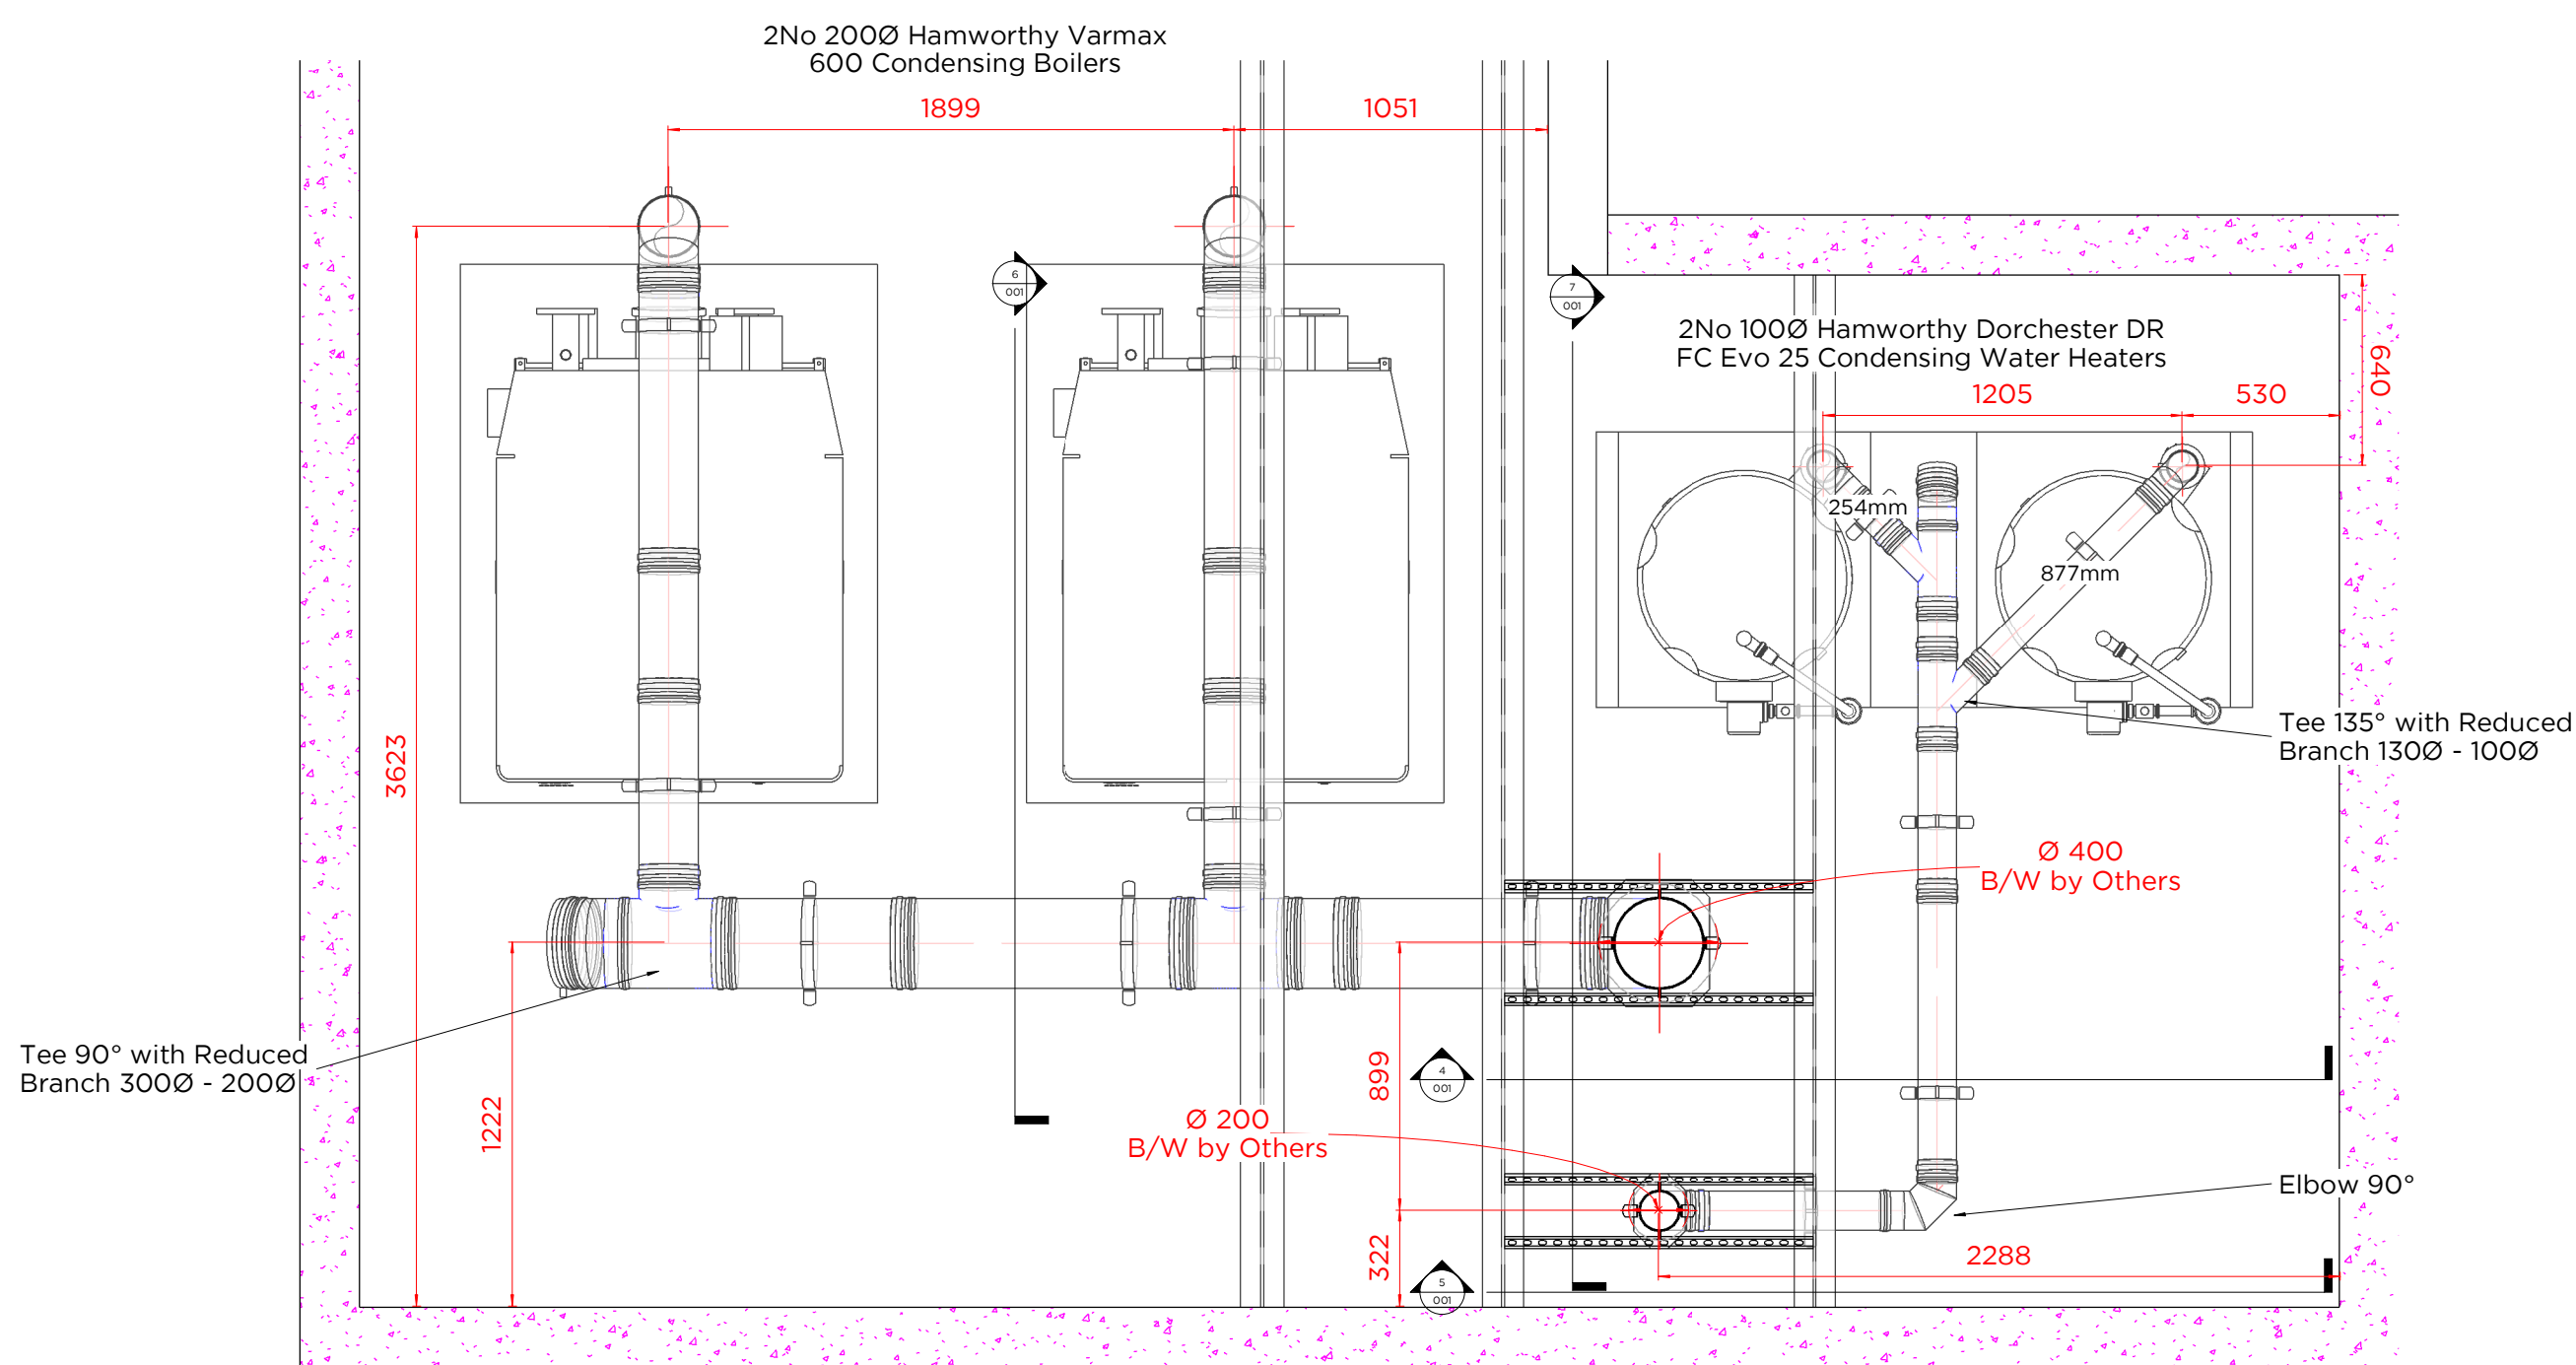

1 0 - Flue
1 : 25

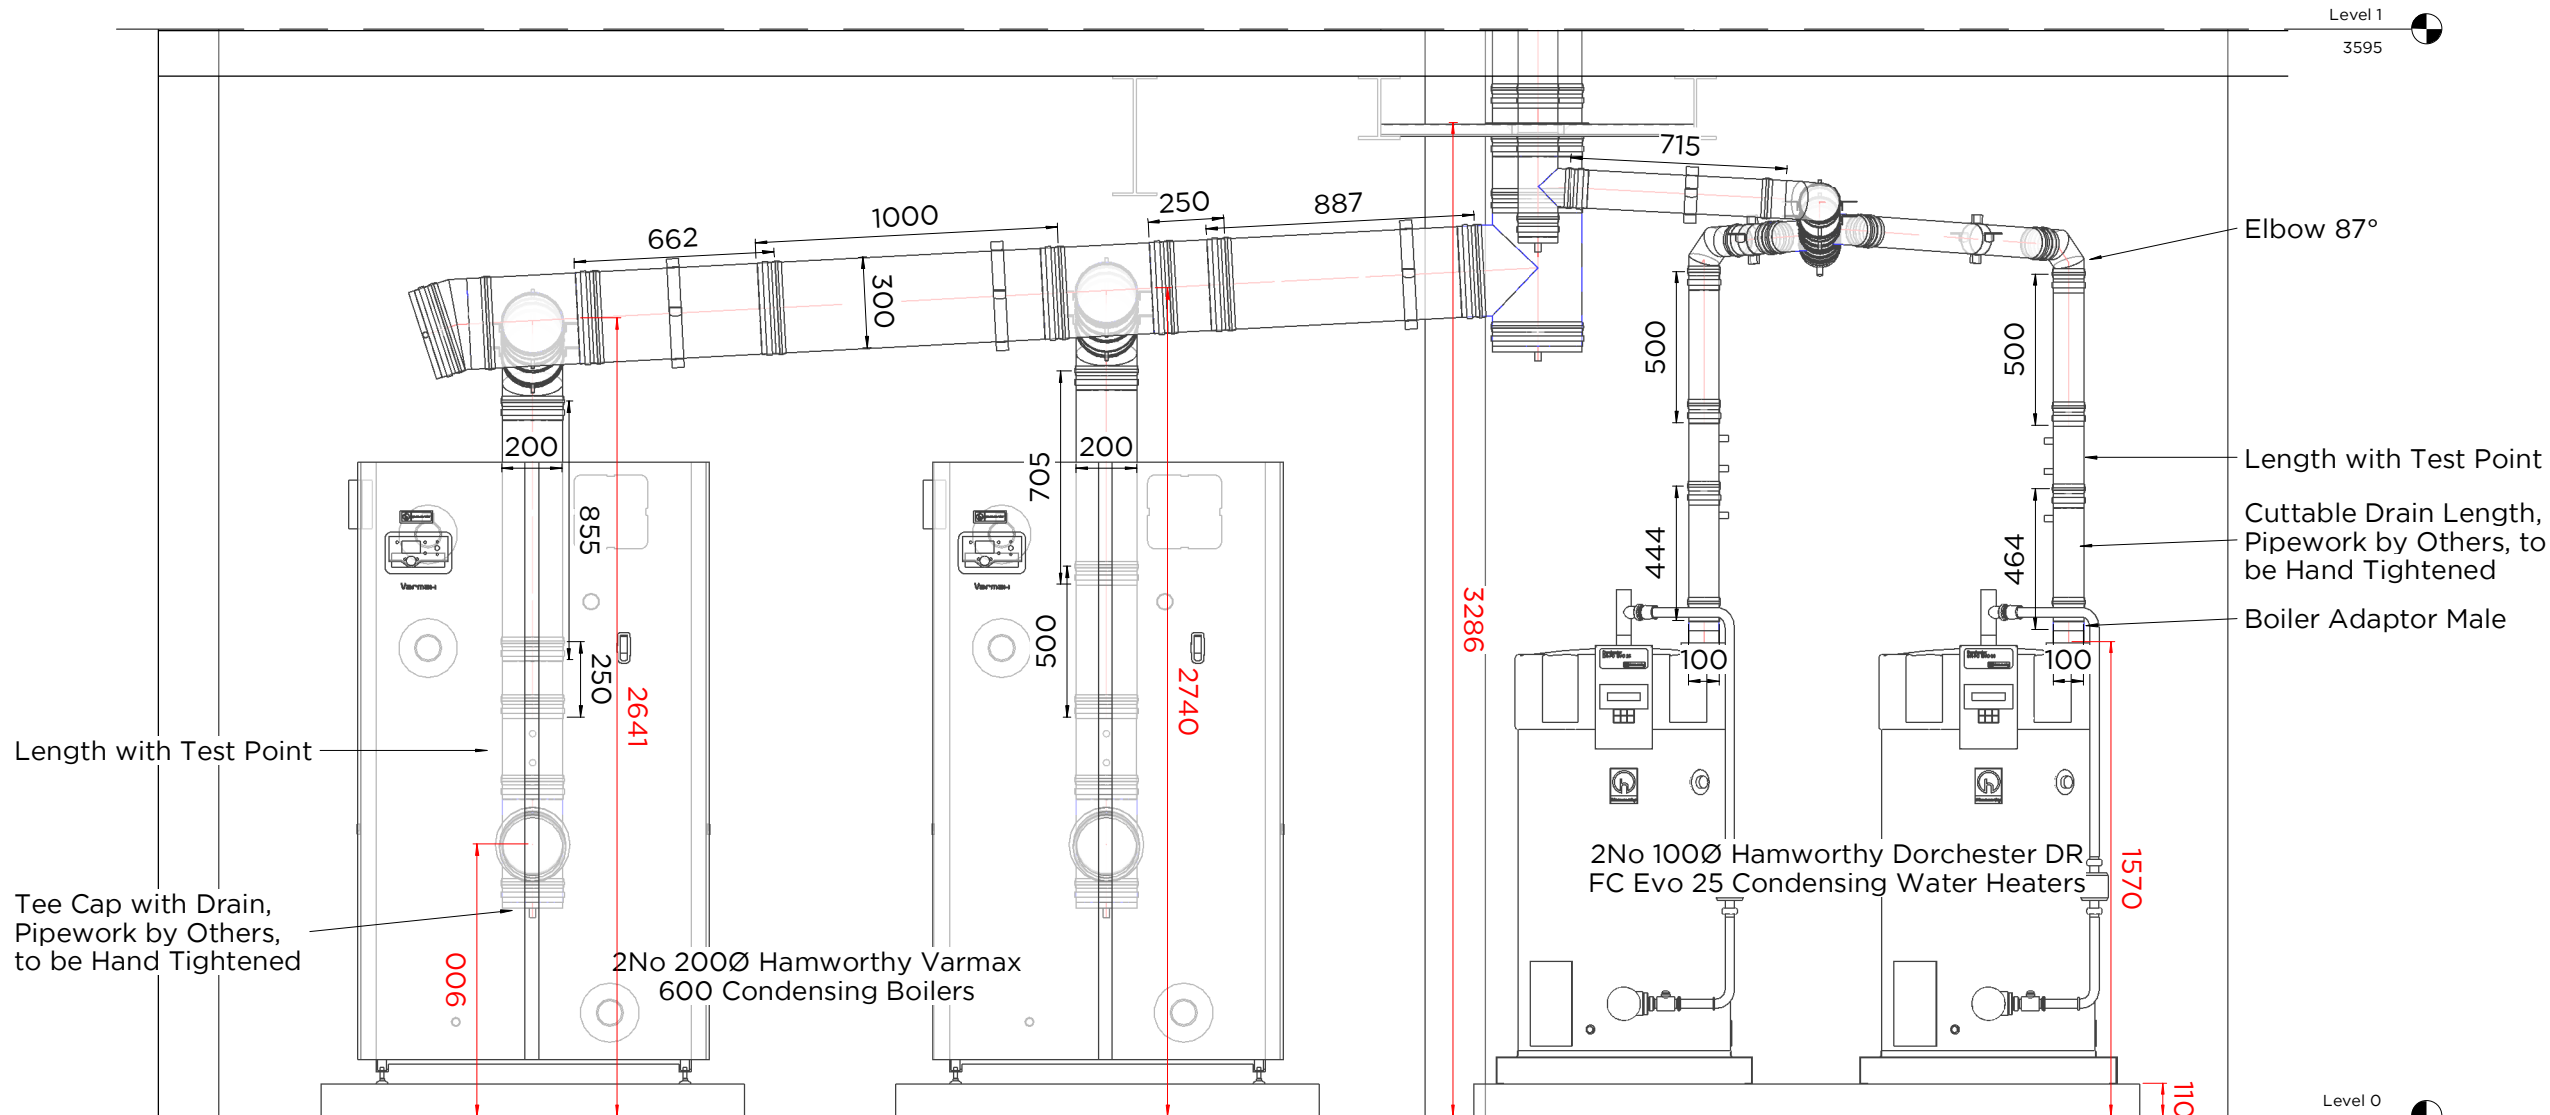

3 South - Flue
1 : 25



CONTRACT EXCLUSIONS/STANDARD NOTES

All builders work - internal/External

All scaffolding and/or access equipment over 3 metres in height to be supplied by the client at the time of installation

If the flashing/s are to be supplied by JEREMIAS UK LTD. All roof openings and weathering by the clients roofing contractor at the time of installation. If storm collar is removed after our visit, and found to leak at a later date we shall not be held responsible.

JEREMIAS UK LTD accept no responsibility for any services or fittings installed between our site survey and installations which obstruct the flue run/the supports or installation access.

JEREMIAS UK LTD are not responsible for any electrical wiring to our installed equipment

Any notes contained on this drawing concerning removal of pipes, cable tray's etc. must be adhered to prior to our installation.

Pipework from drain points. All drains within the system will require pipe work by others to gully's.

For all termination heights and final position of our flue systems, you must seek approval from the relevant local Environmental officer, in line with the current regulations using either Clean Air Act (and memorandum) LQM (09) Of Ministry of Pollution dependent on the appliances being selected for the project. We at Jeremias are not responsible for sourcing the necessary approvals, we can only presume at the time of this tender, it has obtained already by the professional team. We presume the building structure is capable of taking all the necessary imposed loads of the expansion devices/lateral load/weight bearing brackets.

Upon receipt of drawing approval, manufacture will proceed in accordance with the details and dimensions shown on this drawing. It is the clients responsibility to ensure that the flue route is kept clear from obstruction by other services. Please ensure that this drawing is issued to your site contract manager.

Please ensure this flue route is passed on to your appliance manufacturer to avoid any issues at commissioning and to ensure that the proposed flue route is suitable for the appliance/s. By design we can prove that this flue system works within the appliance characteristics available in their literature, however information is not always available within their literature for every eventually/site conditions for the flue route. If they decline to comment (saying they are not flue specialists) and there is an issue at commissioning stage, then any costs for recommendations by themselves to correct the flue system will be passed onto yourselves.

Without confirmation/comments we will not proceed with manufacture.

SPECIFIC PROJECTS NOTES

Please note there will be signs of plumbing on this type of system at the flue outlet.

ADDITIONAL ITEMS

Quantity	Description	Type	Diameter

Rev	Description	Date	By
Preliminary	For Approval	X	Construction

Drawing No: 22166 - 001

Systems Materials:
Boiler & Water Heater Flue (Internal): EW ECO 316 Single Wall Chimney System
Boiler & Water Heater Flue (External): DW ECO 316 Twin Wall Chimney System: 25mm insulated

Scale:
1 : 25 @ A1 (DO NOT SCALE)

Drawn By: D.Henderson
Managed By: M.Bak
Date: 03/05/2022

Title:
Belle Vue Academy Flue Design

Customer:
Integral UK Ltd

Project:
Belle Vue Academy

Site Address:
Belle Vue Academy
Kirkmanshulme Lane
Manchester
M18 7BA

This drawing remains the property of Jeremias UK Ltd. This drawing may NOT be reproduced, copied, lent, borrowed or sold without express permission of Jeremias UK Ltd.