
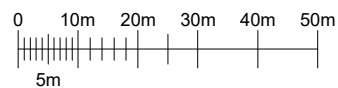


**SITE LOCATION**  
SCALE 1:50000

Ordnance Survey map extract based upon Landranger map series with the permission of the controller of Her Majesty's Stationery Office.  
Solutions30 licence no. ES100017753.  
Crown copyright.

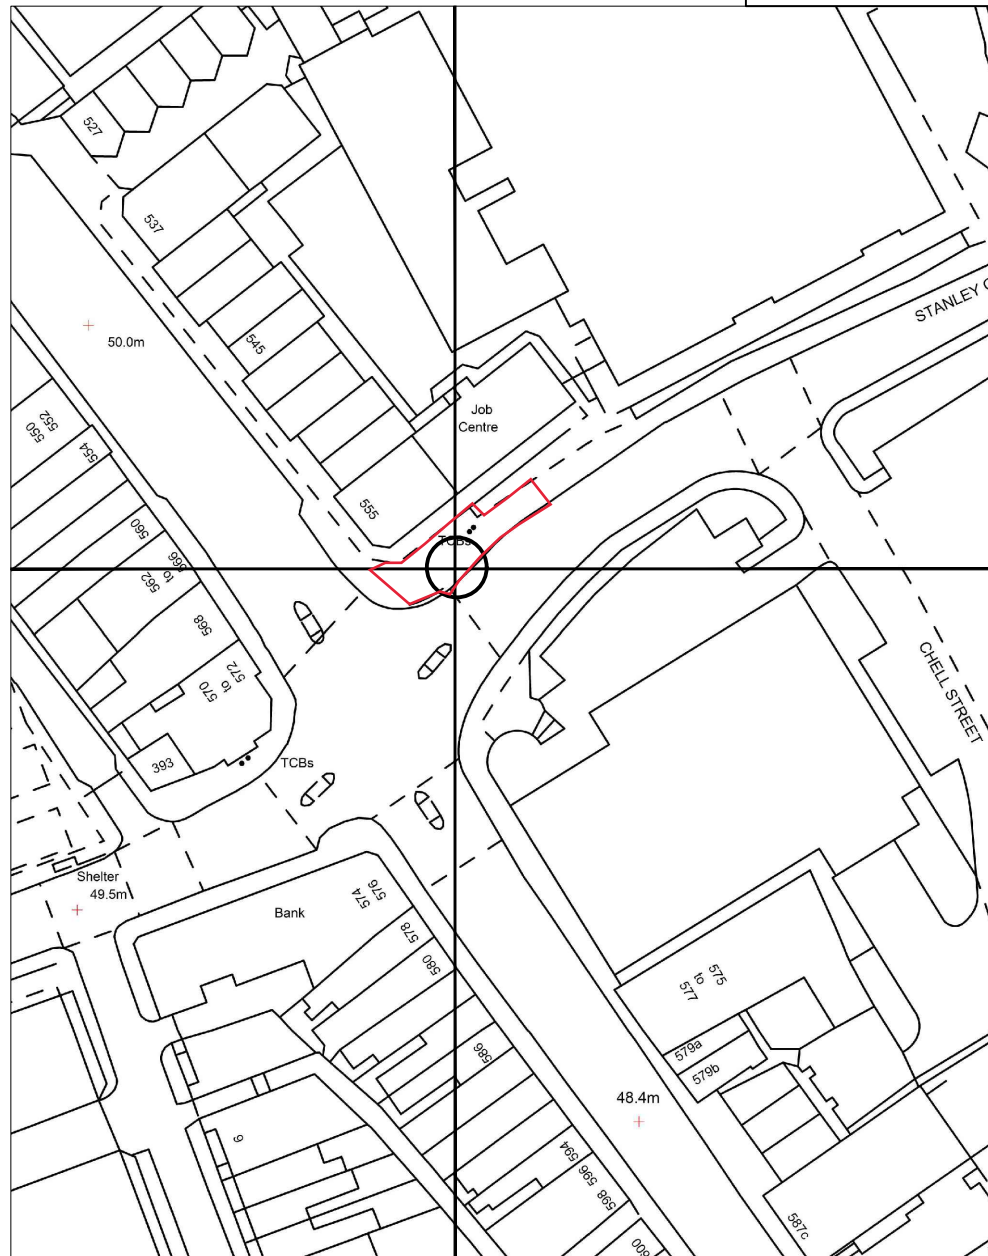

**DETAILED SITE LOCATION**  
SCALE 1:1250

Ordnance Survey map extract based upon Landranger map series with the permission of the controller of Her Majesty's Stationery Office.  
Solutions30 licence no. ES100017753.  
Crown copyright.



E386831 N395572

| GENERAL NOTES   |          |                            |                  |                 |      |
|---|----------|----------------------------|------------------|-----------------|------|
| Use written dimensions only, do not scale from drawing. Use latest revision of all referenced information.                          |          |                            |                  |                 |      |
| LAT 53.456735   |          |                            | LONG -2.19978216 |                 |      |
|   |          |                            |                  |                 |      |
|   |          |                            |                  |                 |      |
| A   | 13.10.22 | New BT Streethub Structure |                  | MD              | JE   |
| Rev   | Date     | Description                |                  | Drawn           | Chkd |
| <div><br/>Solutions for New Technologies</div> |          |                            |                  |                 |      |
| <div></div>                                    |          |                            |                  |                 |      |
| Drg Status<br>PLANNING   |          |                            |                  |                 |      |
| Cell No. & Name<br><br>MAN207   |          |                            |                  |                 |      |
| Site Name & Address<br><br>Pavement o/s Unit 10a<br>Longsight Shopping Centre, 555<br>Stockport Rd, Manchester<br>M12 4JH           |          |                            |                  |                 |      |
| Drawing Title<br><br>SITE LOCATION MAPS                                                                                             |          |                            |                  |                 |      |
| Scale   |          | As Shown                   |                  | Date 13.10.2022 |      |
| Drawn By MD   |          |                            |                  | Checked By JE   |      |
| Drawing Number<br>001   |          |                            |                  | Revision<br>A   |      |