


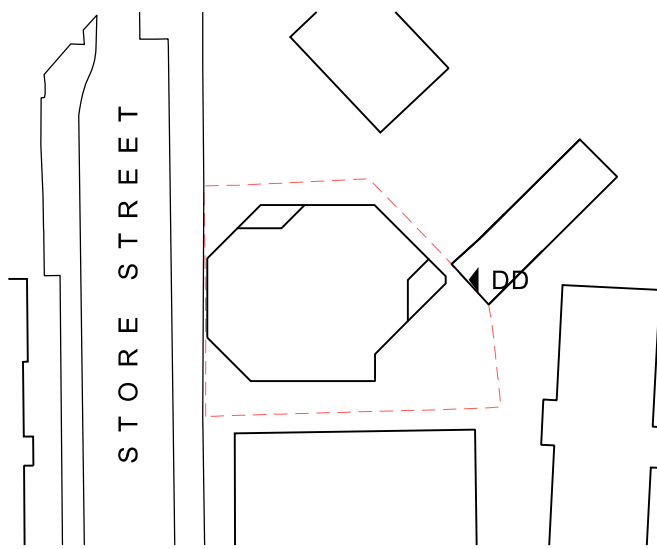

NOTE: Ground levels based on survey S20-SST-1 provided by Geo UK Ltd. 14/01/21

- 01 Aluminium panels in an anodised finish, with narrow panel joints, spanning floor to floor in a range of Anakok S41 and S43 (or matching colour by another manufacturer) tones as illustrated. Selected panels to receive perforation or dark frit pattern to create variation in the appearance.
- 02 Vertical aluminium fins in a dark tone with an anodised finish, projecting from the face of the metal cladding approx. 150mm, creating shadow and depth on the facade.
- 03 Reconstituted stone in a dark colour, with a granite look or similar.
- 04 Reconstituted stone and projecting metal fin detail. A pattern of projecting metal sections overlaid onto reconstituted stone to create relief and shadow.
- 05 PPC aluminium framed curtain wall to include colour matched solid spandrel over panels and perforated panels for ventilation. Combination of side hung, fixed lights and Juliet balcony openings.
- 06 Glazed balustrade set within depth of window frame system, creating Juliet balconies.
- 07 Porcelain tile pavers to terrace areas
- 08 Reconstituted stone soffit
- 09 Green roof
- 10 PPC aluminium framed curtain walling including tall revolving and pass doors. Revolving door to have slimline solid lid containing door mechanism.
- 11 Ventilation louvres to service areas, colour matched to curtain wall frame.
- 12 Reused stone from demolition of existing wall to Store Street for consistent elevational appearance.
- 13 Brickwork boundary wall.
- 14 Lightwell wall formed from grey coloured engineering brickwork.

- D 20/10/22 Material text amended
- C 13/05/22 Louvres amended to perforated panels. Issued for Planning.
- B 04/11/21 Material descriptions amended. Issued for planning.
- A 16/06/21 Issued for planning

REV: DATE: DETAILS:

5plus architects

Manchester, 0161 229 0211
Fourth Floor, The Hive, 47 Lever Street,
Manchester M1 1FN

London, 0207 253 7644
The Leather Market, Weston Street,
London SE1 3ER

5plusarchitects.com

PROJECT:
M1 Piccadilly
Store Street

TITLE:
Proposed Elevation
Elevation DD

SCALE: 1:100 @ A1 ORIGIN DATE: 10/06/21 DRAWN: SS CHECKED: MS

STATUS:
Planning

PROJECT 05868_ DRAWING NO: B1_04_2204

REV:
D