
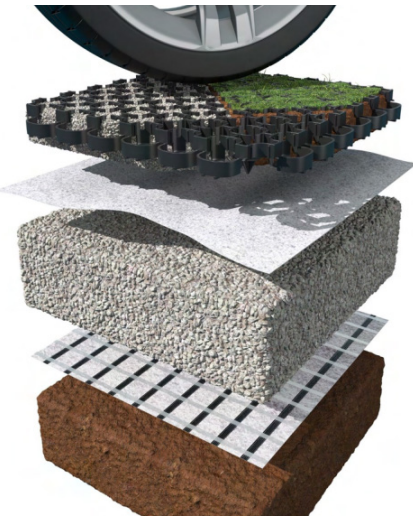
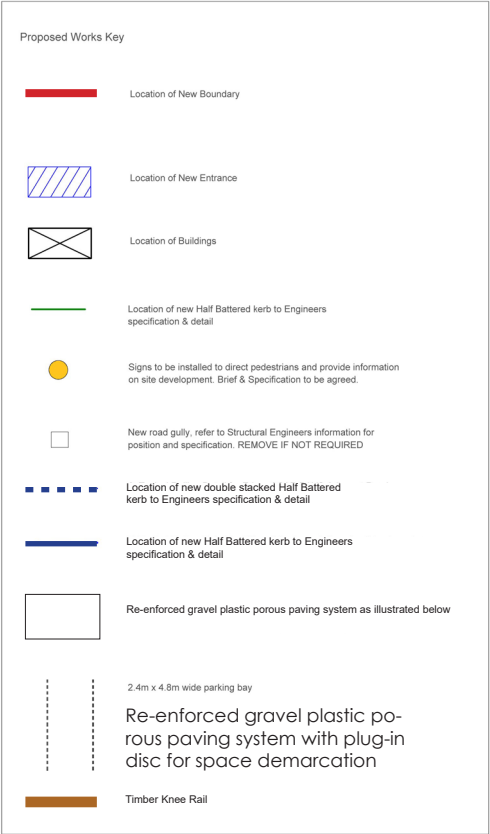


4.1 SITE AREA PLAN - PROPOSED PHASE 2 - RE-ENFORCED GRAVEL FINISH

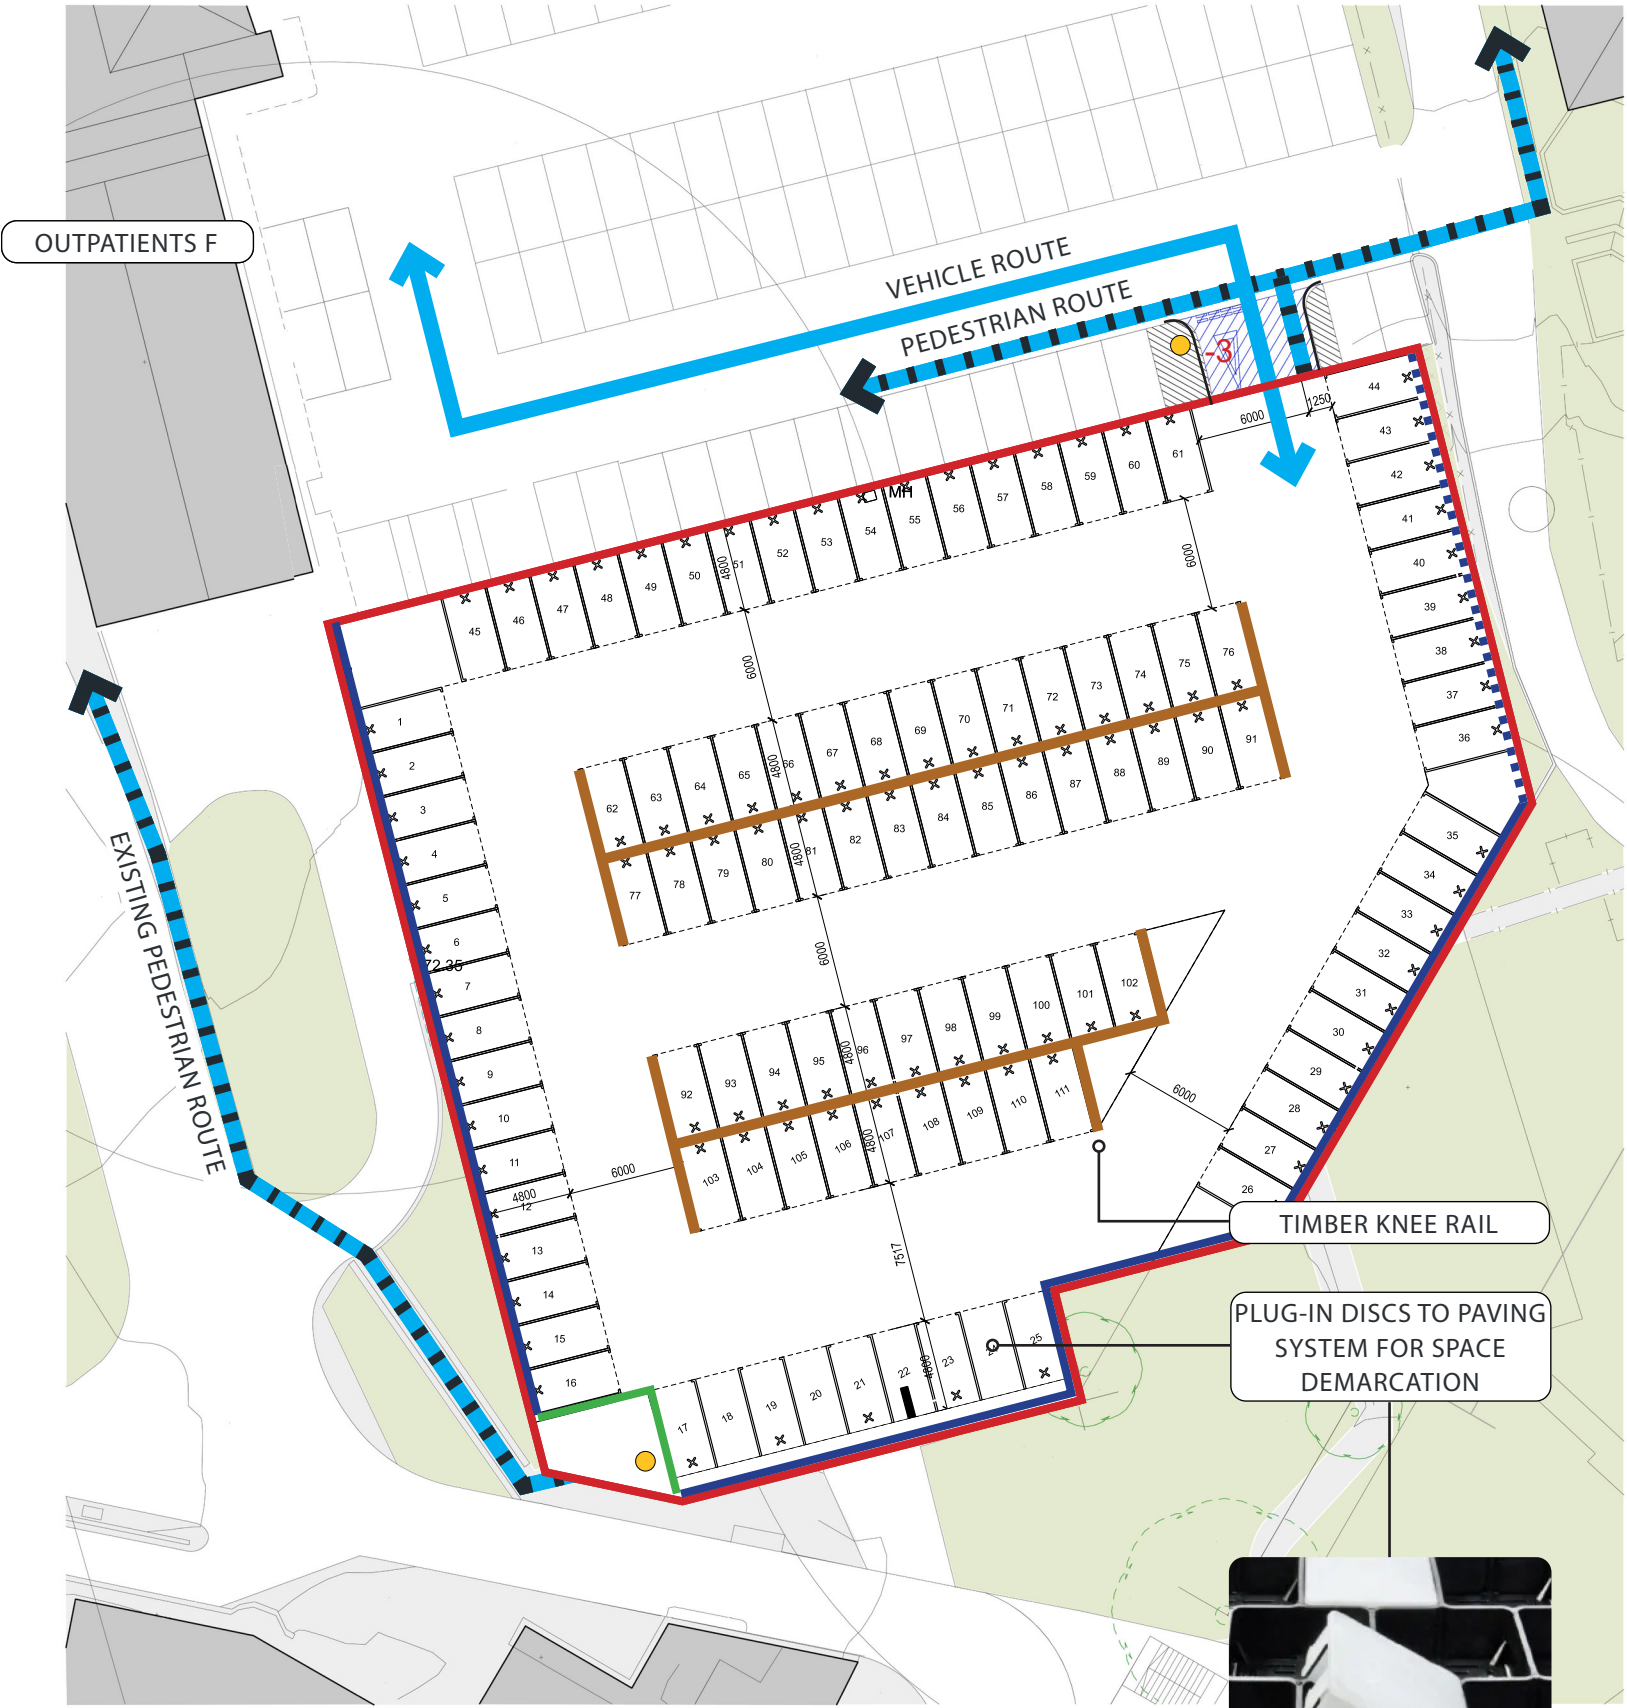

RE-ENFORCED GRAVEL FINISH WITH KNEE RAILS / NO LINE MARKINGS

TOTAL SPACES - 111

**[108 INCLUDING LOSSES]
BASED ON NO ACCESSIBLE SPACES**

