


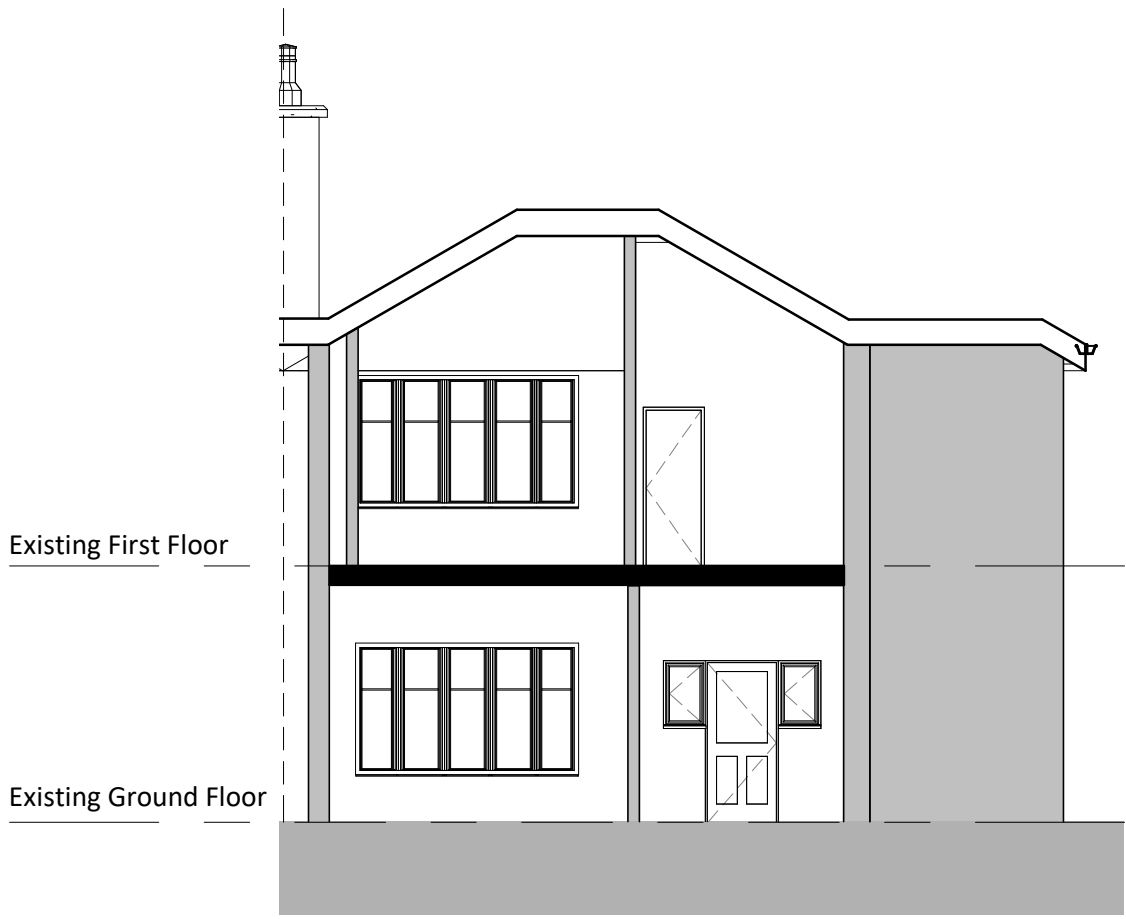

Section A.A.
1 : 100




Section B-B.
1 : 100



Section C-C.
1 : 100



Section D-D.
1 : 100

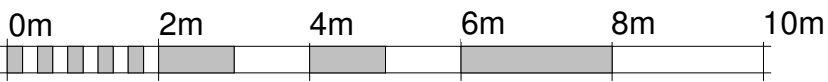

VISUAL SCALE 1:100 @ A1

Rev	Date	Int	Description
Client:			
Mr Imran Sarfraz			
Project:			
41 Edge Lane			
Description:			
Existing Sections			
Drawn By:			
OK	10/10/22	1 : 100	
Job No:			
162	P105	Rev:	