




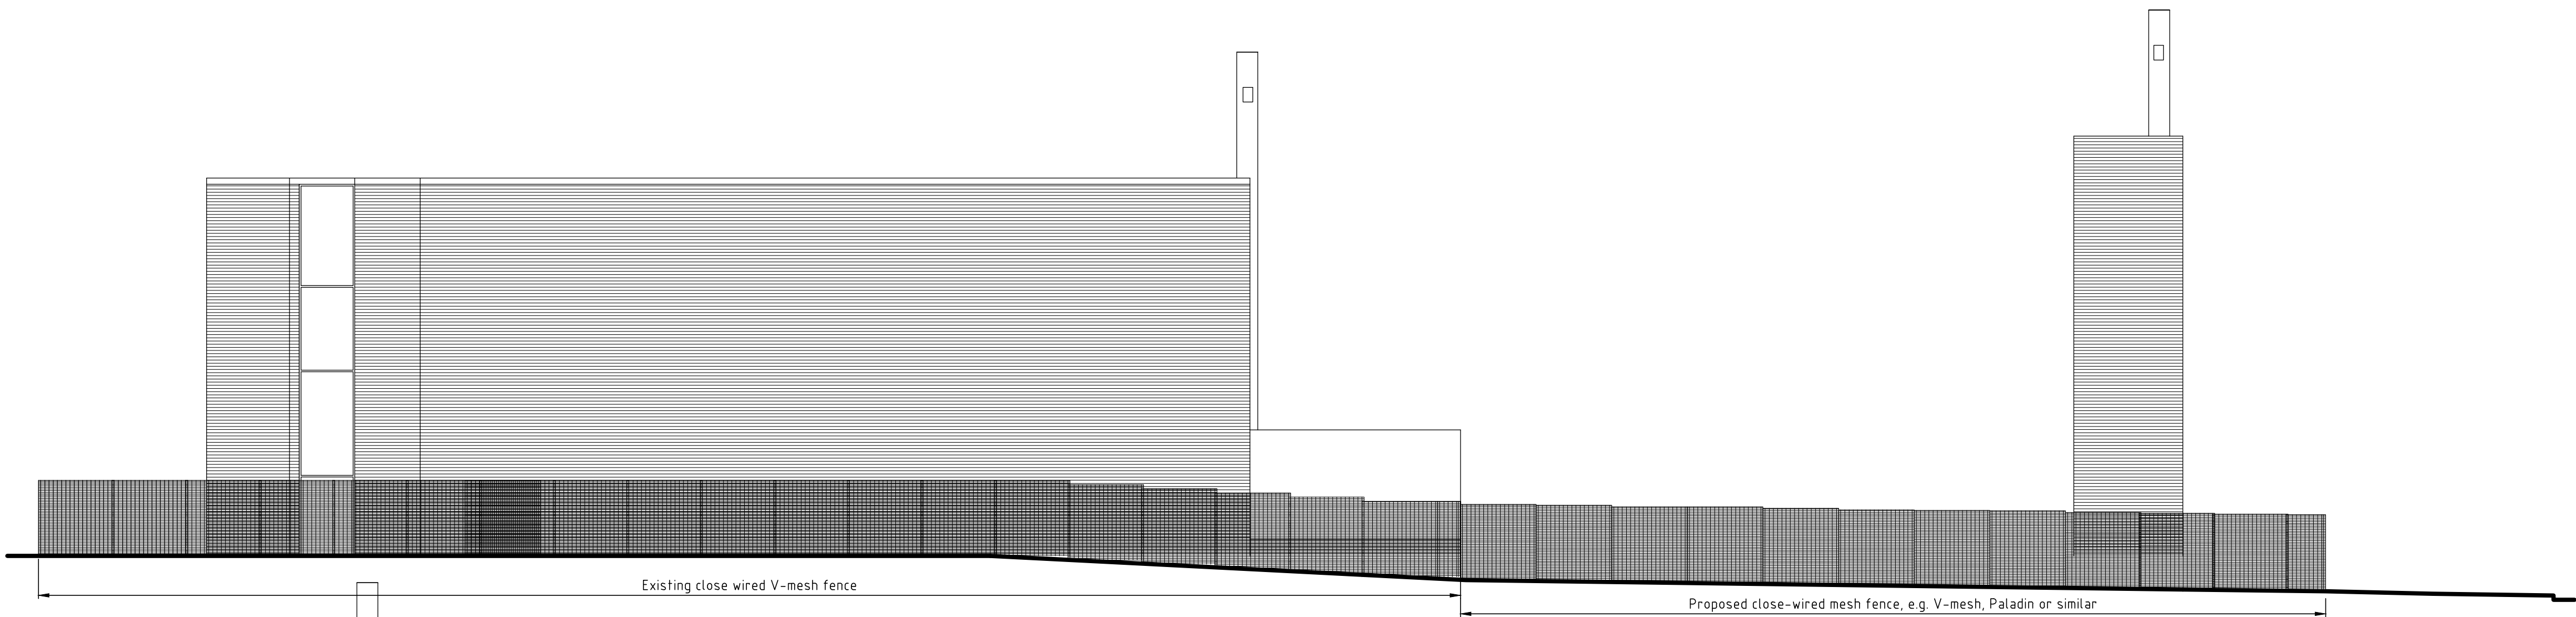


NORTH (MILKY BUTTON PARK) ELEVATION

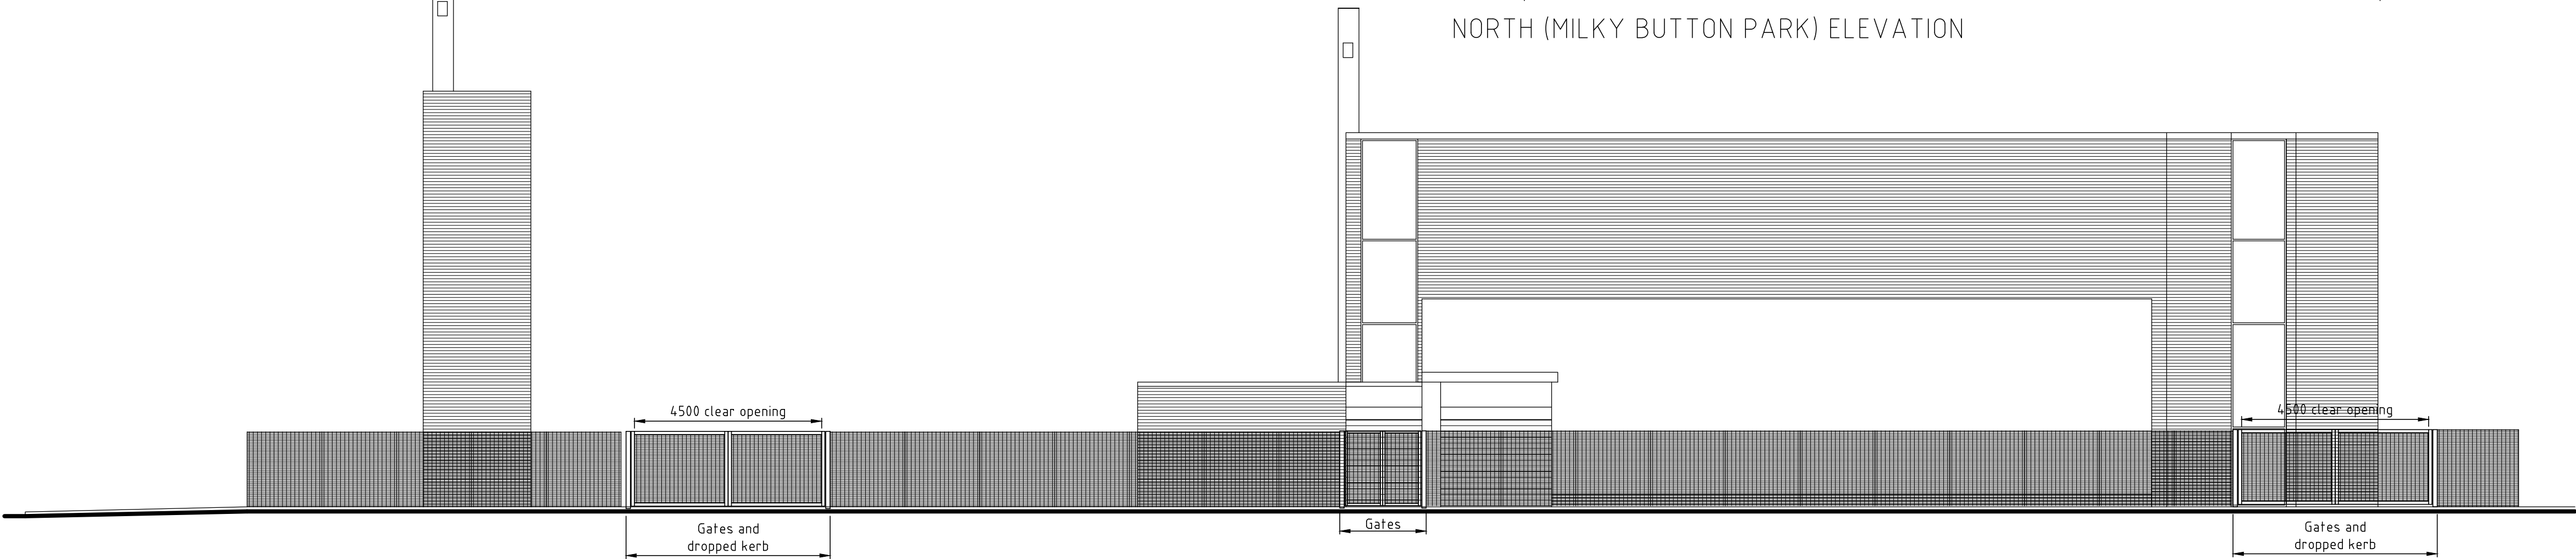

SOUTH (CHALFORD ROAD) ELEVATION

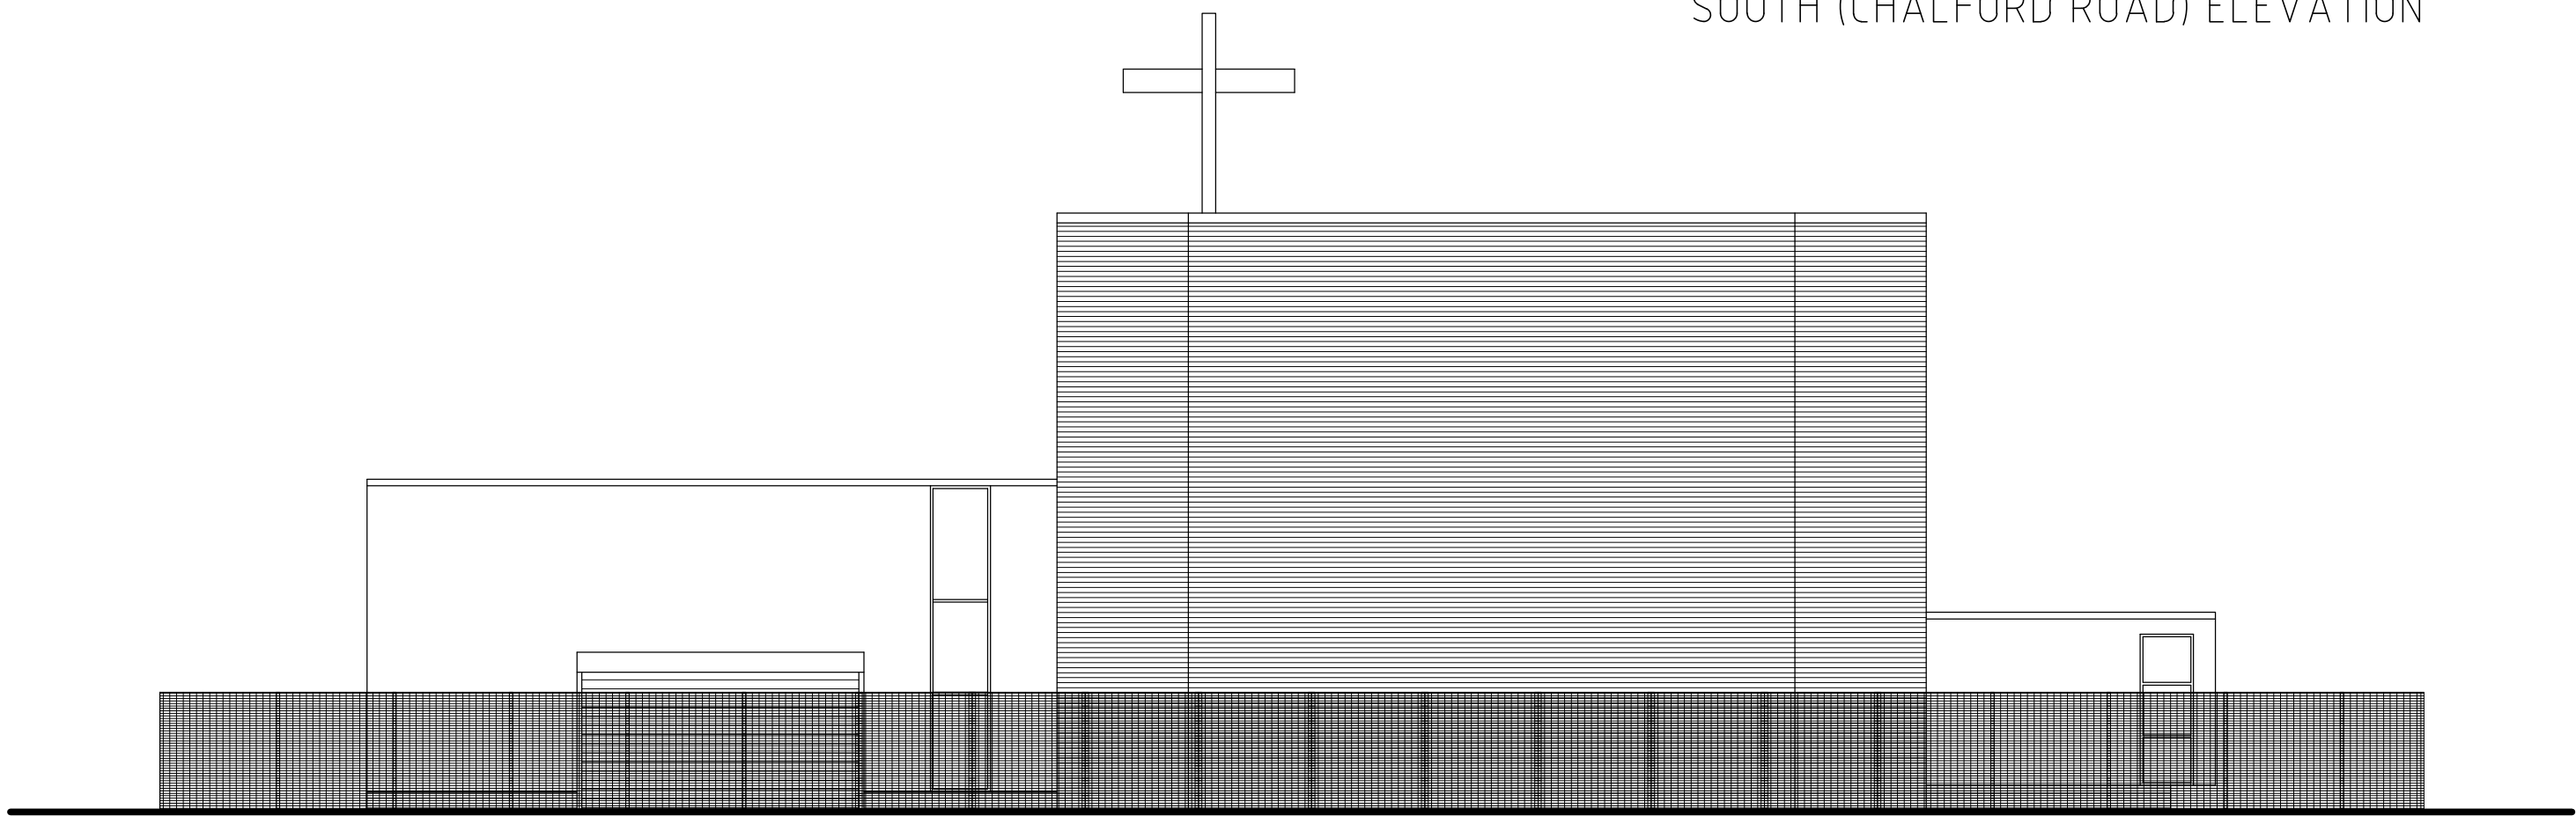

EAST (REAR) ELEVATION

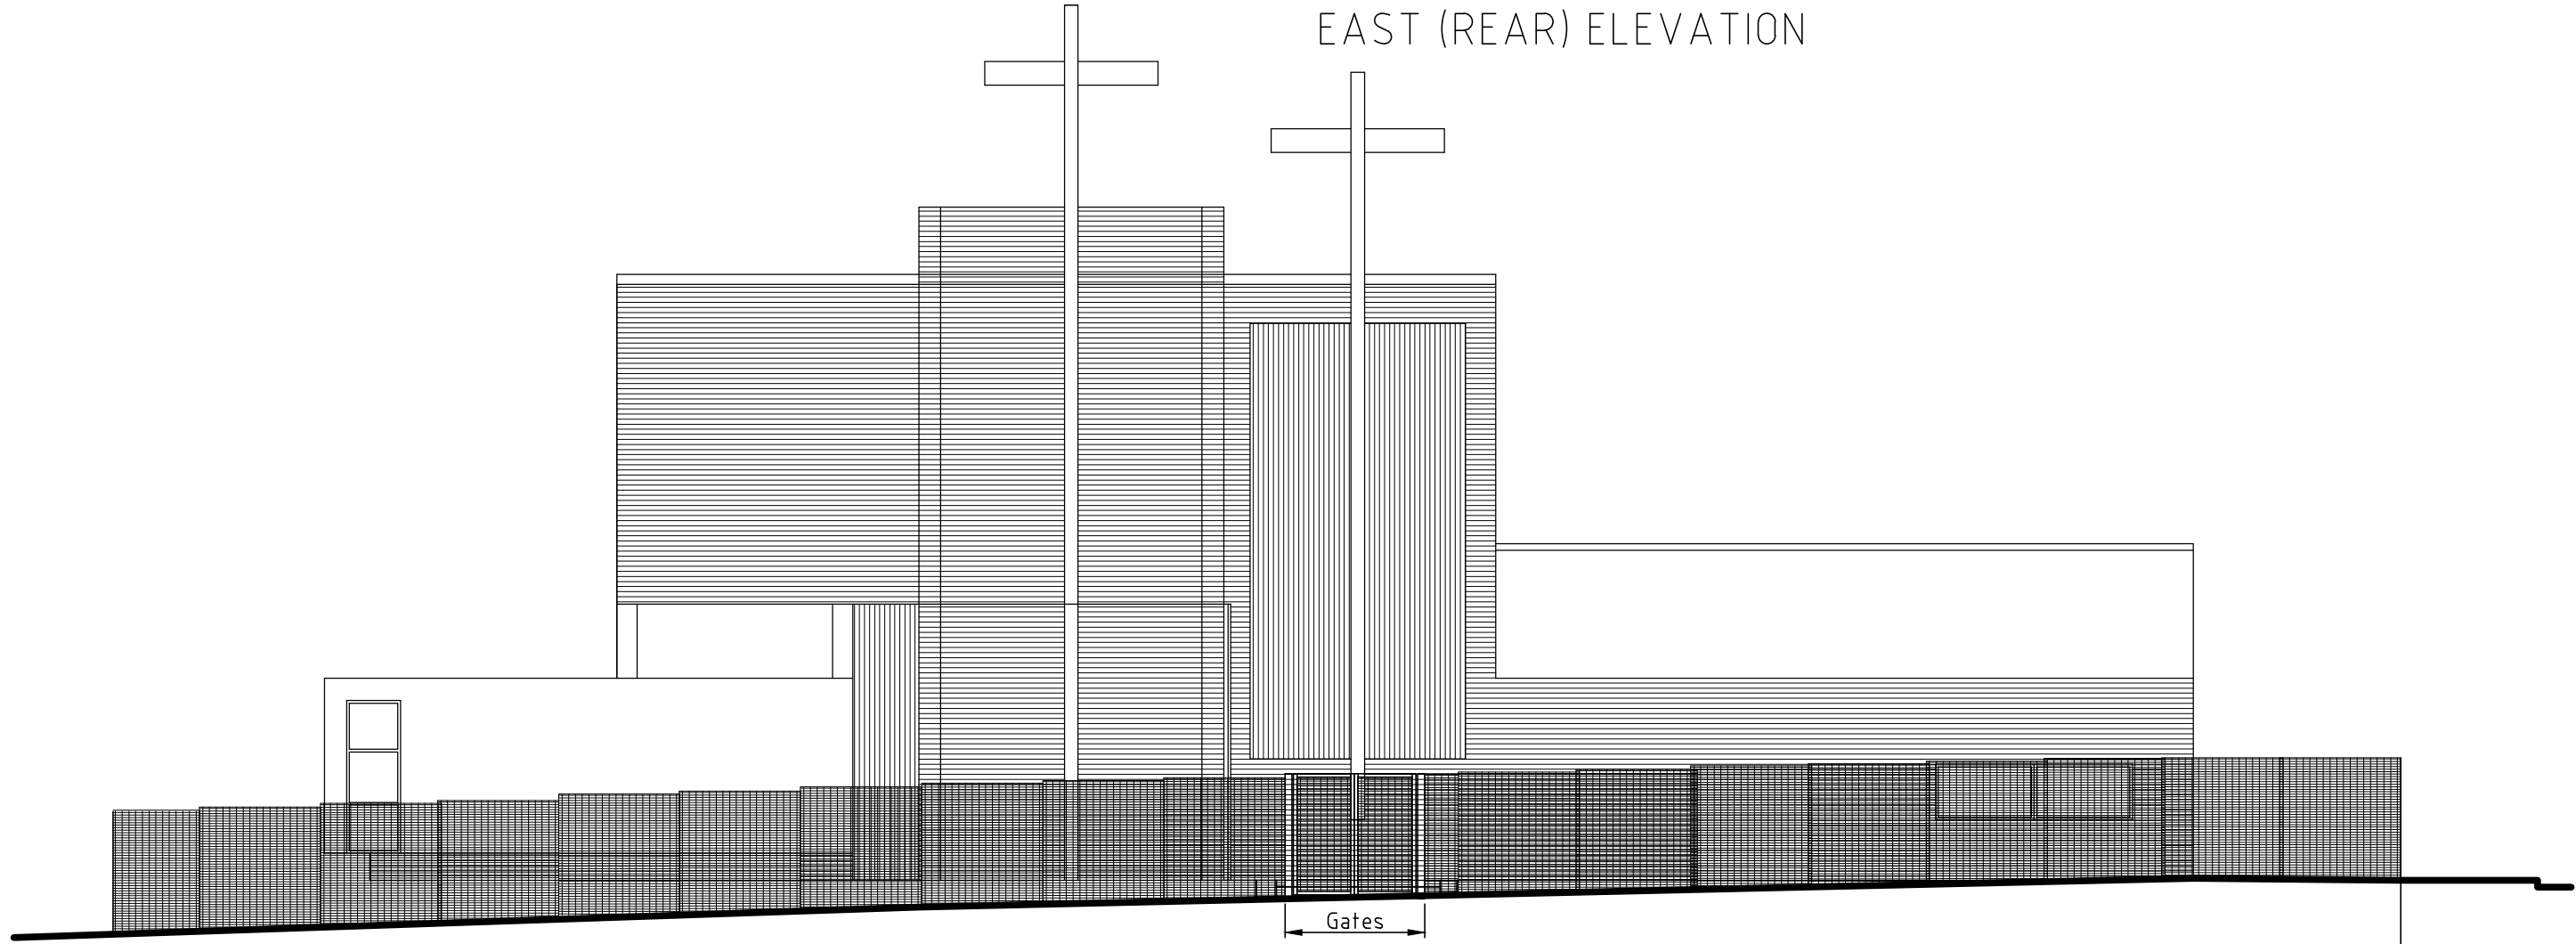

WEST (GREENBROW ROAD) ELEVATION

Fencing to be 1.8 m high dark green powder coated close-wired mesh fence e.g. V-mesh, Paladin or similar. Gates to be constructed of similar material

A 3.11.22 Perimeter fence type changed. PNH
Pavement crossings widened

rev	date			by	chkd
status					
client					
ANGLICAN MISSIONARY CONGREGATIONS					
project					
ST FRANCIS CHURCH CHALFORD ROAD , MANCHESTER 23					
title					
EXISTING CHURCH AND PROPOSED CAR PARK - ELEVATIONS					
scales 1:100 at A1, 1:200 at A3					
drawn		checked		approved	date
PNH					SEPT 2022
contract no.			drawing no.		revision
22018			12		A
Peter N Hewitt Associates Ltd Consulting Engineers 3 Wadebridge Avenue, Baguley Manchester M23 9LS Tel. 0161-905 2555. Mobile 07946 642 414 E-mail: phewitt1@btconnect.com					