
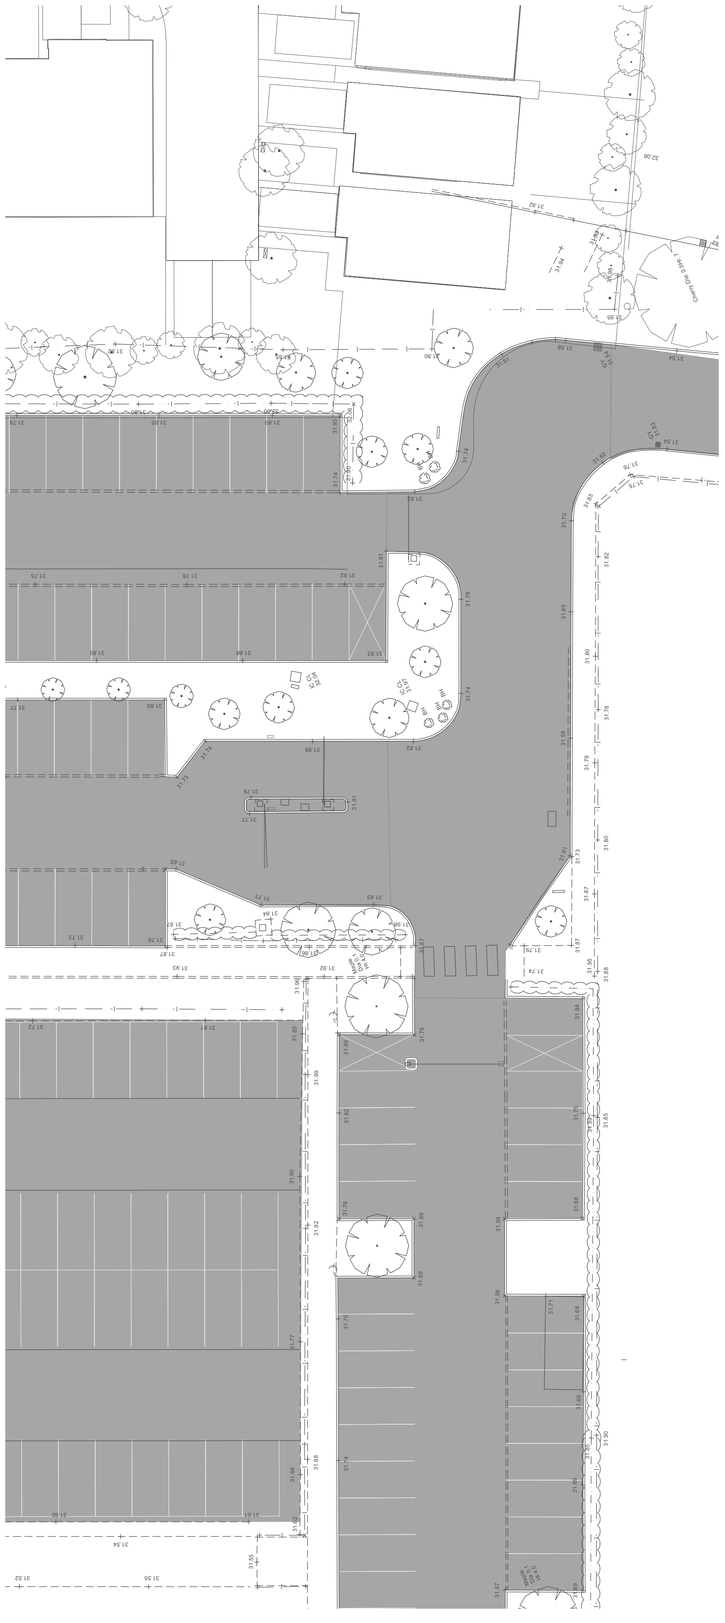


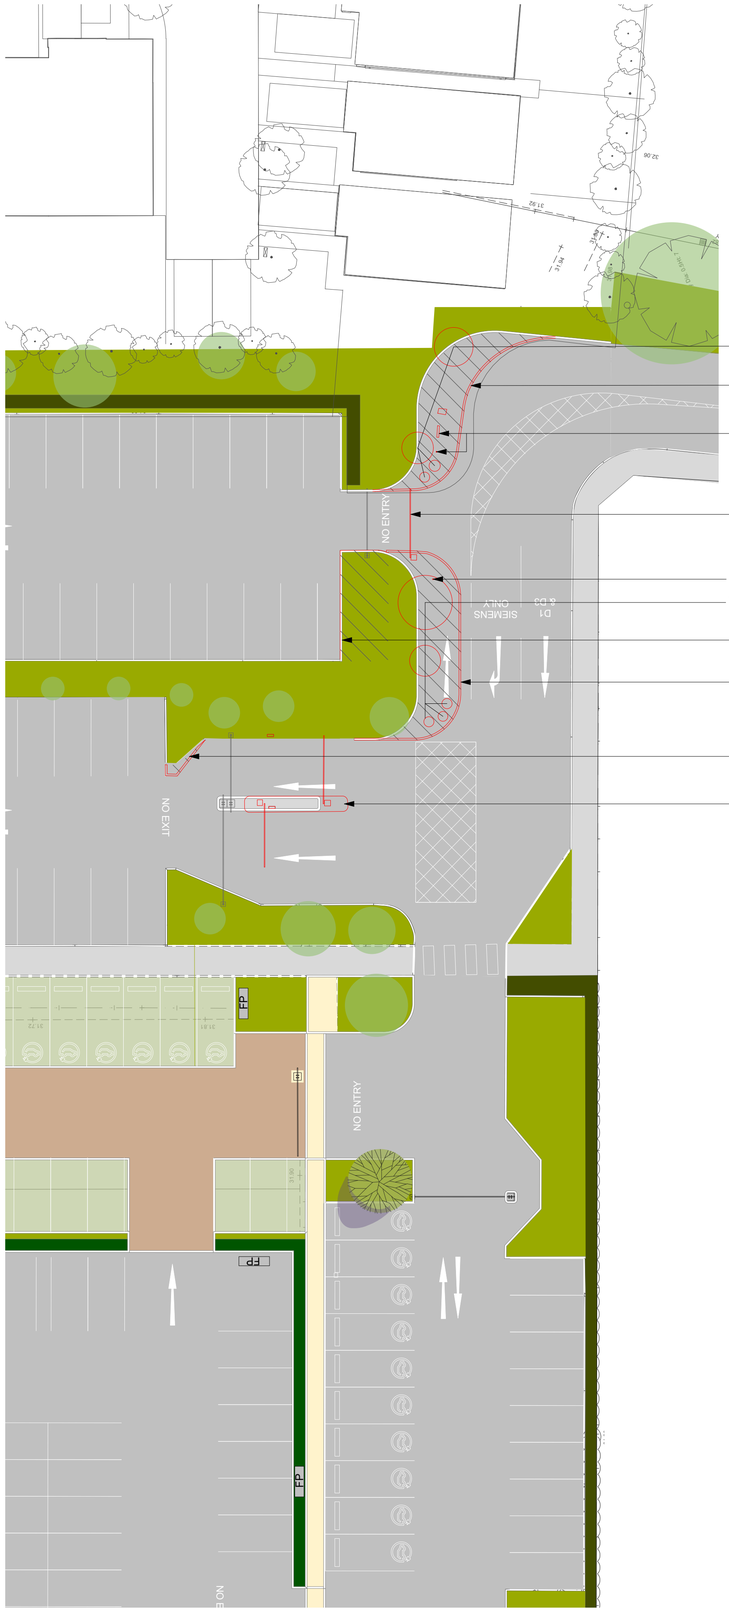

- Two trees and three shrubs removed.
- Kerbs realigned. Hatched area becomes carriageway.
- Signage repositioned.
- Barrier repositioned to align with revised kerbs.
- Signage repositioned.
- Two trees and three shrubs removed.
- Kerb line moved north to extend planting area (hatched) and mitigate loss of soft landscape.
- Kerb line moved north to create wider carriageway and separate turn right lane into Siemens car park. Hatched area becomes carriageway.
- Kerb realigned to accommodate turning circle of a large car.
- Barriers and associated infrastructure repositioned, enabling two vehicles to queue without blocking exit from D1 car park.

NOTES:

1. DO NOT SCALE FROM THIS DRAWING. ALWAYS WORK TO NOTED DIMENSIONS.
2. ALL SETTING OUT, LEVELS AND DIMENSIONS TO BE CHECKED ON SITE PRIOR TO THE INSTALLATION OF MATERIALS AND ANY DISCREPANCIES ARE TO BE BROUGHT TO THE ATTENTION OF THE CONTRACT ADMINISTRATOR IMMEDIATELY.
3. THIS DRAWING MUST BE READ WITH THE RELEVANT SPECIFICATION DOCUMENTS AND DETAIL DRAWINGS. ANY DISCREPANCIES MUST BROUGHT TO THE ATTENTION OF THE CONTRACT ADMINISTRATOR IMMEDIATELY.
4. THIS DRAWING IS COPYRIGHT PROTECTED AND MAY NOT BE REPRODUCED IN WHOLE OR PART WITHOUT WRITTEN AUTHORITY.
5. ALL DIMENSIONS ARE IN MILLIMETRES UNLESS OTHERWISE STATED.

THIS DRAWING WAS PLOTTED ON:

27/09/2022

REVISION HISTORY

DATE	REV	ZONE	DESCRIPTION	CHK
22/06/2022	4		Planning	CL
14/07/2022	5		Planning	CL
27/09/2022	6		Context updated	CL

LOCATION PLAN

ORIGINATOR

Layer. studio

W layer.studio
T 01625 523 157
E manchester or newcastle@layer.studio

MANCHESTER
The Barn
One Hollin Lane
Styal
Cheshire
SK9 4JH

NEWCASTLE
The Studio
Low Shilford House
Stocksfield
Northumberland
NE43 7HW

CLIENT

BRUNTWOOD

PROJECT

DIDSBURY TECHNOLOGY PARK

MANCHESTER

DRAWING TITLE

INTERNAL JUNCTION LAYOUT - CHANGES

DRAWING NUMBER	REV	STATUS
159-LYR-XX-XX-DWG-L-1011	**6**	**PLANNING**

SCALE	CREATED BY	CHECKED BY
1:500 @ A1	**C LESTER**	**M WARNER**