





DETAIL ELEVATION

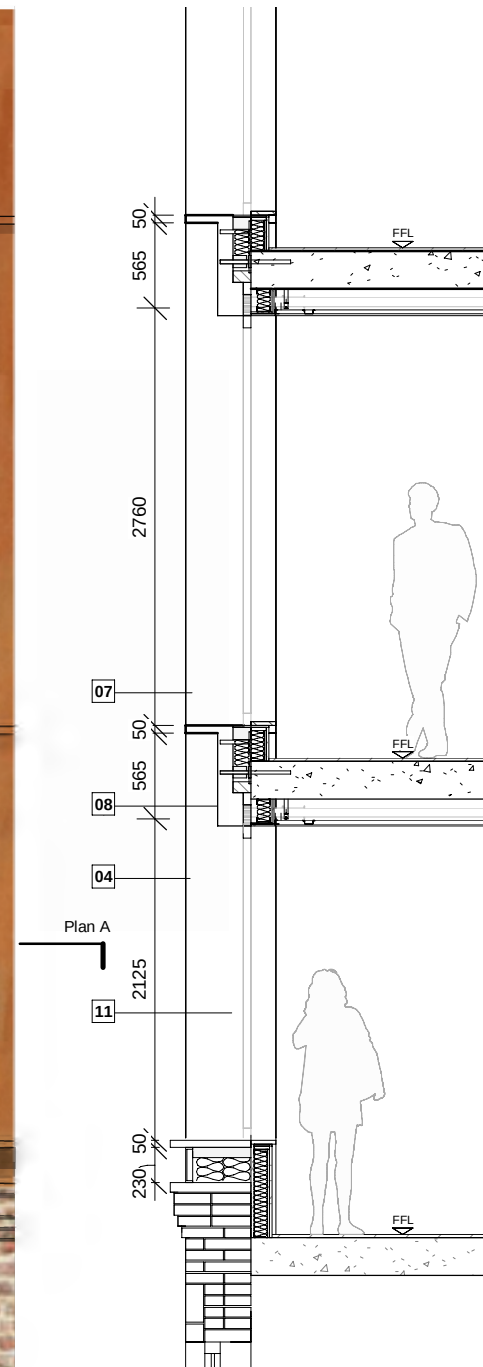

DETAIL SECTION AA

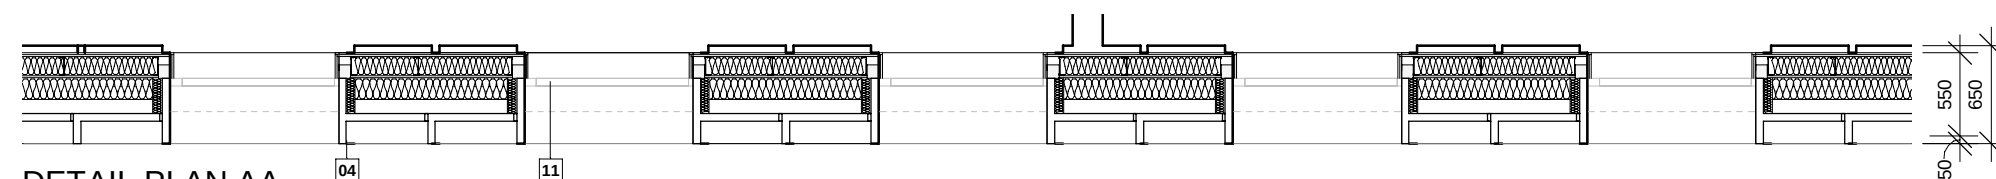

DETAIL PLAN AA

Material Key

01 Feature Facing brickwork - White brick	03 Feature Facing brickwork - White brick with indented courses	06 White Precast lintel	09 Perforated Brick Vent Detail	12 Zinc Shingles	15 Metal balustrade	18 Glazed sliding entrance door
02 Feature Facing brickwork - White brick with projecting ribs	04 Weathered Steel Cladding	07 Weathered Steel Projecting Cill	10 Glazed profiled tile - dark yellow/orange	13 Zinc flashing	16 Original arched doorways reinstated	19 Brick Dentil Course
	05 White Precast cill	08 Weathered Steel Projecting Ribs	11 Vision Unit - clear glazed window with anodised aluminium frame	14 Anodised aluminium spandrel to match window frame	17 Anodised aluminium louvred doors and panels	

Oldham Street

PLANNING ISSUE

External Wall Facade Detail
Upper Level Red Brickwork

10338-SHP-A-B5D8-G251-DE-XX-005

November 2022

P03

10338

1 : 50 @ A3

simpsonhaugh

Manchester
+44 (0)161 835 2345

London
+44 (0)20 7549 4000