
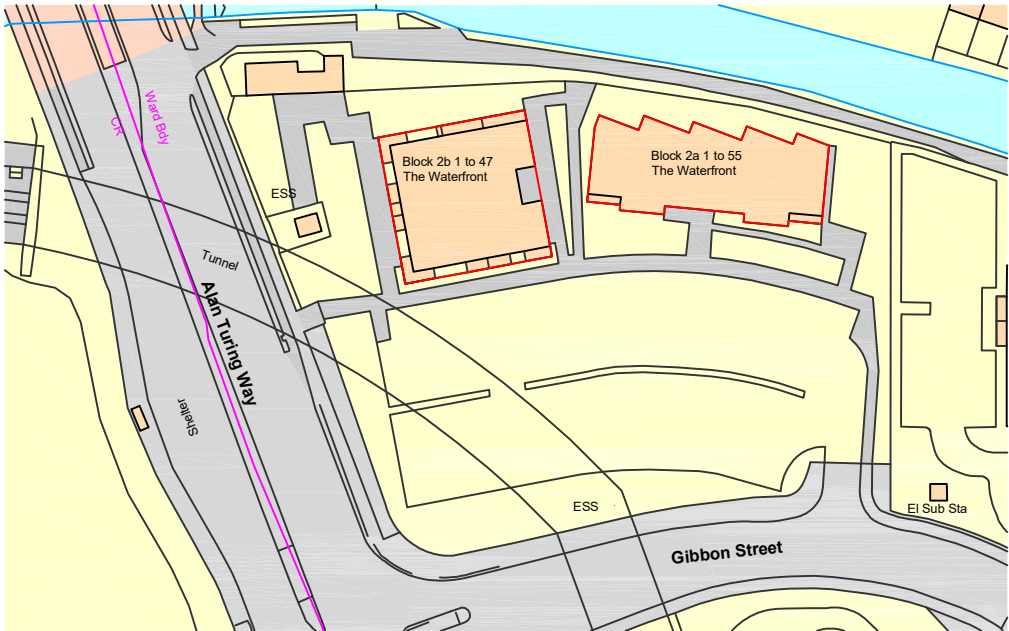


Blocks 2A and 2B The Waterfront
Gibbon Street, Manchester. M11 4BX
OS ref: SJ 87048 98739
Easting 387048 , Northing 398739

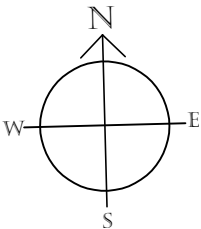

Ordnance Survey, (c) Crown Copyright 2022. All rights reserved. Licence number 100022432

Revisions	Comments	Dates
Client	Sportcity 4 Management Company Ltd	Date 11/10/2022
		Drawn PJK
Project	The Cube and The Frame Application No -	Approved ??
		Scale 1:1250@A4
Drawing title	Location Plan	Job No. 10015
		Dwg. No. 1