



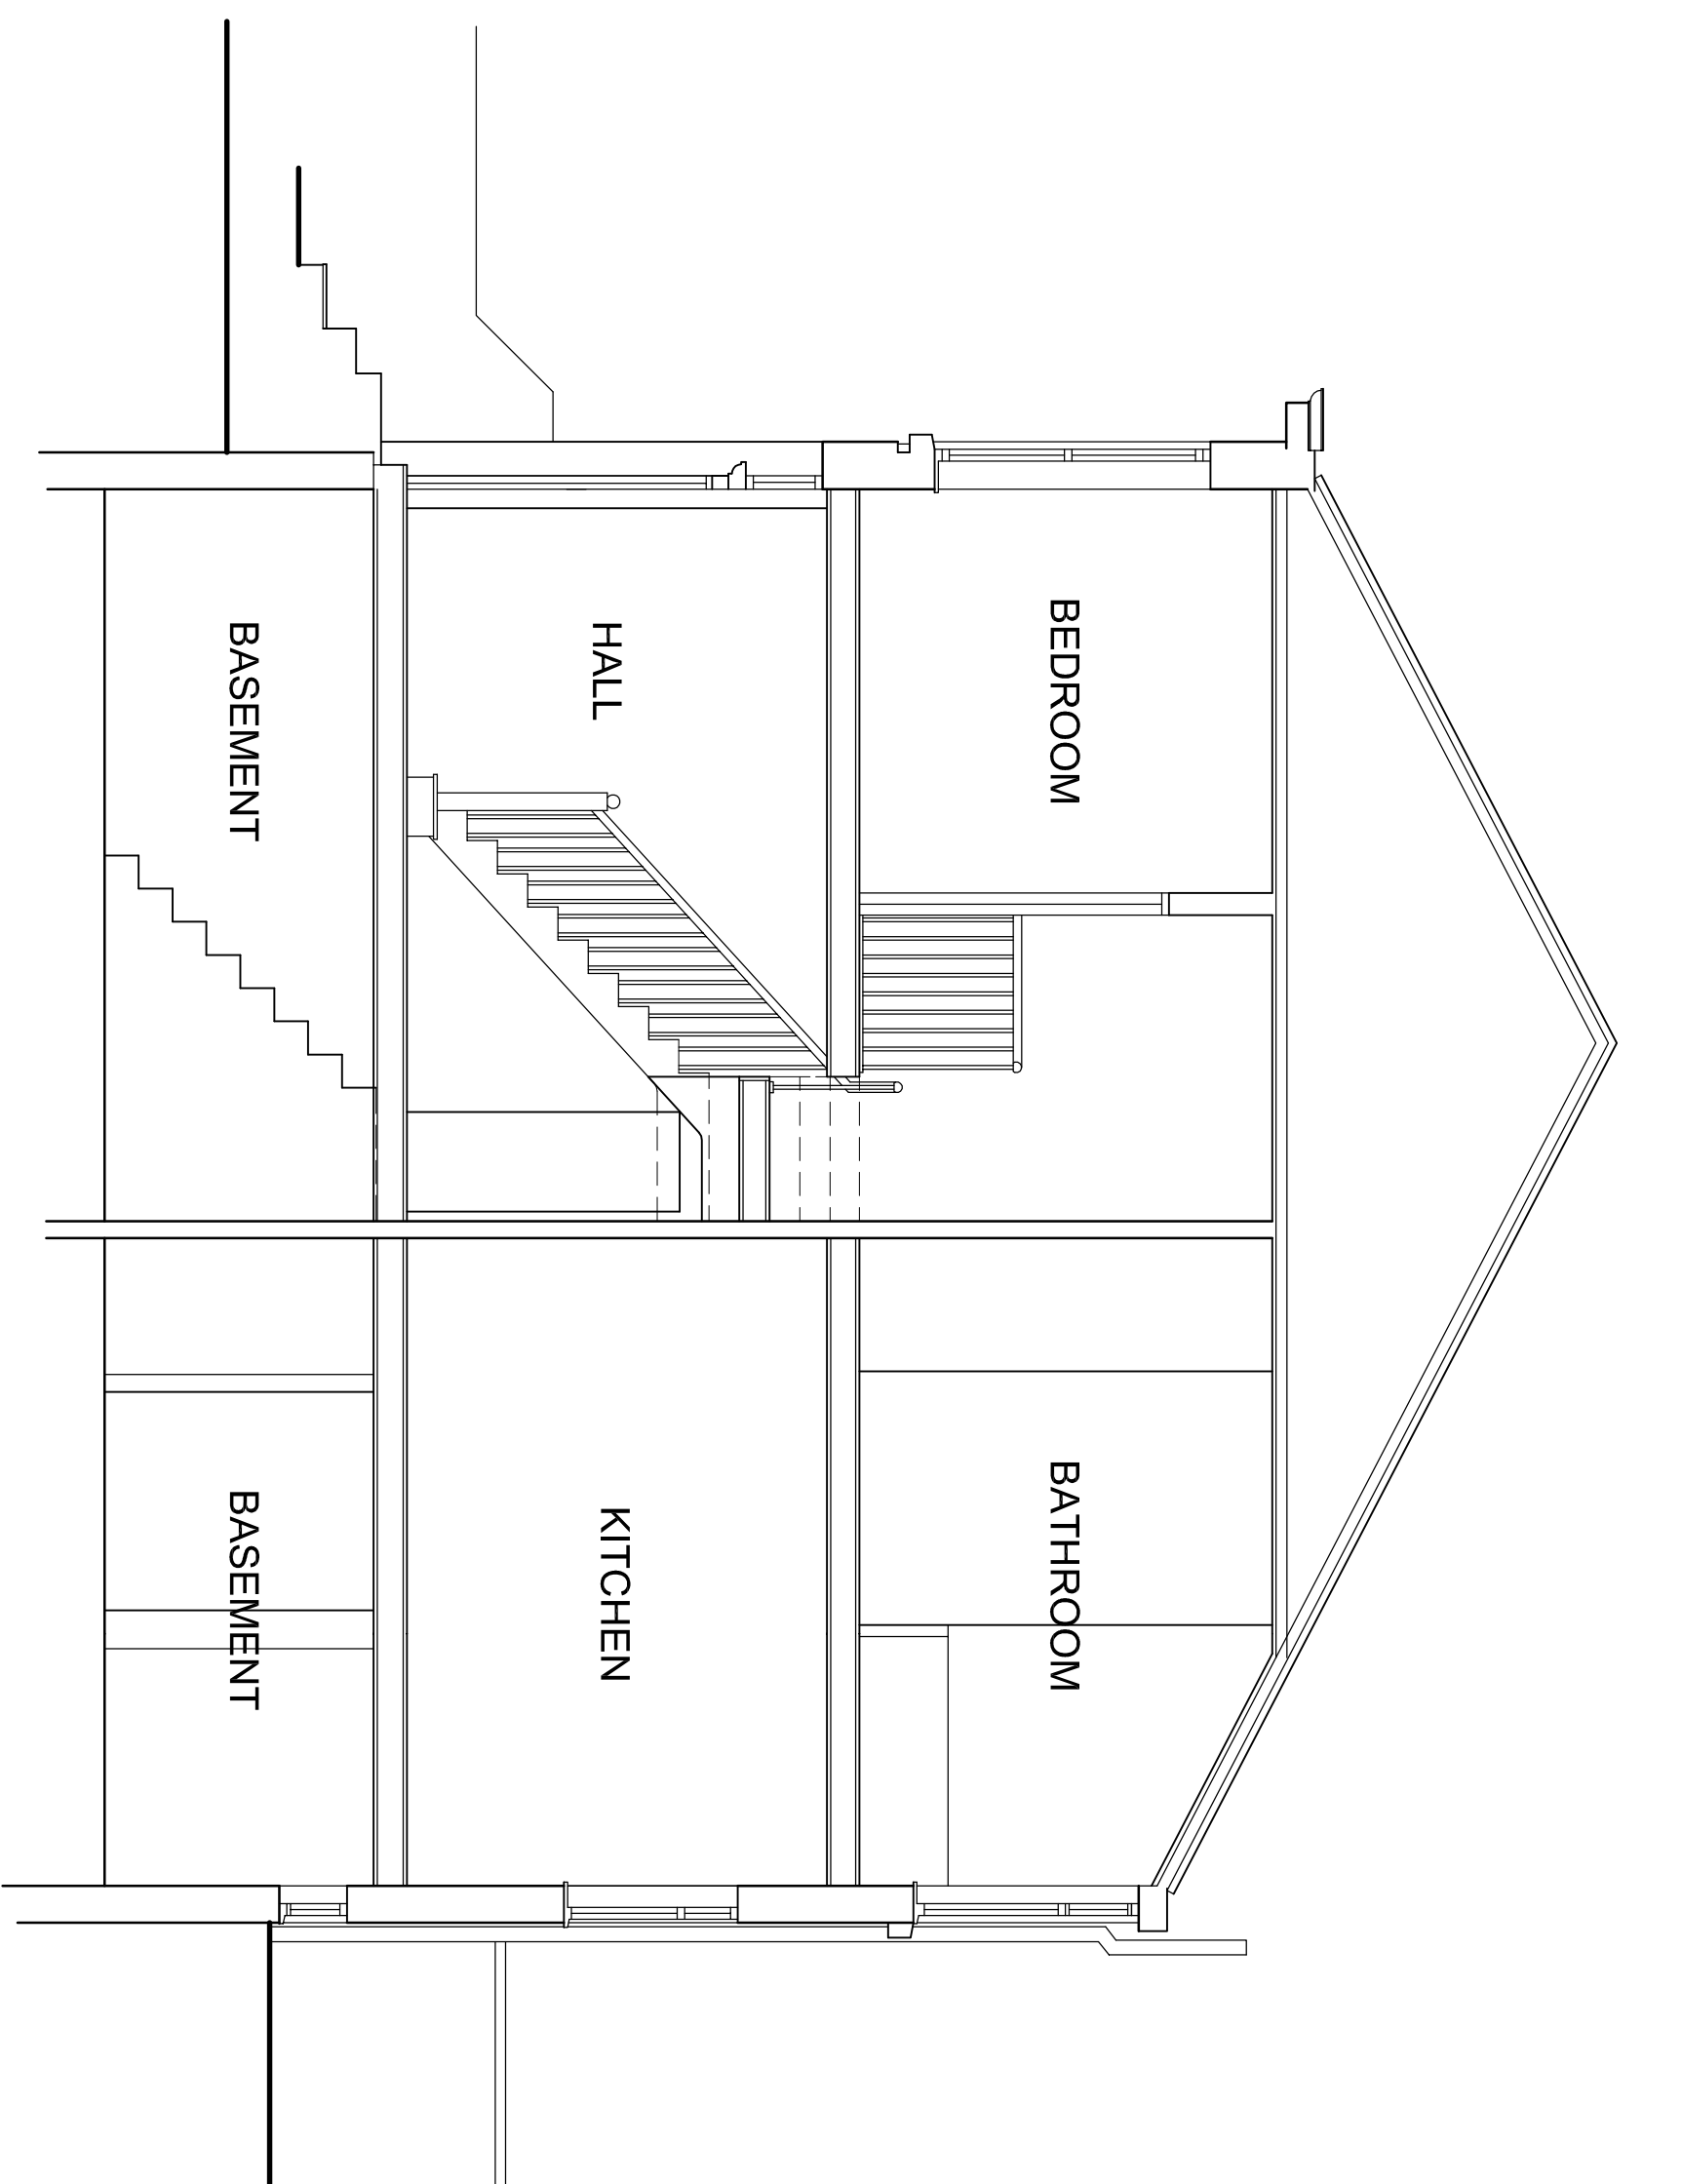


EXISTING SECTION A - A

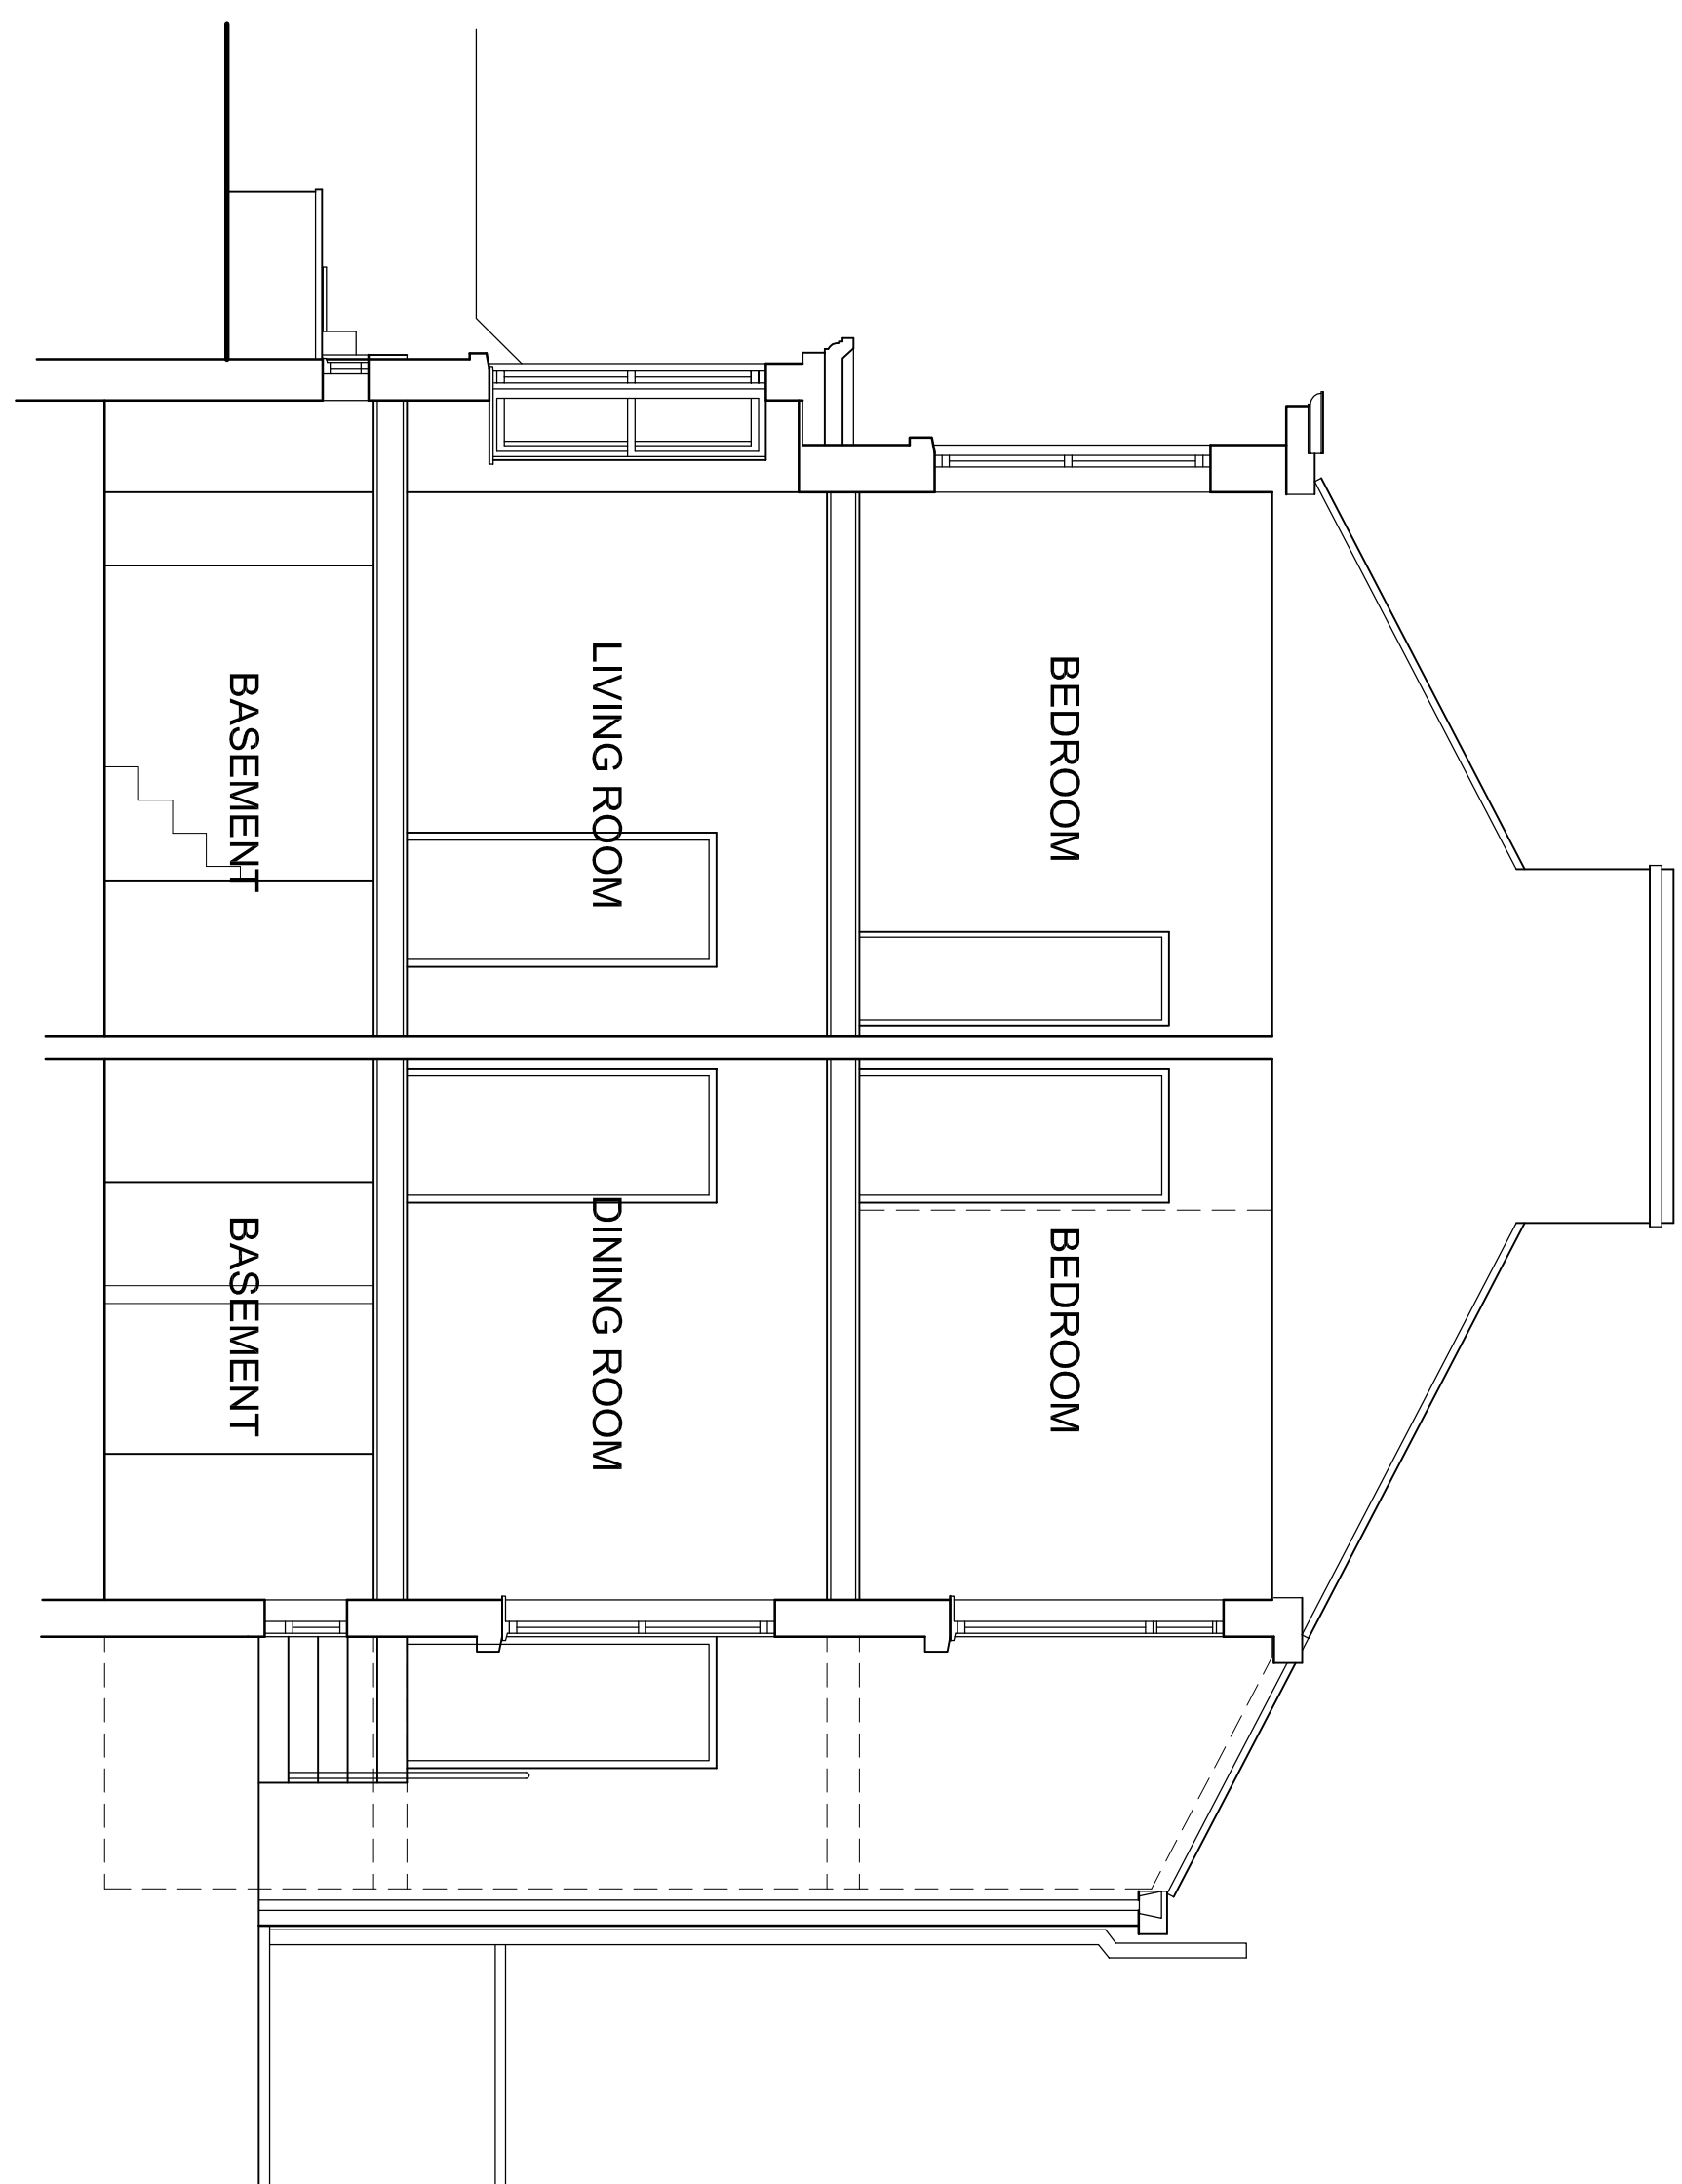

EXISTING SECTION B - B

THIS DRAWING IS TO BE READ IN CONJUNCTION
WITH DRAWINGS P.0504/01, 02, 04, 05 & 06 AND
STRUCTURAL ENGINEERS DETAILS AND
ARCHITECTURAL SPECIFICATION NOTES

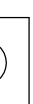

**Project
Design &
Architectural
SERVICES**

title		EXISTING SECTIONS	
scale		1:50	
drawn	B.J.WATTS	checked	
date	01.09.22	approved	

P. 0504/03

Rev. 0