



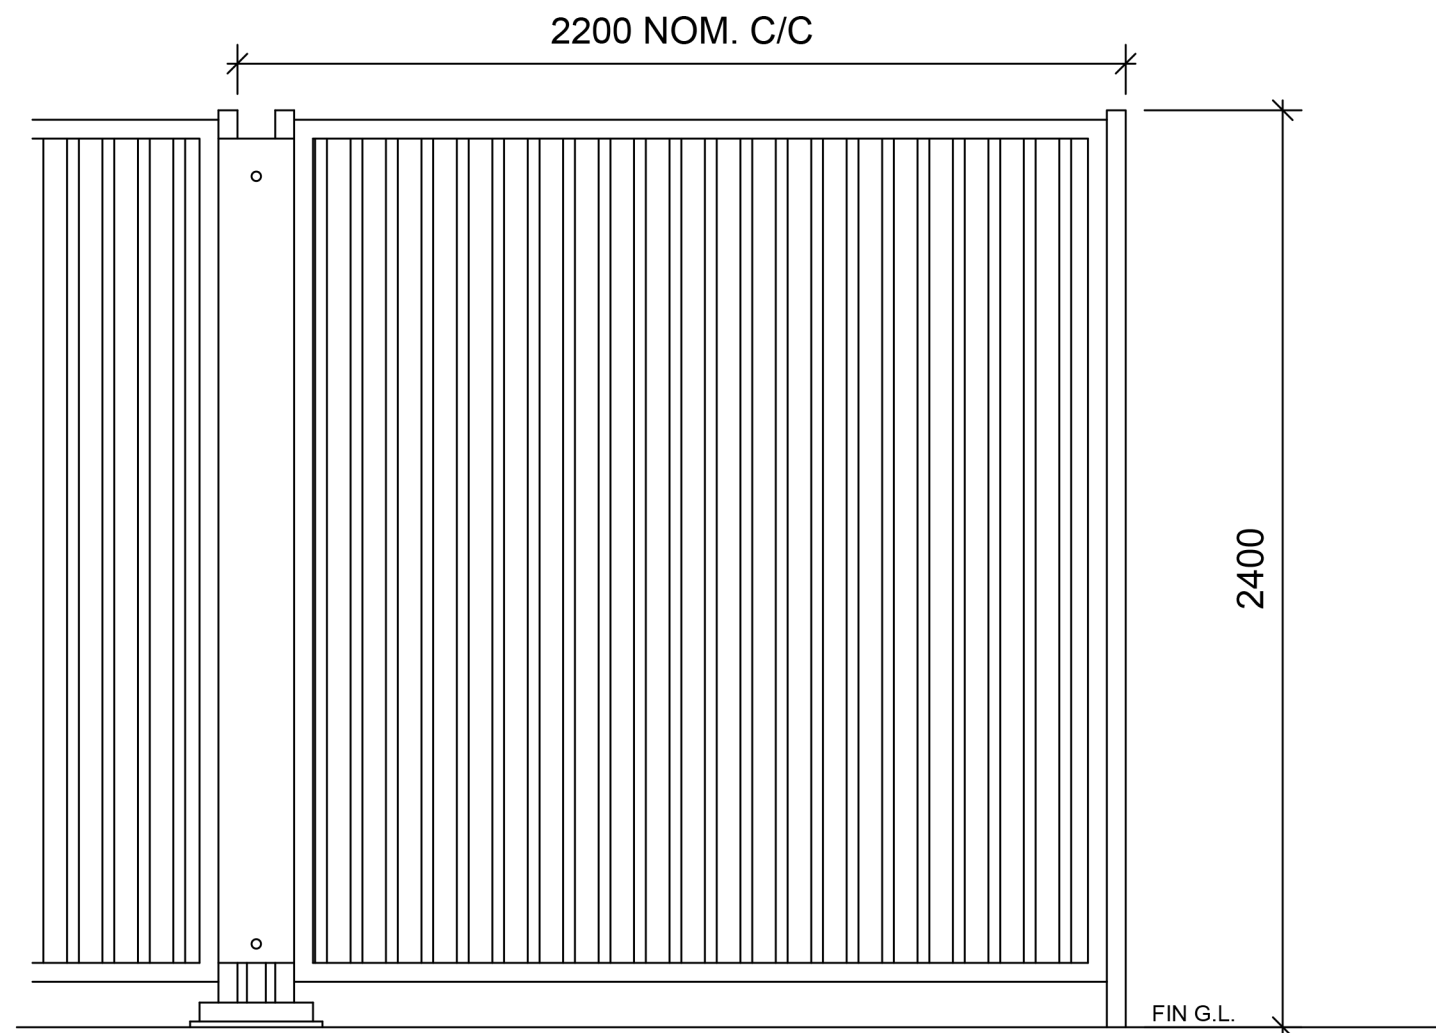

ELEVATION OF TYPICAL FENCE PANEL
SCALE 1:20

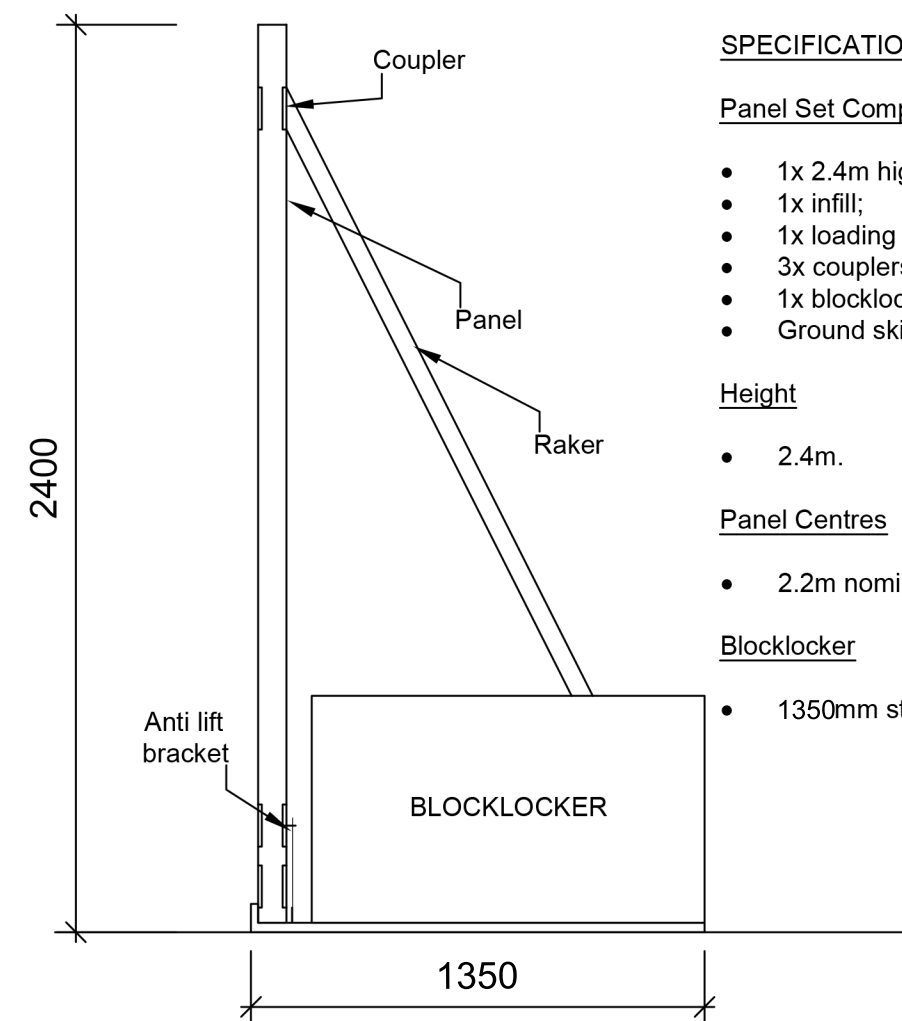

SECTION OF TYPICAL FENCE PANEL
SCALE 1:20

SPECIFICATION

Panel Set Comprises

- 1x 2.4m high steel hoarding panel;
- 1x infill;
- 1x loading tray & raker set;
- 3x couplers;
- 1x blocklocker;
- Ground skirts (optional).

Height

- 2.4m.

Panel Centres

- 2.2m nominal.

Blocklocker

- 1350mm standard dim' - 600mm inverted nom.

2.4m Green Steel - Portable

REV	DATE	DRAWN	DESCRIPTION	ARCH CHECK	ENG CHECK
TITLE					
2.4m Green Steel - Portable					
 Fast Fence Safe Sustainable Secure					
Fast Fence Limited, 9 Greenhey Place, East Gillibrands, Skelmersdale, WN8 9SA. Tel: 01695 455 150 Fax: 01695 558 147 E: enquiries@fastfence.co.uk W: www.fastfence.co.uk					
DRN BY	AM	SCALE	JOB REF	DRAWING NUMBER	REV
DATE	May '17	1:20 @ A3	-	Fence/2.4GreenSteel/01	-