



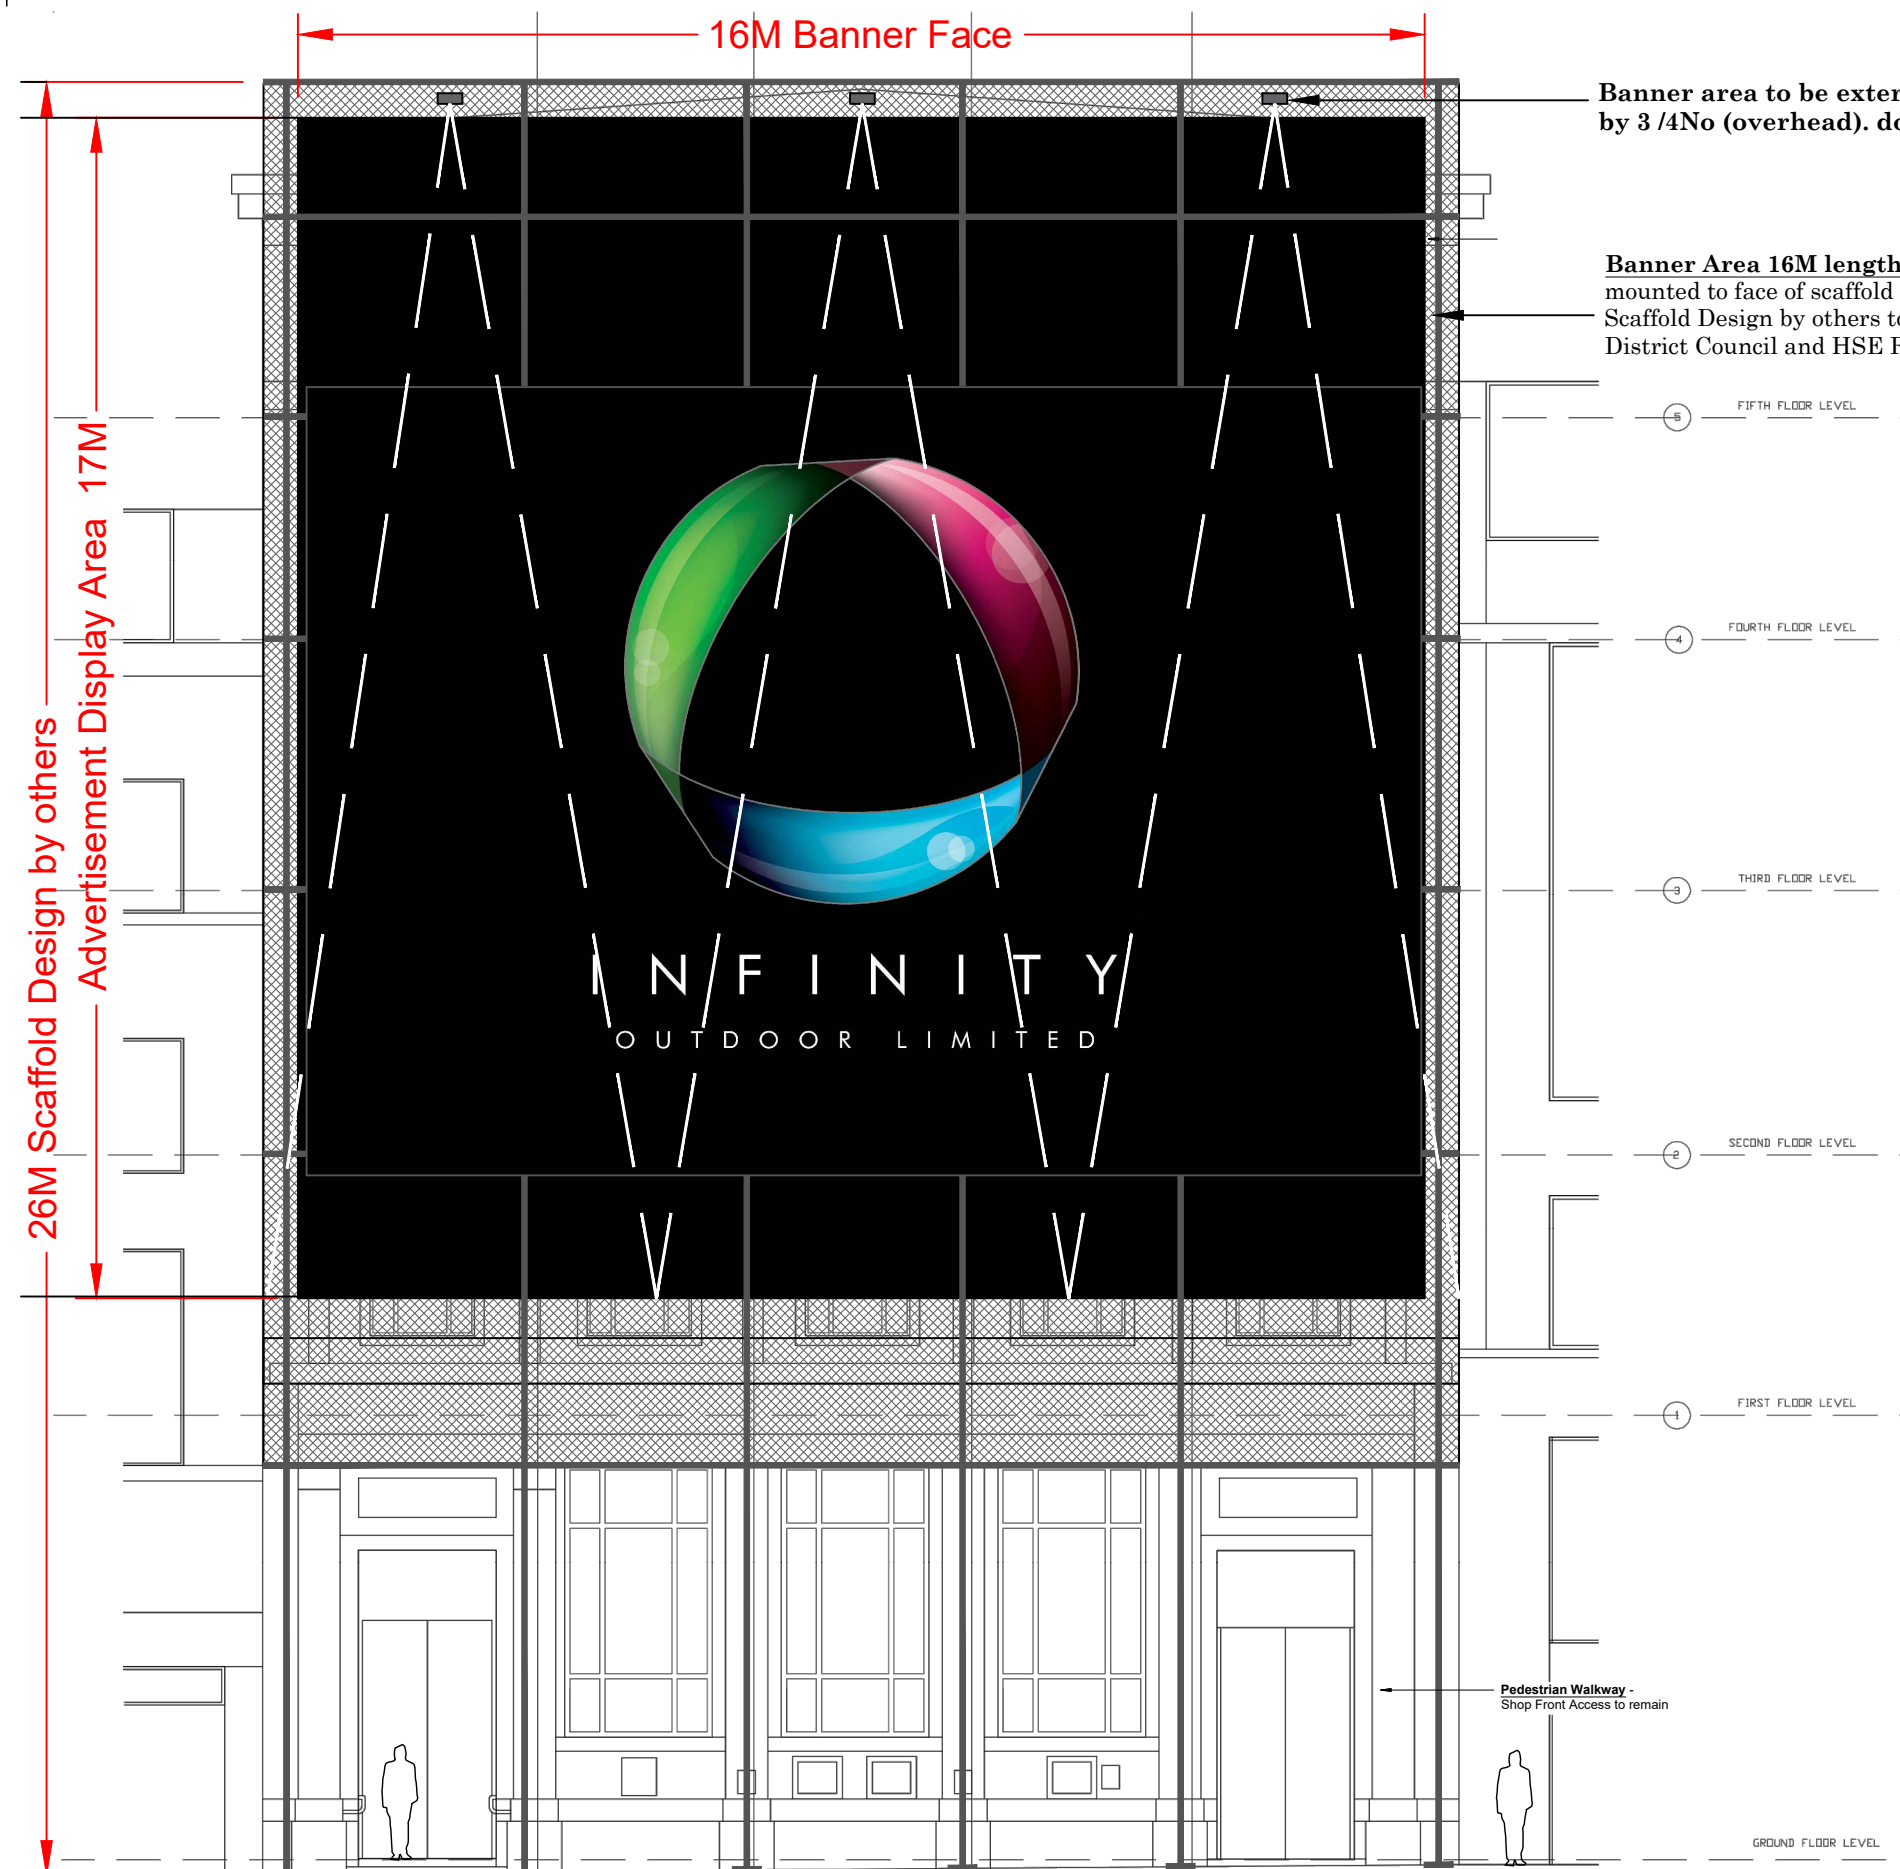

Banner area to be externally illuminated
by 3 /4No (overhead). down-lighters

Banner Area 16M length x 17M High (approximate)
mounted to face of scaffold structure.
Scaffold Design by others to comply with all relevant highways guidelines,
District Council and HSE Requirements

© This Drawing & Design is the copyright of INFINITY and should not be reproduced without written consent.
Contractors are to check all levels & dimensions on site prior to site works commencing & report discrepancies to the Designers.
DO NOT SCALE THIS DRAWING

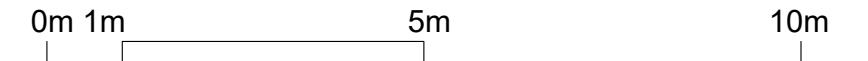

Scale Bar

	rev	description	by	date
Project:	33 - 35 Piccadilly , Manchester.			
Title:	Proposed Elevations			
Client:	INFINITY			
Drawn By:	WRS	Checked By:	MW	on 13/11/20
Original Size:	A3	Project Number:	1018	
Drawing Number:	INF/1018/03			



Proposed Elevation to Piccadilly Gardens Scale 1:100