




Elevation 1




Elevation 2


Key to Materials

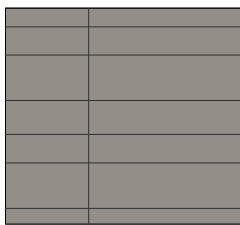

Rockpanel
Cladding

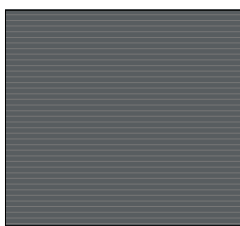

Cedral
Cladding

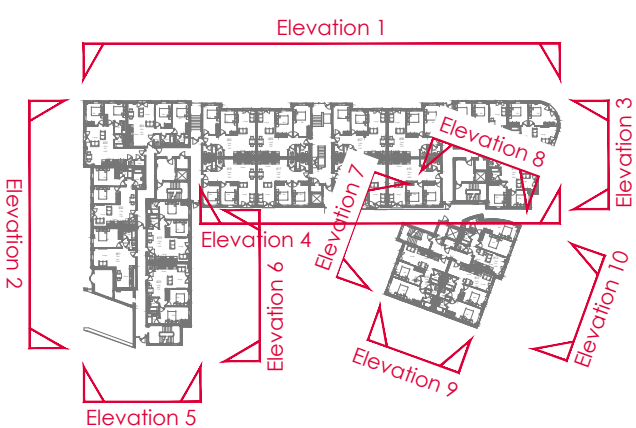

Windows & doors to be upvc anthracite grey

Lead grey single ply membrane to roof
with anthracite colour coated metal
parapet capping



Wardman Brown

113 Stanhope Road South
Darlington, DL3 7SF
Tel: 01325 460227
info@wardmanbrown.com
www.wardmanbrown.com



CIAT
CHARTERED PRACTICE

CLIENT:
Mandale

PROJECT:
Lawrence House, Manchester

DRAWING TITLE:
Proposed Elevations - Sheet 1
Elevations 1 & 2

PURPOSE OF ISSUE:
PLANNING

SCALE: 1:200 @ A3 1:100 @ A1

DATE: JUN 2022 DRAWN:CD DRG REVISION:

DRAWING NO: L022013 - 105

REV	DATE	DETAILS
A	01.07.22	ILLUSTRATED ELEVATIONS
REVISIONS:		

- HAZARDS:
- CDM2015
 - Live services adjacent/on site.
 - Excavations - Ground Collapse
 - Handling major components
 - Working at height - Falling
 - Machinery & Equipment
 - Ensure all blockwork has a minimum crushing strength of 3.5N/mm²
 - The weight of each block must not exceed 20Kg

- NOTES:
- DO NOT SCALE FROM THIS DRAWING EXCEPT FOR PLANNING PURPOSES
- This drawing is copyright of Wardman Brown.
 - All dimensions to be verified on site prior to any shop or site works being commenced.
 - Any discrepancies to be reported to the Designer BEFORE any work is put in hand.
 - This drawing must be read in conjunction with relevant consultants and specialists drawings.
 - This drawing must be read in conjunction with the drawings specified.