




This drawing is the copyright of LDM Design.
All dimensions to be checked on site.
Do not scale.
All levels to be checked on site and refer to Ordnance Survey Datum Newlyn unless alternative datum given.
All errors and omissions to be reported to the Architect prior to commencement.
This drawing must be read in conjunction with the relevant specification clauses.
This drawing must not be used on site unless issued for construction.

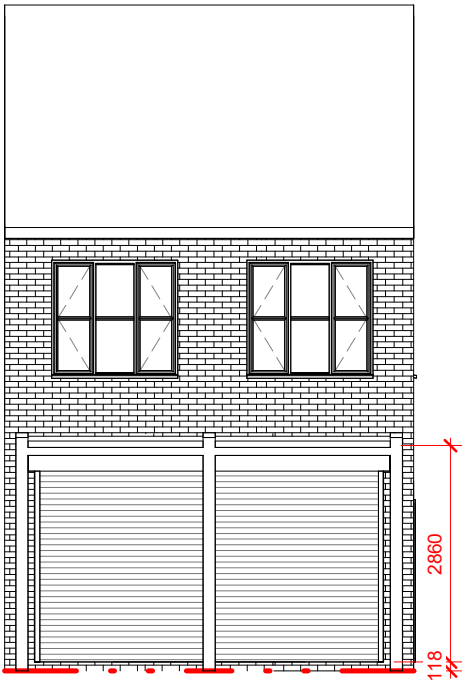


1 Front Proposed
1 : 100

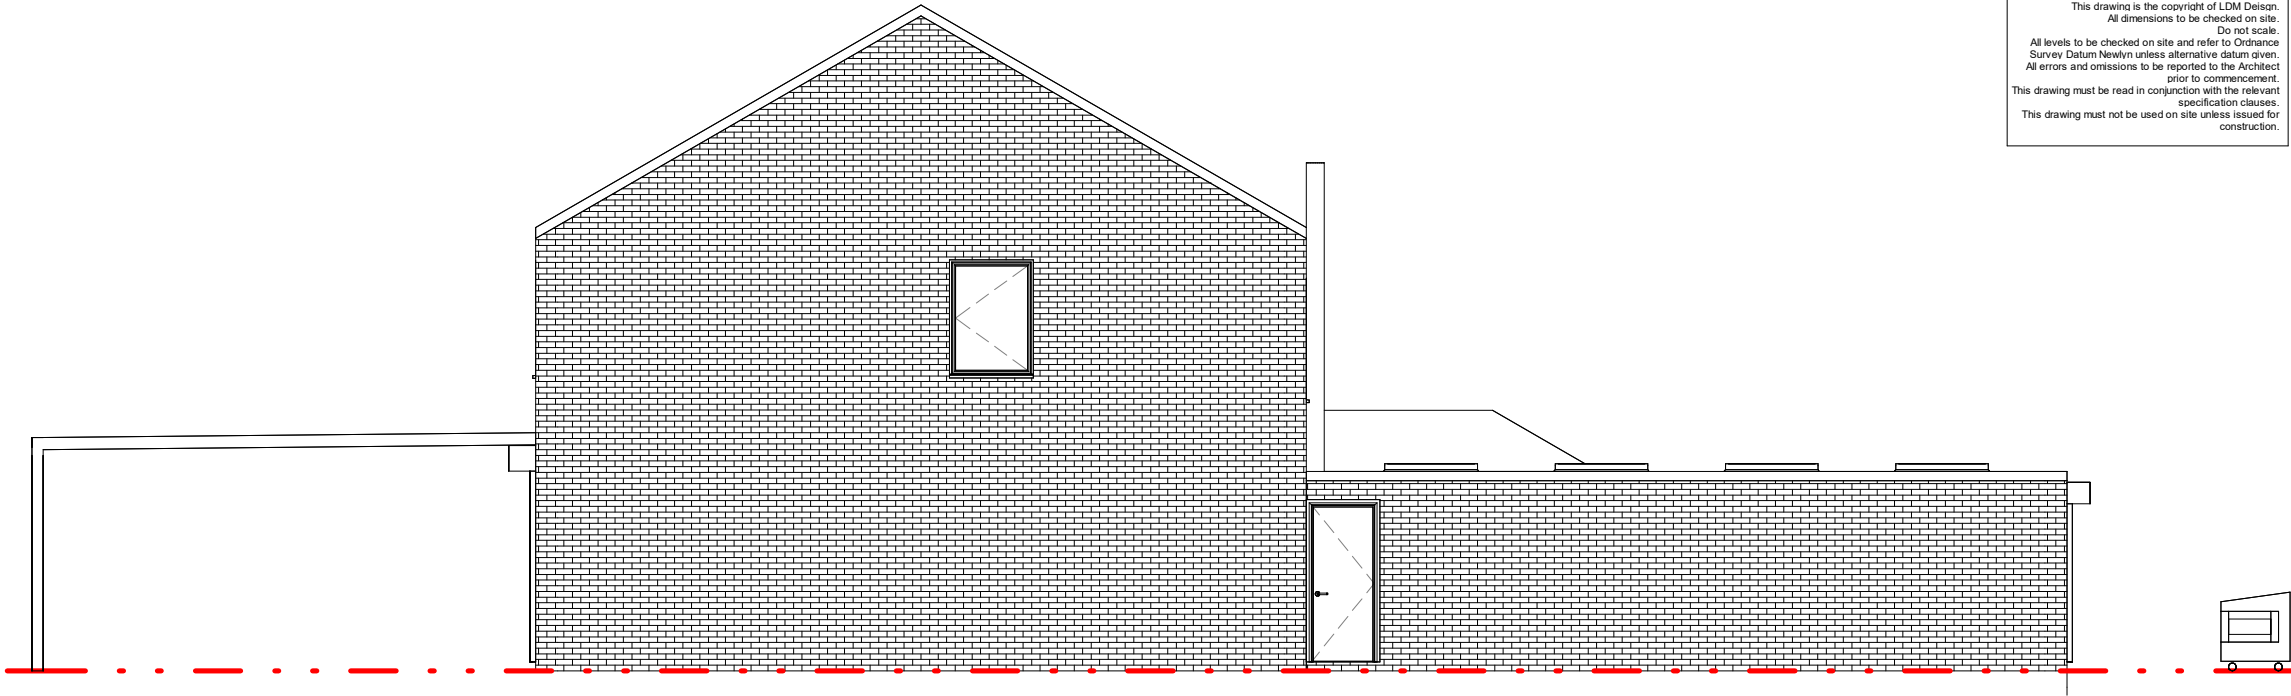



2 Left Proposed
1 : 100

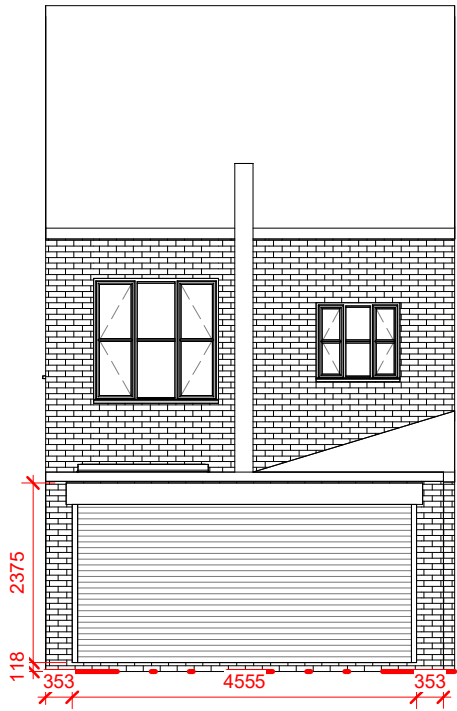

3 Rear Proposed
1 : 100

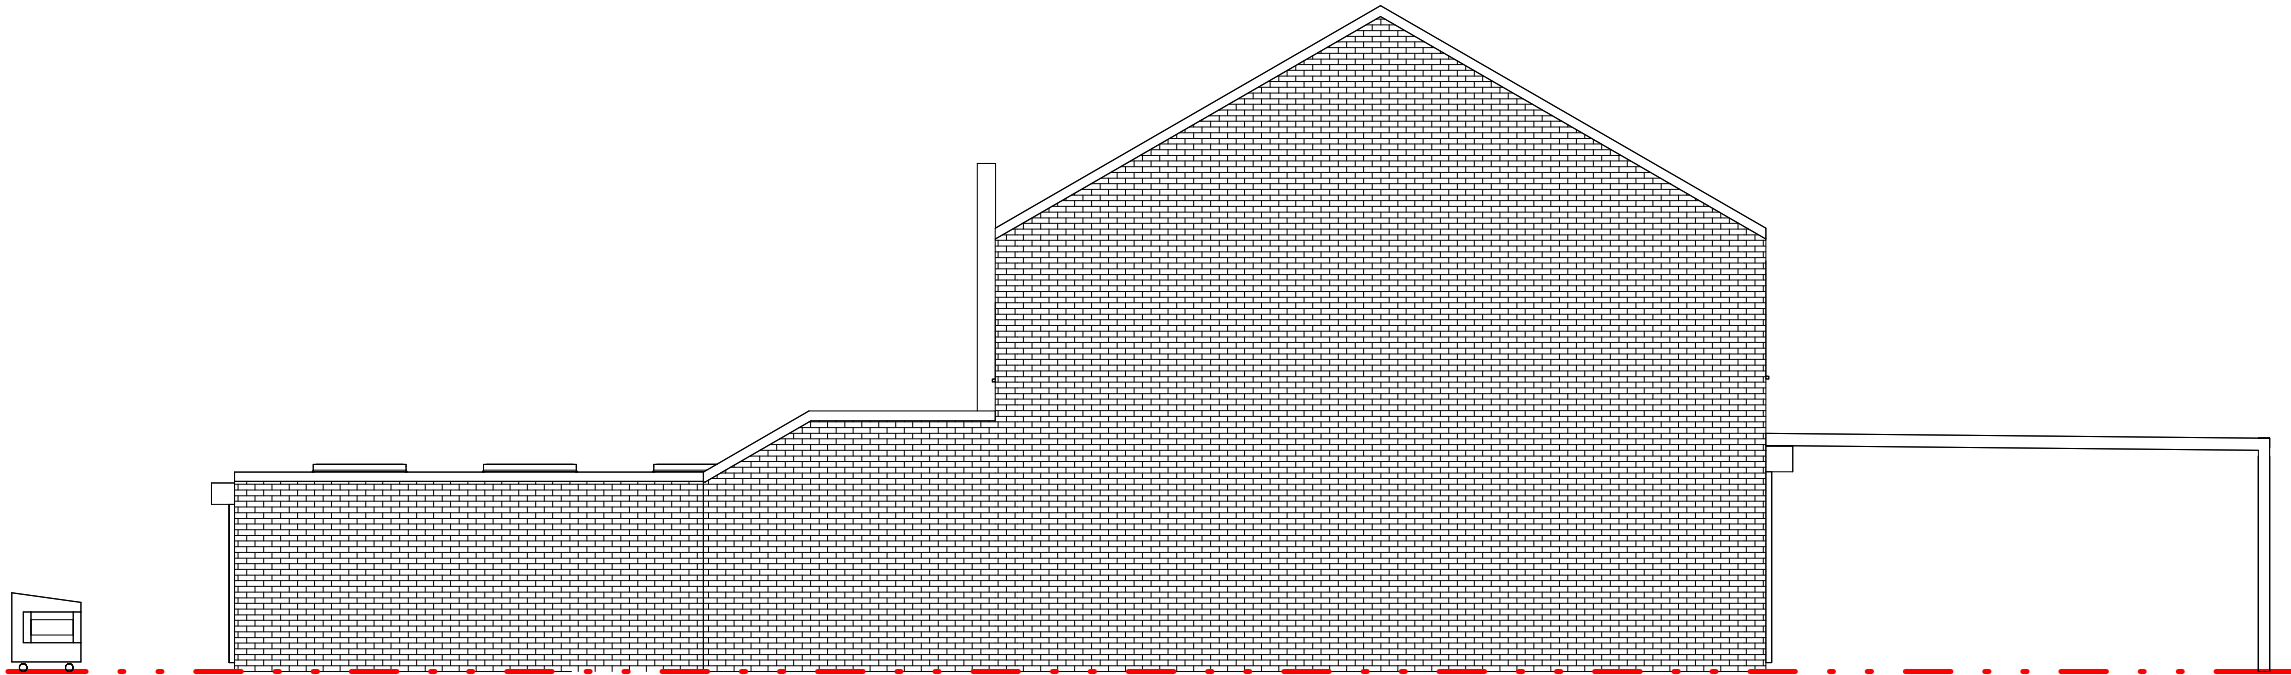

4 Right Proposed
1 : 100

 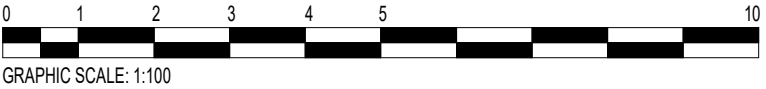

LDM Design

PROJECT 128 Withington Road, Whalley Range, Manchester, M16 8FB		CLIENT Naranjargal Bayaraa	
SHEET Proposed Setout Elevations		Scale (@ A3) 1 : 100	
		Drawn by JG	DRAWING NUMBER PS222
		Checked by ST	