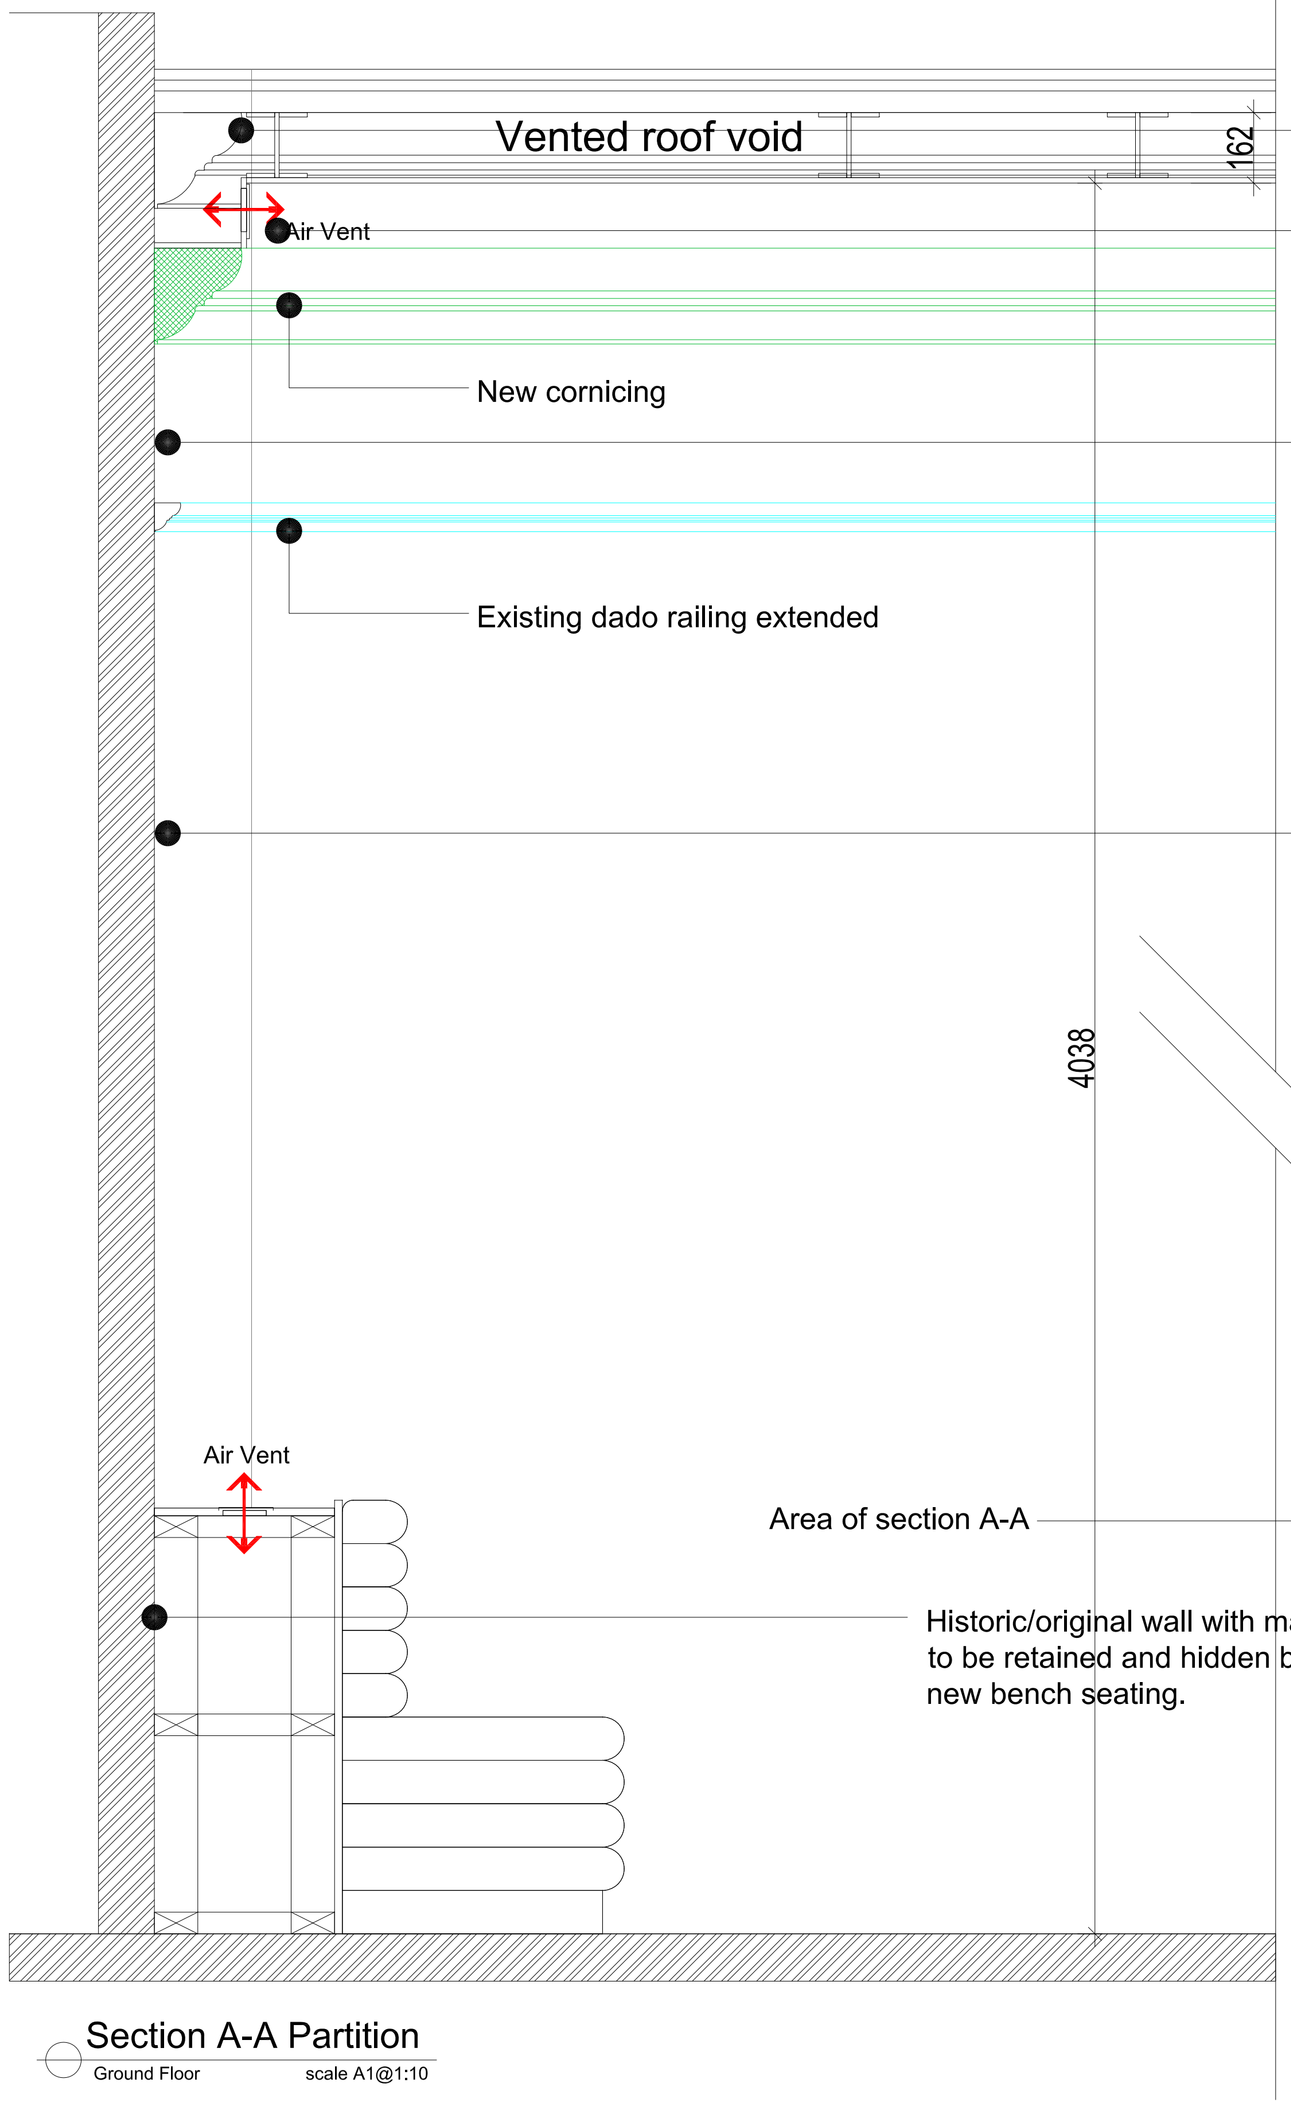


Existing cornicing to be left within new vented ceiling void

New linear ceiling vents within plasterboard suspended ceiling, to aid ventilation for the historic/original cornicing and dado features.

Lime plaster finish to existing walls

Existing partitioning removed and new Lime plaster finish to original wall

Section A-A Partition

Ground Floor scale A1@1:10







COPYRIGHT_The copyright in this drawing is vested in Cube8 Studio Ltd and no licence or assignment of any kind has been, or is, granted to any third party whether by provision of copies or originals of the drawings or otherwise unless otherwise agreed in writing. DO NOT SCALE FROM THIS DRAWING.

0161 849239
info@cube8studio.com
studio 427, The Mets, Mcr
Black & White Bld, London
www.cube8studio.com