

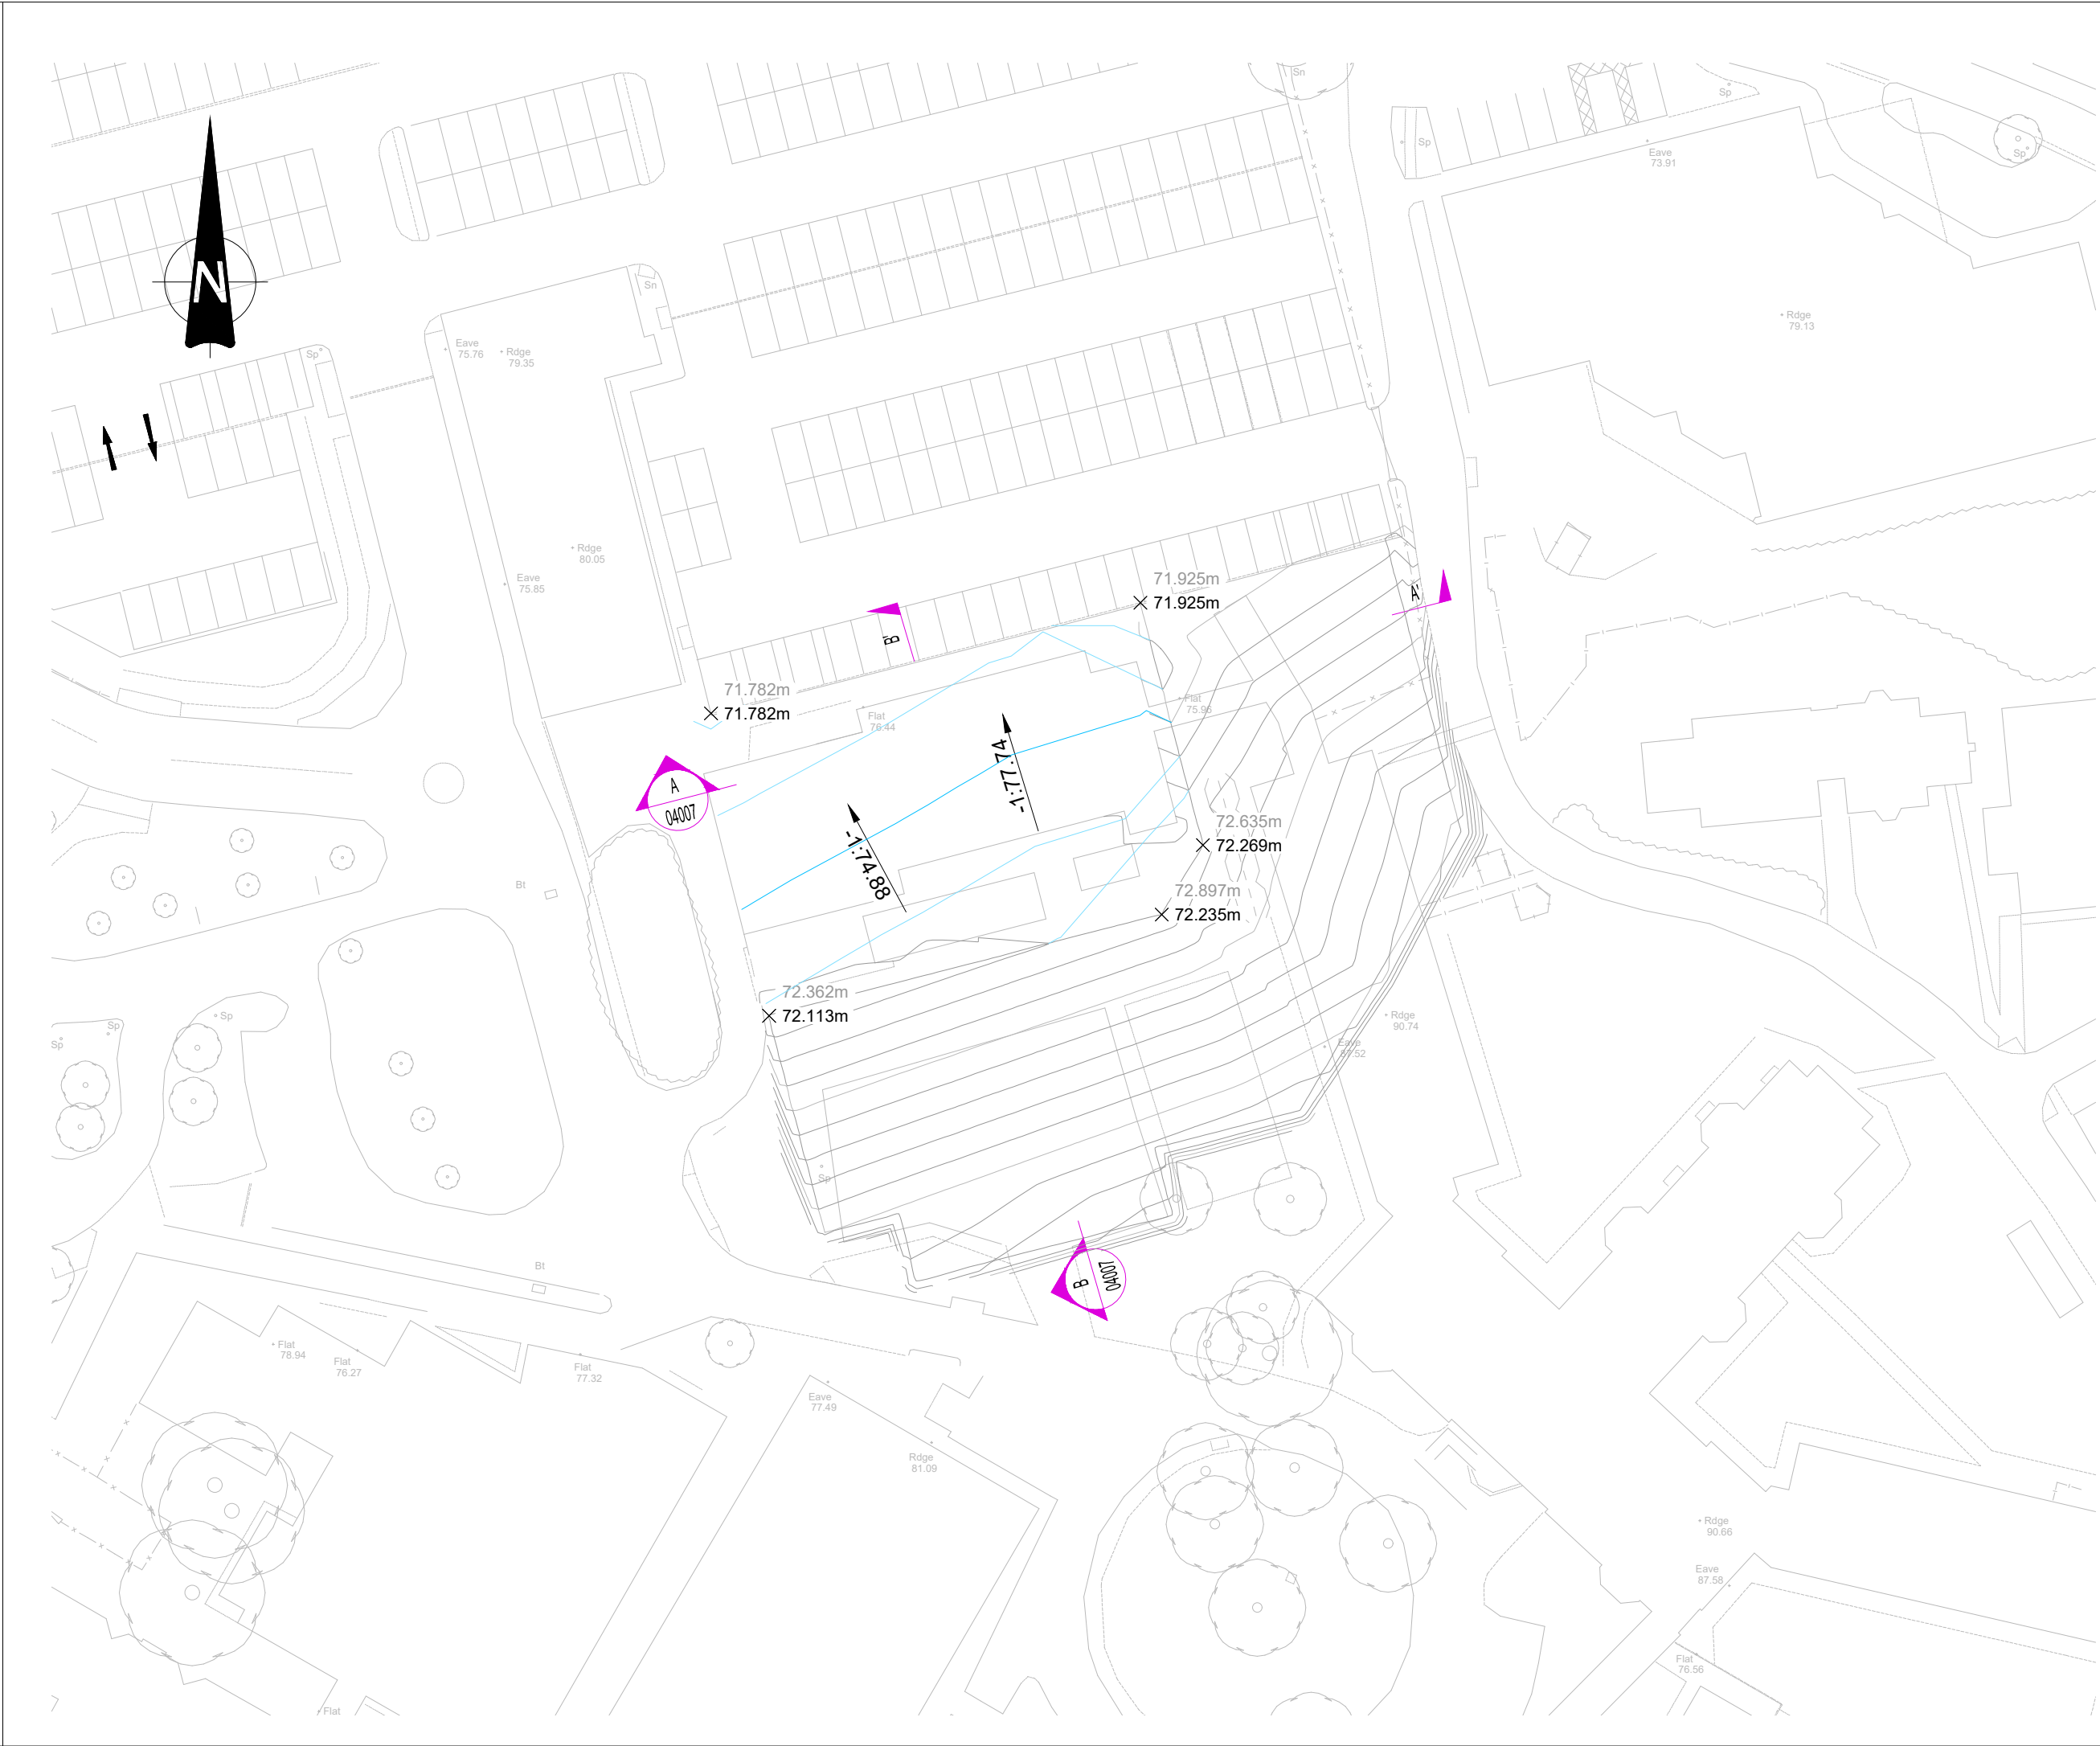


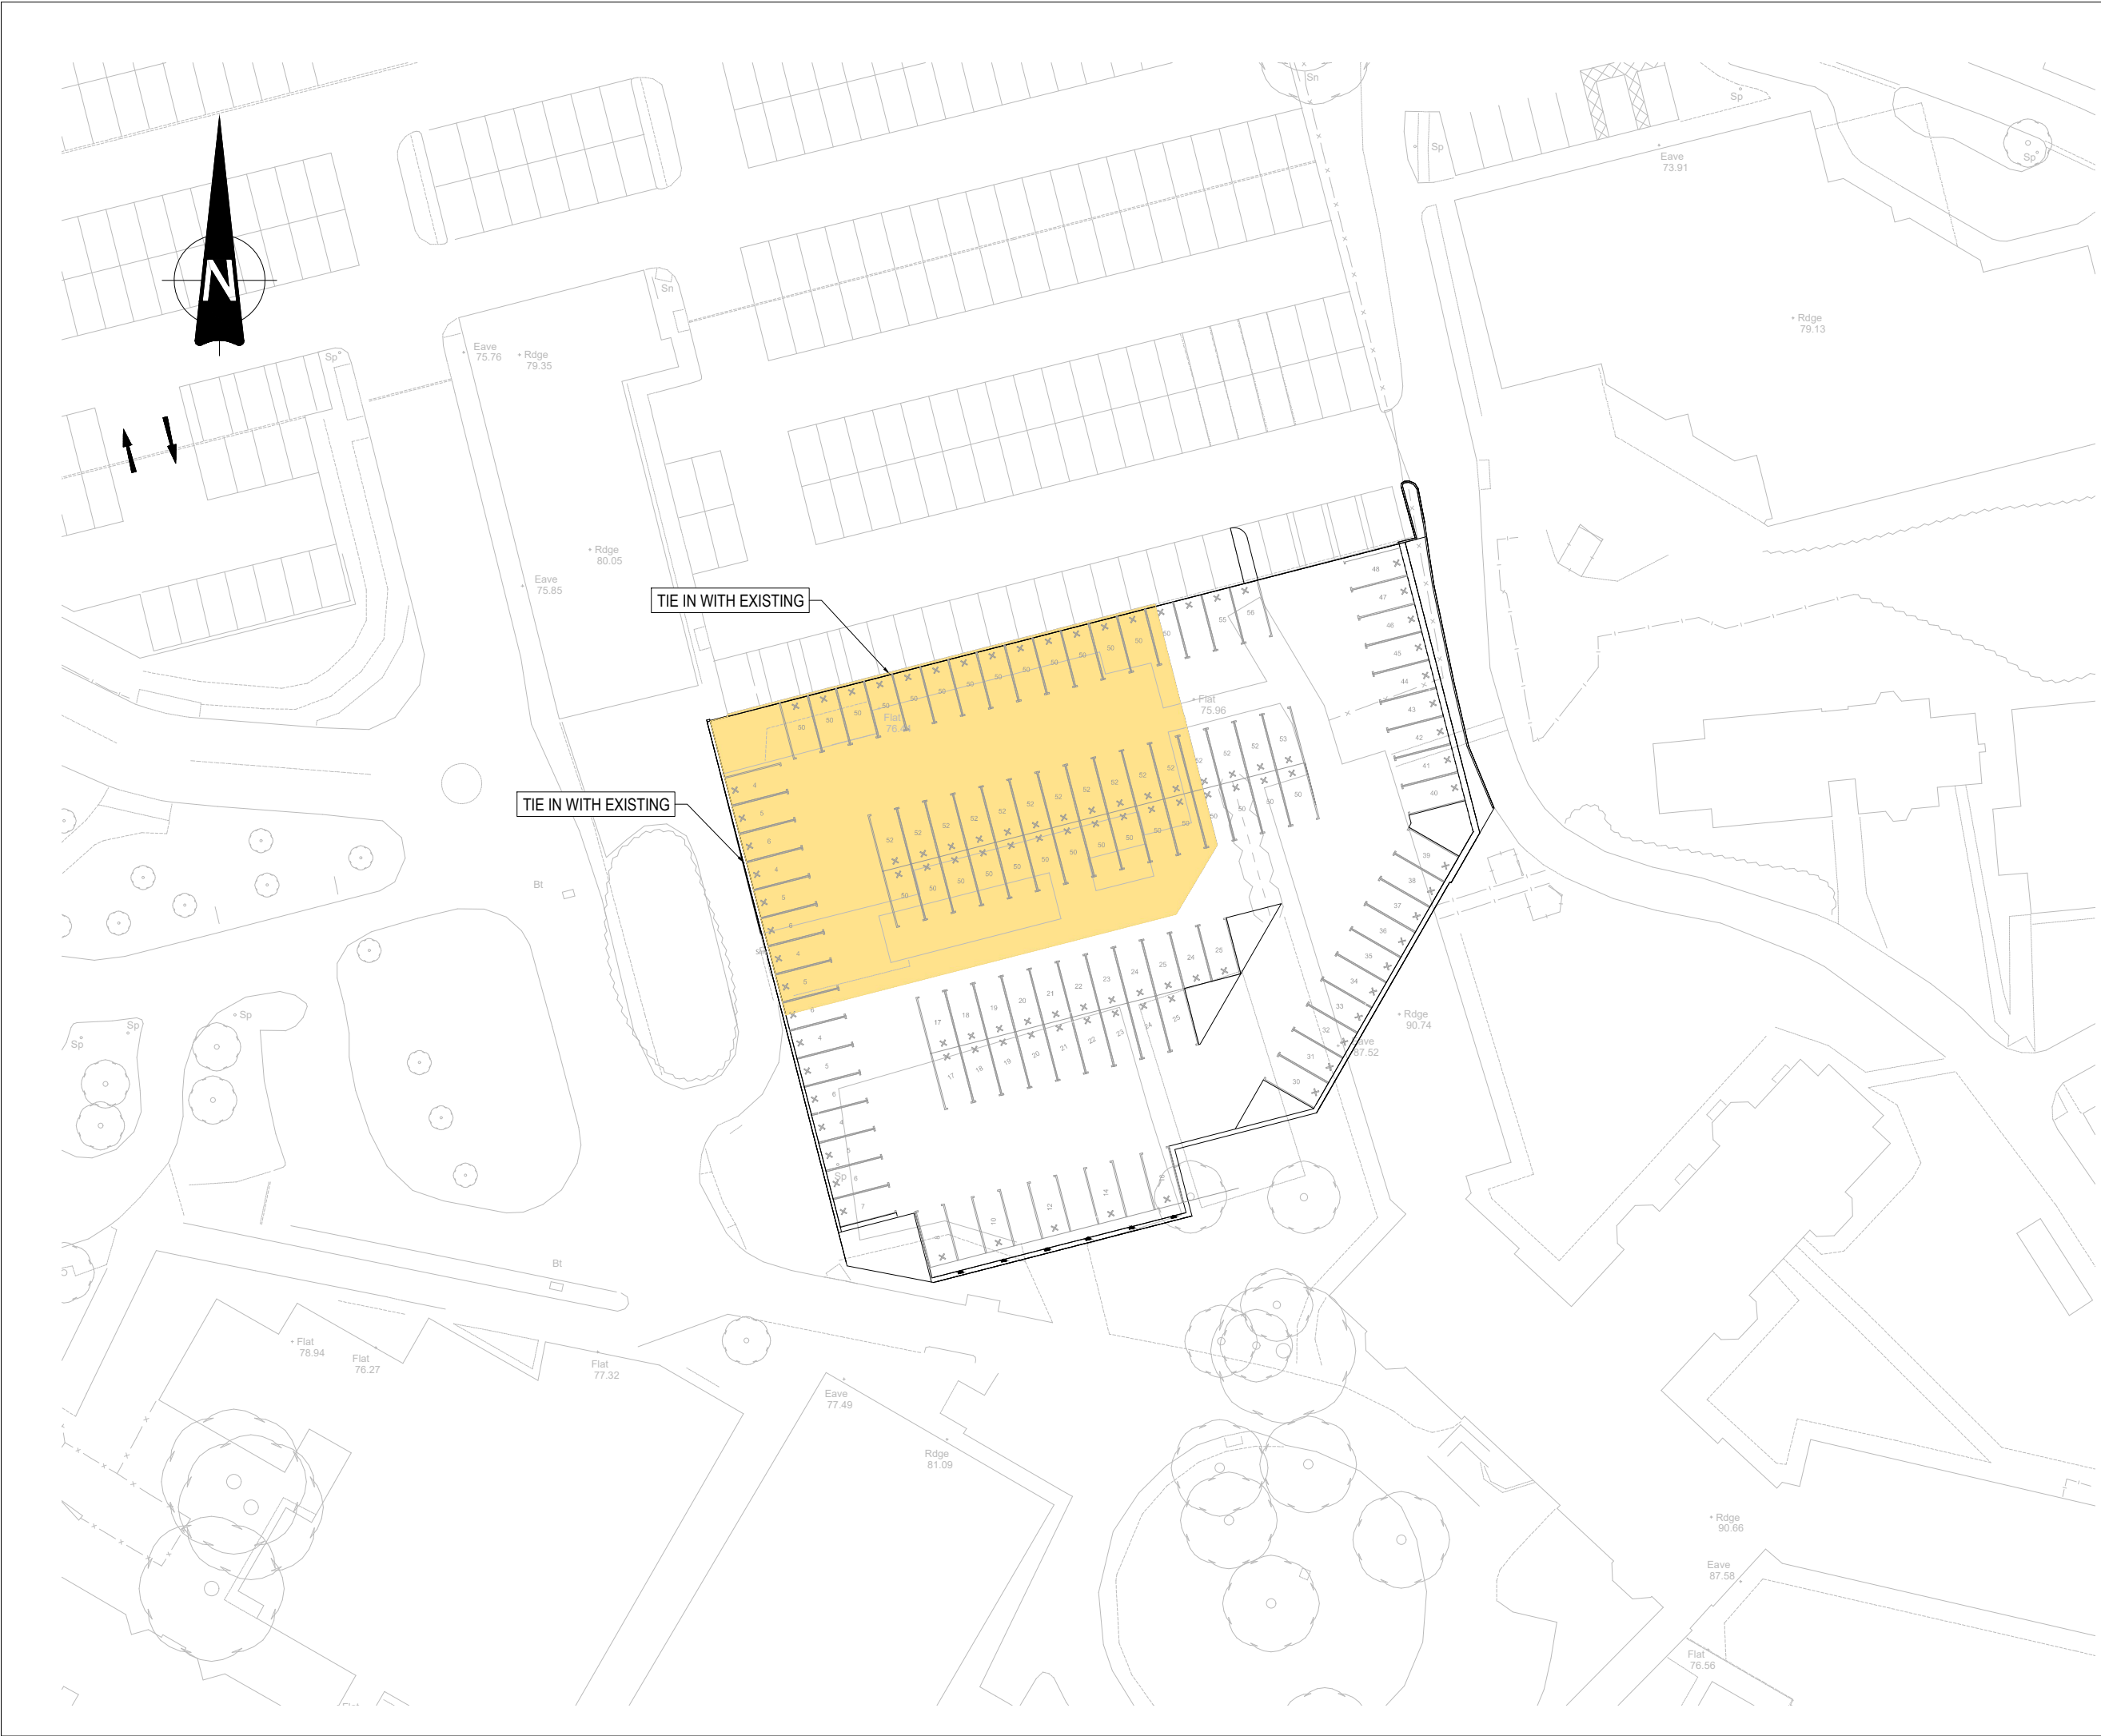

- GENERAL NOTES:**
- THIS DRAWING IS TO BE READ IN CONJUNCTION WITH ALL RELEVANT ARCHITECTS AND ENGINEERS DRAWINGS AND SPECIFICATIONS.
 - DO NOT SCALE THIS DRAWING. ANY AMBIGUITIES, OMISSIONS AND ERRORS ON DRAWINGS SHALL BE BROUGHT TO THE ENGINEERS ATTENTION IMMEDIATELY. ALL DIMENSIONS MUST BE CHECKED / VERIFIED ON SITE.
 - ALL DIMENSIONS ARE IN METRES UNLESS NOTED OTHERWISE.
 - FOR GENERAL NOTES REFER TO DRAWING.
 - DRAINAGE CONSIDERATIONS GIVEN ON PLAN 04052.
 - KNOWN CONSTRAINTS GIVEN ON PLAN 04053.
 - GEOTECHNICAL ANALYSIS REQUIRED PRIOR TO FURTHER DESIGN.



KEY

	PROPOSED PERMEABLE CAR PARK - SURFACING UNDERLAIN WITH TYPE 3 OPEN GRADED SUB-BASE
	PROPOSED VERGE
	PROPOSED GRADING TO EXISTING

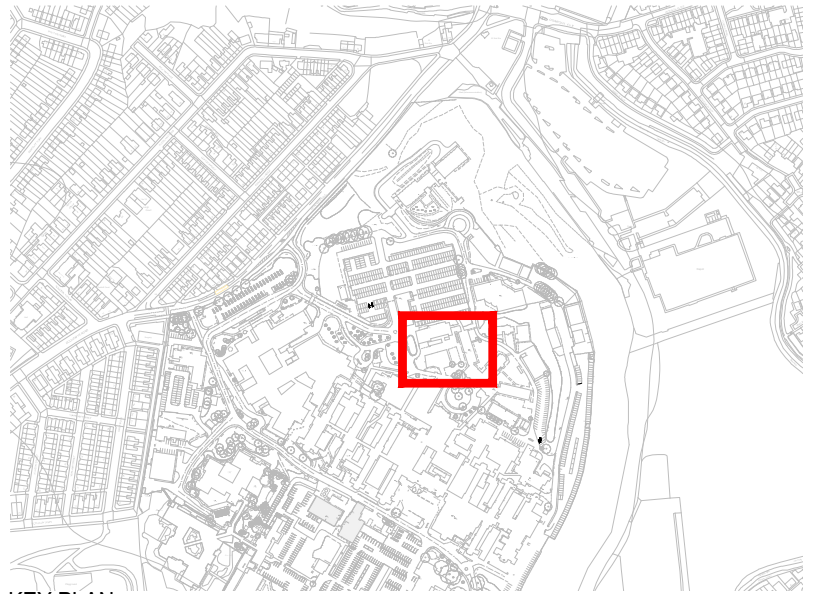

KEY PLAN

P03	PLANNING ISSUE (S2)	19/10/22	GDP	JDB
P02	PLANNING ISSUE (S2)	13/10/22	GDP	JDB
P01	PLANNING ISSUE (S2)	11/10/22	GDP	JDB
REV.	DESCRIPTION	DATE	DRW.	CHK.

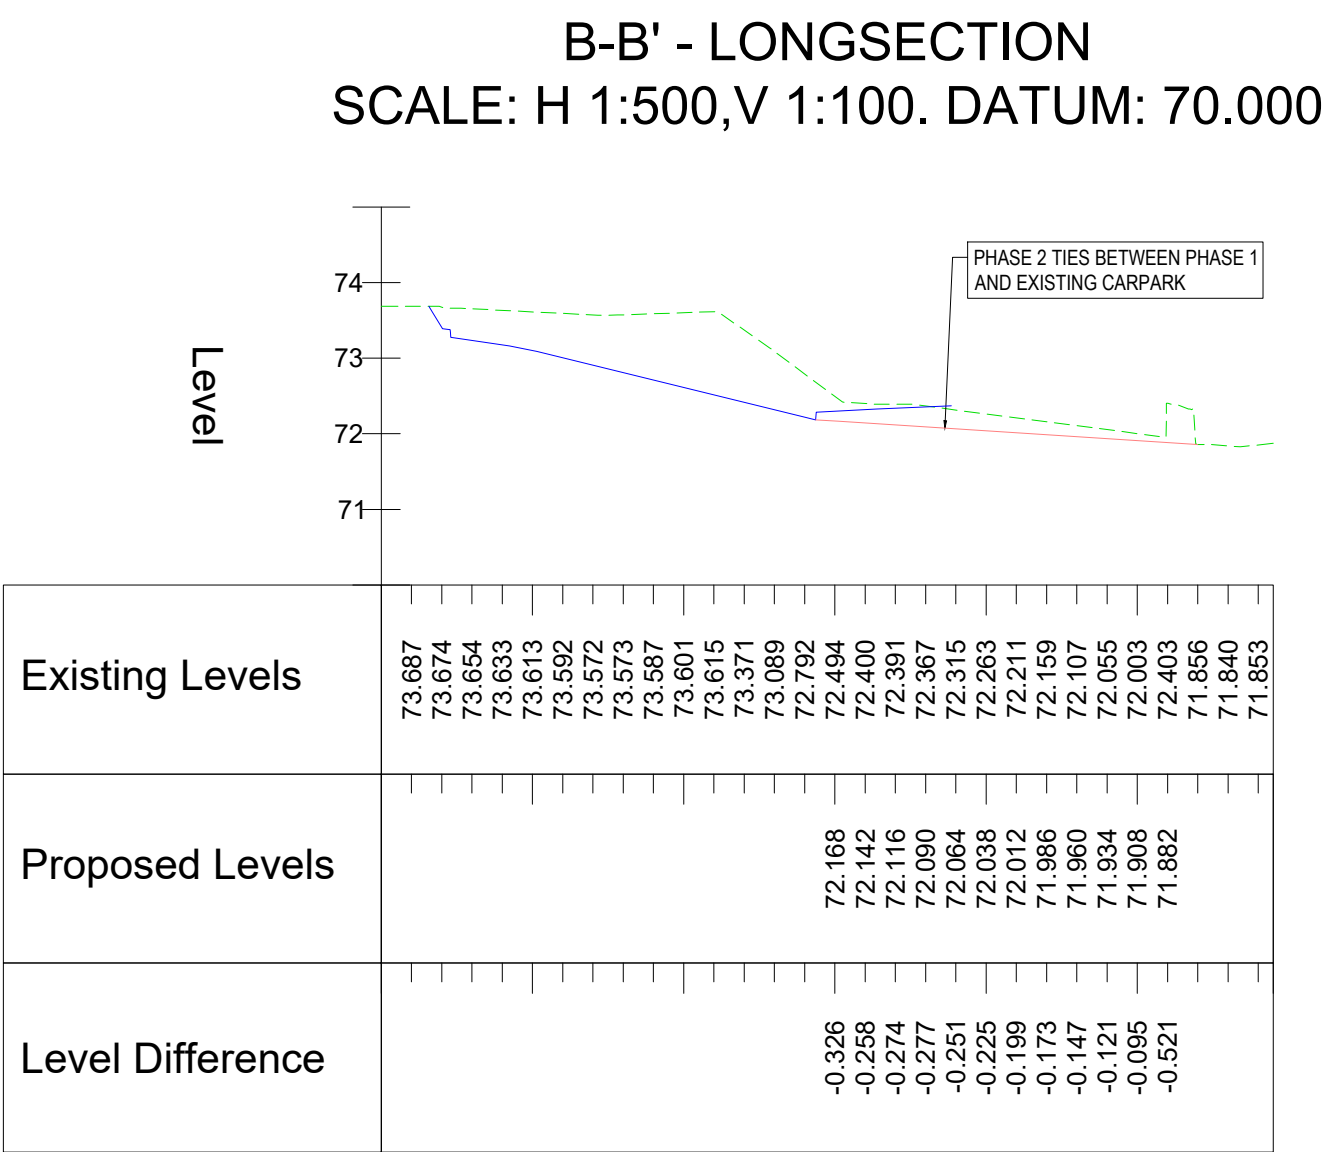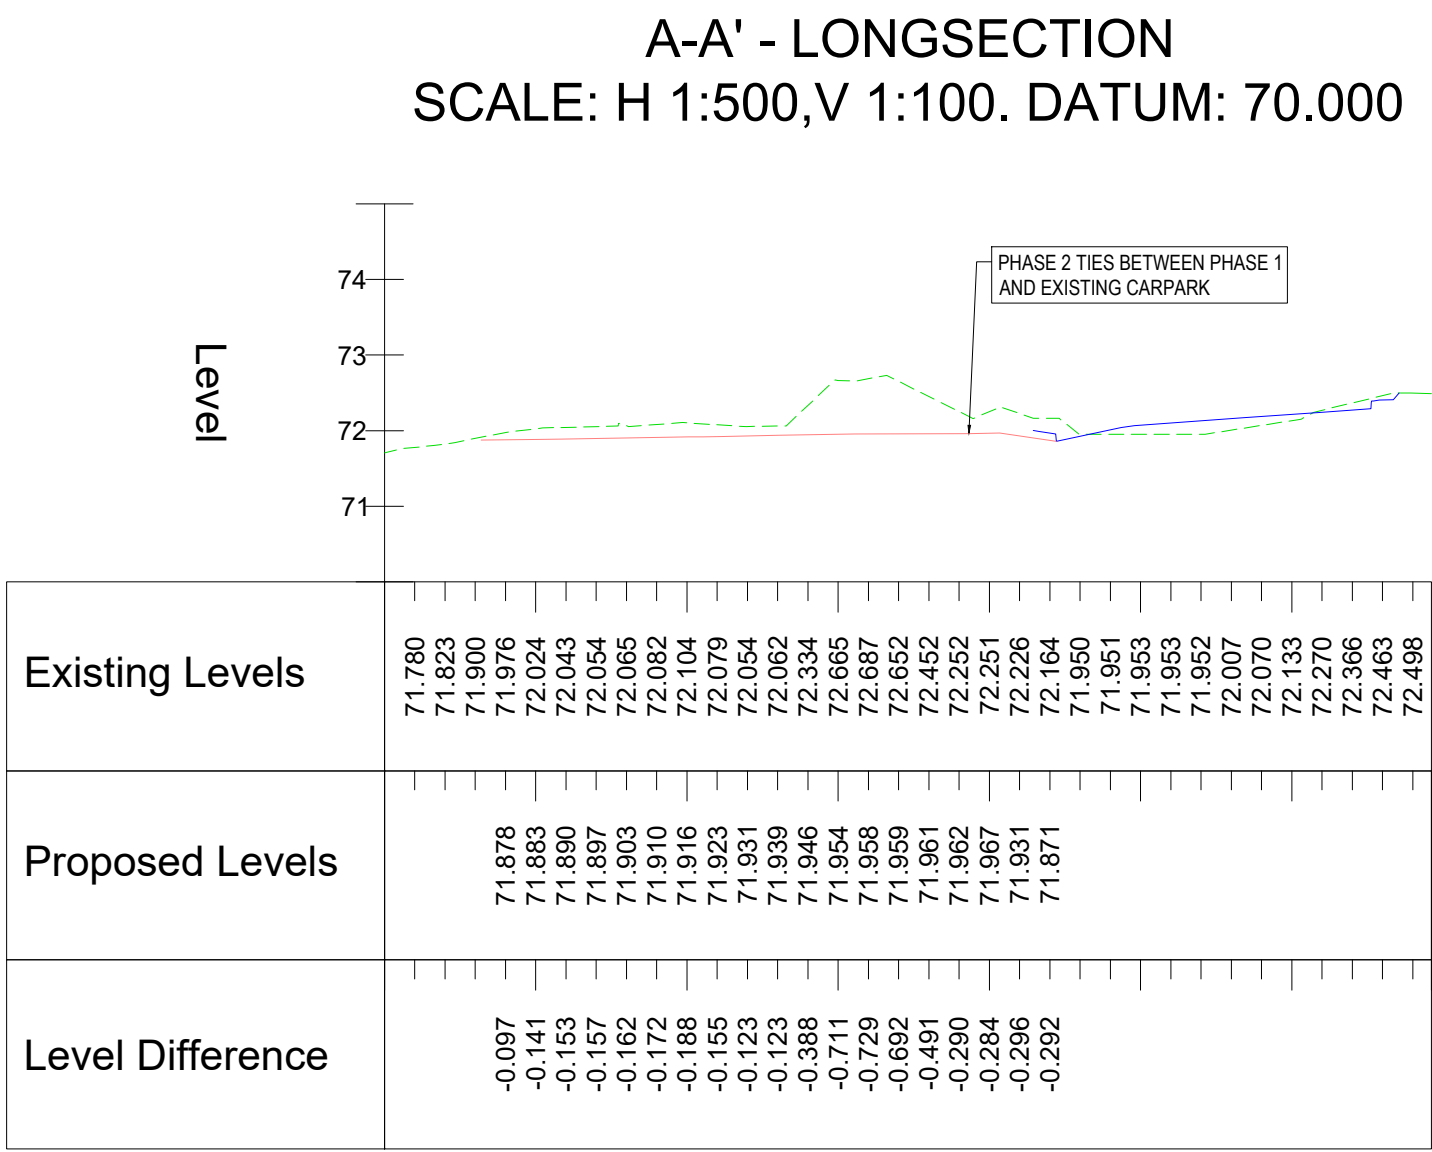

AREA OF TCP05 SHOULD BE RESURVEYED FOLLOWING COMPLETION OF LIMBERT BUILDING DEMOLITION WORKS.

EXISTING INFILLED BASEMENT TO BE IDENTIFIED AND FILL MATERIAL VERIFIED.

NHS
Manchester University
NHS Foundation Trust

APPOINTED PARTY LOGO/INFORMATION

Curtins

PROJECT
NORTH MANCHESTER GENERAL HOSPITAL

TITLE
**TCP05
GENERAL ARRANGEMENT**

STATUS S2	PURPOSE OF ISSUE PLANNING	
DRAWN BY GDB	CHECKED BY JDB	DATE 11/10/2022
SCALE (@A1) 1:500	PROJECT NUMBER 075805	
FILE DRAWING NUMBER 20200 · CUR · INZ · ZZ · DR · C · 04055	REV. P03	