


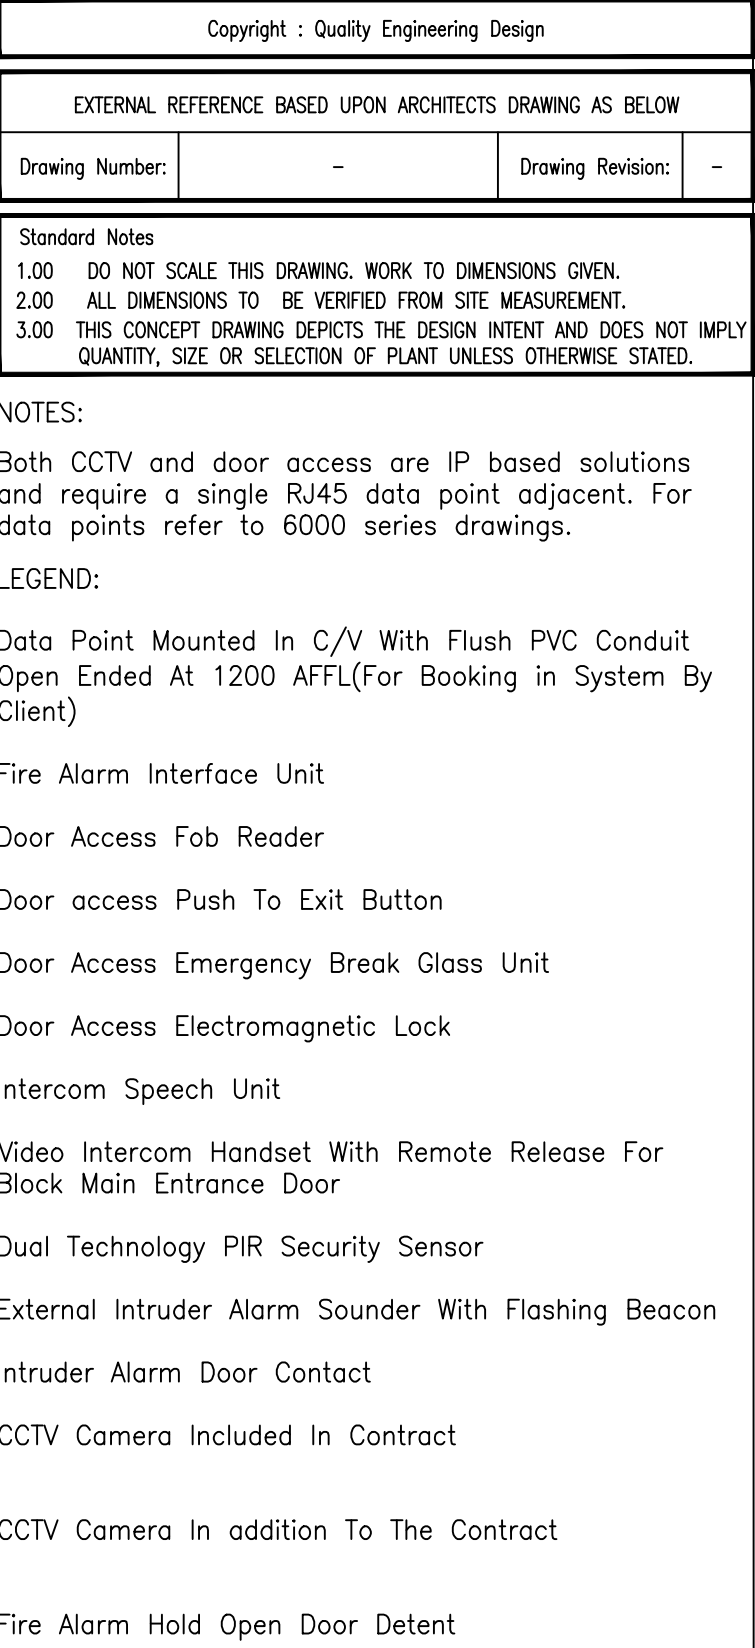

|      |          |                                         |      |      |
|------|----------|-----------------------------------------|------|------|
| 01   | 08.06.21 | DOOR ACCESS TO LINK CORRIDOR<br>REVISED | J.I. | N.R. |
| Rev. | Date     | Description                             | By   | Chk  |

## CONSTRUCTION



Walsh Integrated Building Services Ltd

**MANCHESTER OFFICE**  
77 Tib Street  
Manchester  
M4 1LS  
Tel: 0161 236 5050  
[www.qedesign.co.uk](http://www.qedesign.co.uk)

---

27 Kenyon Road,  
Lomeshaye Industrial  
Estate, Nelson,  
Lancashire  
BB9 5SP  
Tel: 01282 697723  
[www.walsh-ibs.co.uk](http://www.walsh-ibs.co.uk)

Project  
TMC Openshaw Campus

Drawing Title  
ELECTRICAL SERVICES  
CCTV, DOOR ACCESS AND  
INTRUDER ALARM  
GROUND FLOOR

|                        |          |
|------------------------|----------|
| Org. No.               | Revision |
| OC-WBS-ZZ-00-DR-E-9001 | 01       |

|                   |                  |                 |                  |                 |
|-------------------|------------------|-----------------|------------------|-----------------|
| Scale<br>1:250@A0 | Date<br>05.10.20 | Drawn<br>C.H.N. | Engineer<br>N.R. | Checked<br>N.R. |
|-------------------|------------------|-----------------|------------------|-----------------|