


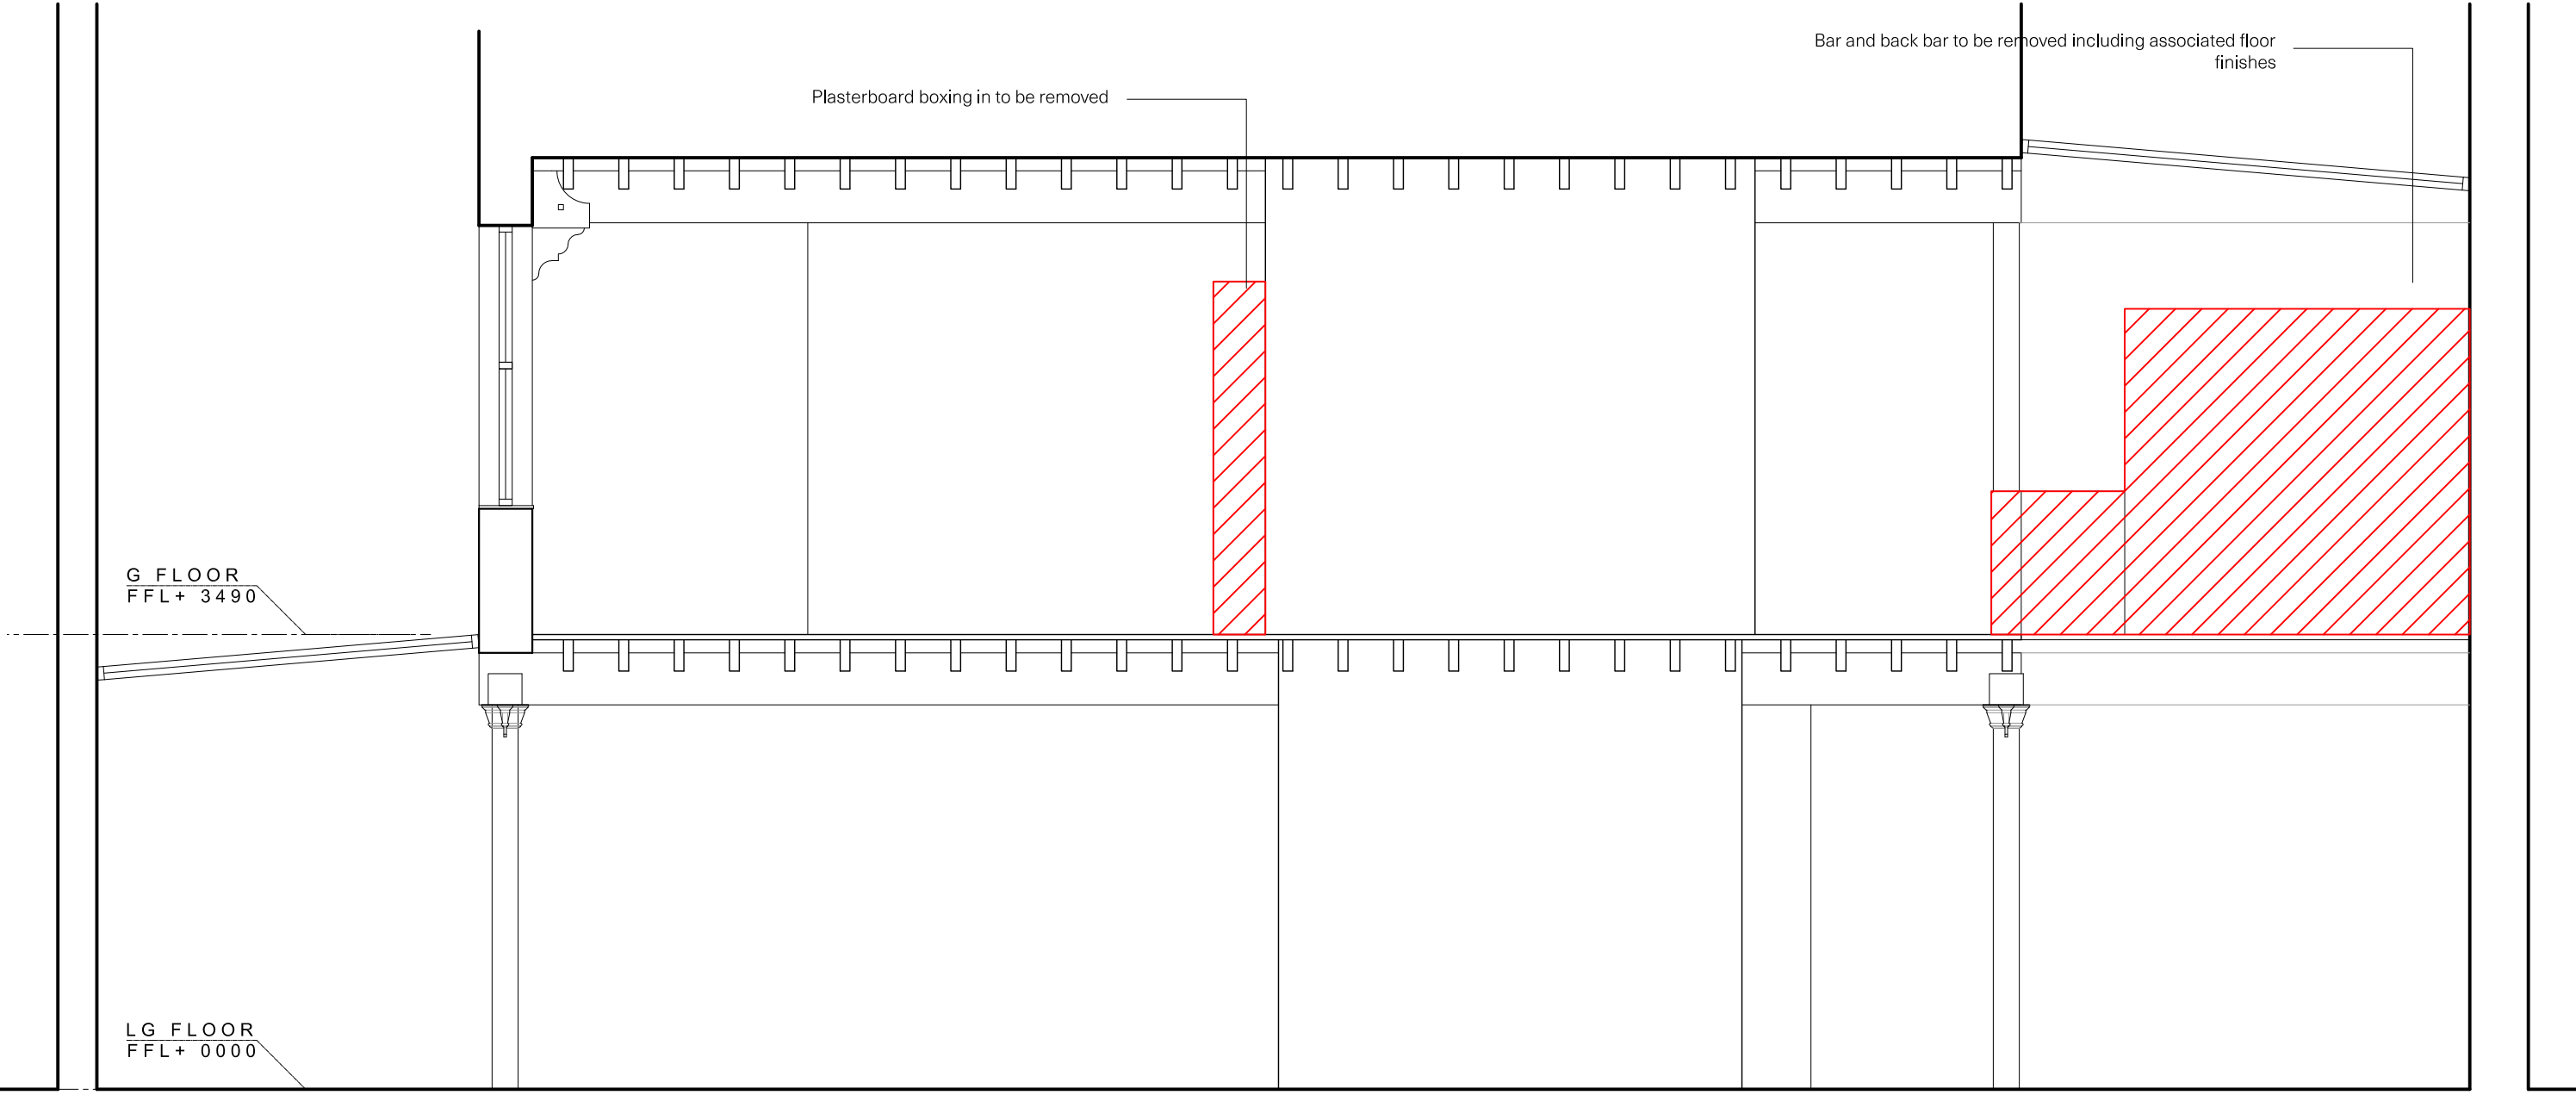

SECTION FF

All dimensions are to be checked on site, any discrepancies are to be reported to the Architect before work commences. Do not scale from this drawing. This drawing is to be read in conjunction with all relevant consultants and specialists drawings / documents, any discrepancies are to be reported to the Architect before the affected work commences. All structural components shown are indicative only. Details / calculations of structural members are to be provided by the Structural Engineer. THIS DRAWING NOT FOR CONSTRUCTION	Revisions A 29/09/22 - Levels Amended			Project, location 113-115 Portland Street, Manchester	Up North Architects Up North Architects Ltd. Plane Tree House, Oldham Street, Manchester UK M1 1JG Company No. 10437056 TEL: 0161 237 1871 E-MAIL: mail@upnortharchitects.com				
				RIBA Workstage 3 - Spatial Coordination					
				Drawing purpose For Information	Client House of Fu		Drawing Title Existing Section FF		
				This drawing copyright 2020 by Up North Architects Ltd. and is licensed to the client for the purposes related to the RIBA work stage above only	Job No. M861	Drawing no. 077	Revision A	Scale 1:50 @ A3	Date July 2022