




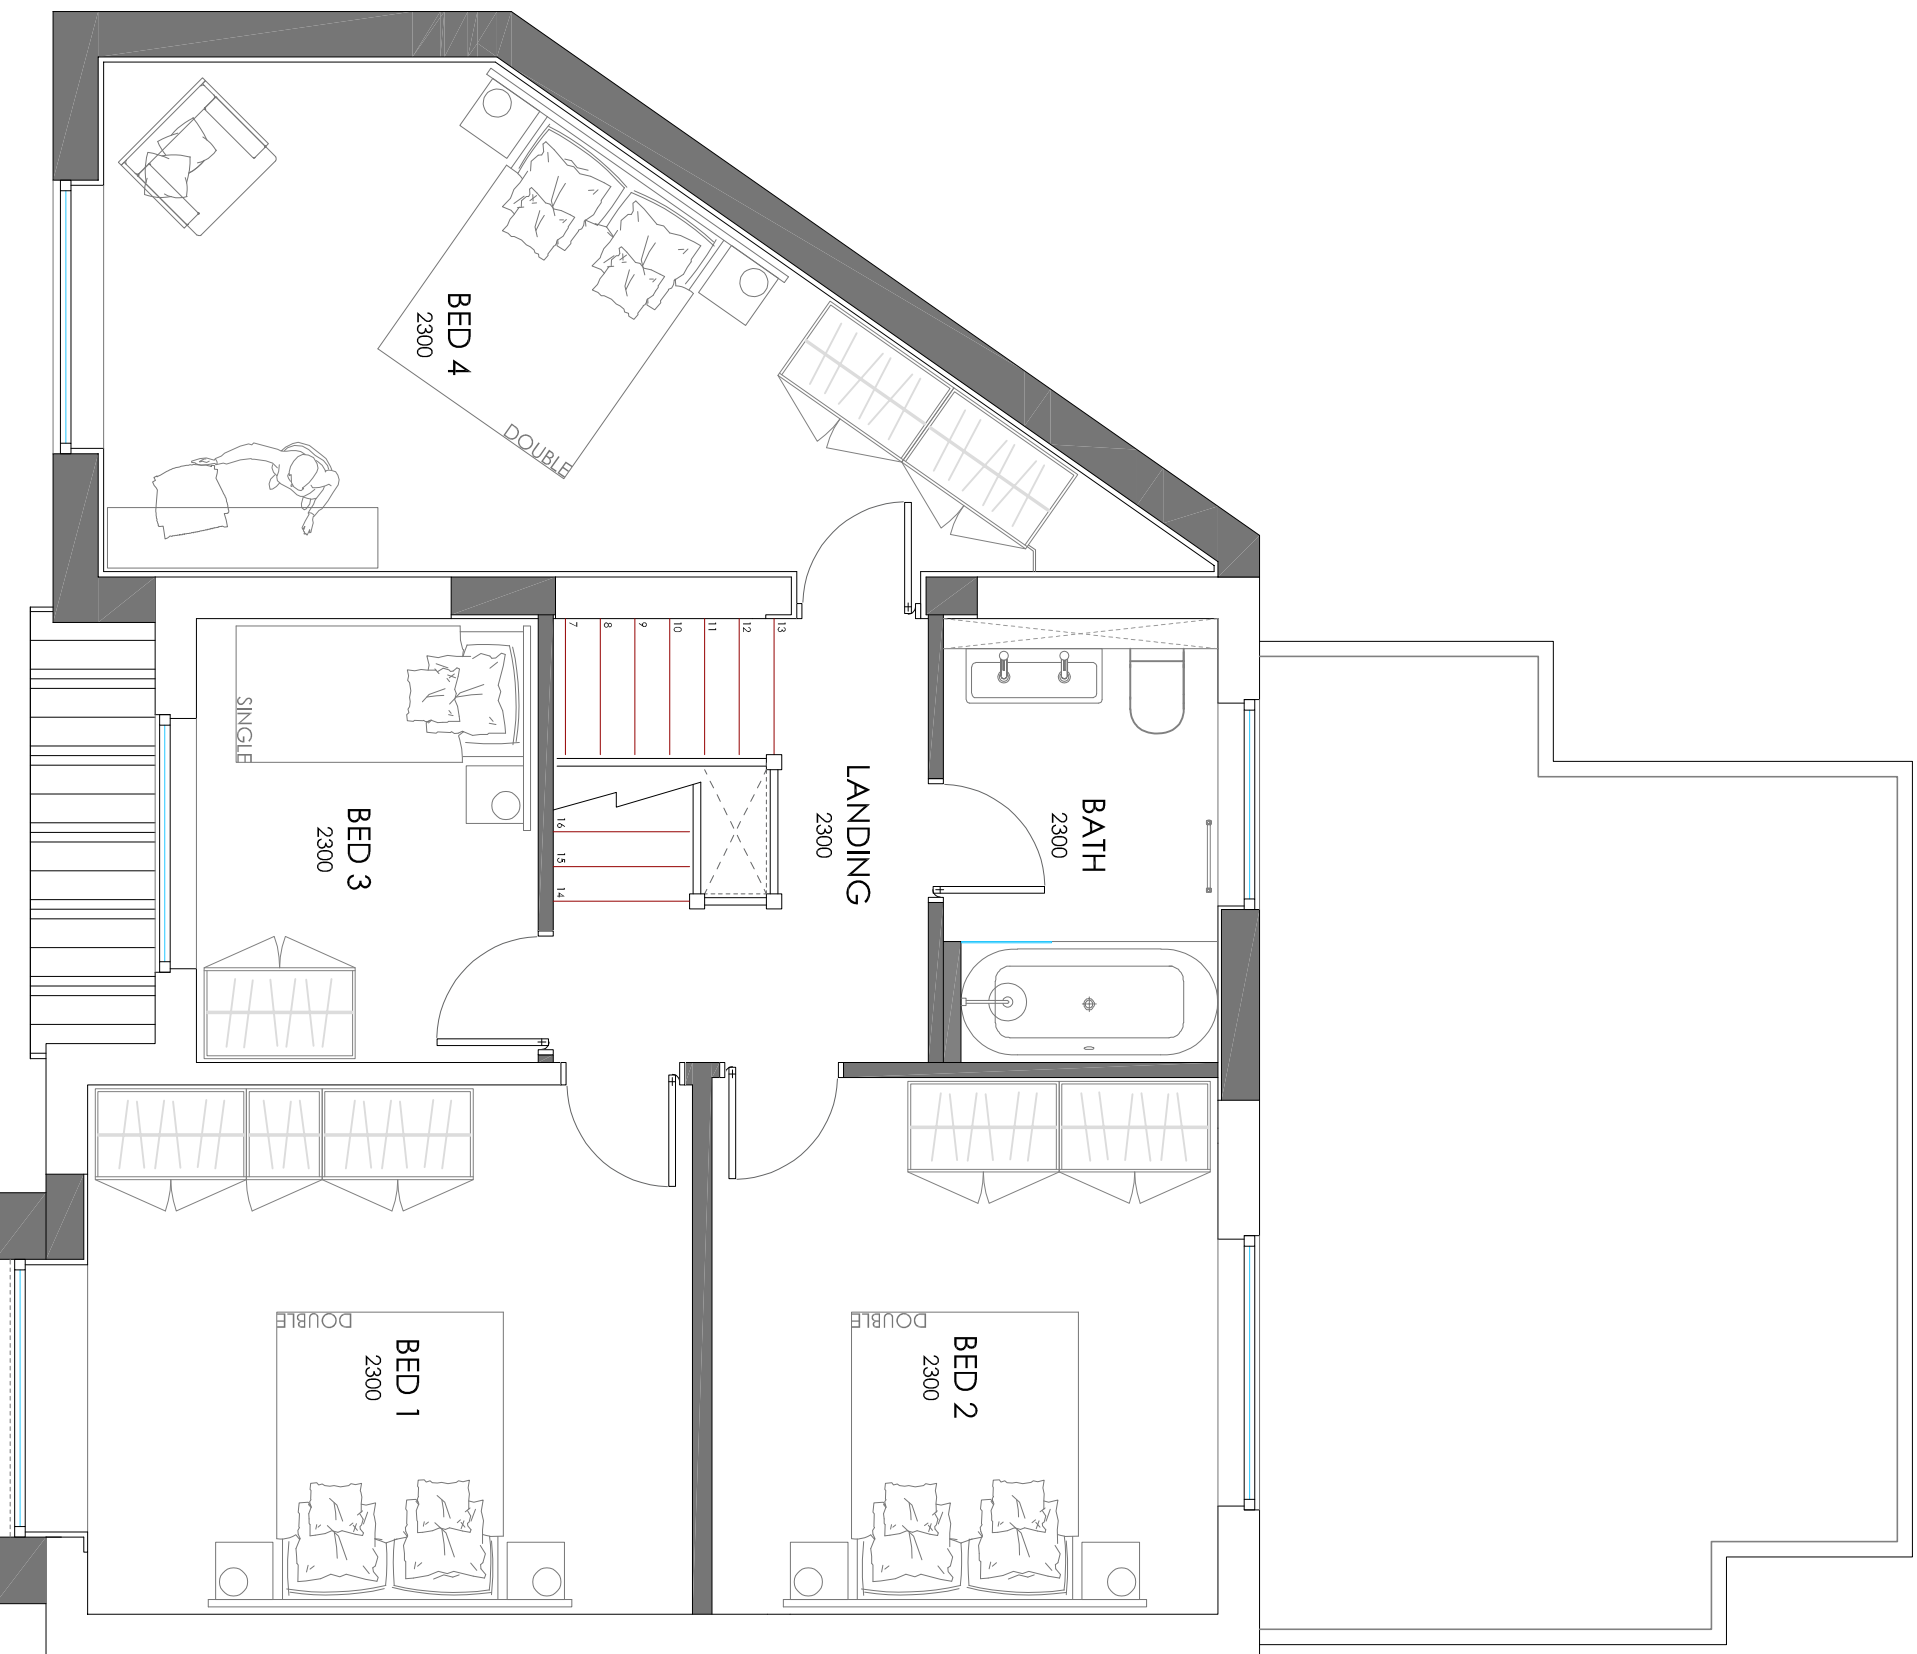

FIRST FLOOR

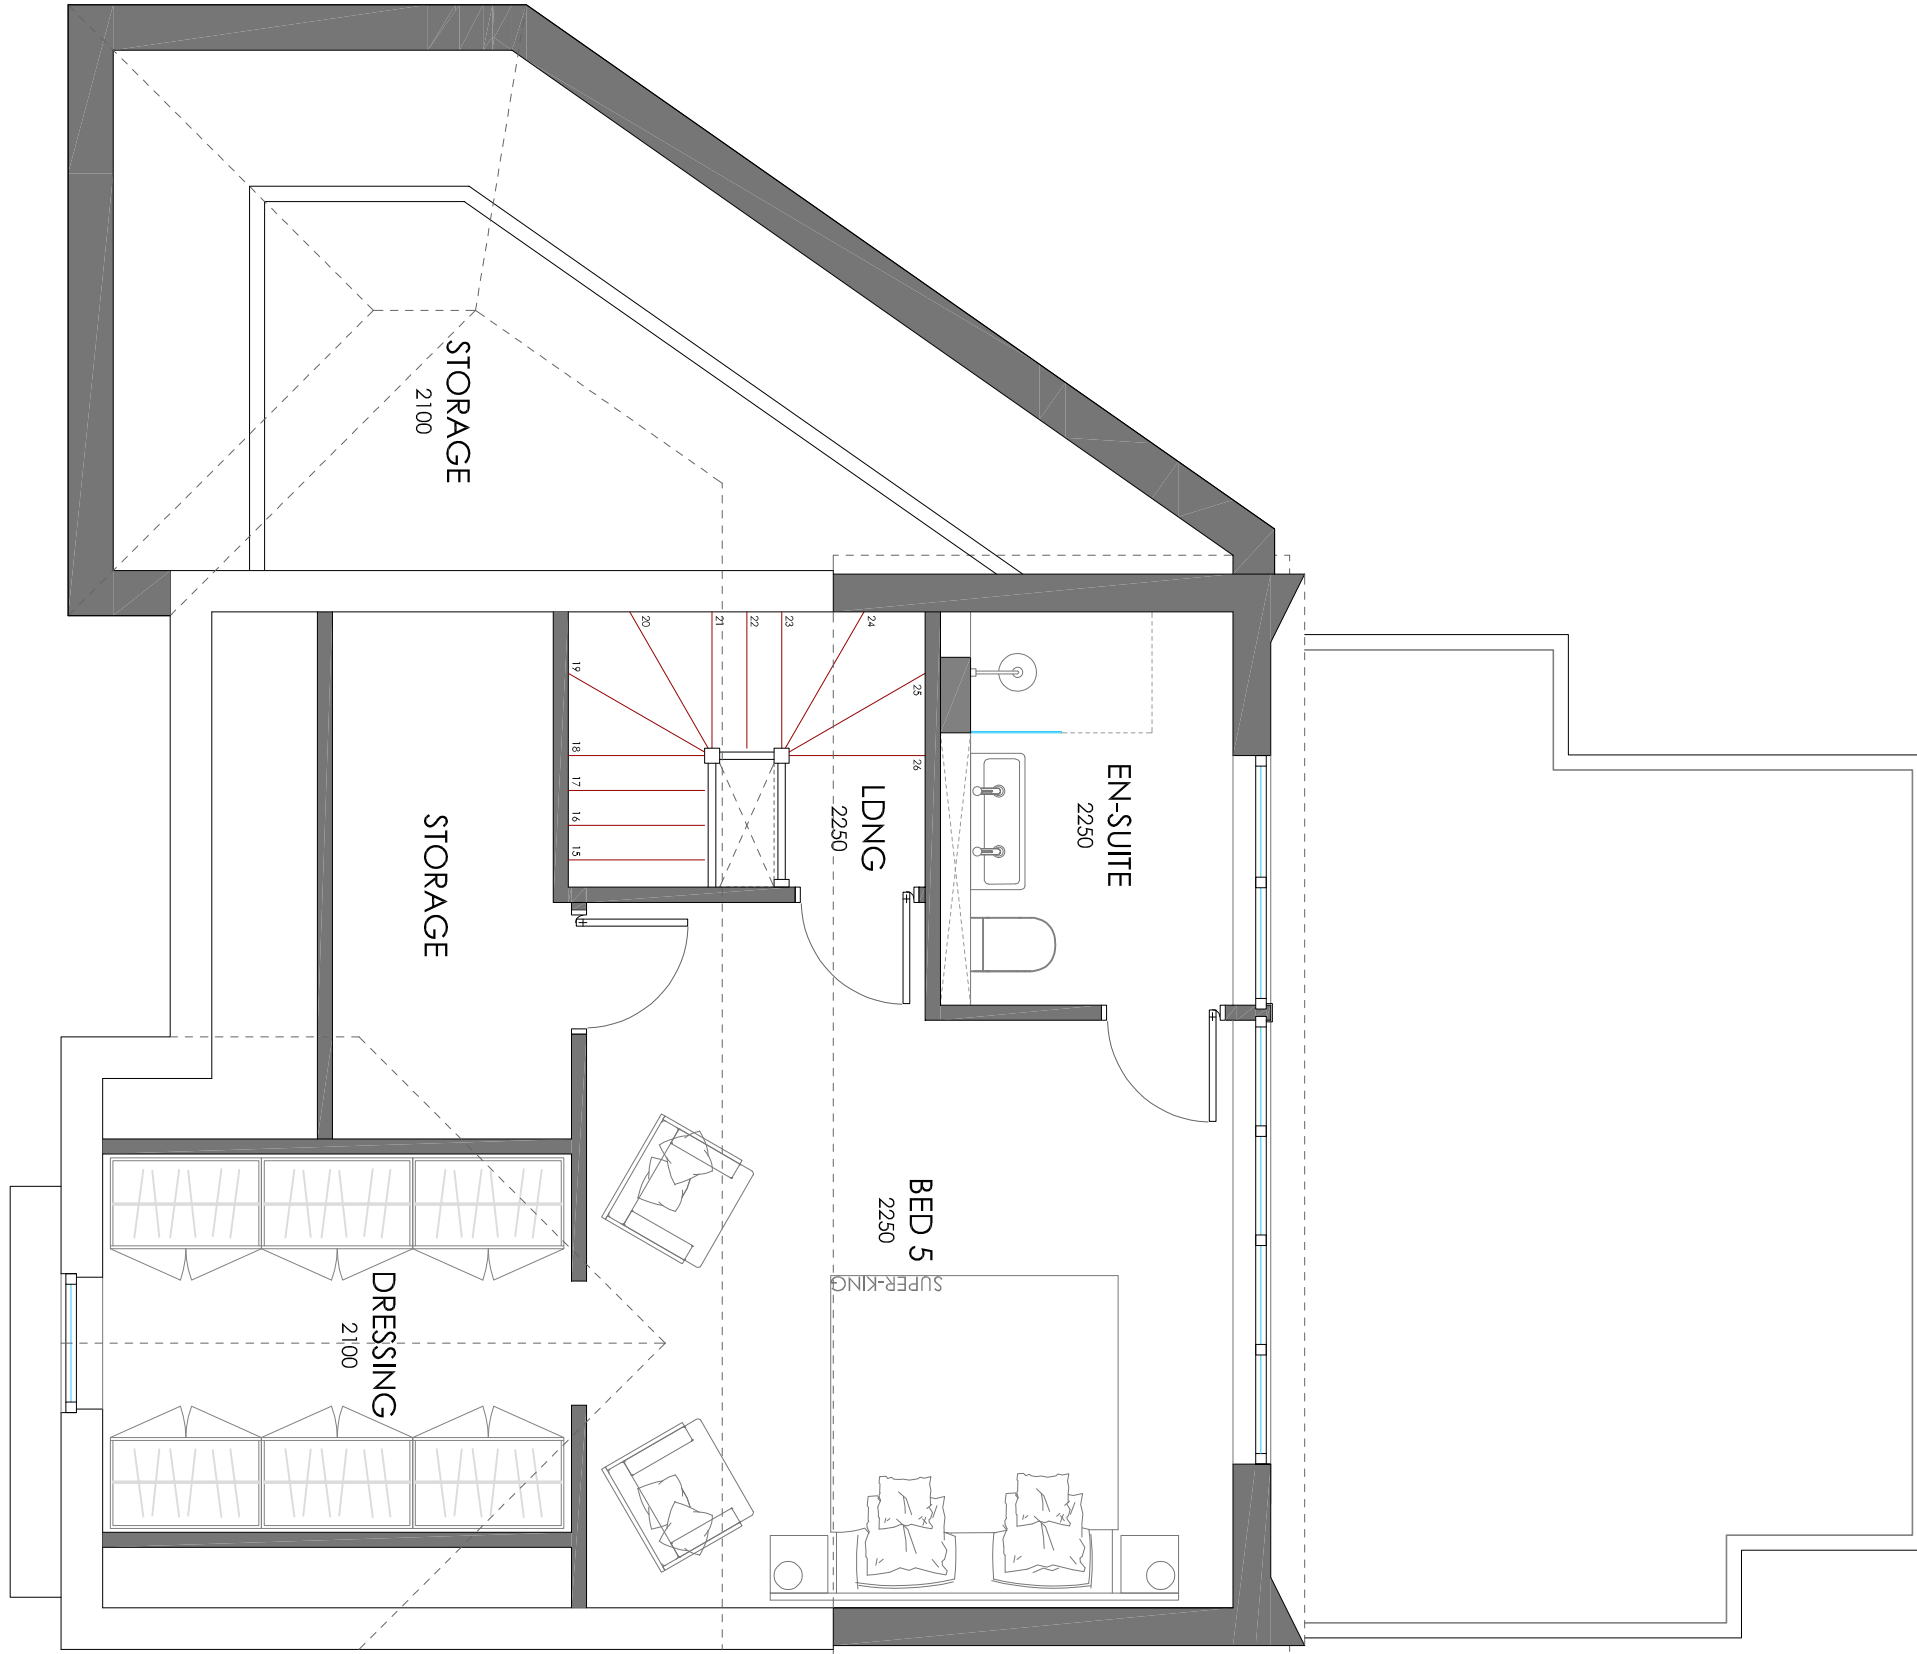

SECOND FLOOR

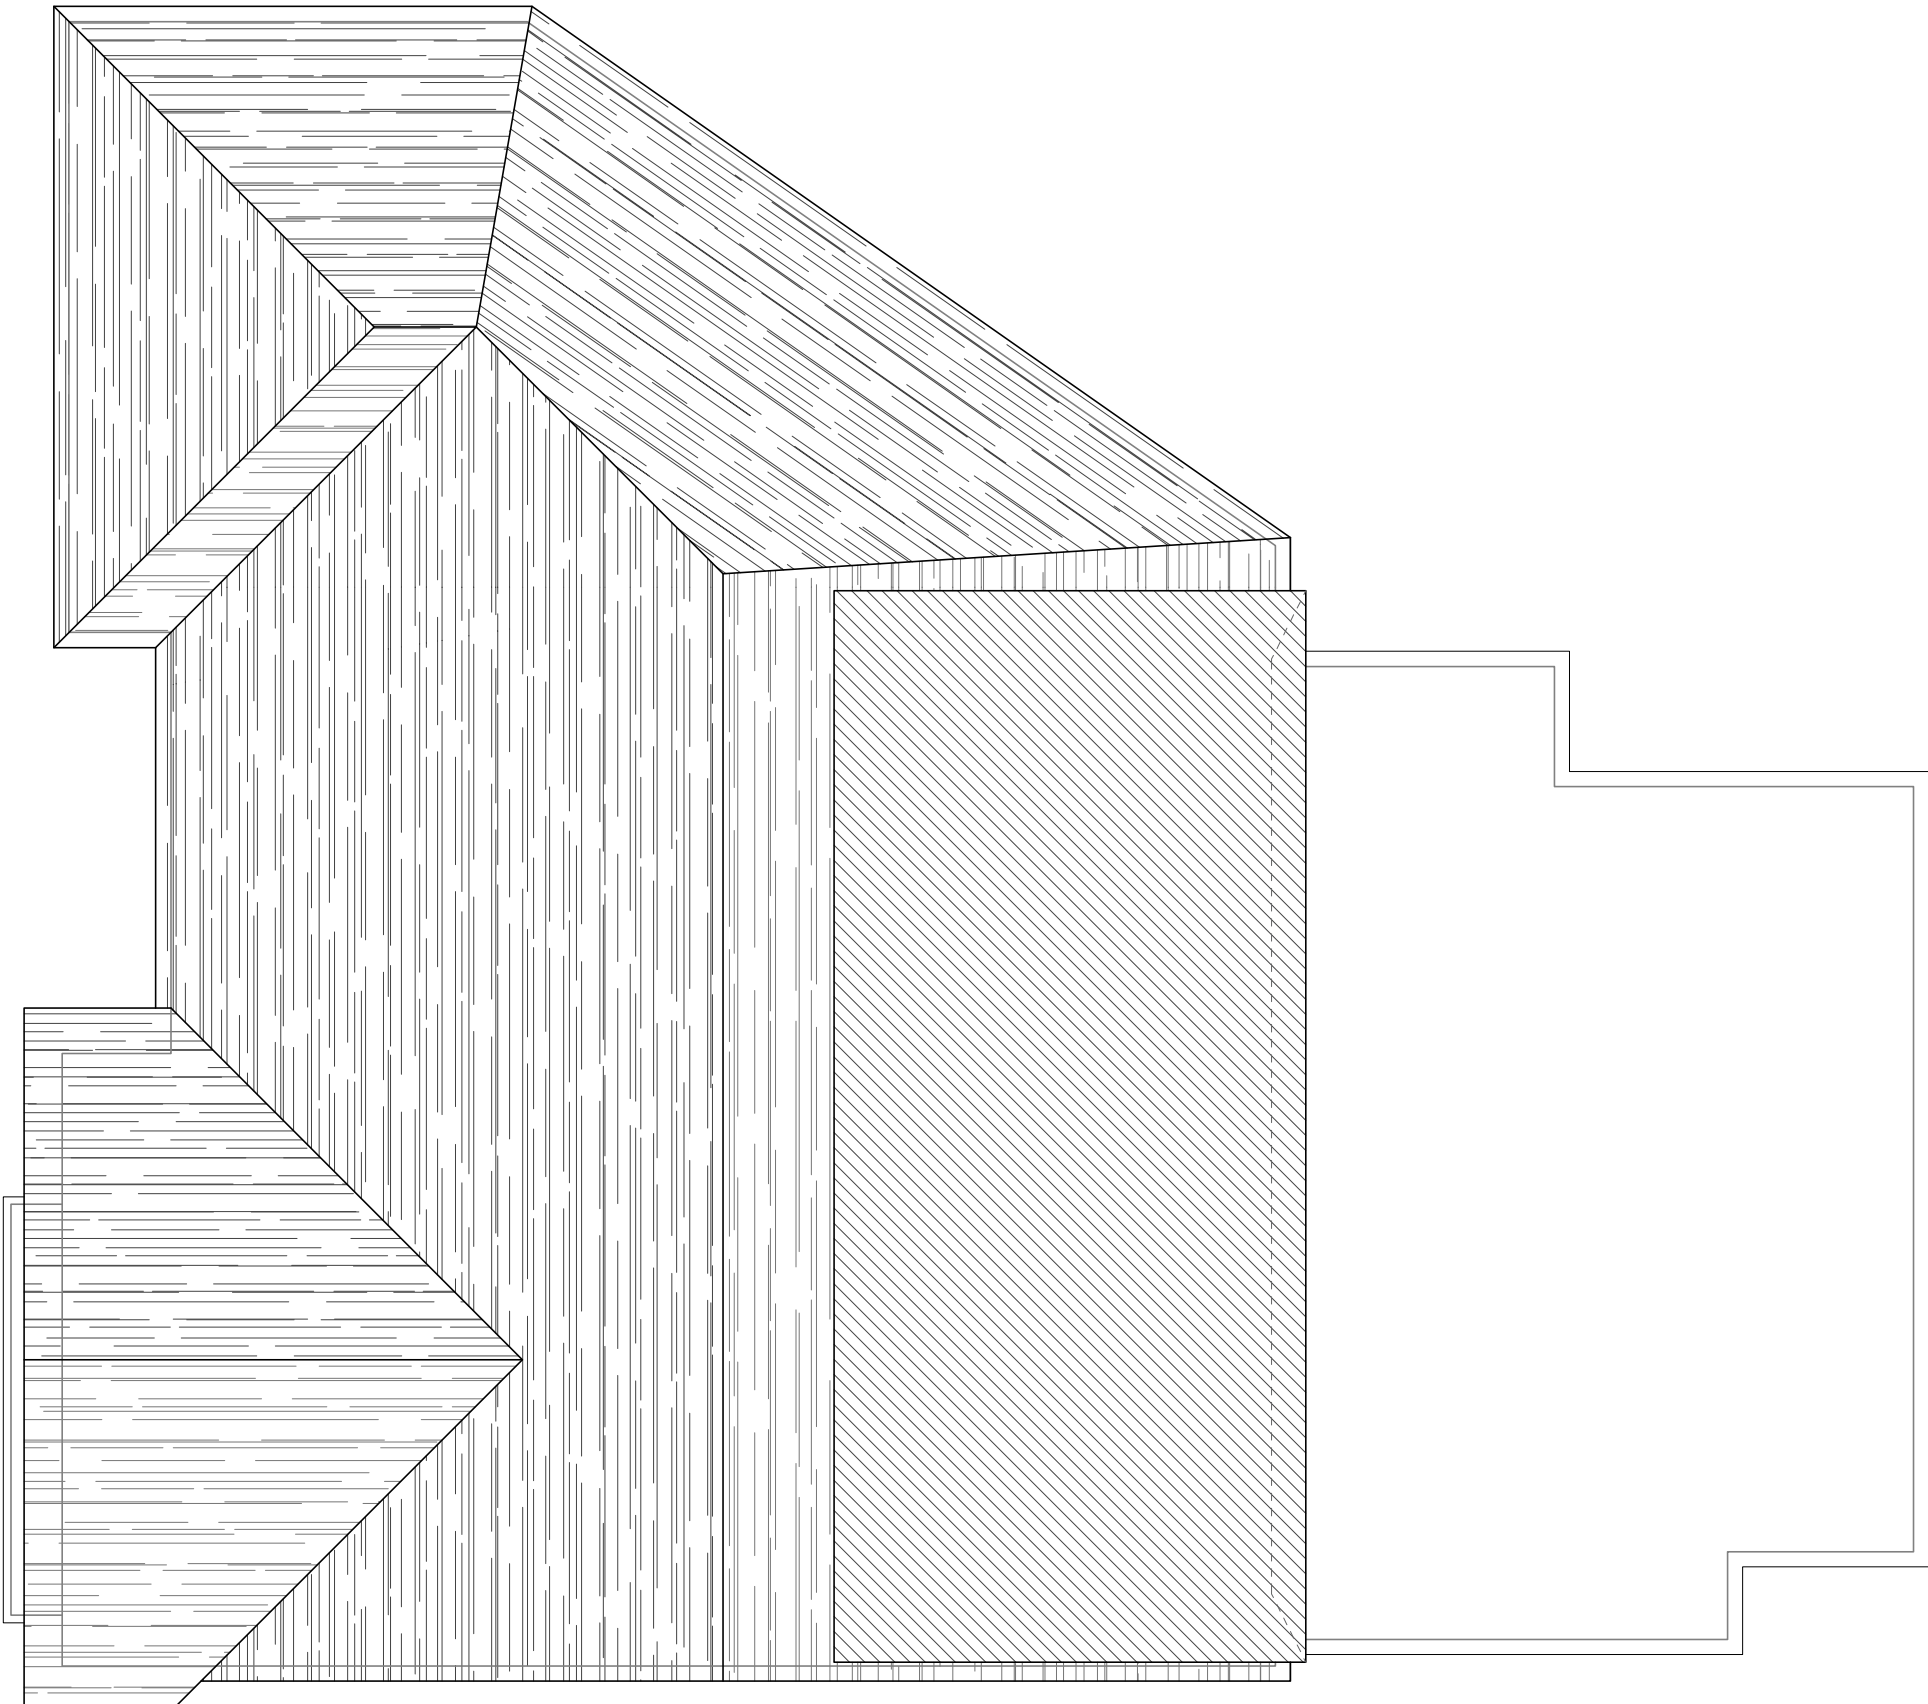

ROOF PLAN

