
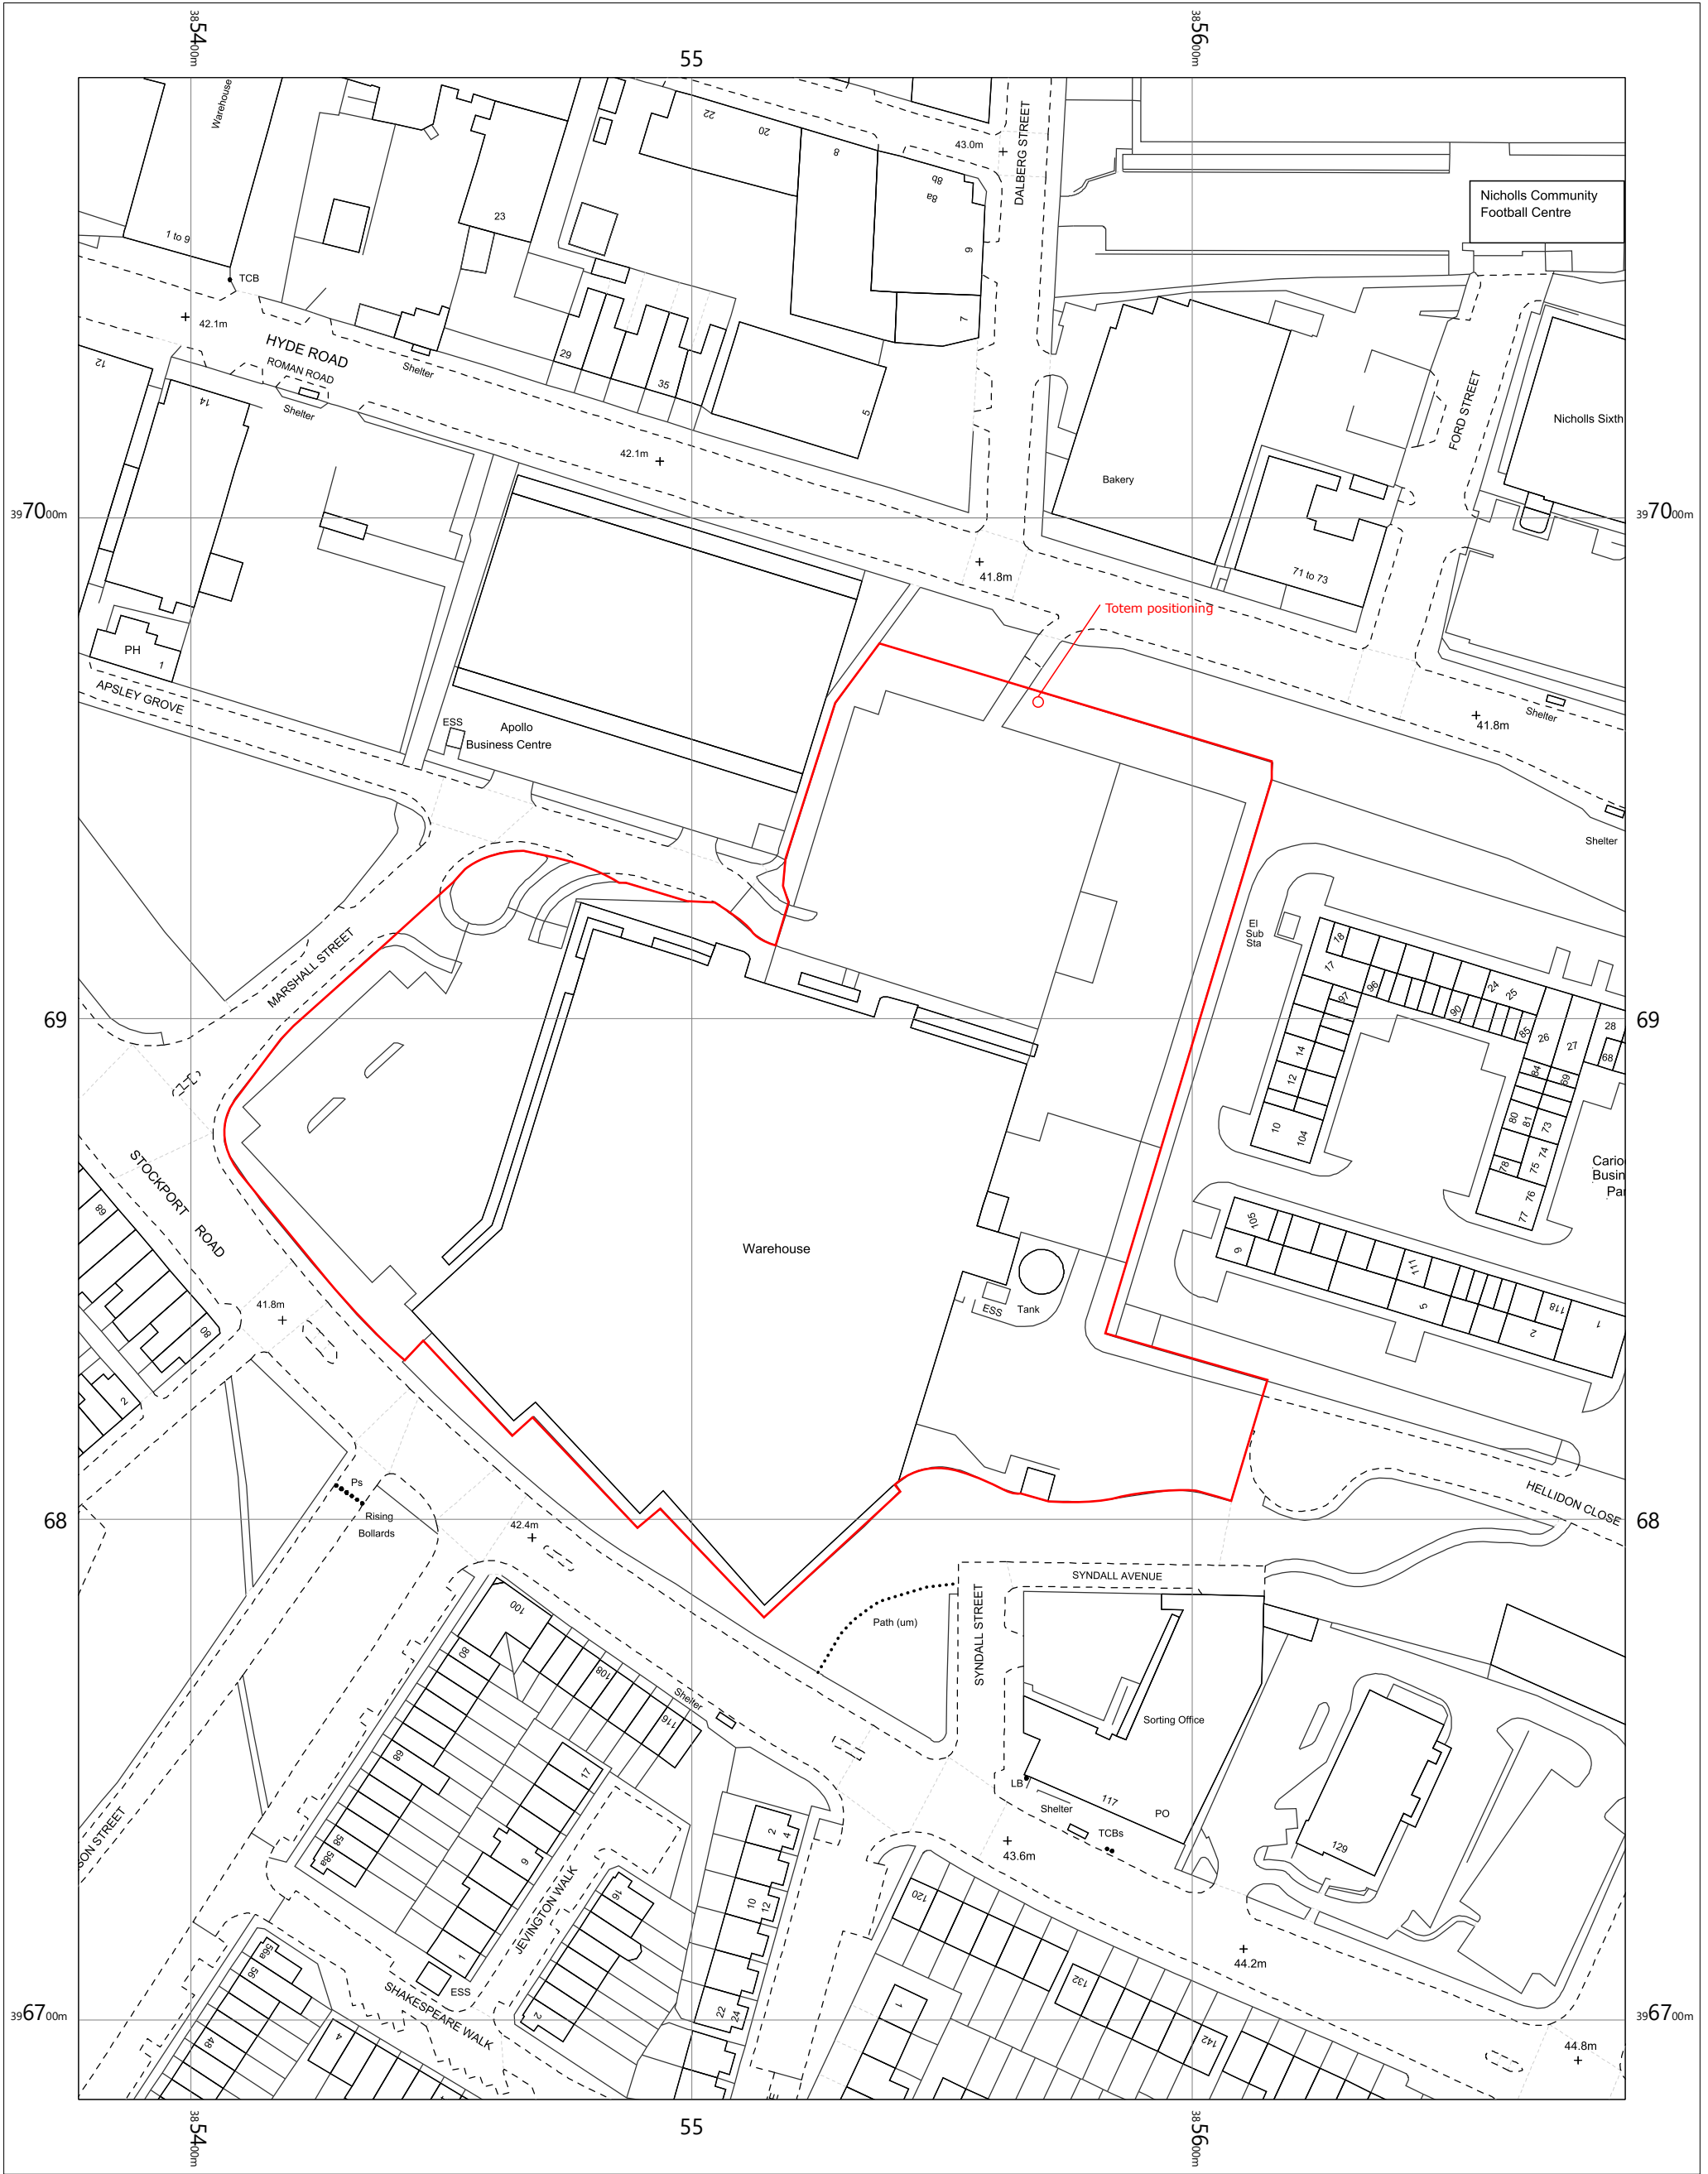


OS MasterMap 1250/2500/10000 scale
Wednesday, August 24, 2022, ID: BW1-01057532
maps.blackwell.co.uk

1:1250 scale print at A3, Centre: 385532 E, 396886 N

©Crown Copyright Ordnance Survey. Licence no. 100041041

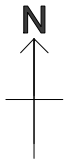

BLACKWELL'S
MAPPING SERVICES
PERSONAL & PROFESSIONAL MAPPING
www.blackwellmapping.co.uk

TEL: 0800 151 2612
maps@blackwell.co.uk