



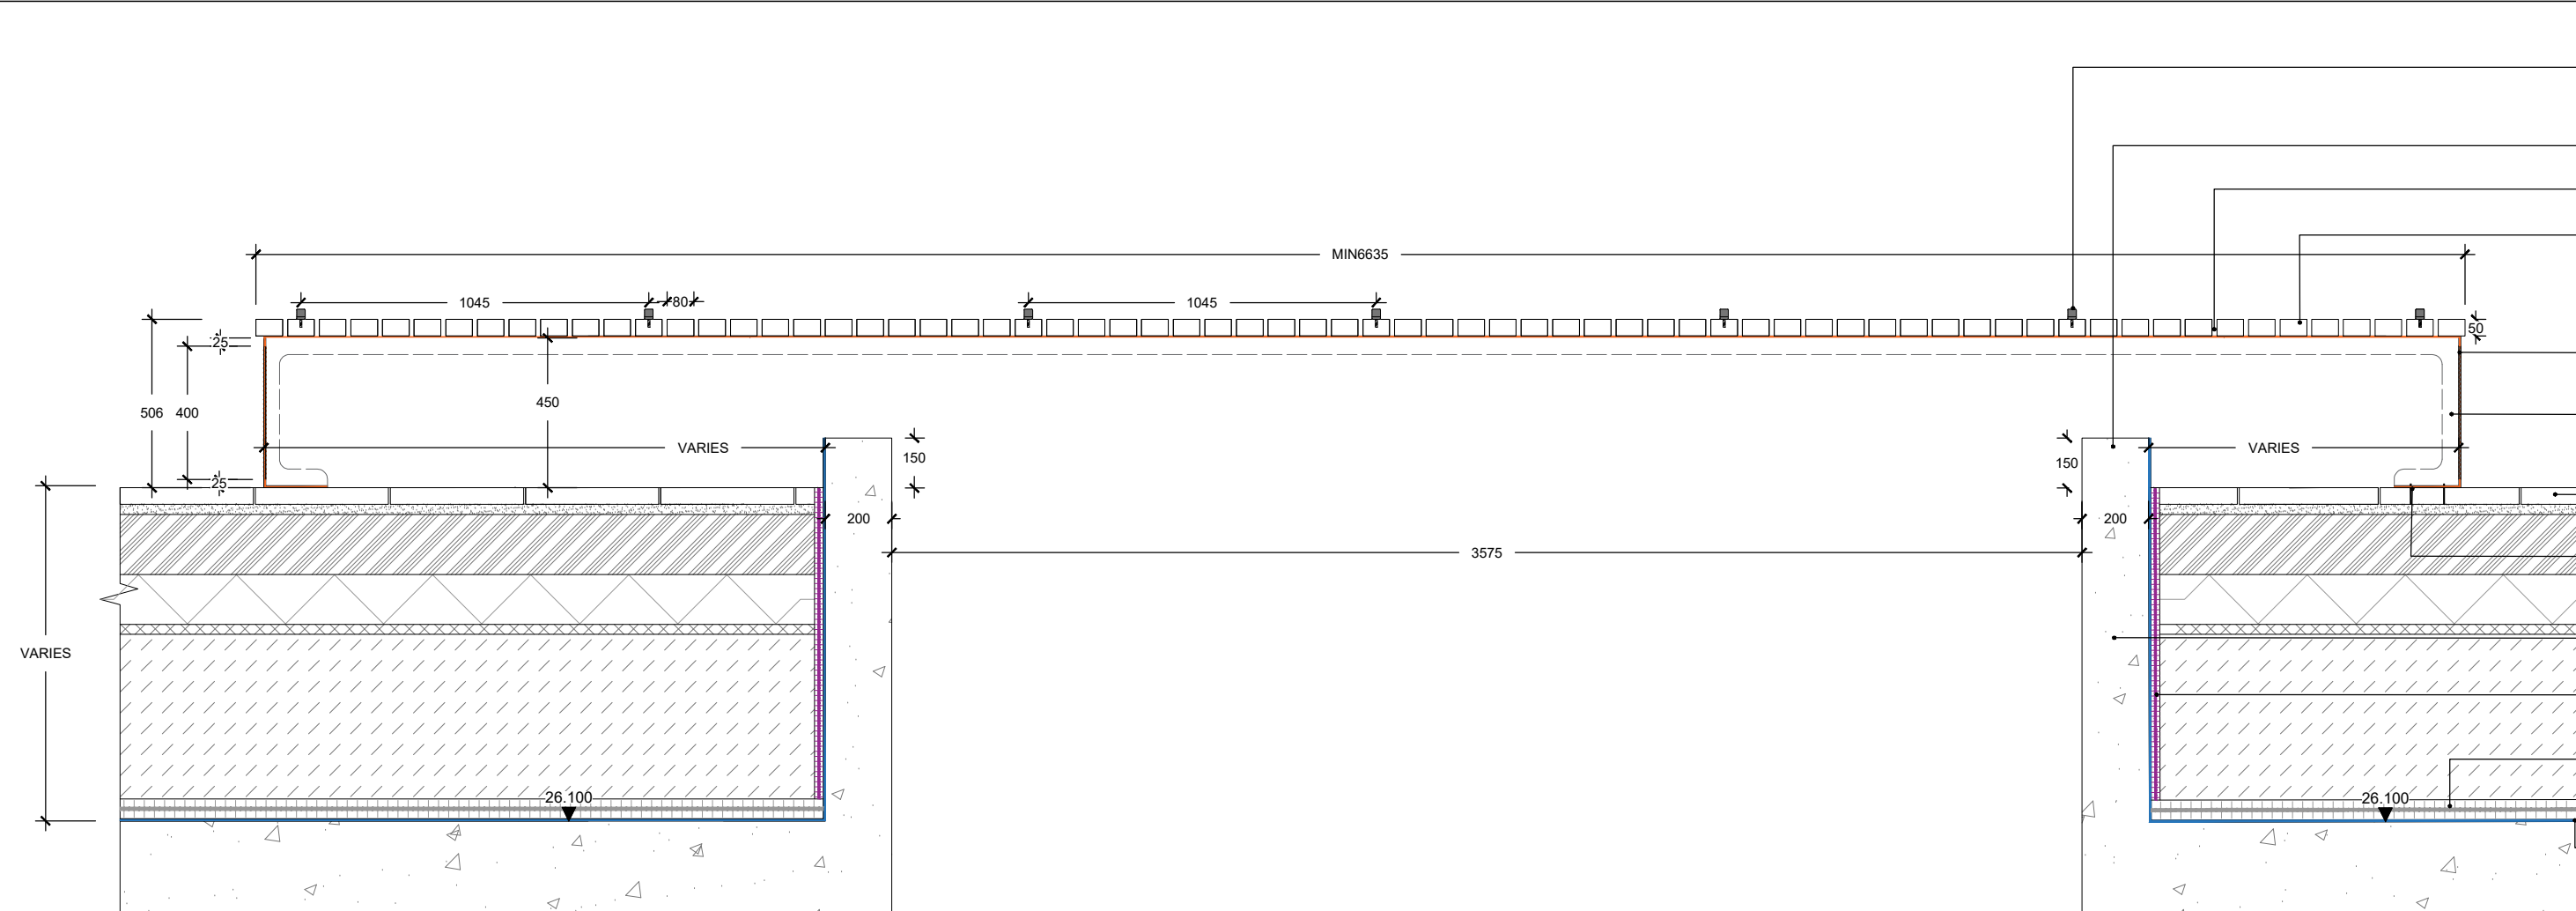


01A AIR VENT INTEGRATED SEATING
000613 SECTION

NOTE: DETAILED DESIGN SUBJECT TO
MANUFACTURER'S DRAWINGS.
STRUCTURAL CAPABILITIES TO BE
VALIDATED BY SUPPLIER'S ENGINEER

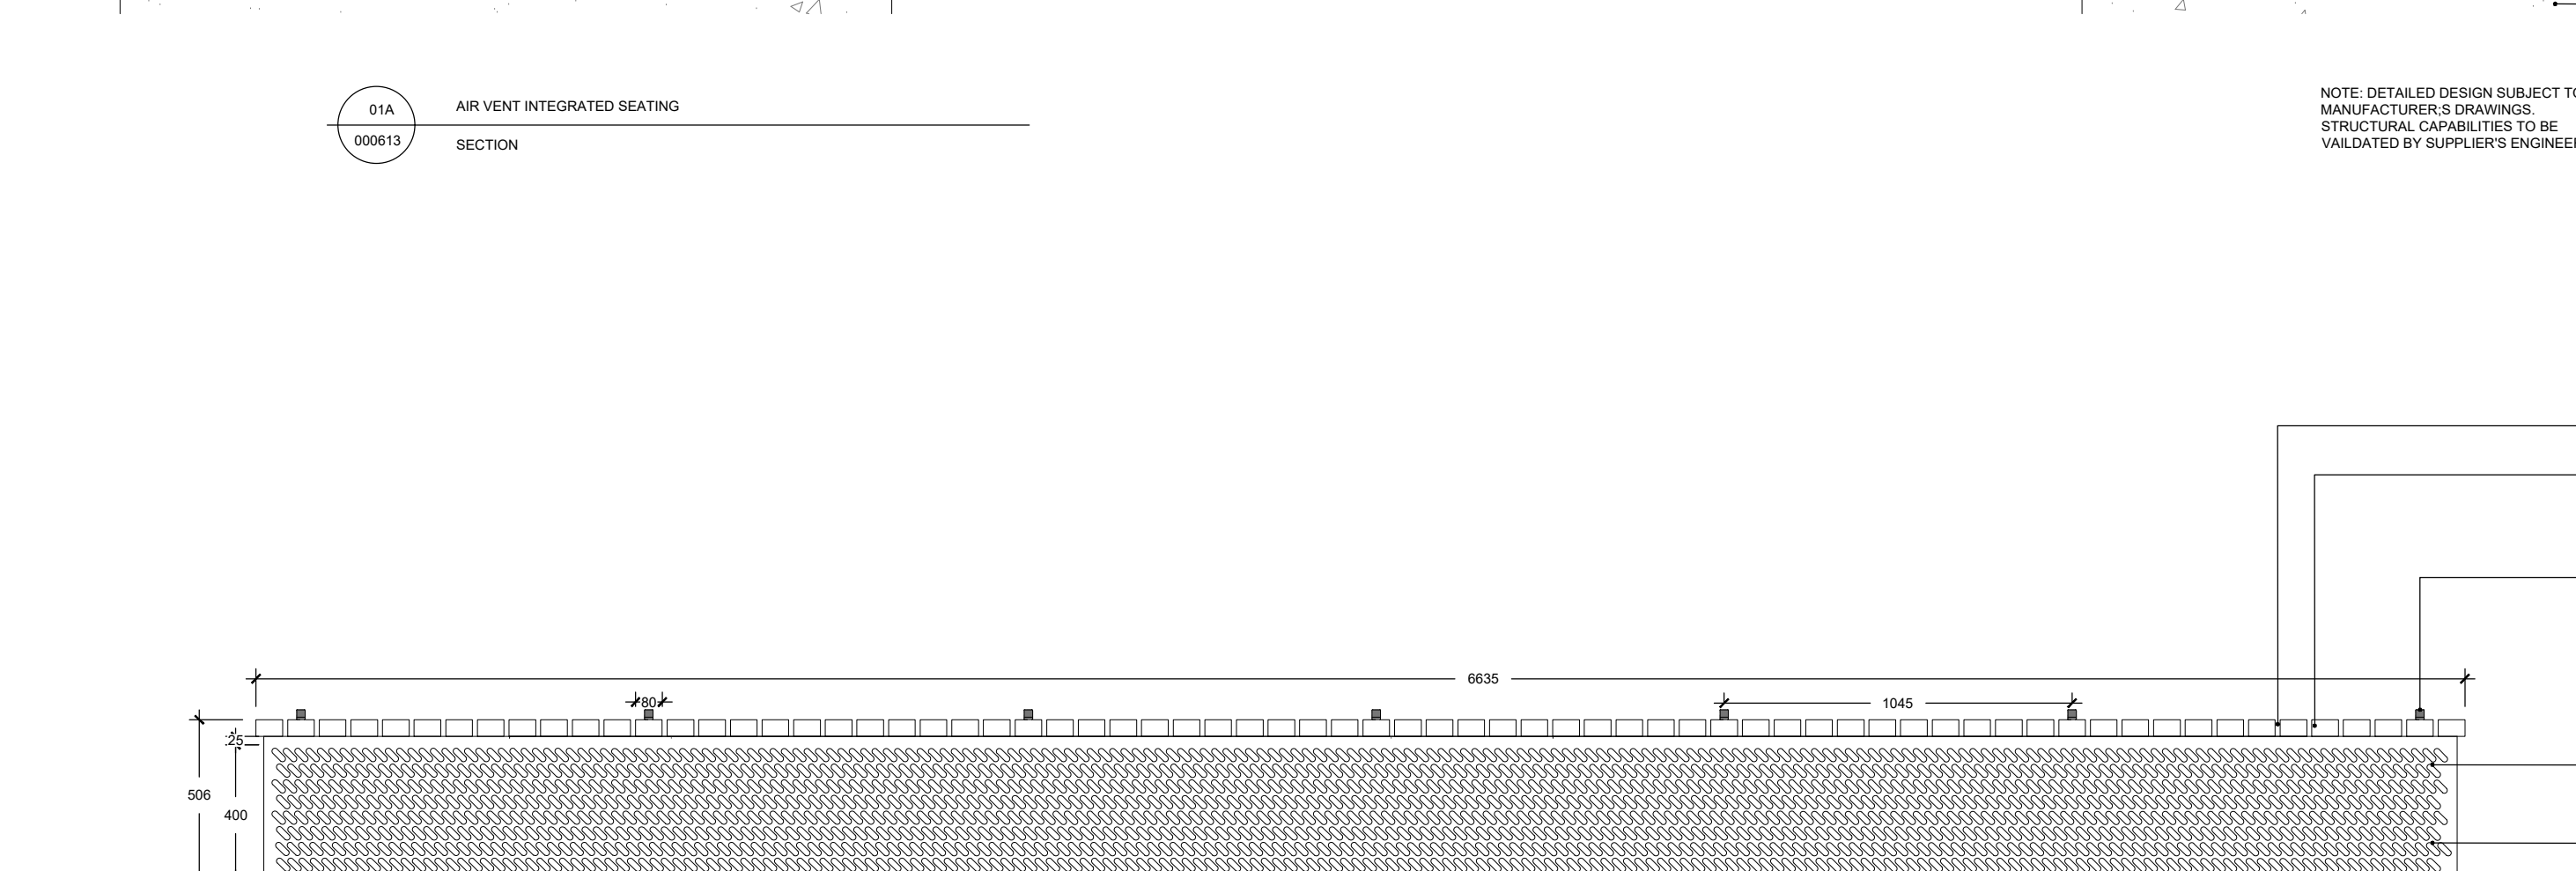


01B AIR VENT INTEGRATED SEATING
000613 ELEVATION

NOTE: DETAILED DESIGN SUBJECT TO
MANUFACTURER'S DRAWINGS.
STRUCTURAL CAPABILITIES TO BE
VALIDATED BY SUPPLIER'S ENGINEER

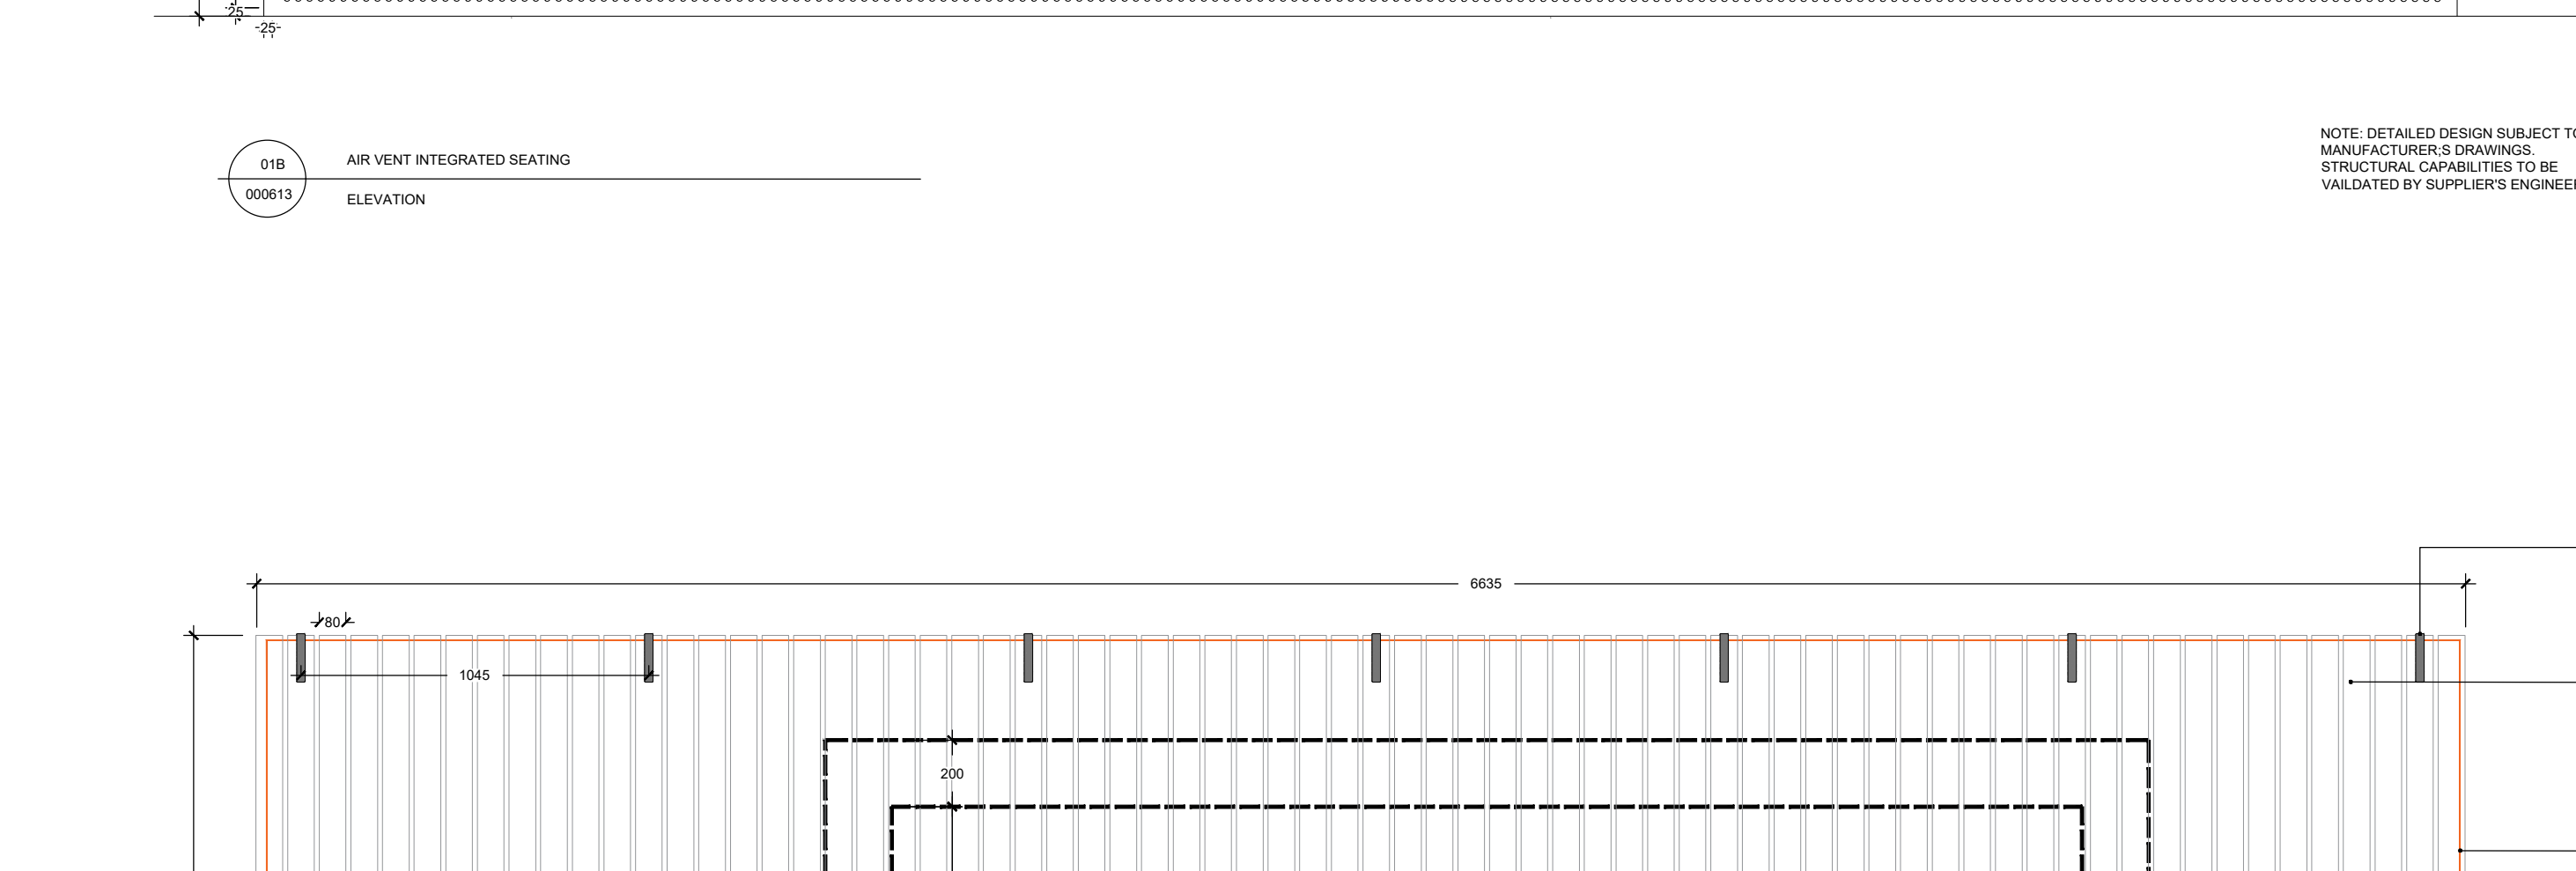

NOTE: DETAILED DESIGN SUBJECT TO
MANUFACTURER'S DRAWINGS.
STRUCTURAL CAPABILITIES TO BE
VALIDATED BY SUPPLIER'S ENGINEER

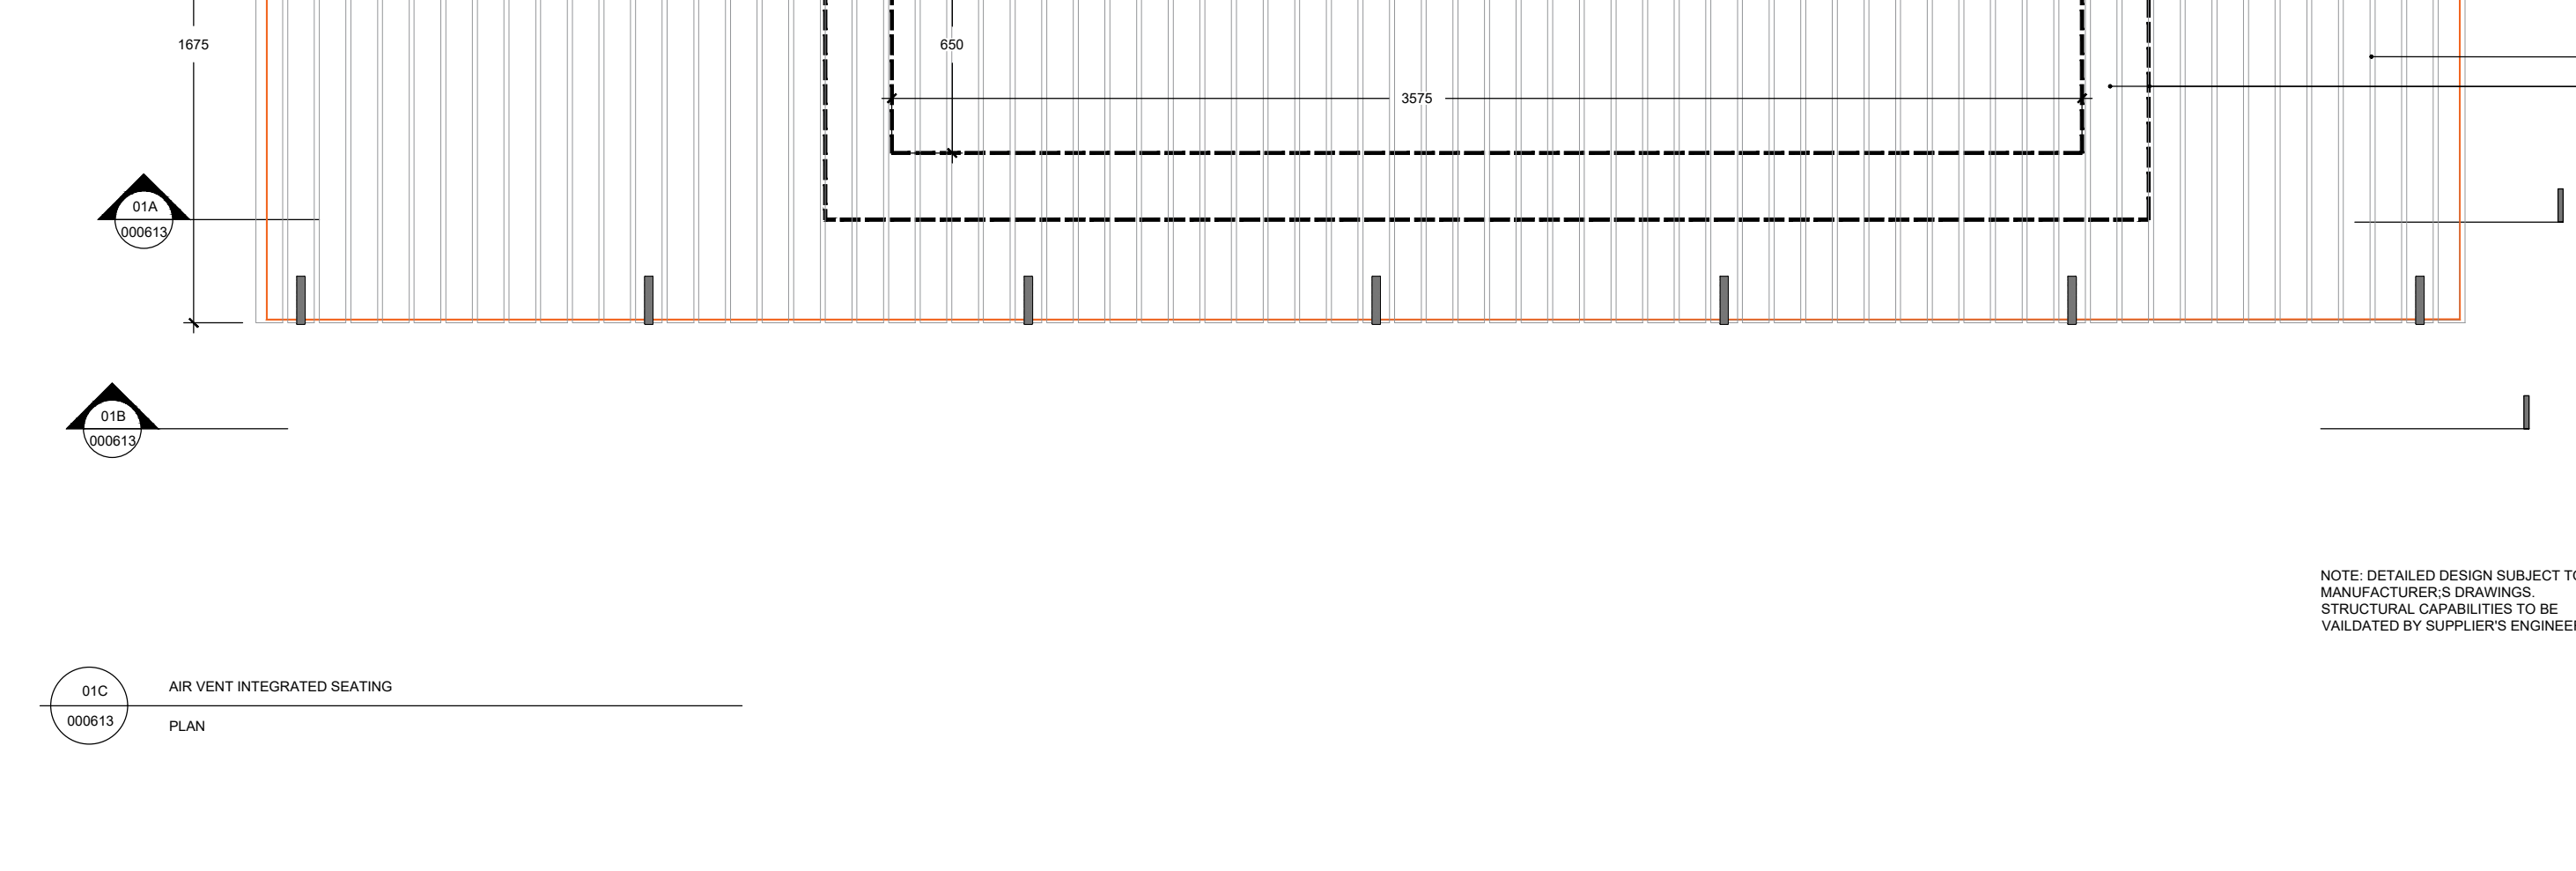


01C AIR VENT INTEGRATED SEATING
000613 PLAN

No dimensions are to be scaled from this drawing.
All dimensions are to be checked on site.
Area measurements for indicative purposes only.


This drawing is the property of Exterior Architecture Ltd.
No part of the drawing may be reproduced in any manner
without permission from Exterior Architecture Ltd.

Client
GLOBE &
SIMPSON

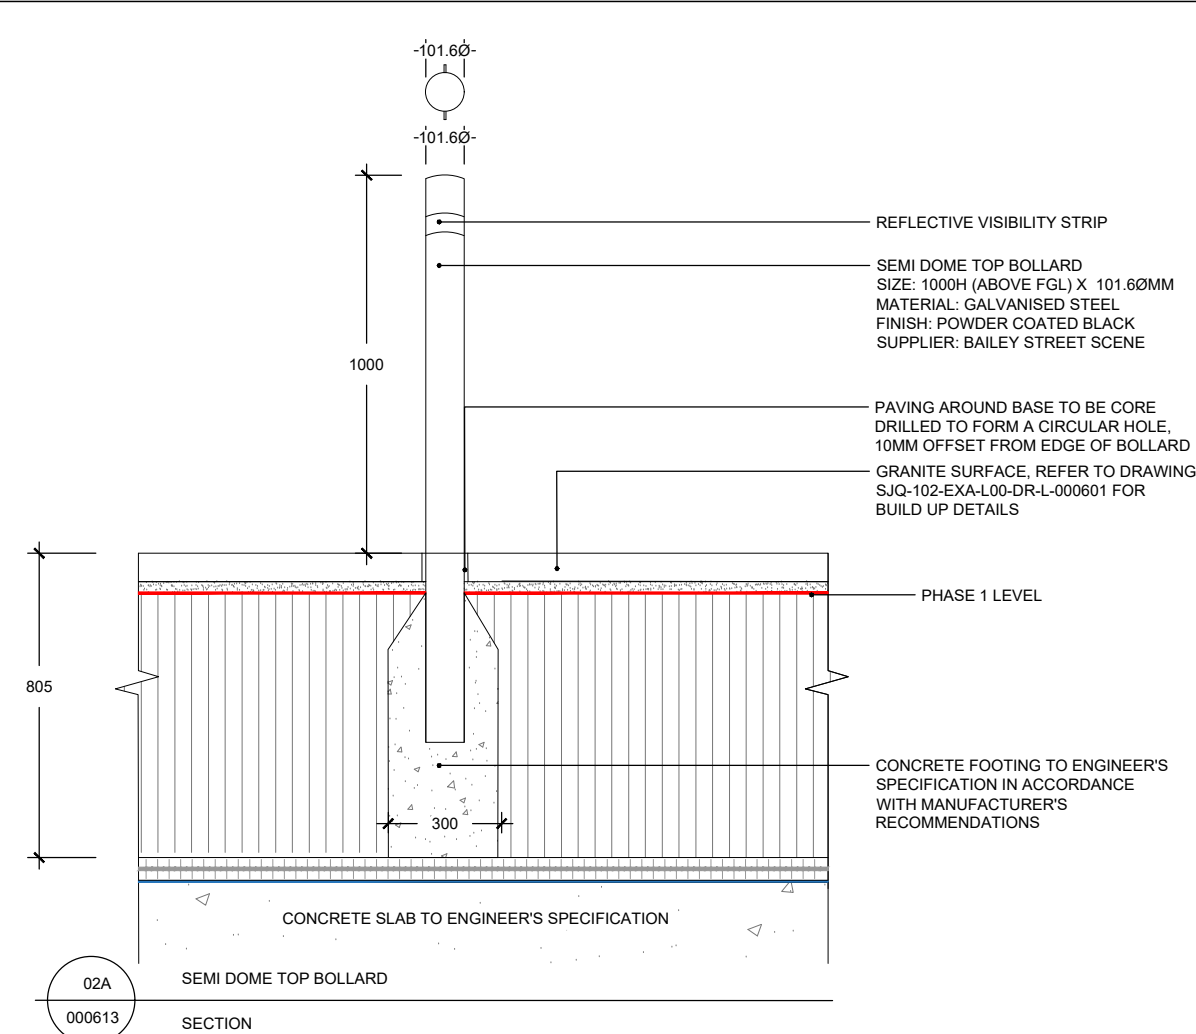

02A SEMI DO
000613 SECTION

— CONCRETE FOOTING TO ENGINEER'S SPECIFICATION IN ACCORDANCE WITH MANUFACTURER'S RECOMMENDATIONS

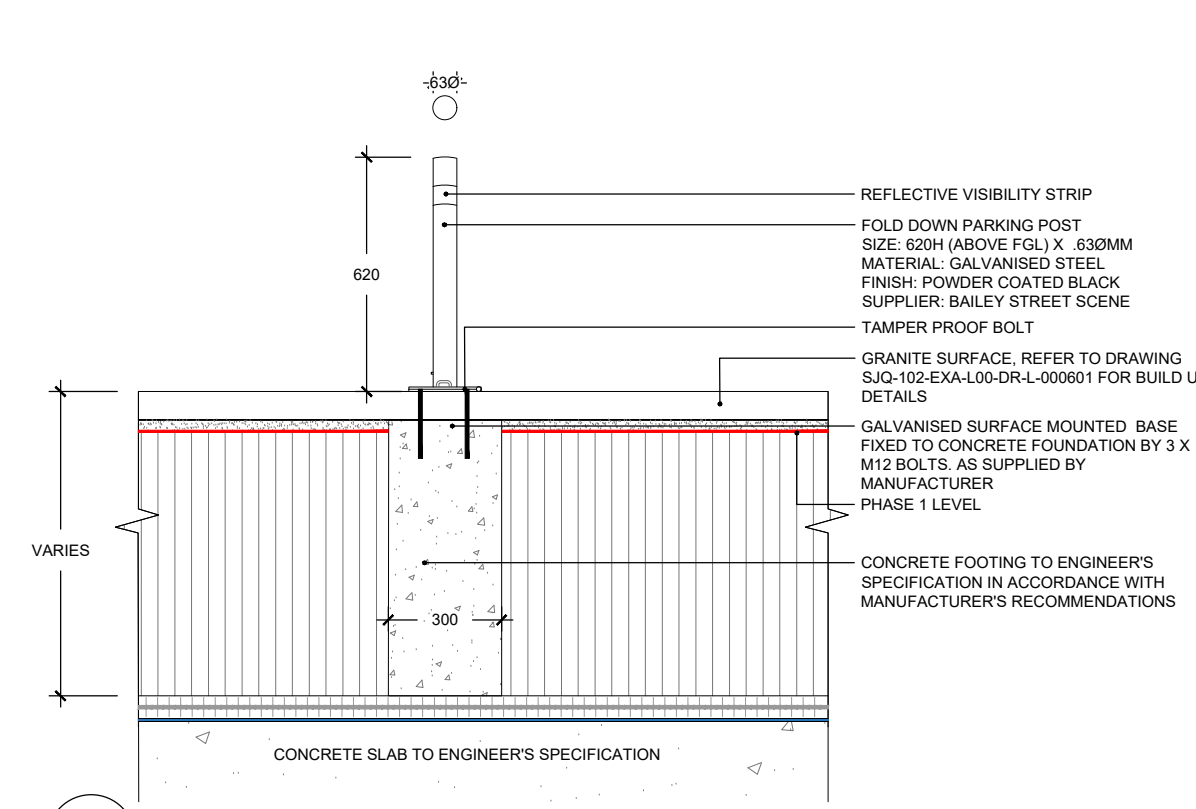

03A FOLD DO

- CONCRETE FOOTING TO ENGINEER'S SPECIFICATION IN ACCORDANCE WITH MANUFACTURER'S RECOMMENDATION

----	----	----
----	----	----
P01	PLANNING ISSUE	29.07.2022
Rev	Description	Date

EXTERIOR
ARCHITECTURE

LONDON
Unit 17.1, The Leather Market, 11-13 Weston Street, London, SE1 3ER

MANCHESTER
Studio 537, The Royal Exchange, St Anns Square, Manchester, M2 7DH

E-MAIL office@exteriorarchitecture.com

WEB www.exteriorarchitecture.com

Project title

ST JOHN'S - GLOBE & SIMPSON

Drawing title

PUBLIC REALM HARDWORKS -
FURNITURE SHEET 1

Issued By	Manchester	T: 0161 850 8107
Scale	1:20 @ A1	Drawn ExA
Status	PLANNING	Checked SPL
Date	29.07.2022	Approved JM

Drawing number	Revision
SJQ-102-EXA-XX-L00-DR-L-00613	P01

