


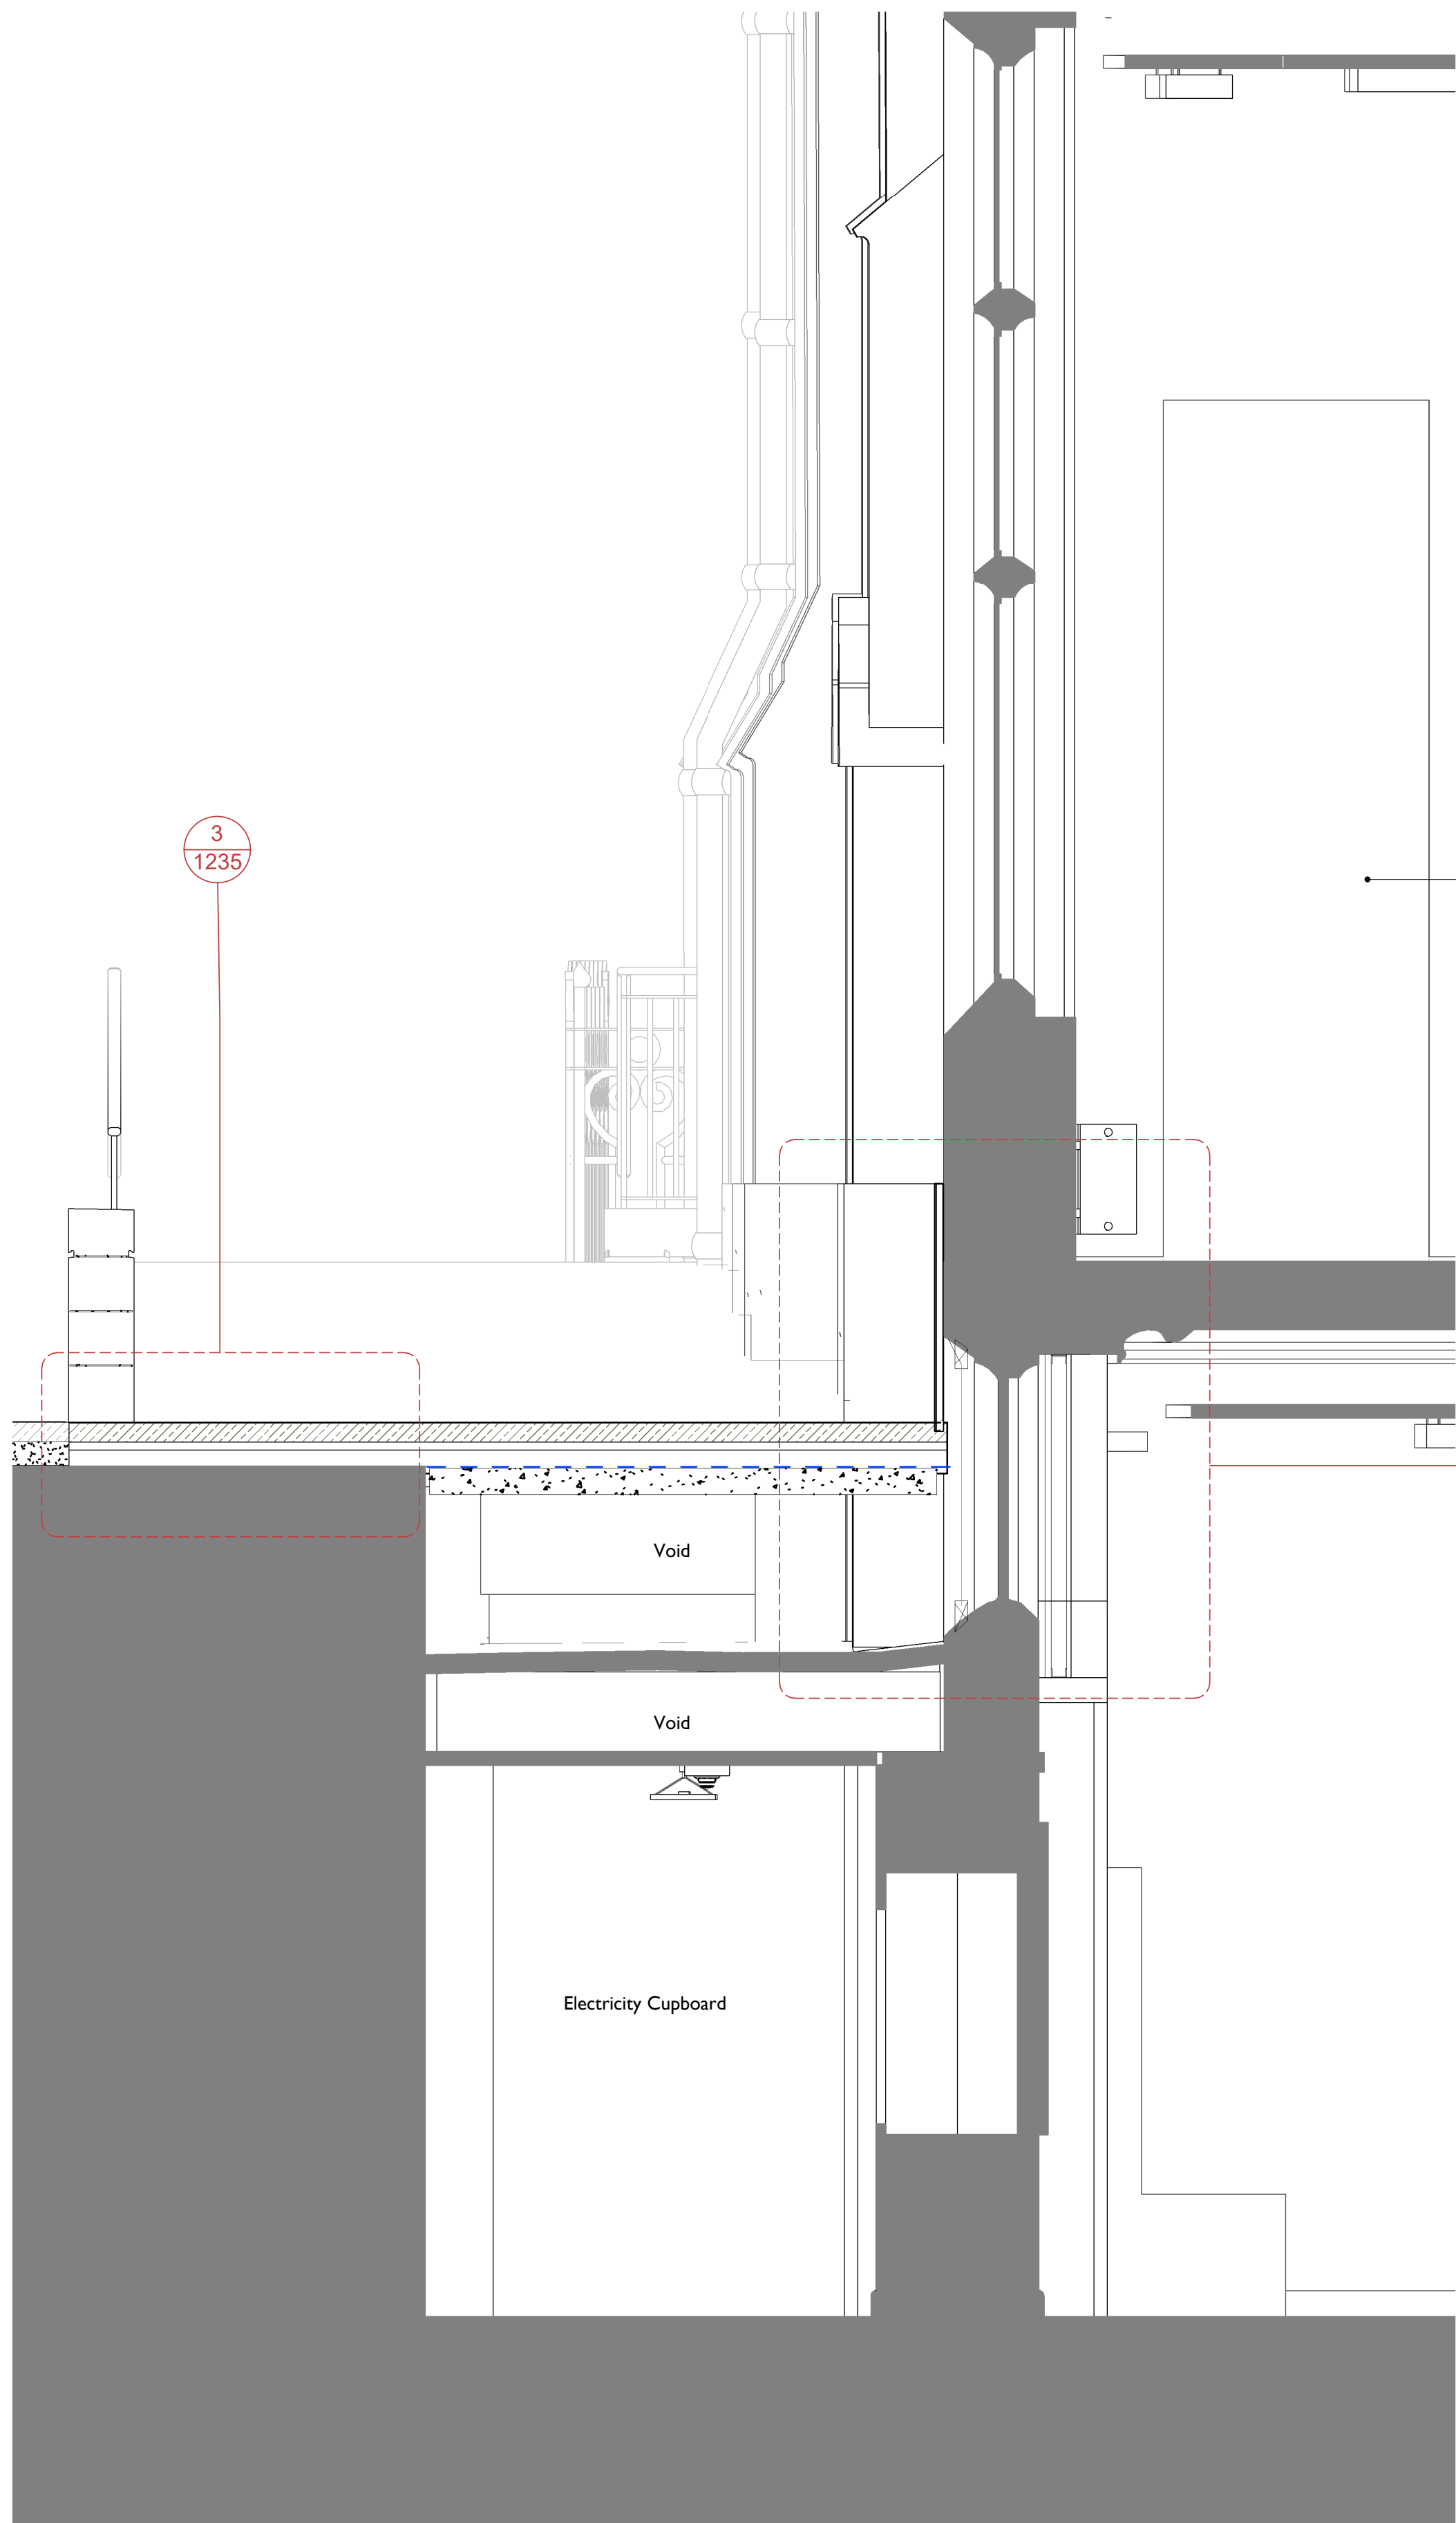


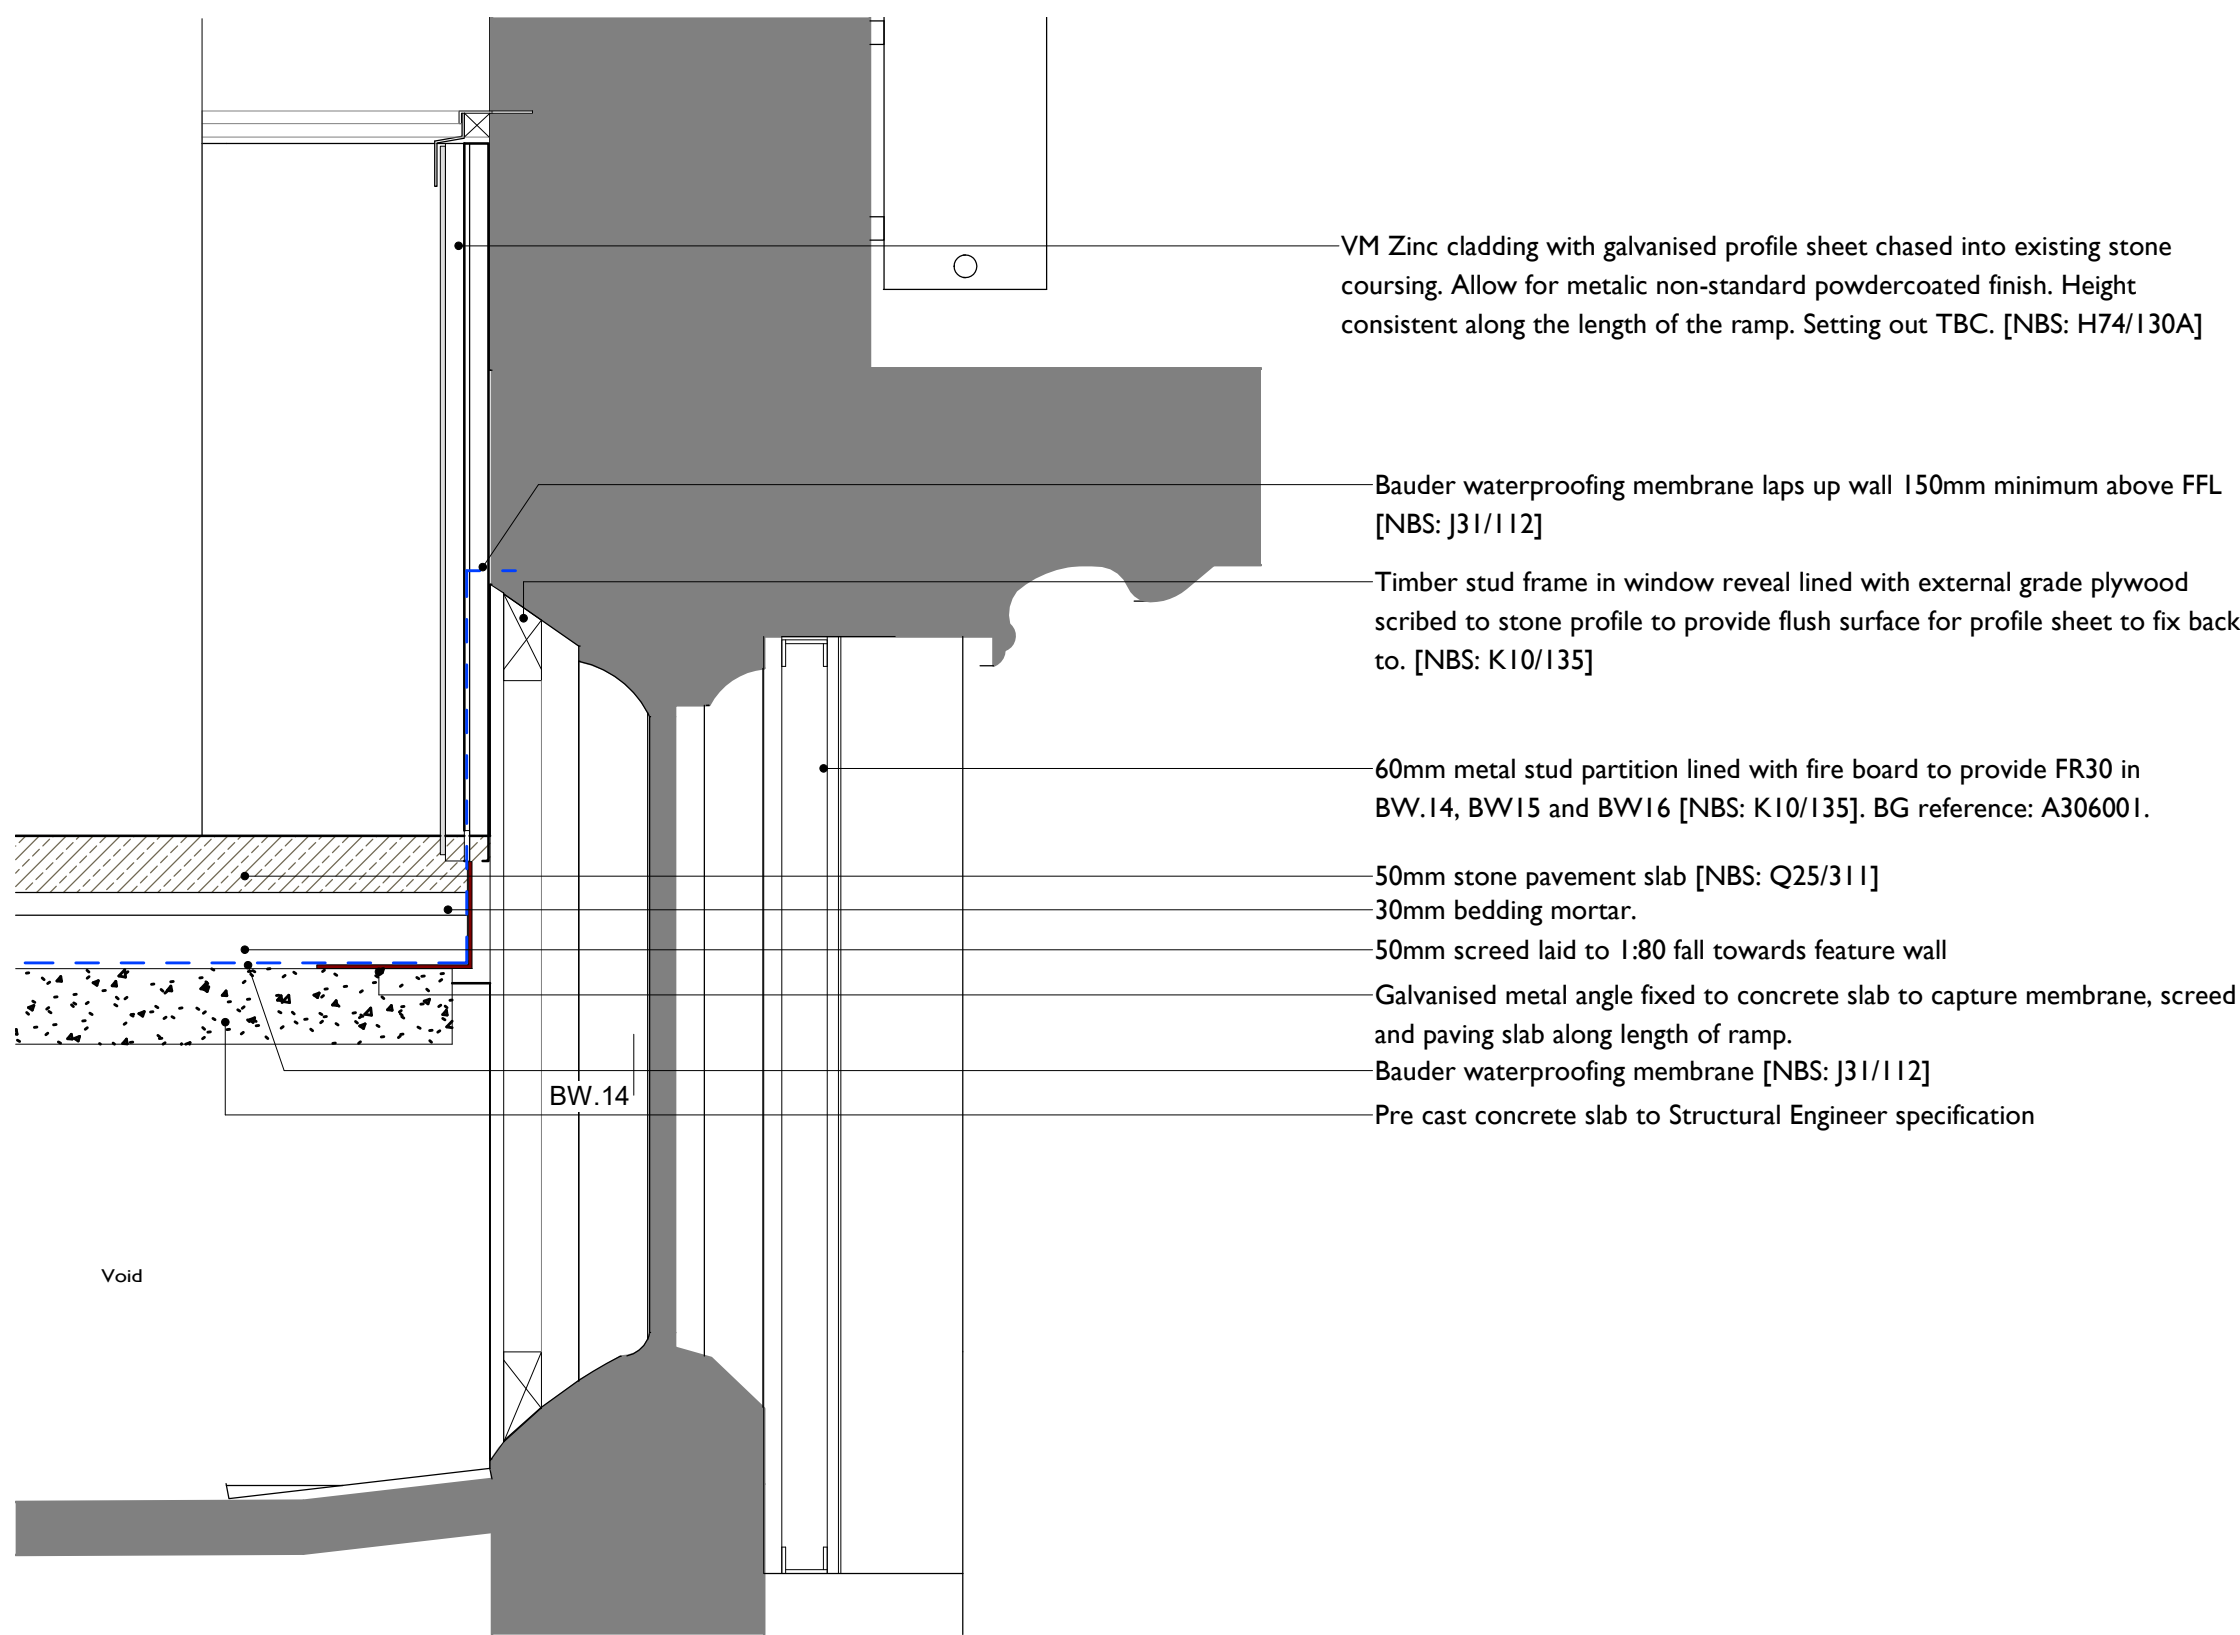

1 Section FF as proposed
1235 1 : 20

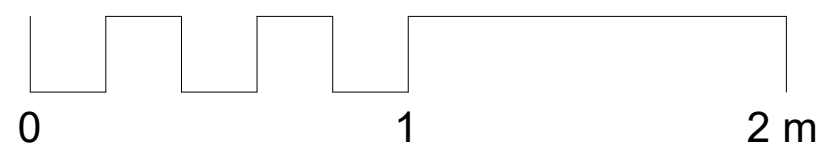

2 Waterproofing detail
1235 1 : 10

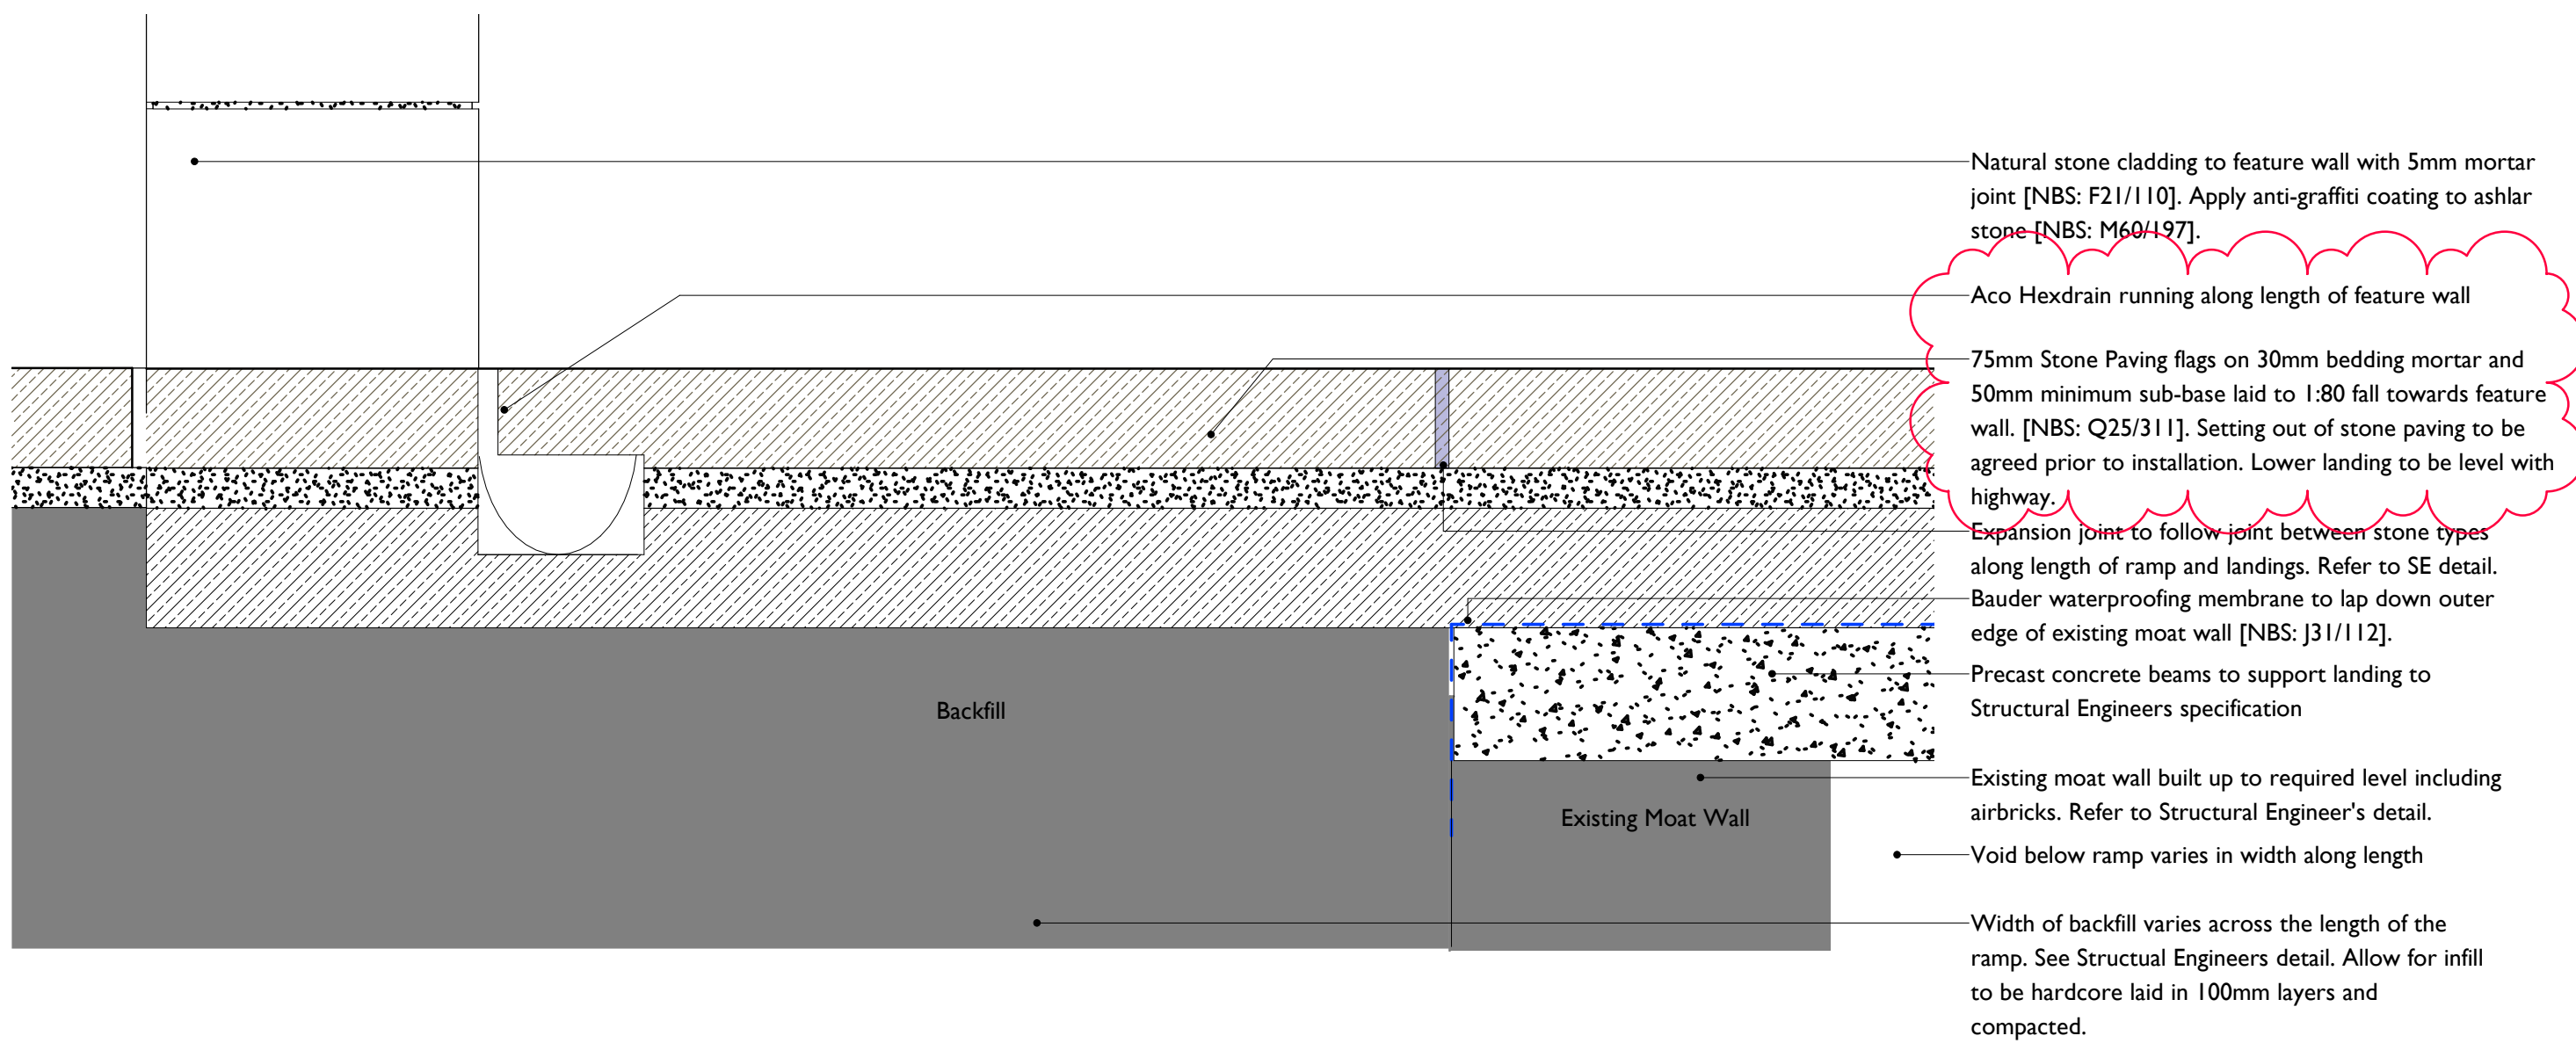

3 Ramp Structure and Drainage detail
1235 1 : 5

Notes:

Drawings are based on survey data and may not accurately represent what is physically present.

Do not scale from this drawing. All dimensions are to be verified on site before proceeding with the work.

All dimensions are in millimeters unless noted otherwise.

Purcell shall be notified in writing of any discrepancies.

Key Plan
not to scale


This drawing is to be read in conjunction with all Existing drawings, Demolition drawings, Proposed drawings, Specifications and MEP and Structural information.

Refer to drawing 1400 for level information.

Rev F

- substituted new 50mm stone paving on lower landings with existing 75mm paving slabs.
- substituted ACO Slot drain with ACO Hexdrain

F	11/11/21	JB	JB	Issued for Construction
E	24/06/2021	JB	DC	Issued for Tender
D	19/05/2021	JB	DC	Issued for Stage 4 Coordination
C	13/08/2020	JB	JB	Updated for Stage 4 Costing
B	01/06/2020	JB	DC	Scale Bar added
A	15/05/2020	JB	JB	ORE Issued for Stage 4 Costing
-	16/04/2020	JB	DC	ORE Design Development WIP

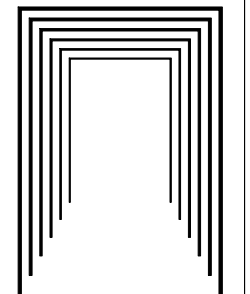No	Date	Drawn	Checked	Description
				
PROJECT STATUS	WORK STAGE 4			
CLIENT	University of Manchester			
PROJECT	Manchester Museum Courtyard			
DRAWING TITLE	Section FF			
SIZE & SCALE	[A1] As indicated			
DRAWING STATUS	FOR CONSTRUCTION			
JOB NUMBER	237010			
DRAWING NO.	6137-PUR-ORE-XX-DR-A-1235			REV F
PRINTED: 11/11/2021 18:47:29				

© PURCELL 2012. PURCELL ® IS THE TRADING NAME OF PURCELL HILLER TRITTON LLP