

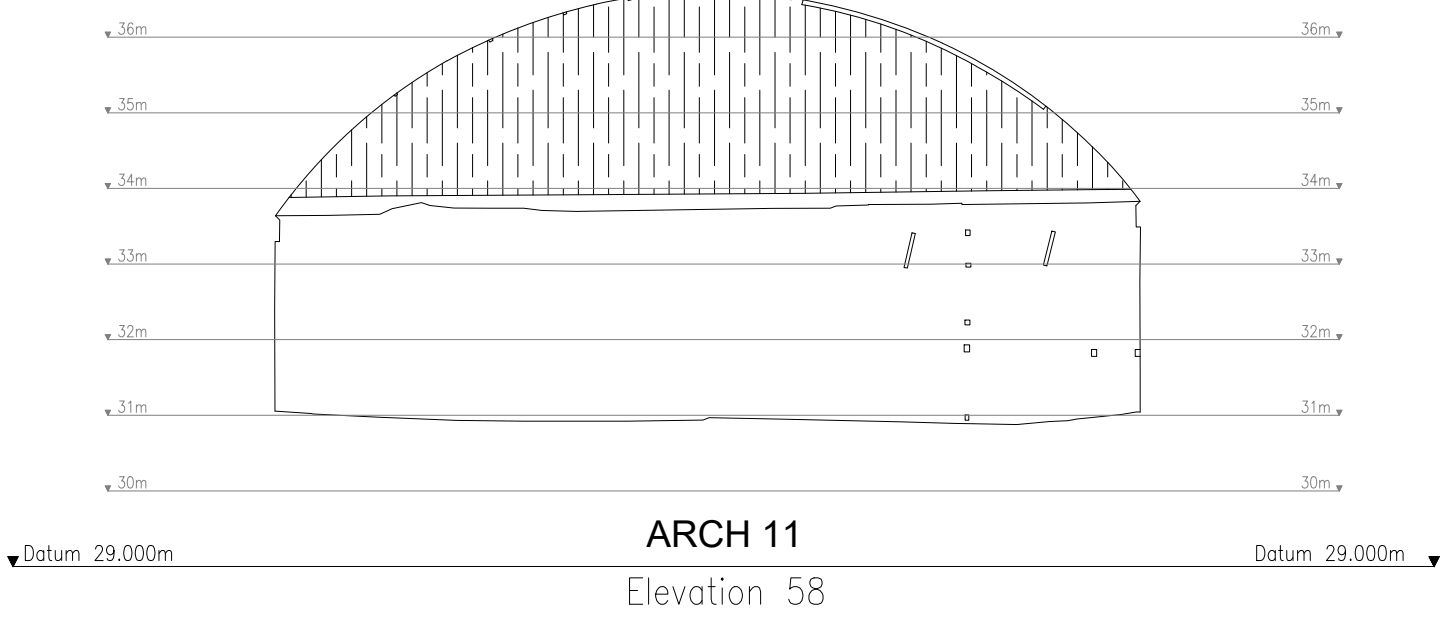
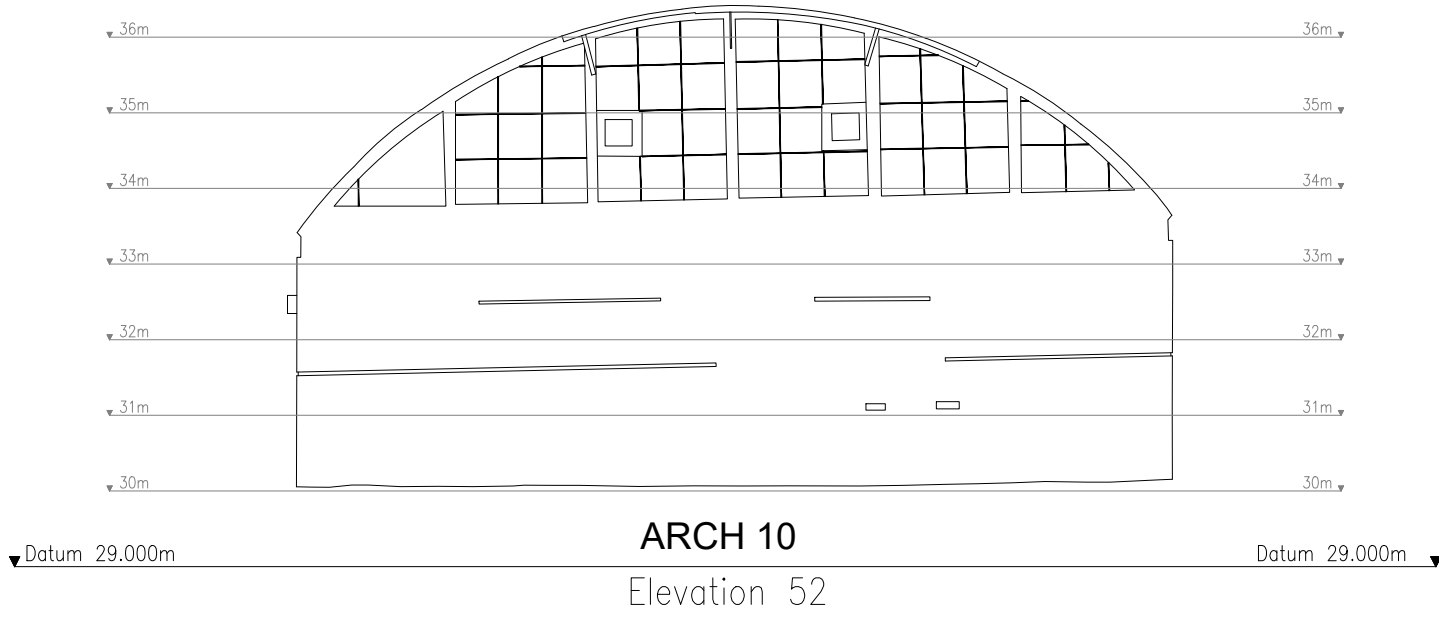
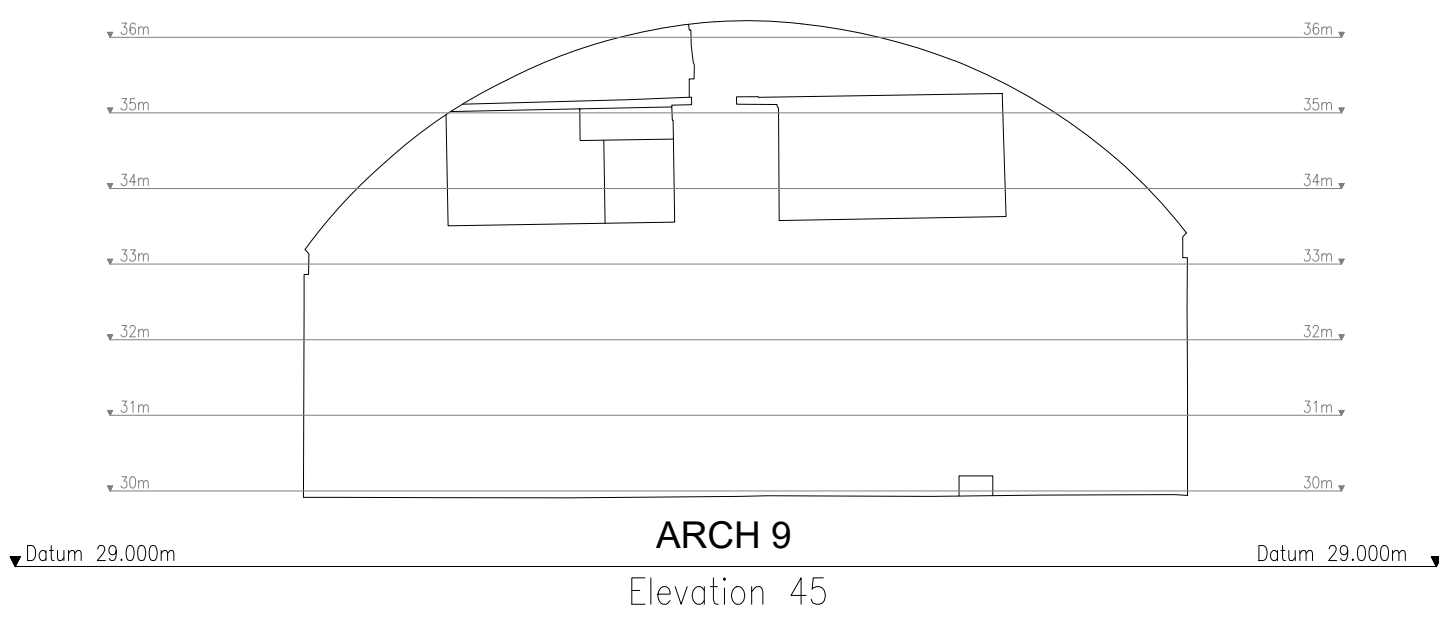
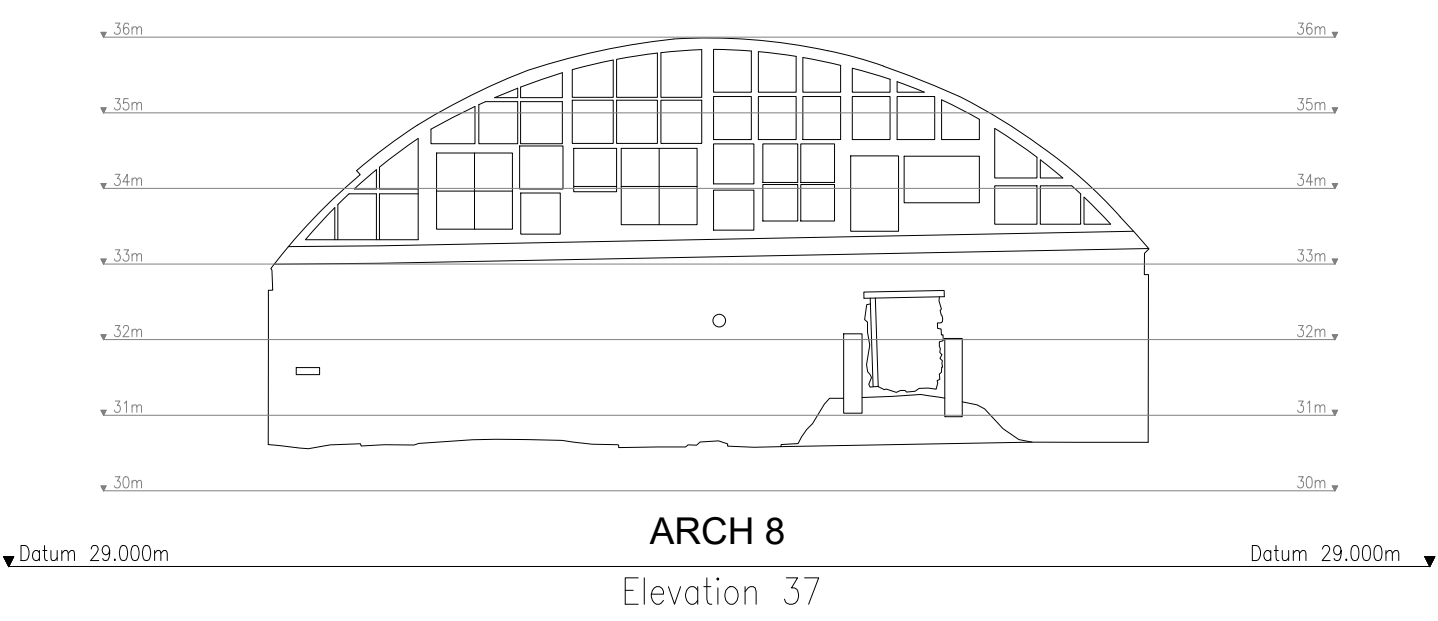
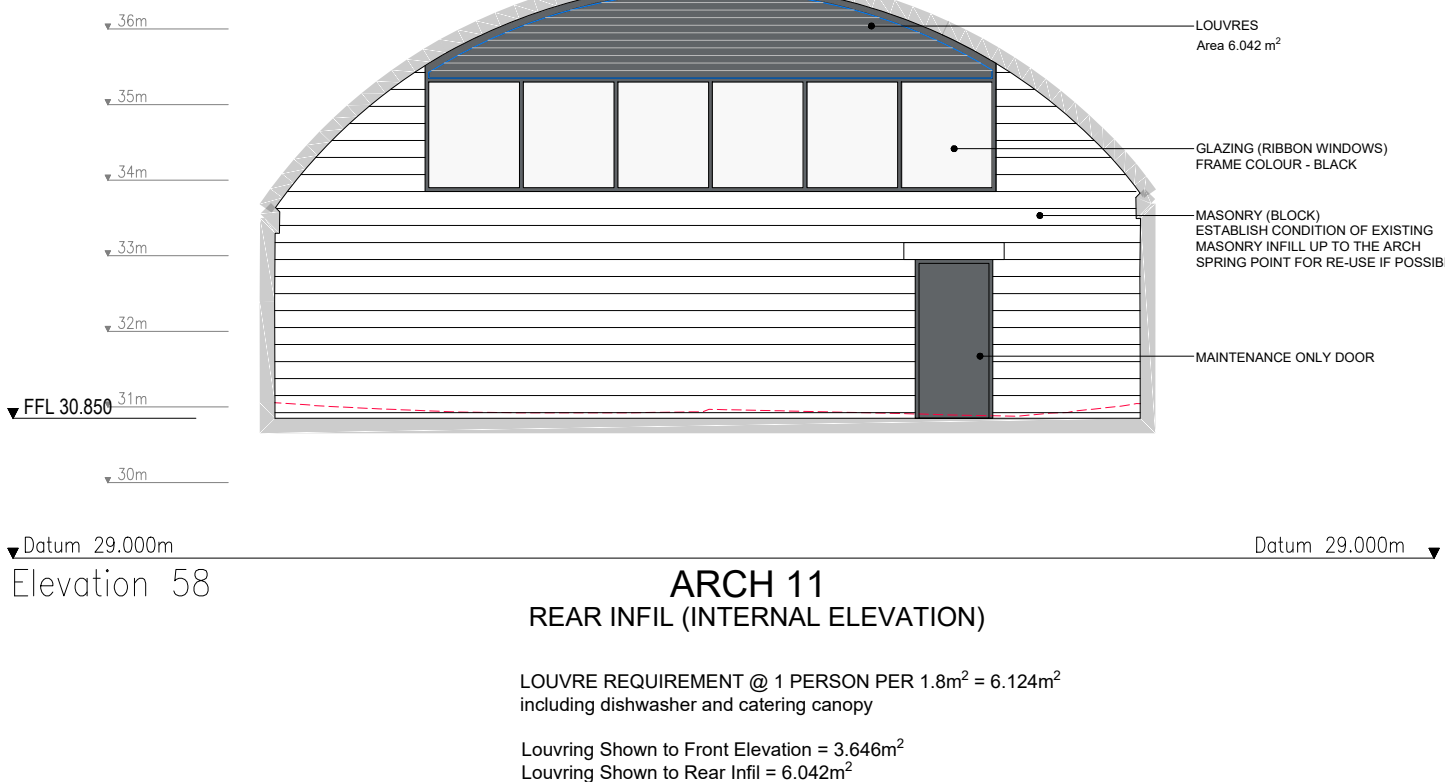
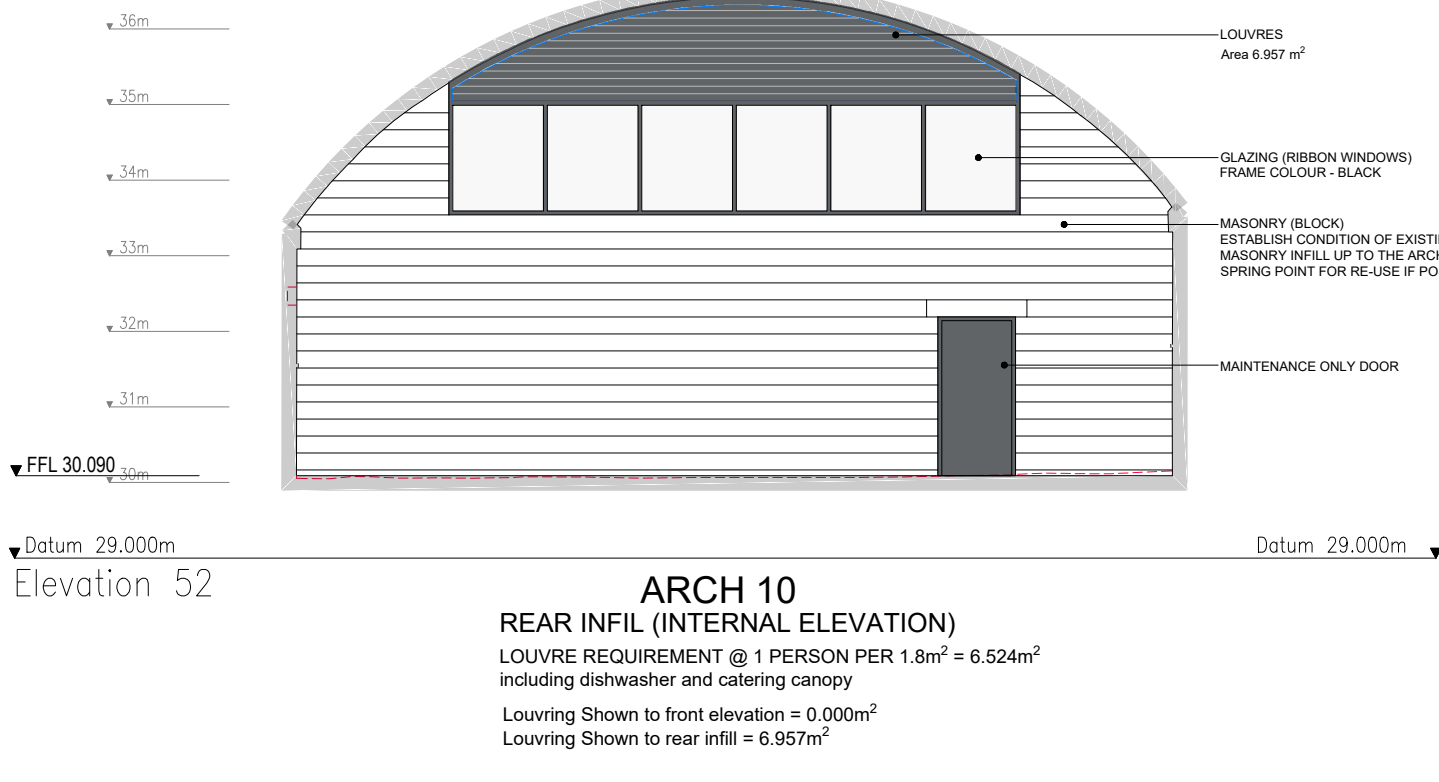


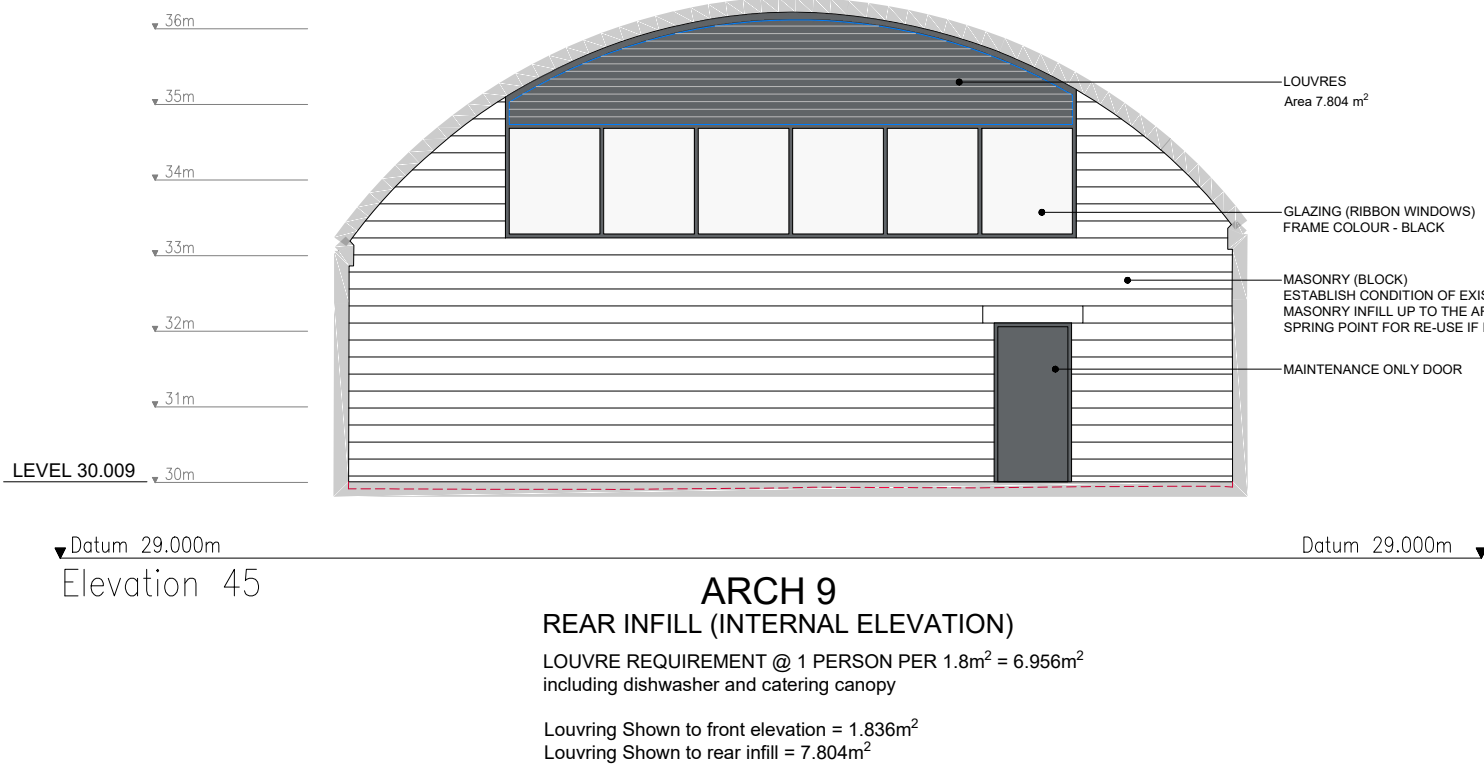

EXISTING ELEVATIONS
ARCHES 8-11

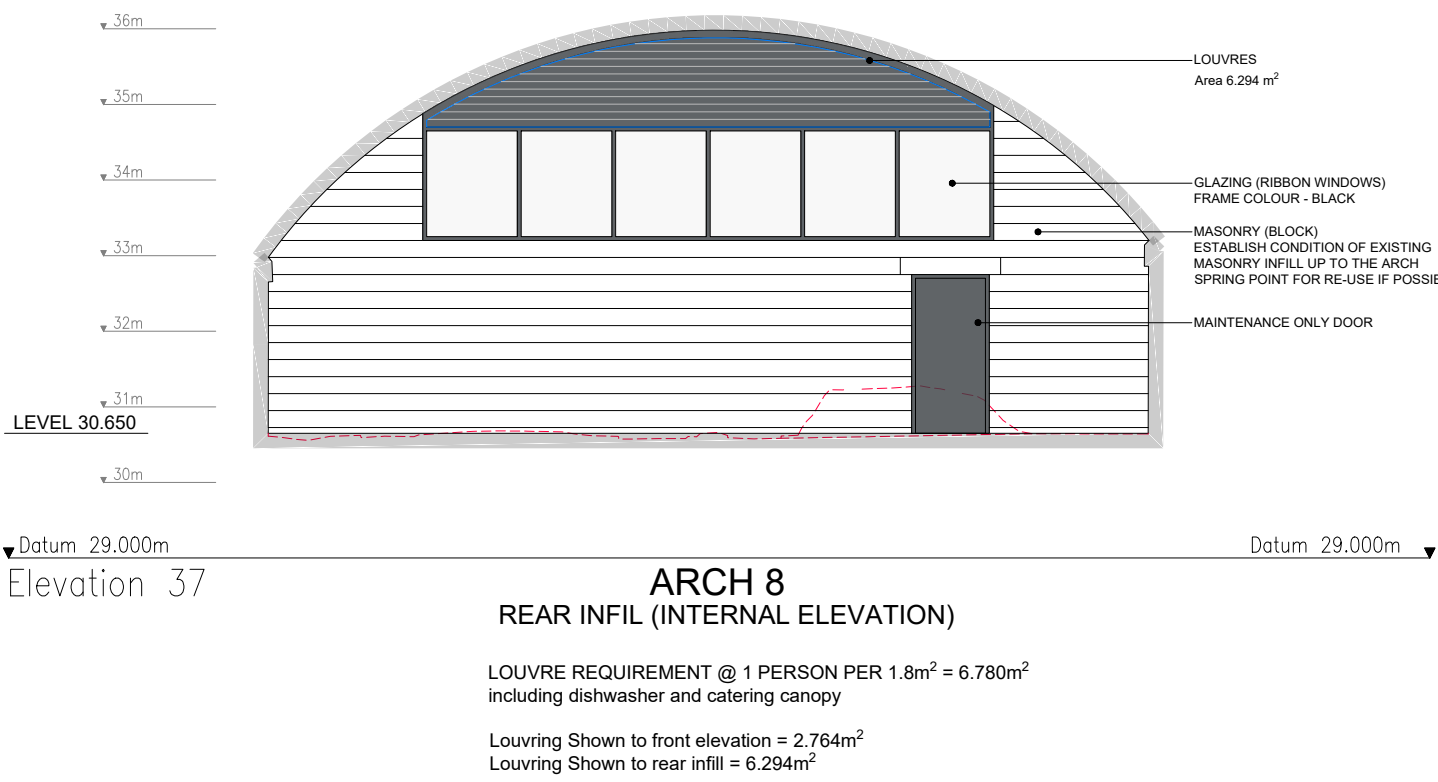

PROPOSED INTERNAL REAR INFILL ELEVATIONS
ARCHES 8-11