


Appendix G2: ZTV

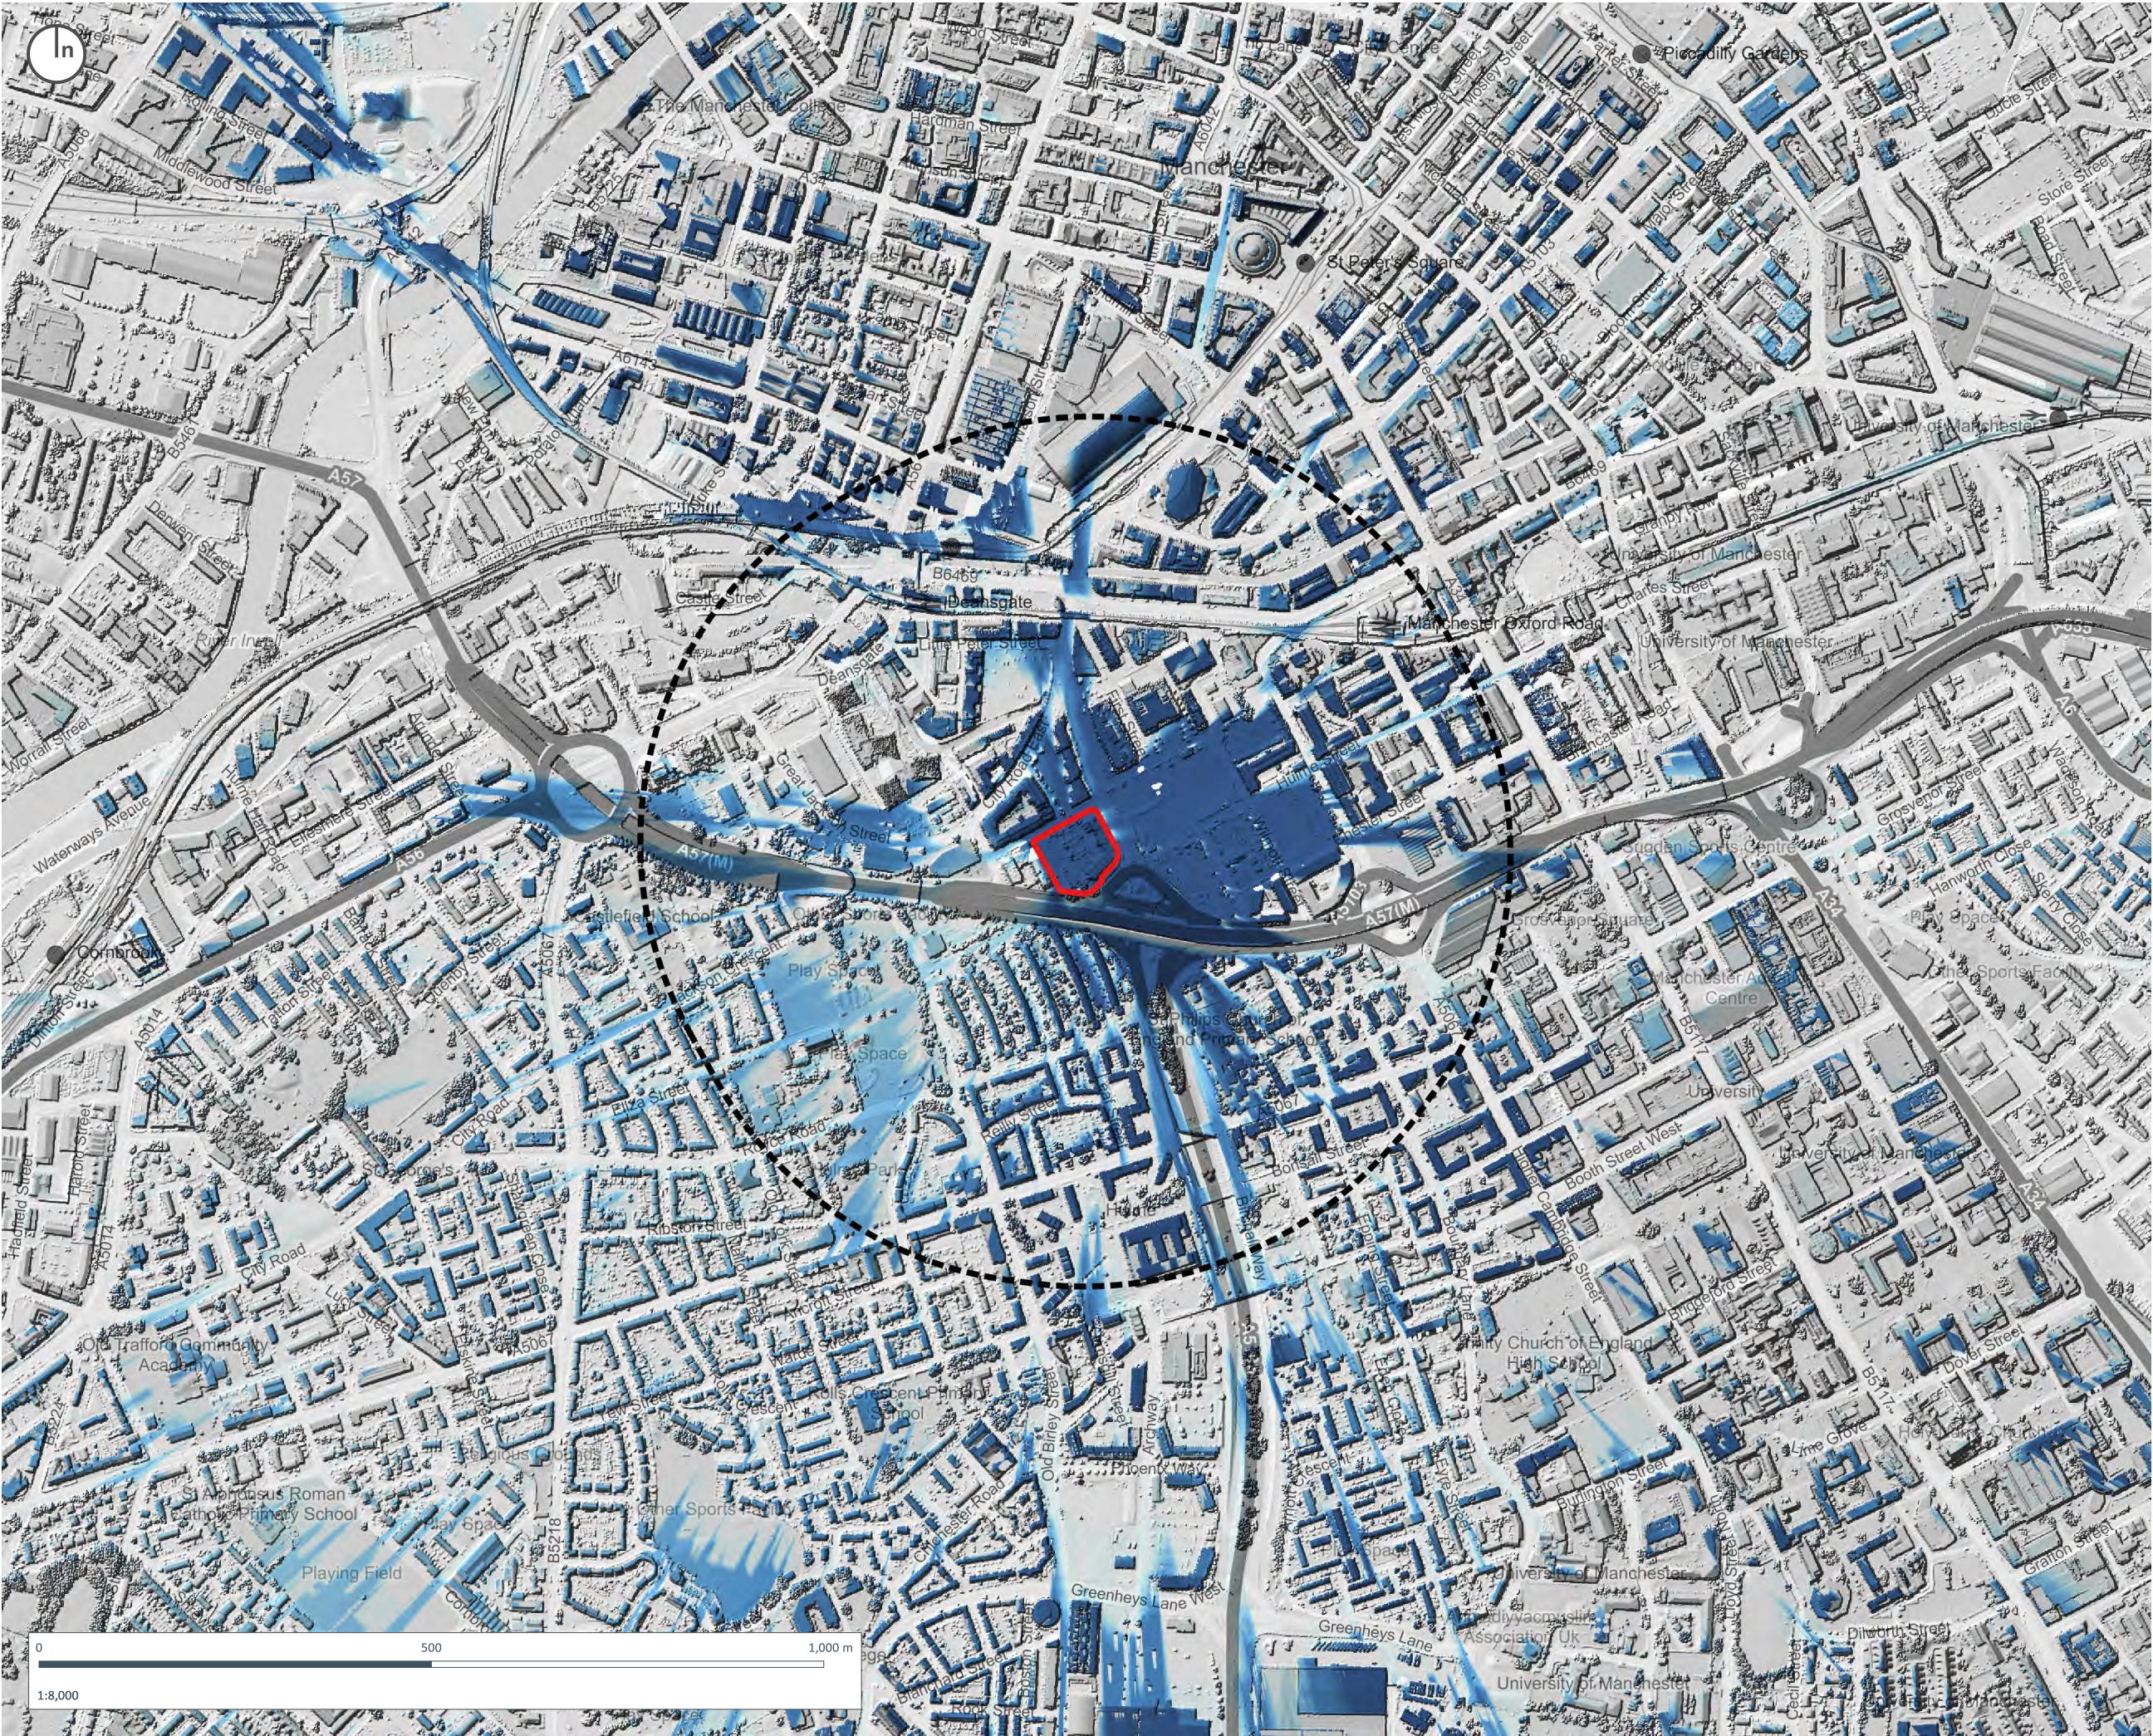

Copyright of Turley


This drawing is for illustrative purposes only and should not be used for any construction or estimation purposes. To be scaled for planning application purposes only. No liability or responsibility is accepted arising from reliance upon the information contained within this drawing.

Plans reproduced by permission of Ordnance Survey on behalf of The Controller of Her Majesty's Stationery Office. © Crown Copyright and database right []. All rights reserved. Ordnance Survey Licence number [100020449]

-  500m Study Area
-  Site Boundary
-  ZTV Building Footprint

ZTV LIDAR 2020 v.3

-  Low potential visibility
-  High potential visibility

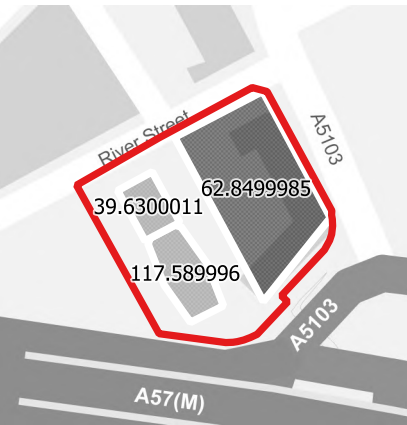

Rev 3	updated heights	Sept. 2022
Rev 2	updated LIDAR data	Mar. 2021
Rev 1	1st issue	Nov. 2020

CLIENT:
Whitbread and Ask Real Estate

PROJECT:
Premier Inn, Medlock Street


DRAWING:
ZTV -500m

PROJECT NUMBER:
WHIM3011

DRAWING NUMBER:	CHECKED BY:
GIS_100	KL

REVISION:	STATUS:
3	Final

DATE:	SCALE:
September 2022	1:8,000 @ A3

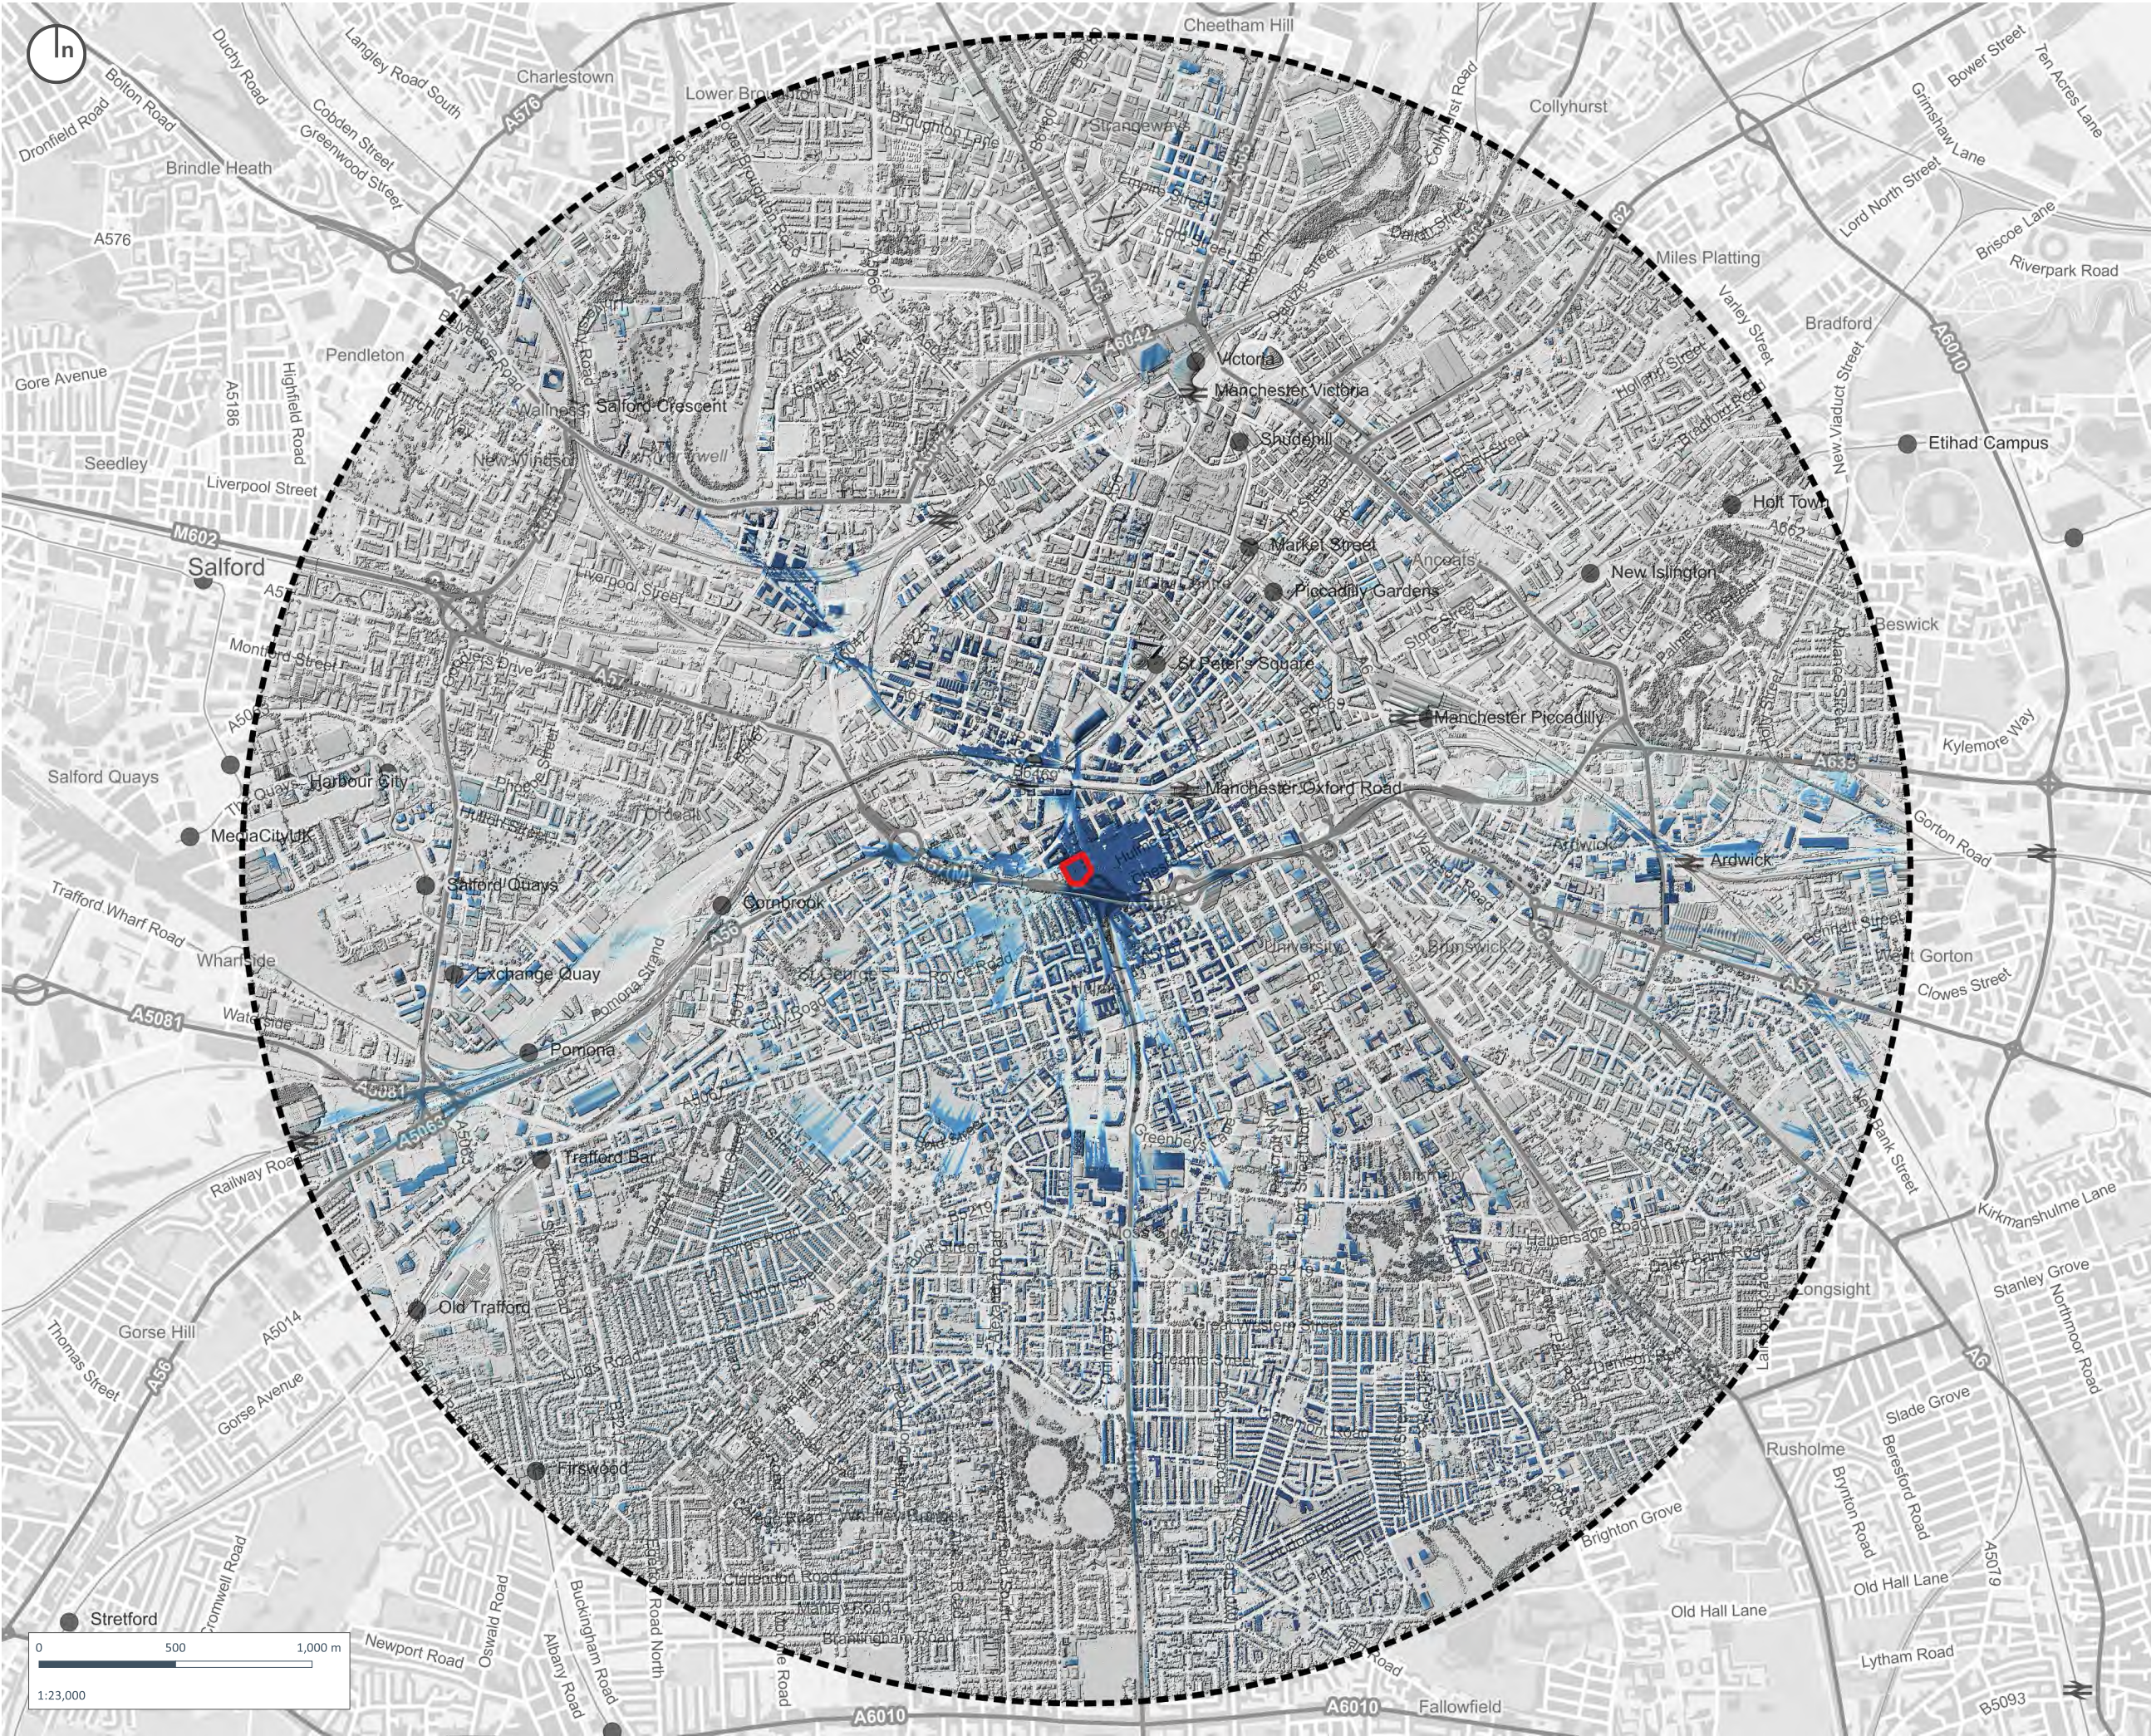



Copyright of Turley

This drawing is for illustrative purposes only and should not be used for any construction or estimation purposes. To be scaled for planning application purposes only. No liability or responsibility is accepted arising from reliance upon the information contained within this drawing.

Plans reproduced by permission of Ordnance Survey on behalf of The Controller of Her Majesty's Stationery Office. © Crown Copyright and database right []. All rights reserved. Ordnance Survey Licence number [100020449]

- 3km Study Area
- Site Boundary
- ZTV Building Footprint

ZTV LIDAR 2020 v.3

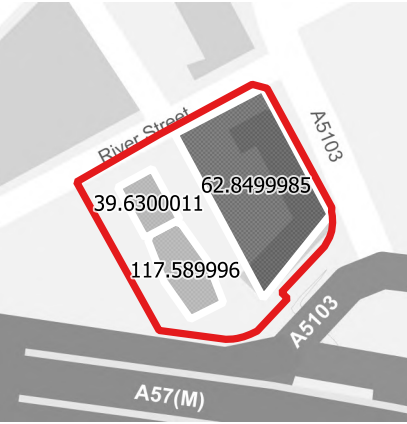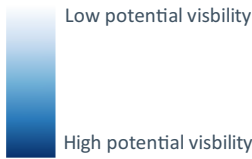

Rev 3	updated heights	Sept. 2022
Rev 2	updated LIDAR data	Mar. 2021
Rev 1	1st issue	Nov. 2020

CLIENT:
Whitbread and Ask Real Estate

PROJECT:
Premier Inn, Medlock Street

DRAWING:
ZTV - 3km

PROJECT NUMBER:
WHIM3011

DRAWING NUMBER: GIS_101

CHECKED BY: KL

REVISION: 3

STATUS: Final

DATE: September 2021

SCALE: 1:23,000 @ A3