



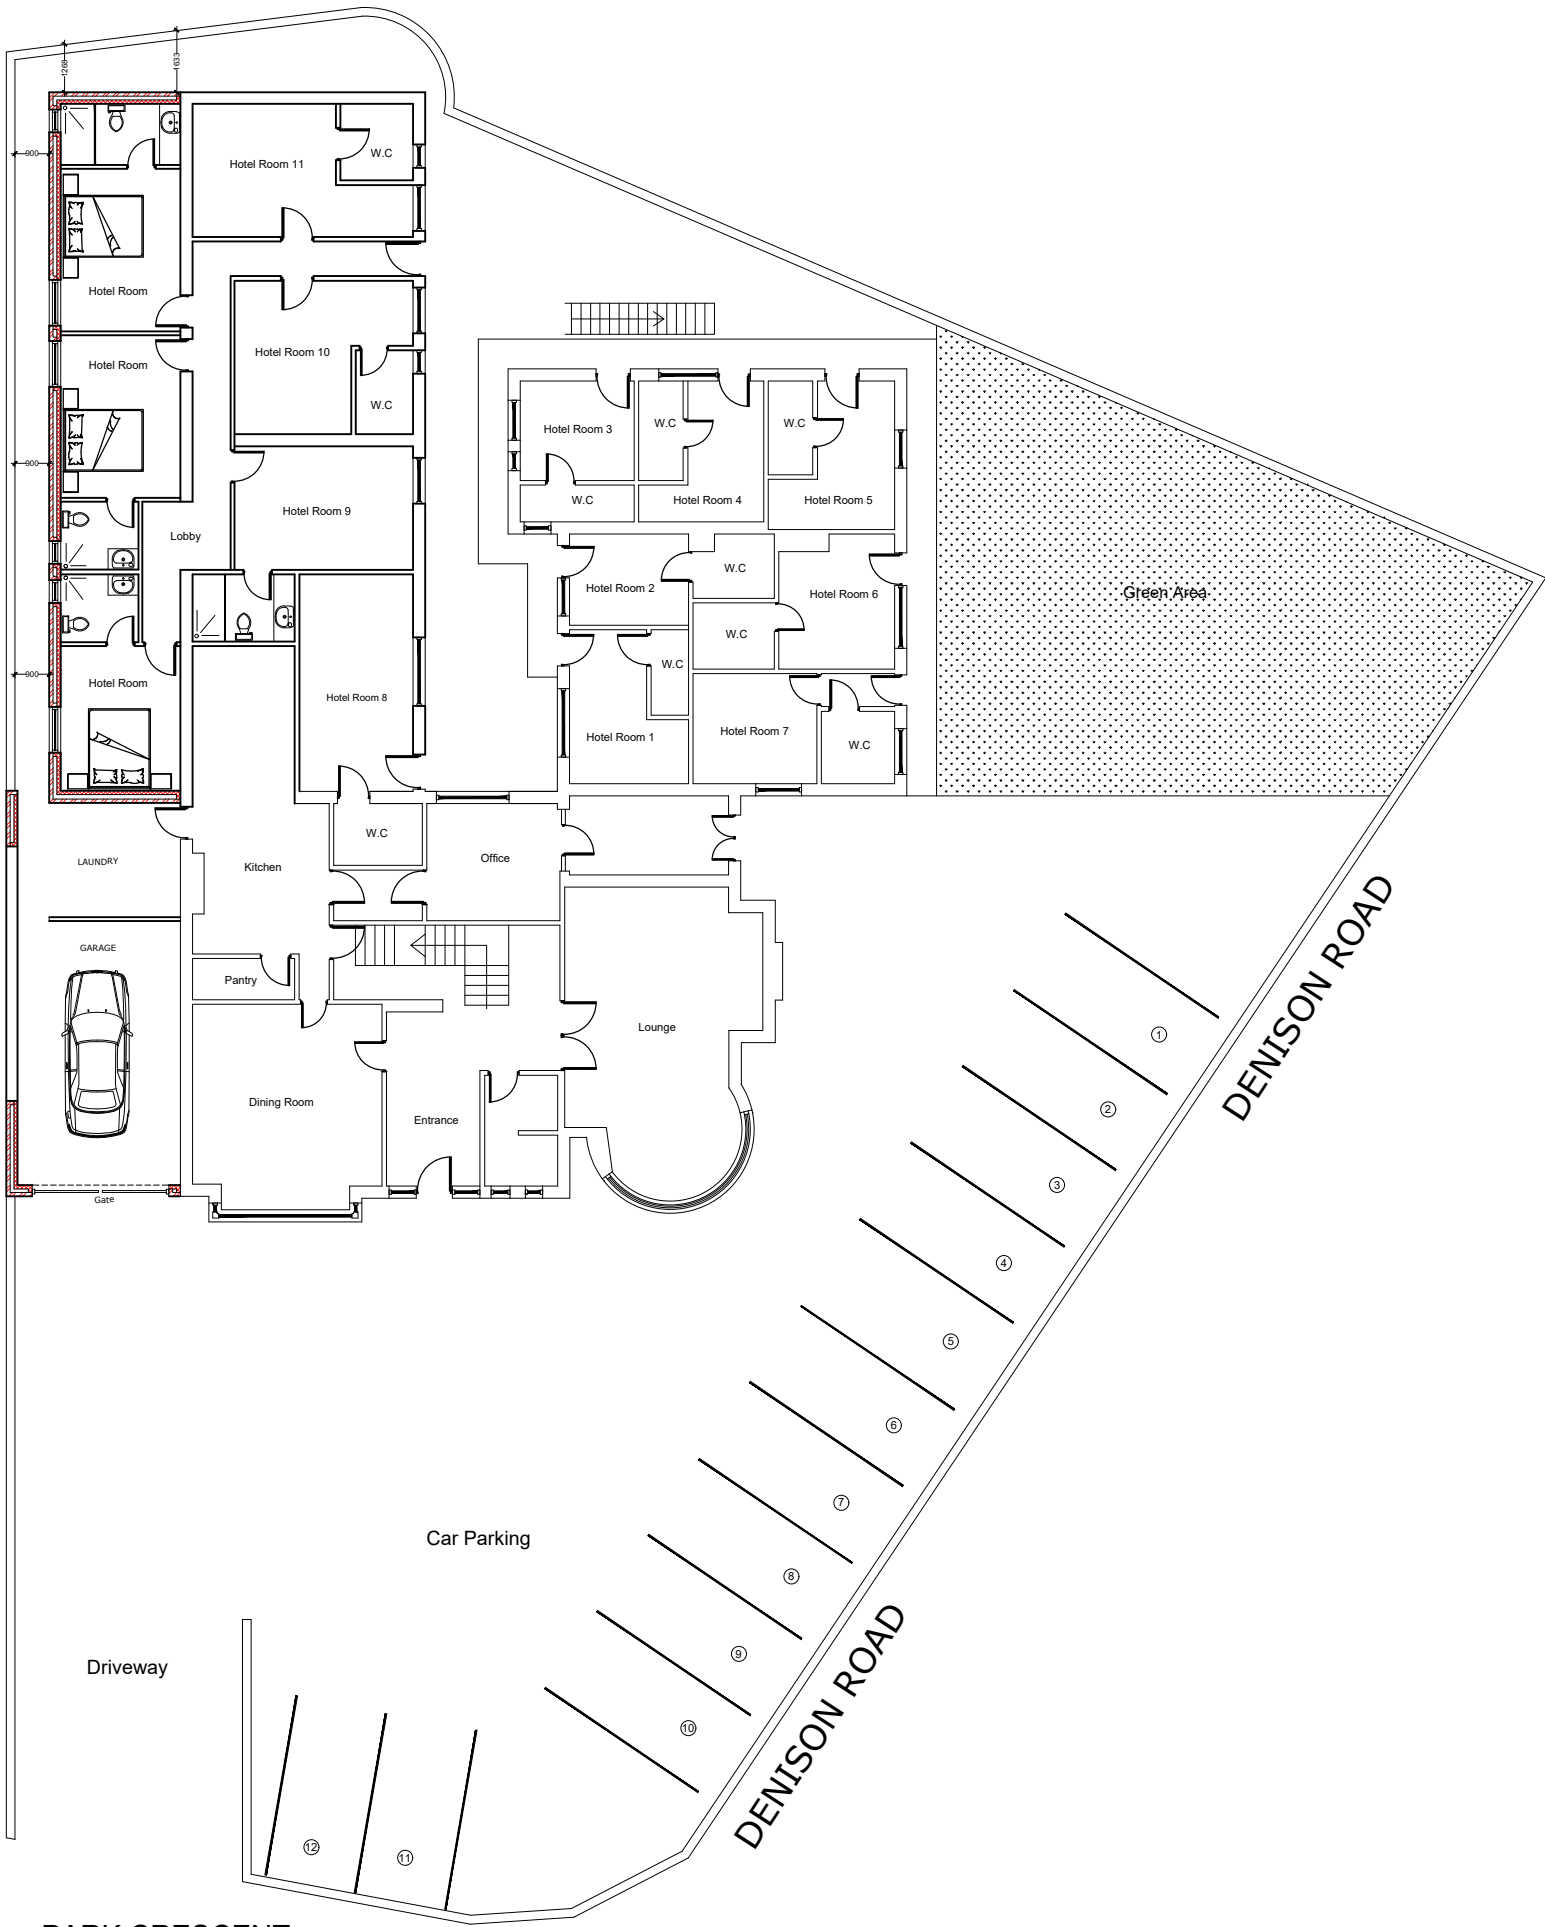

PARK CRESCENT

PROPOSED GROUND FLOOR PLAN

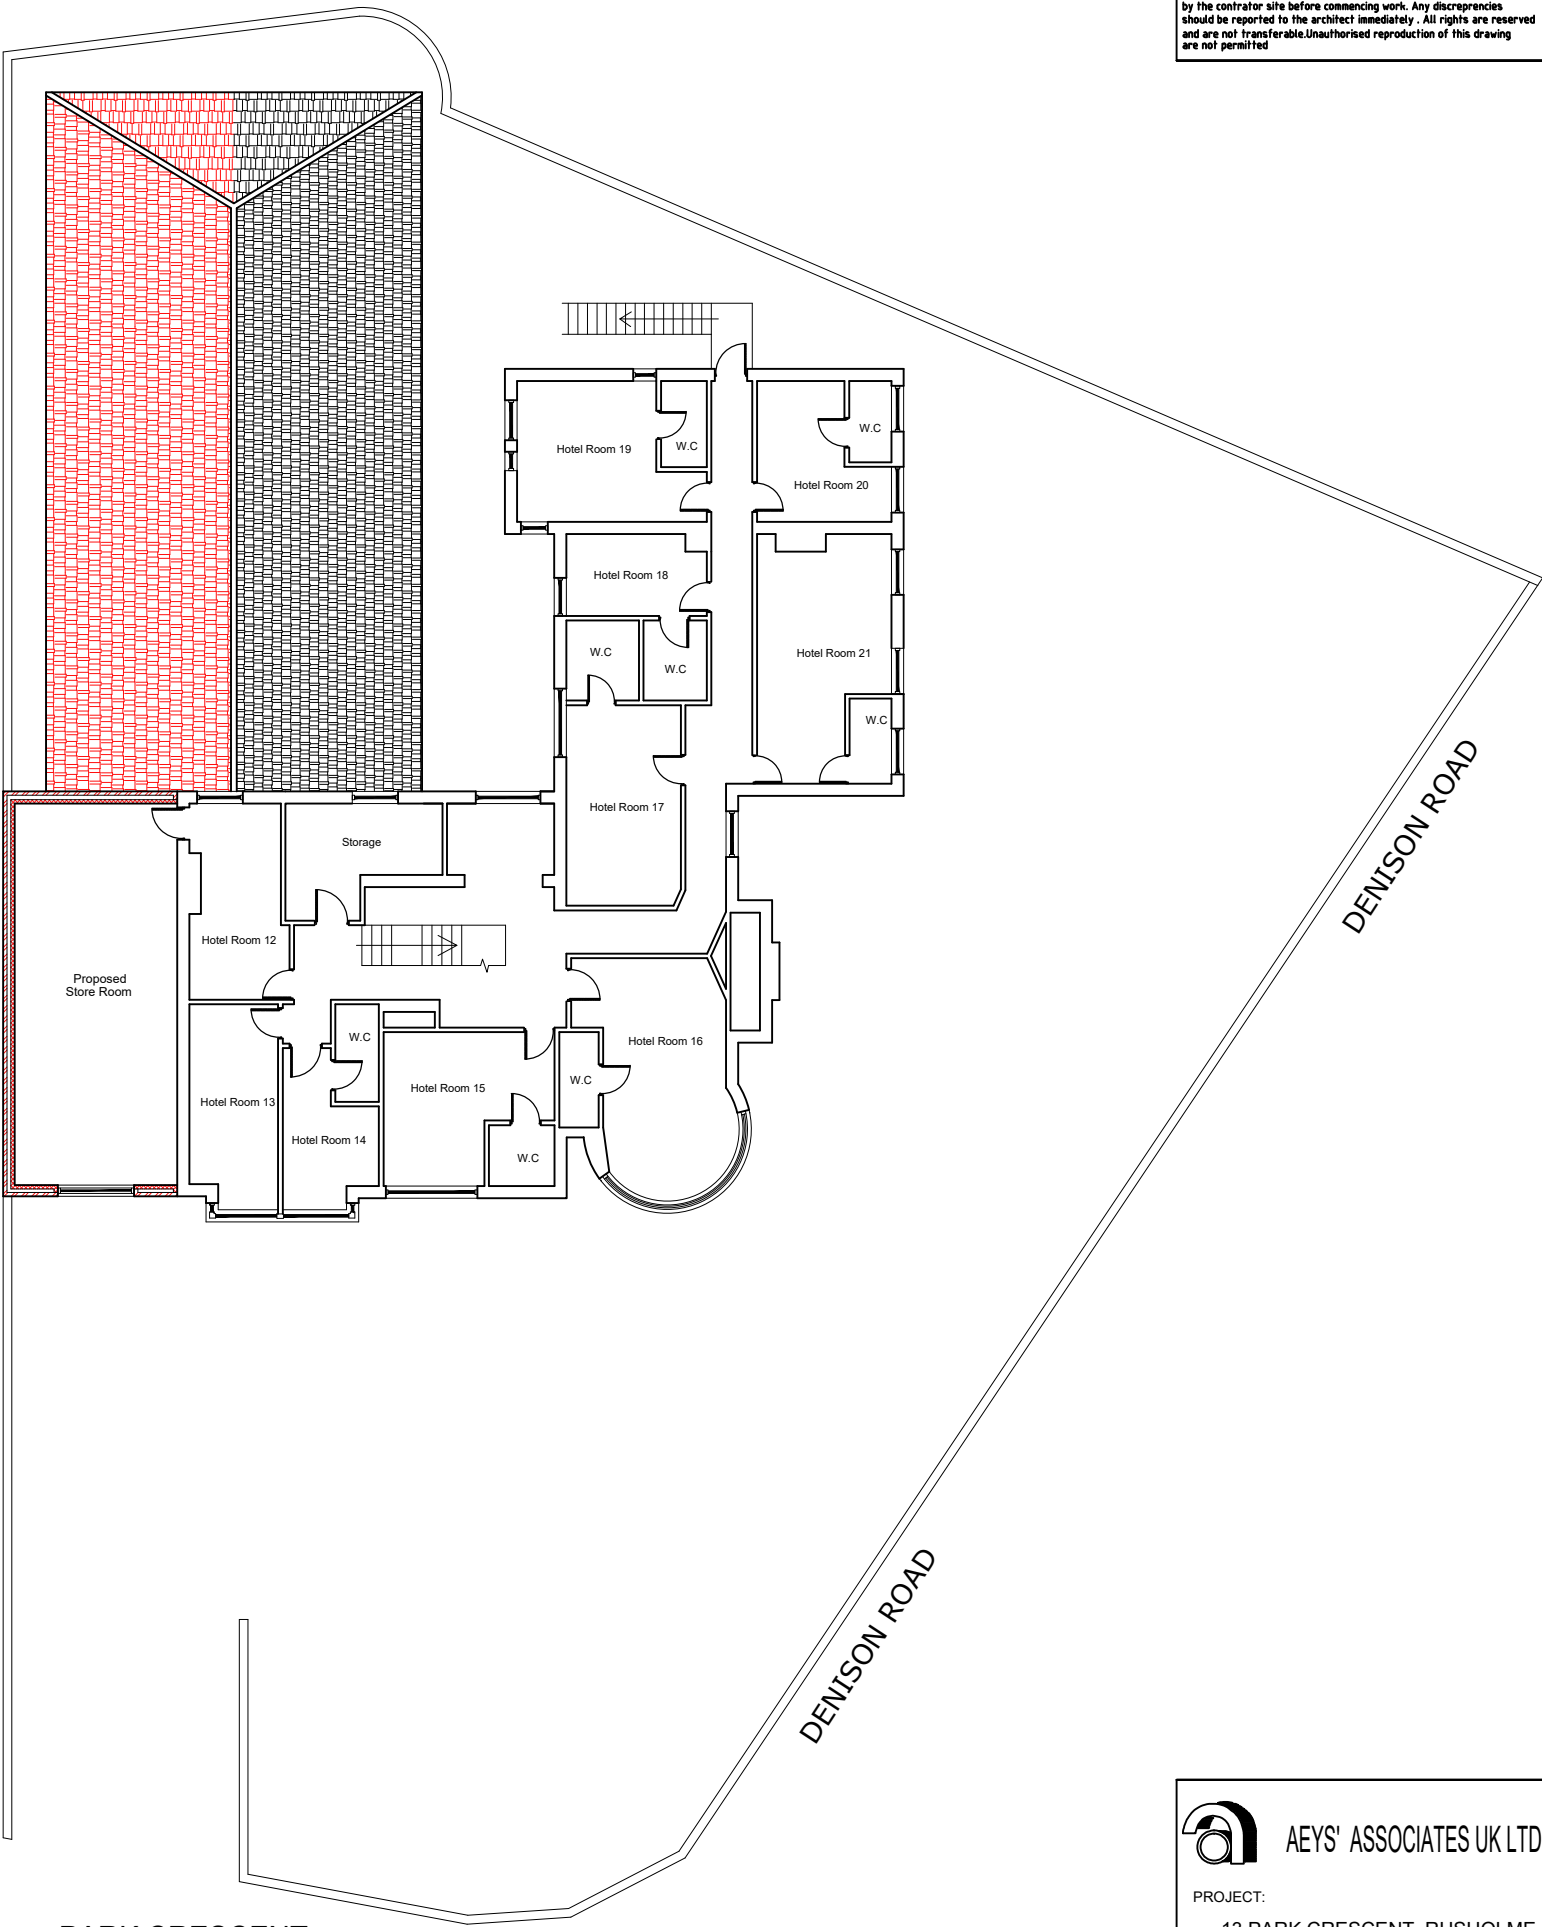

PARK CRESCENT

PROPOSED FIRST FLOOR PLAN