



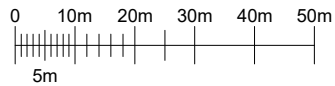

SITE LOCATION
SCALE 1:50000

Ordnance Survey map extract based upon Landranger map series with the permission of the controller of Her Majesty's Stationery Office.
Solutions30 licence no. ES100017753.
Crown copyright.

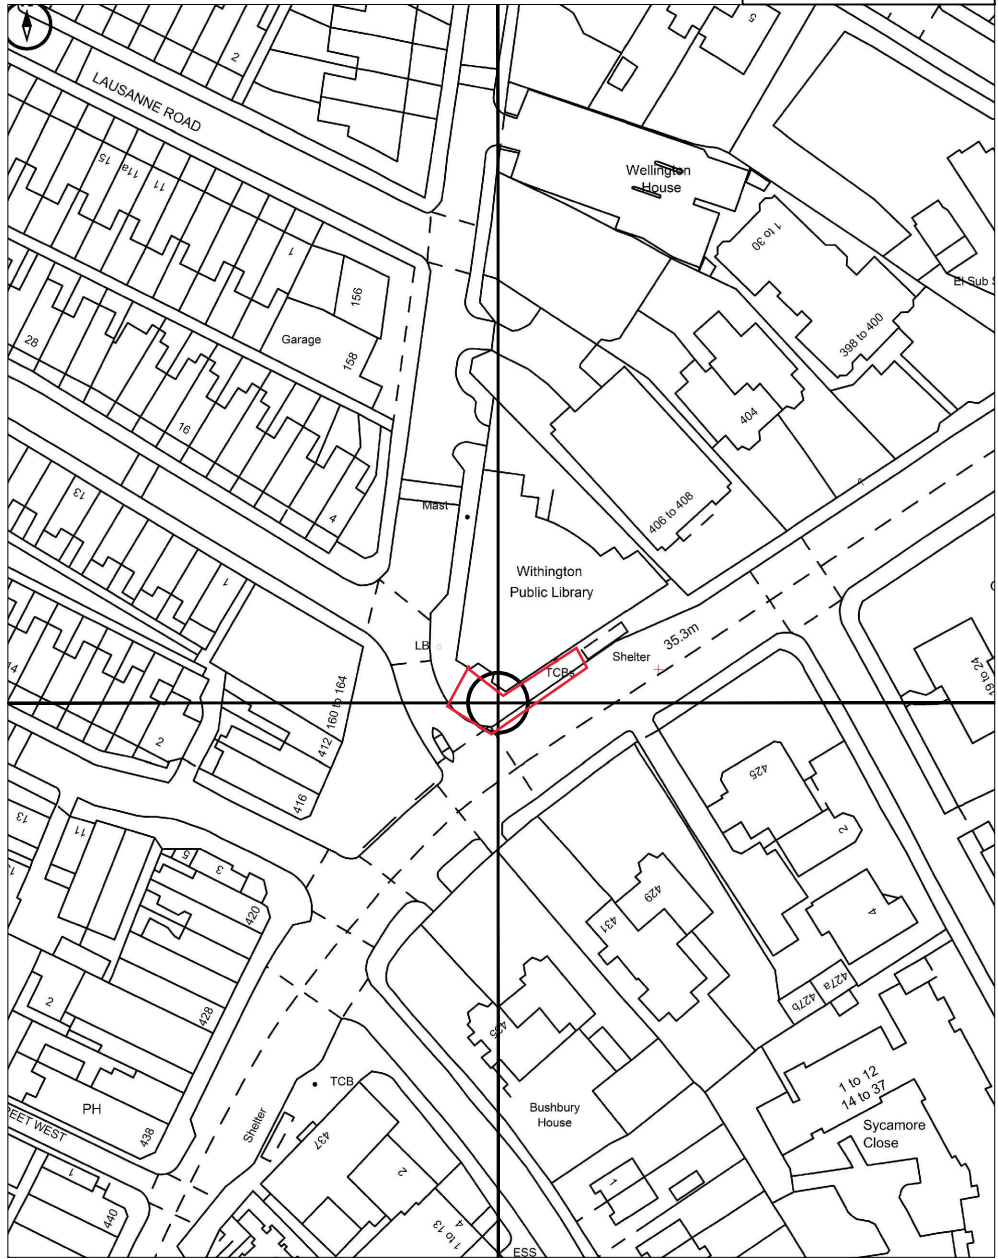

DETAILED SITE LOCATION
SCALE 1:1250

Ordnance Survey map extract based upon Landranger map series with the permission of the controller of Her Majesty's Stationery Office.
Solutions30 licence no. ES100017753.
Crown copyright.



E385021 N393216

GENERAL NOTES

Use written dimensions only, do not scale from drawing. Use latest revision of all referenced information.

LAT 53.435514	LONG -2.22693679
---------------	------------------

A	28.10.22	New BT Streethub Structure	MD	JE
Rev	Date	Description	Drawn	Chkd

Solutions30

Solutions for New Technologies

BT

Drg Status

PLANNING

Cell No. & Name

MAN115

Site Name & Address

Pavement o/s 410 Wilmslow Rd, Withington, Manchester M20 3BD

Drawing Title

SITE LOCATION MAPS

Scale	As Shown	Date	28.10.2022
Drawn By	MD	Checked By	JE
Drawing Number			Revision
001			A