

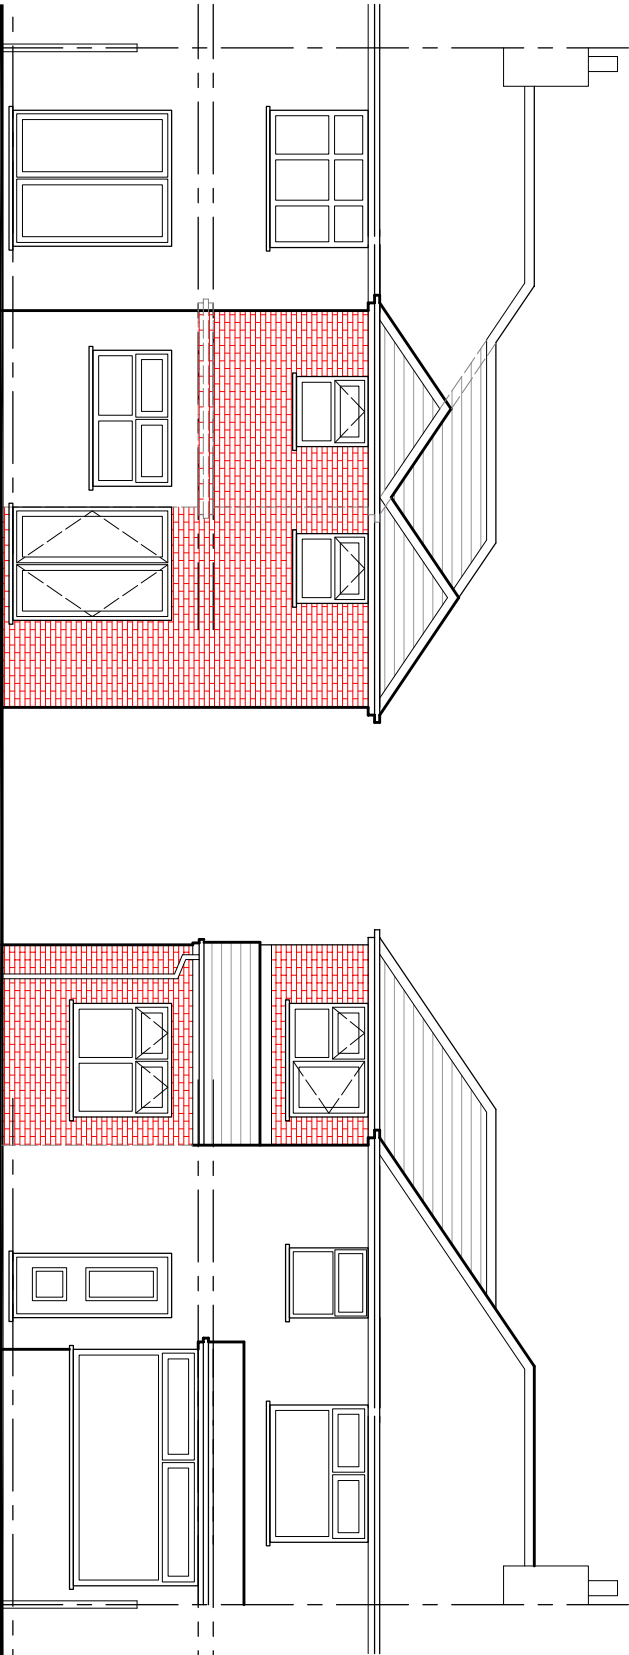


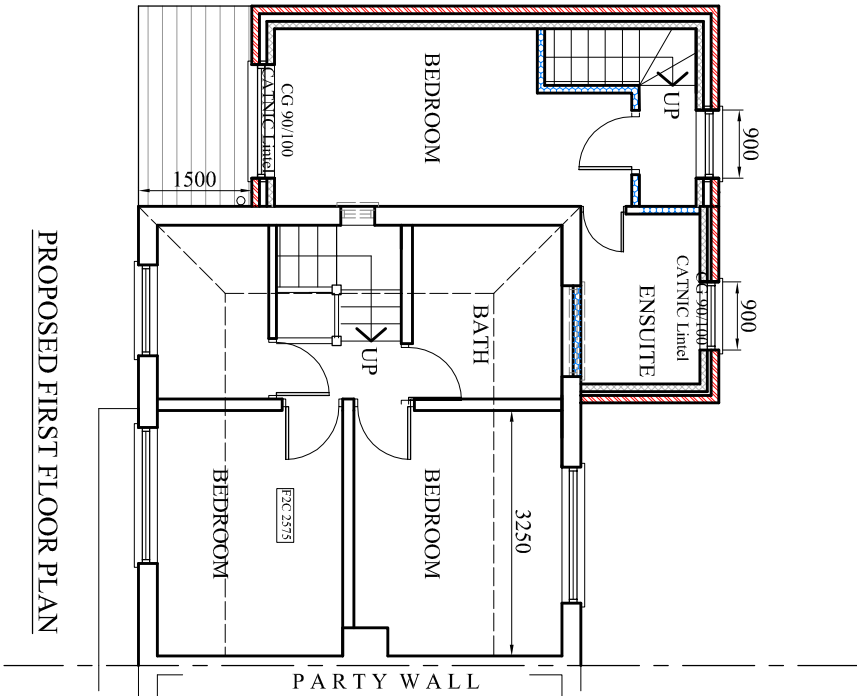


PROPOSED REAR ELEVATION

PROPOSED FRONT ELEVATION

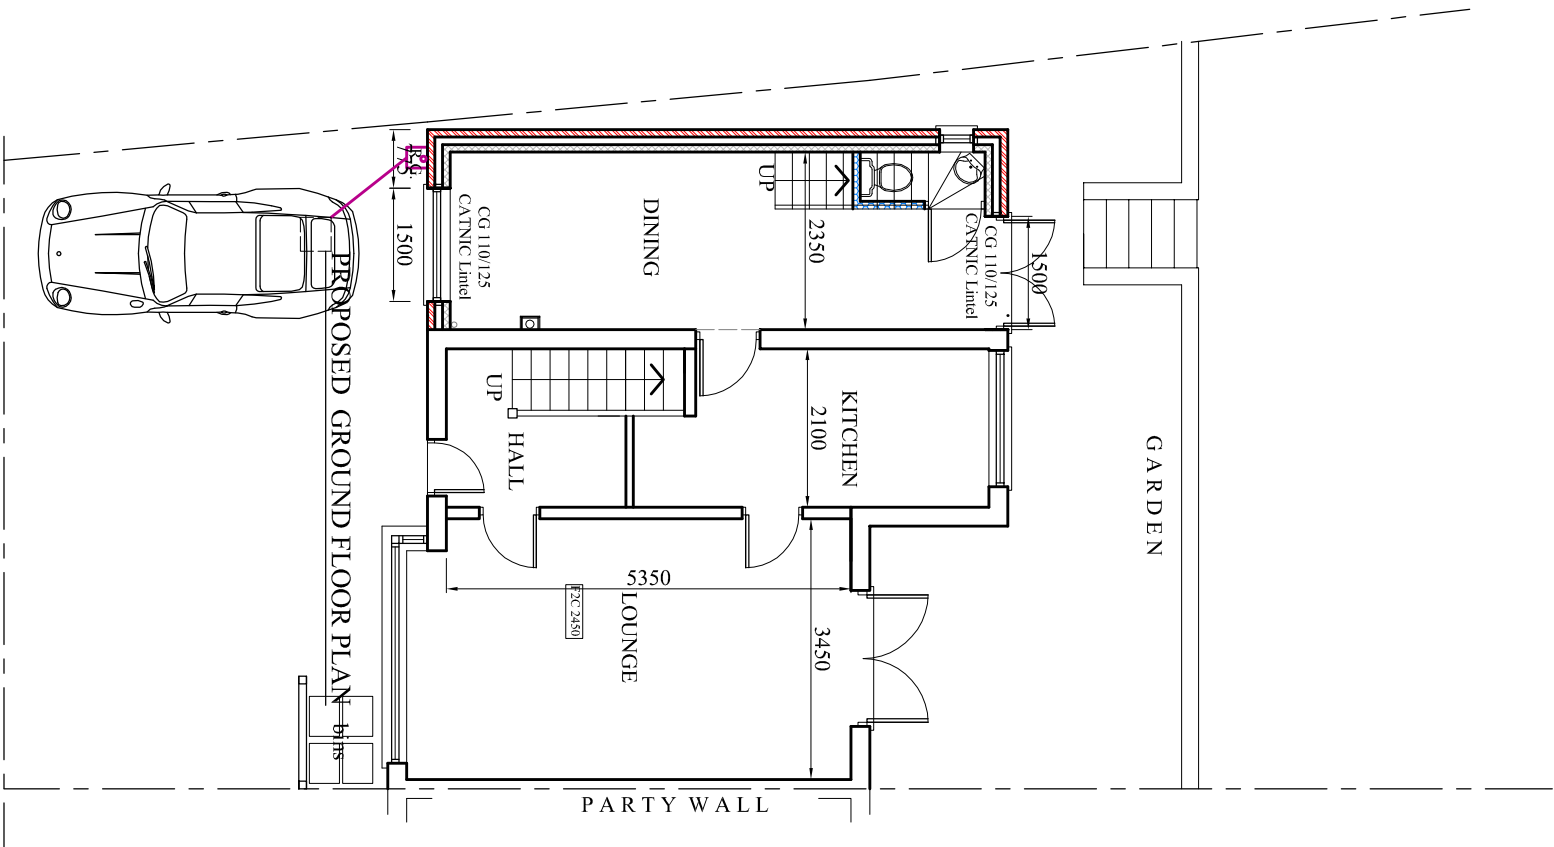

PROPOSED FIRST FLOOR PLAN

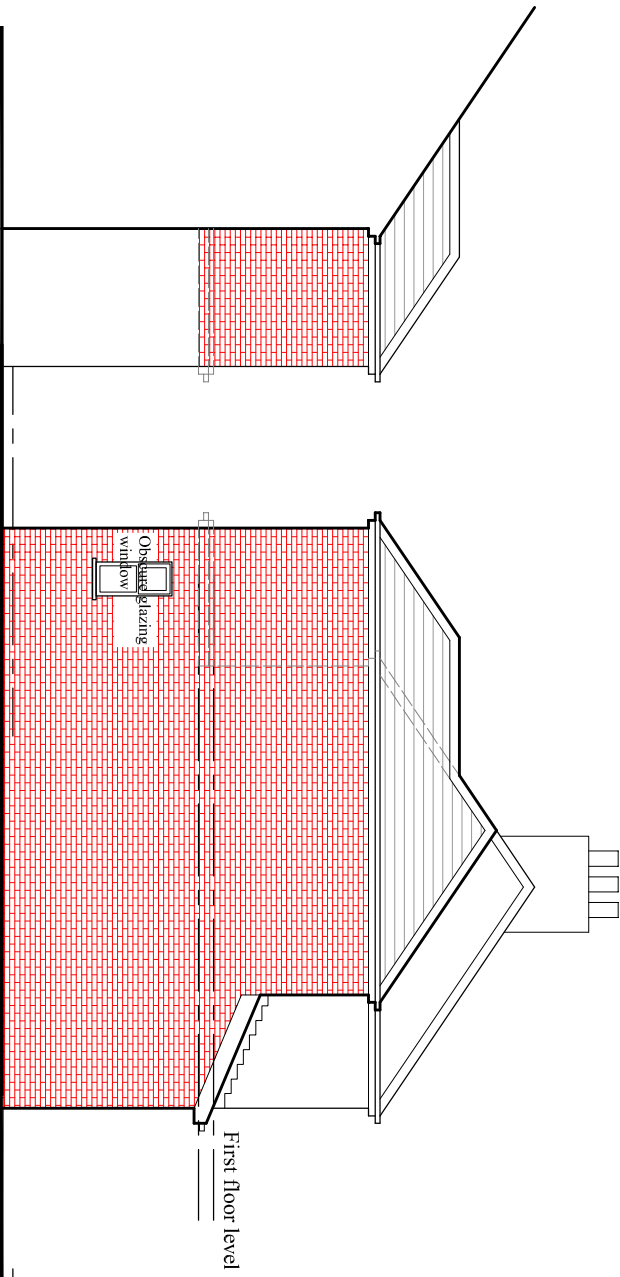

PROPOSED SIDE ELEVATION

PROPOSED SIDE ELEVATION