






Detail 'A'
Image of Proposed Solar PV Panel

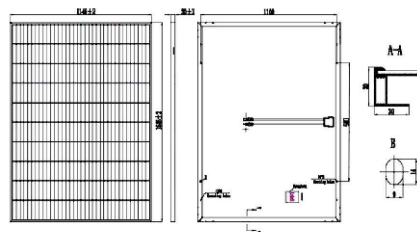

Detail 'B'
Size of Proposed Solar PV Panel

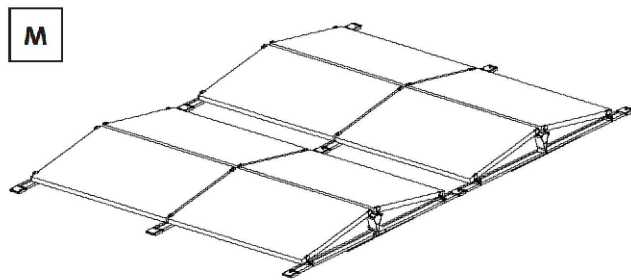

Detail 'C'
Support Detail for Proposal Solar PV Panels

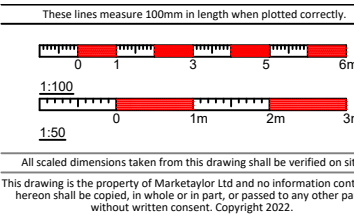


Notes

- This drawing shall be read in conjunction with the relevant Marketaylor Ltd specification(s) and all relevant Architect's and other Engineer's drawing(s).
- Details are for design purposes only and shall be verified on site by the Engineering Contractor where accuracy is critical. The exact location of all plant items/equipment and the route of all services shall be determined on site.
- All plant, equipment, distribution system components and ancillaries shall be installed in strict accordance with the manufacturer's guidelines.
- The installation personnel shall allow for changes in distribution system(s) invert levels (including any sets up and down etc.) as necessary to coordinate fully with the building structure and other M&E Services.

LEGEND:

- SOLAR PV PANEL.
REFER TO DETAILS 'A', 'B' AND 'C'.
- POSSIBLE INVERTER LOCATION.
TO BE INVESTIGATED AND VERIFIED BY INSTALLERS.
- INDICATIVE CABLE CONTAINMENT ROUTE.
TO BE INVESTIGATED AND VERIFIED BY INSTALLERS.
- SKYLIGHTS AND BOARDED OVER SKYLIGHTS.
NO SERVICES ON OR ROUTED OVER THESE. DO NOT ST

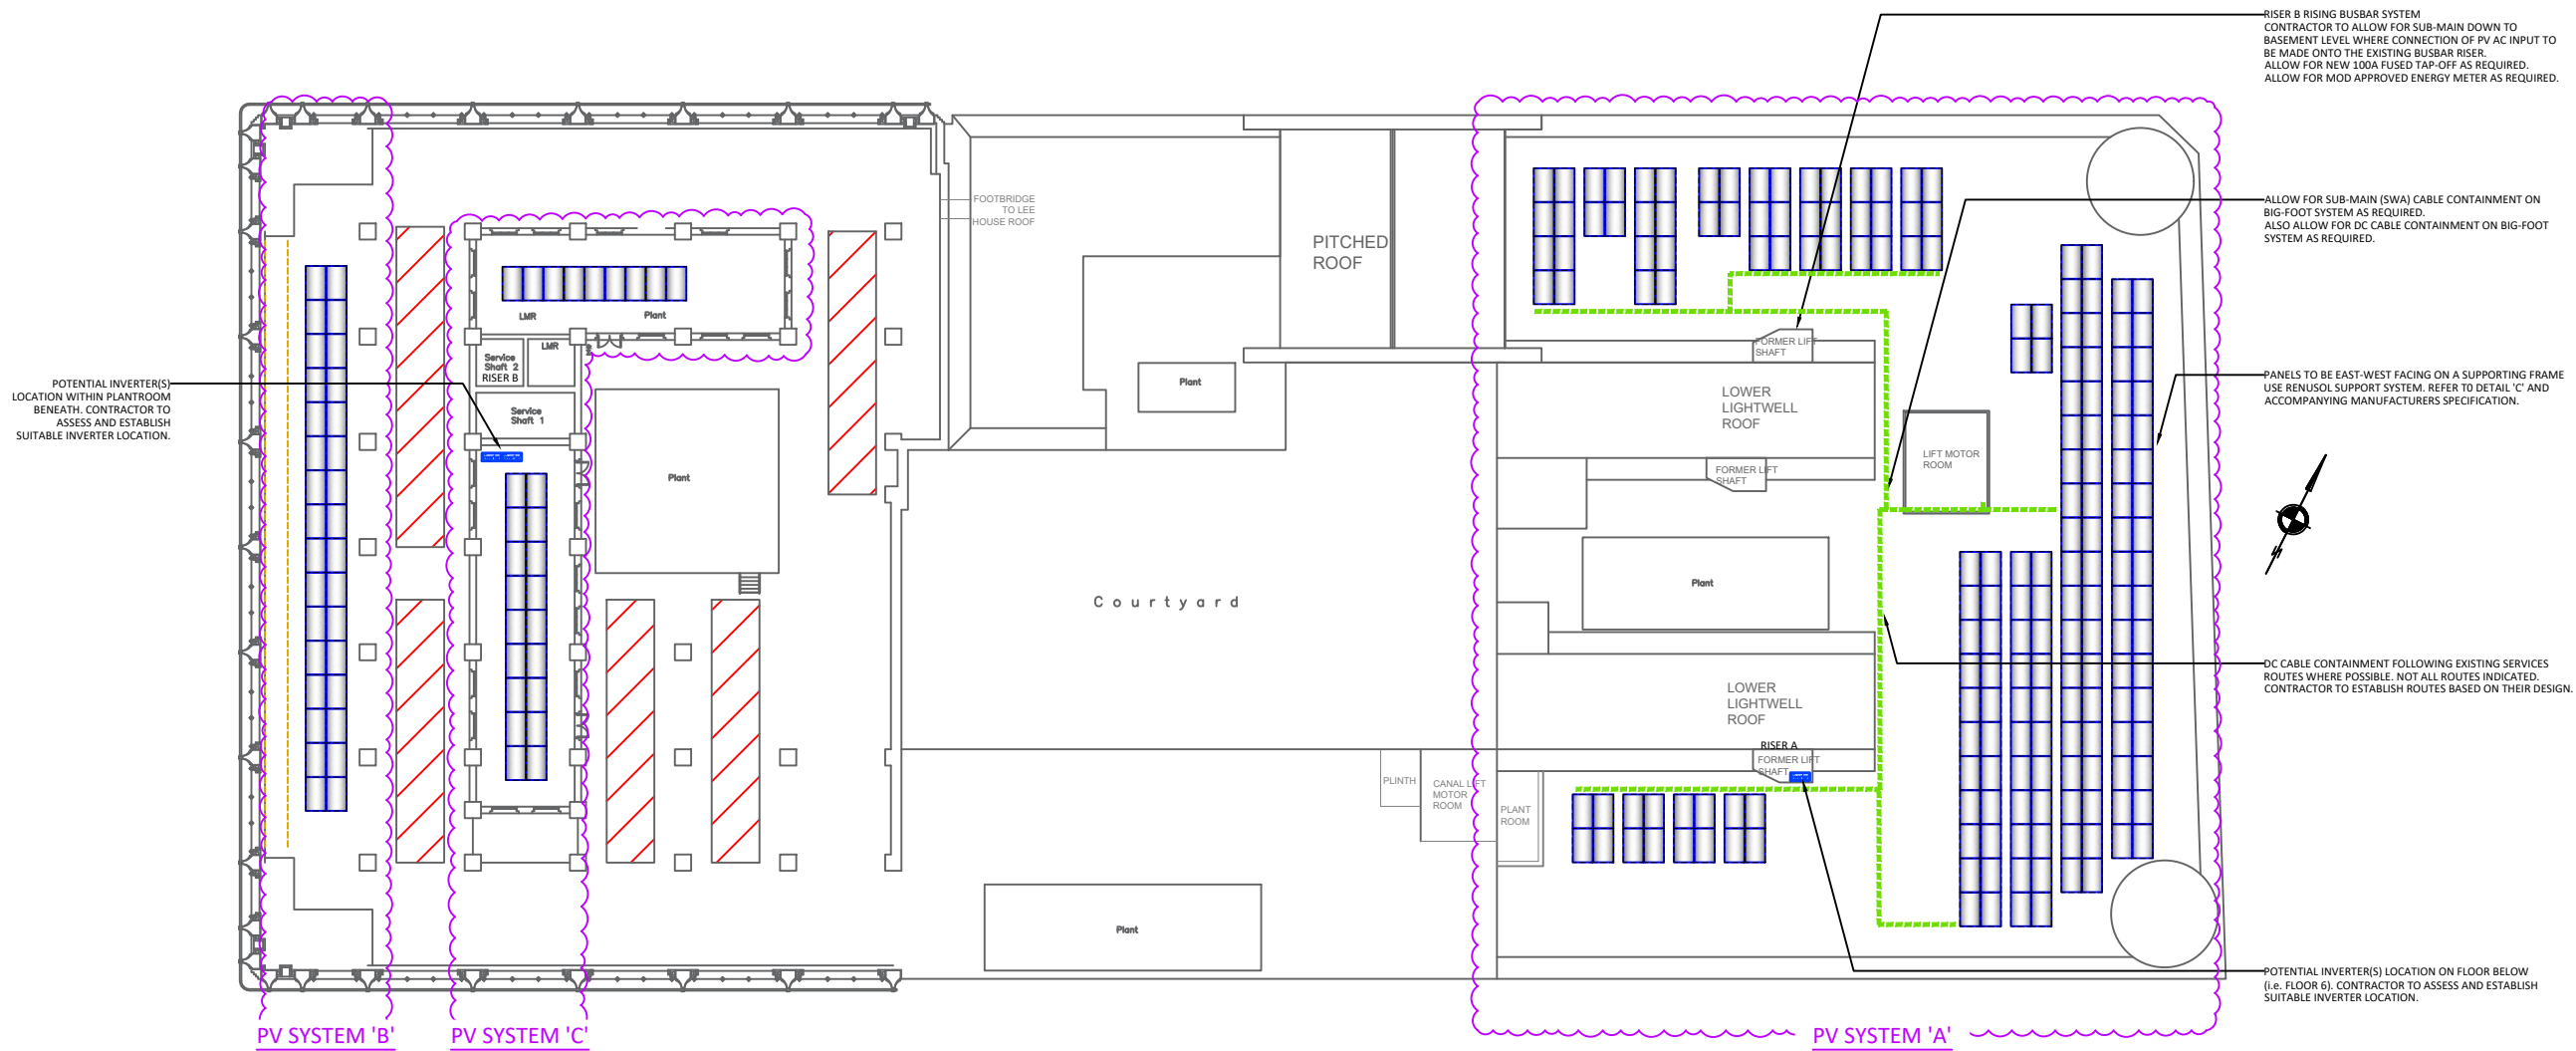

This drawing is indicative of a design. The contractor shall be responsible for the production of design calculations and drawings to the satisfaction of the client and engineer. This drawing has been provided for information purposes only and does not necessarily identify all elements of the works. Items and quantities indicated are indicative and NOT representative of the actual required. Contractor to survey ascertain and establish true requirements as part of their design and tender submission.

T2	Panel details and support details added.	05.10.22	JN	-
T3	Issue for Tender.	17.06.22	RDC	-
ISSUE	DESCRIPTION	DATE	DRN	CHD



Marketaylor Limited
37 Market Street
Hollingsworth
Hyde
Greater Manchester
SK14 8NE

0161 820 9479 | info@marketaylor.co.uk | www.marketaylor.co.uk

STATUS
TENDER

CLIENT
Ashdown Phillips

CONTRACT
Proposed PV System
The Tootal Buildings
56 Oxford Street, Manchester, M1 6EU

TITLE
Indicative PV System Concept.

DATE	16.06.22	SCALE	1:200	
DRAWN	RDC	JOB No.	DRG No.	REV
CHECKED	-	634K	62-203	T2
APPROVED	-			
EXTERNAL REF.	Xref\A\nglam Water\220411.Xref.dwg			

THIS DRAWING IS A COMPUTER FILE. IT IS THE PROPERTY OF MARKETAYLOR LTD. IT MUST NOT BE DISCLOSED TO A THIRD PARTY, COPIED OR LENT WITHOUT THEIR WRITTEN CONSENT.