
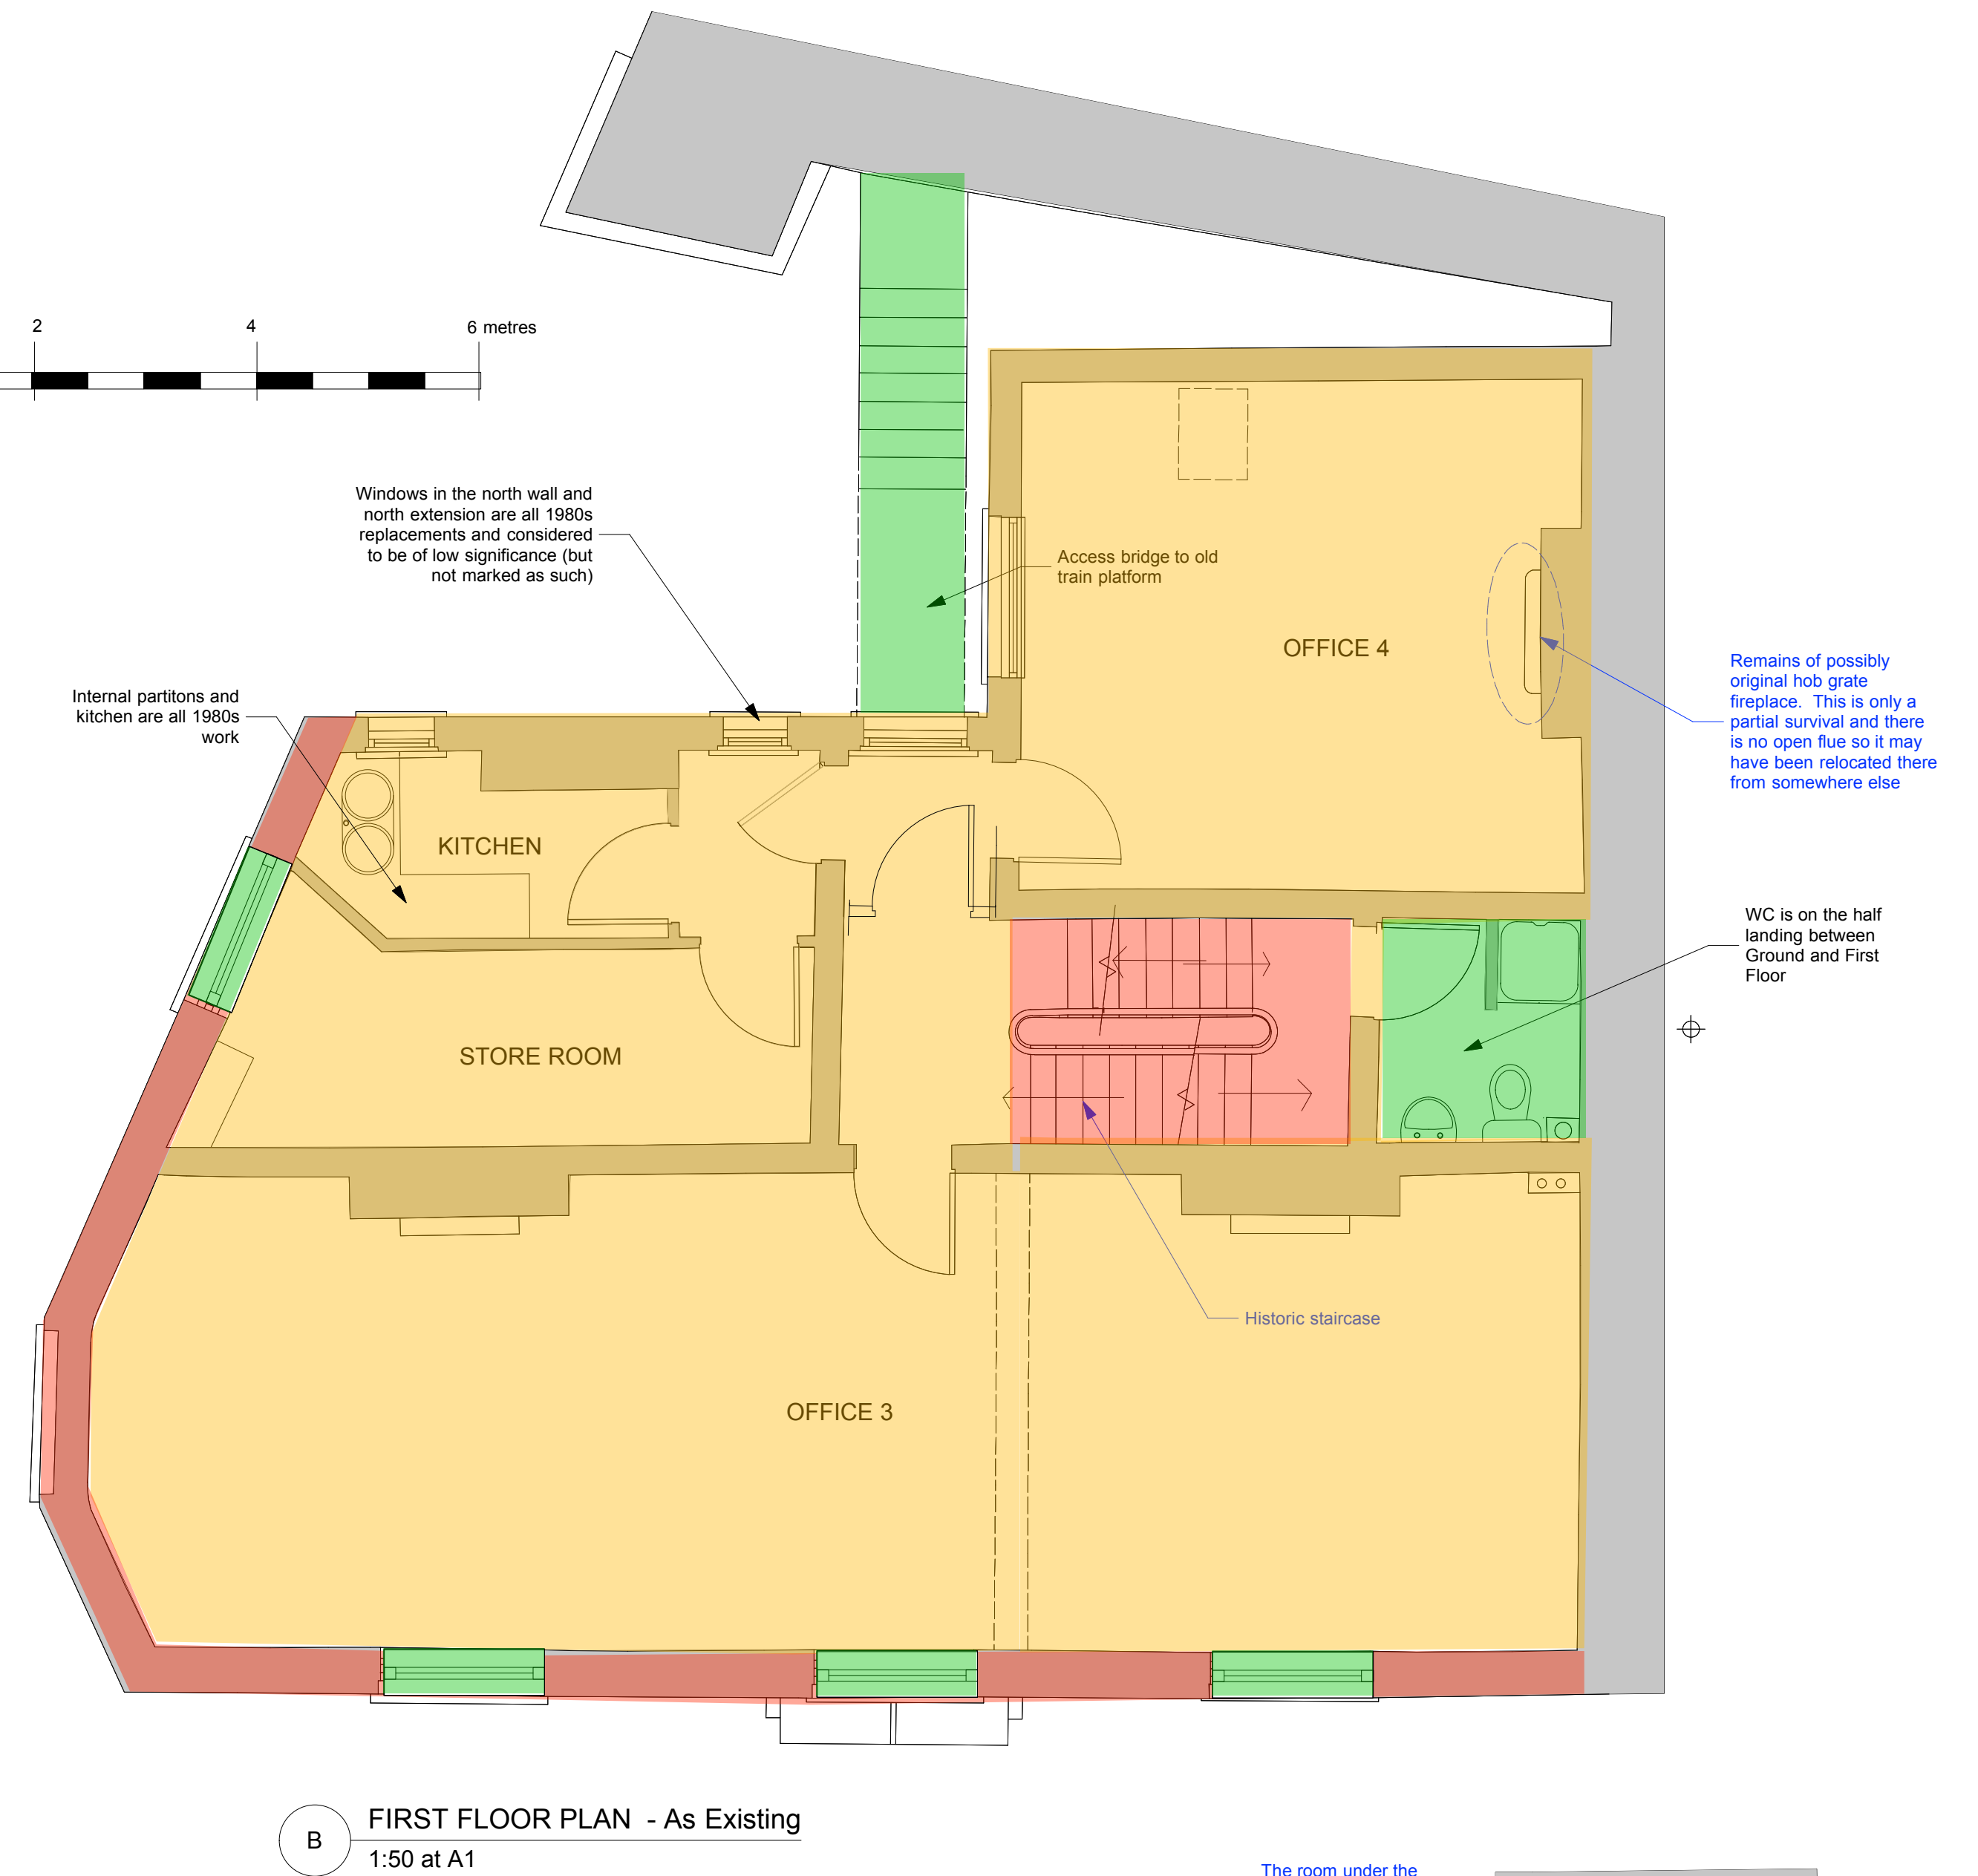




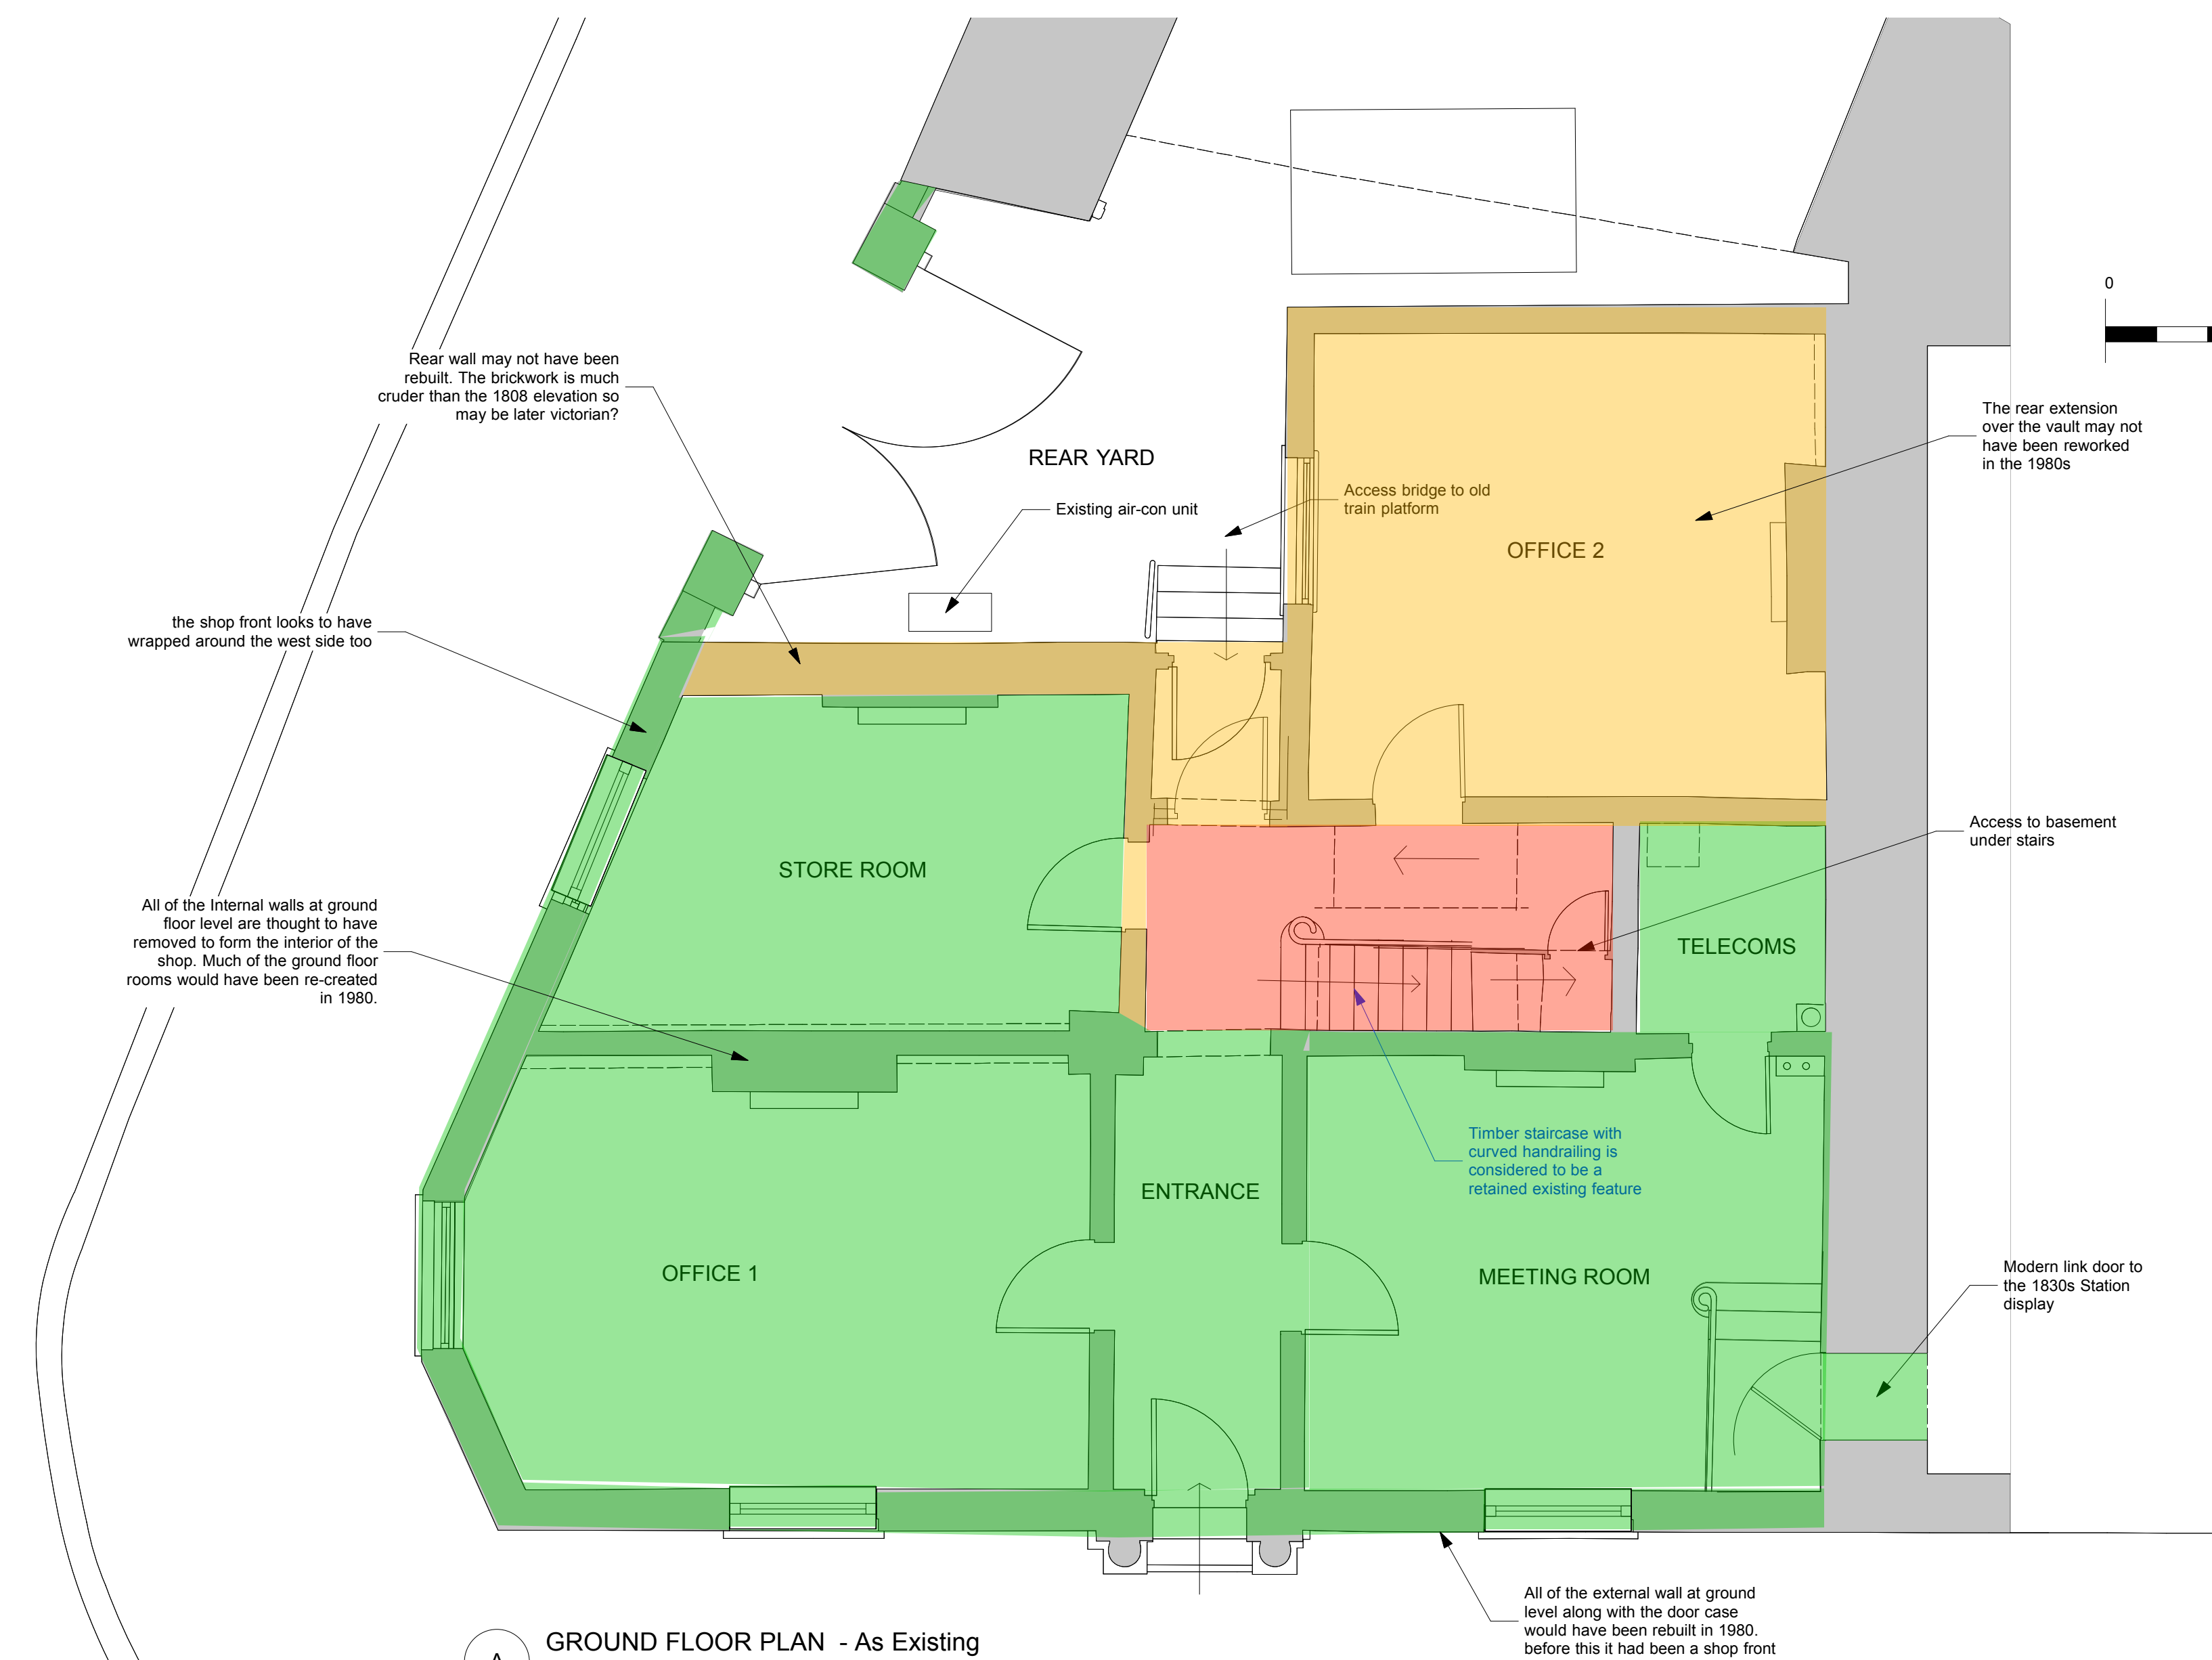


SUMMARY OF SIGNIFICANCE

	HIGH SIGNIFICANCE Original 1808 construction
	MODERATE SIGNIFICANCE Possibly original 1808 fabric and building layout but much altered in 1980s
	LOW SIGNIFICANCE Renewed or significantly altered in the 1980s

NOTES:

Windows, internal and external doors are all 1980s replacements and considered to be of low significance (even if not marked as such)

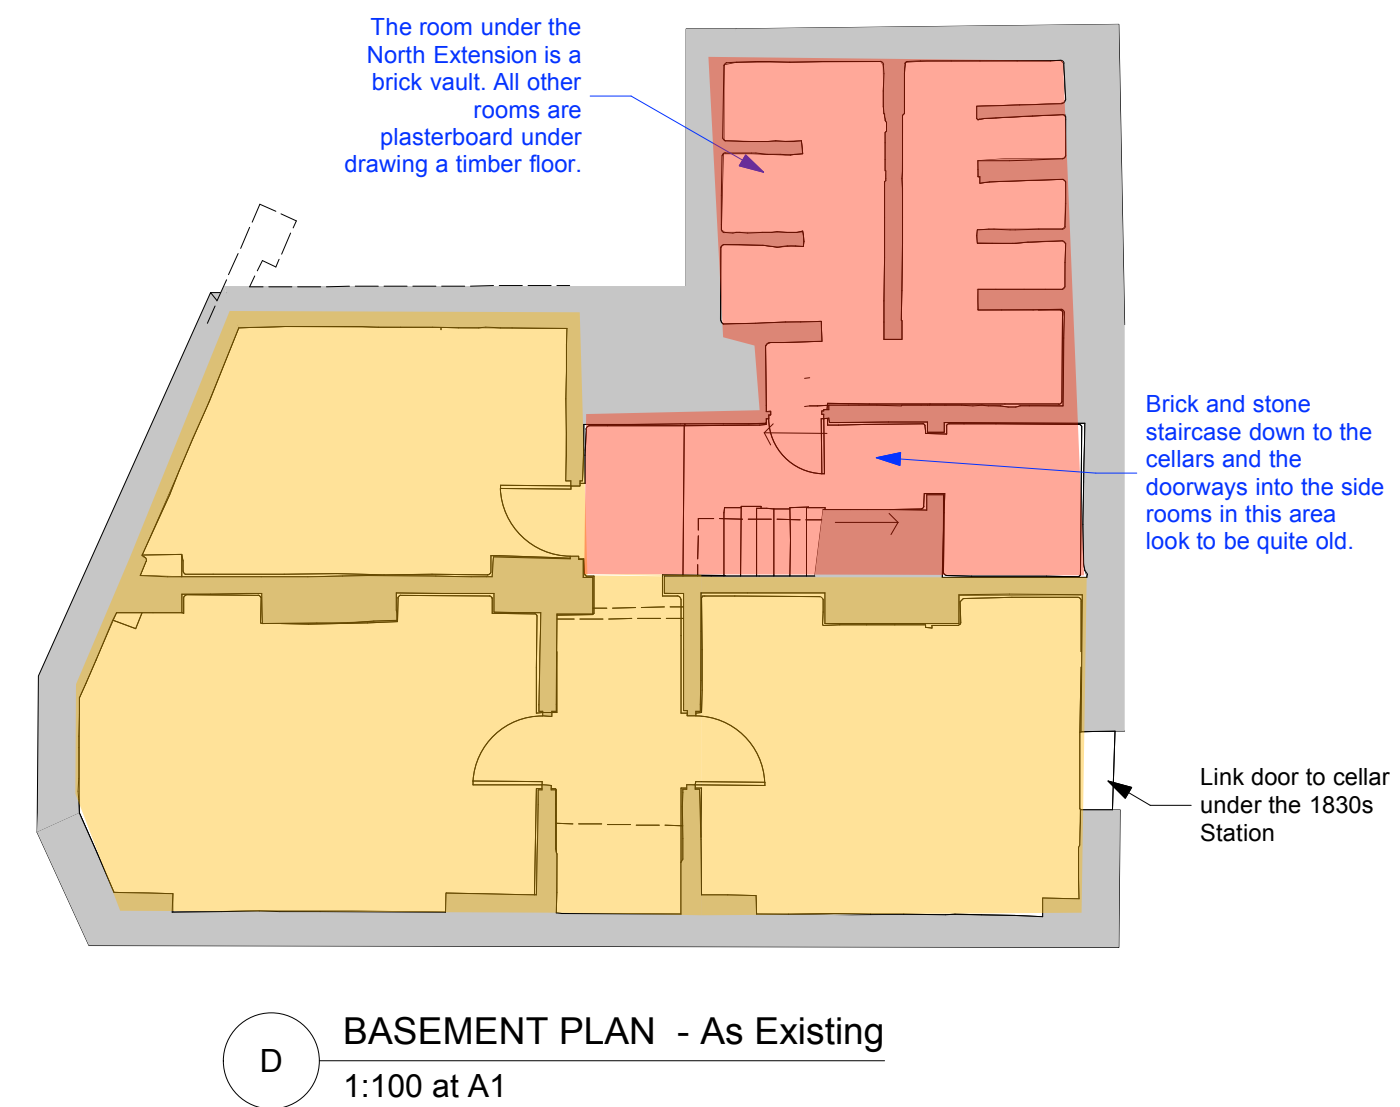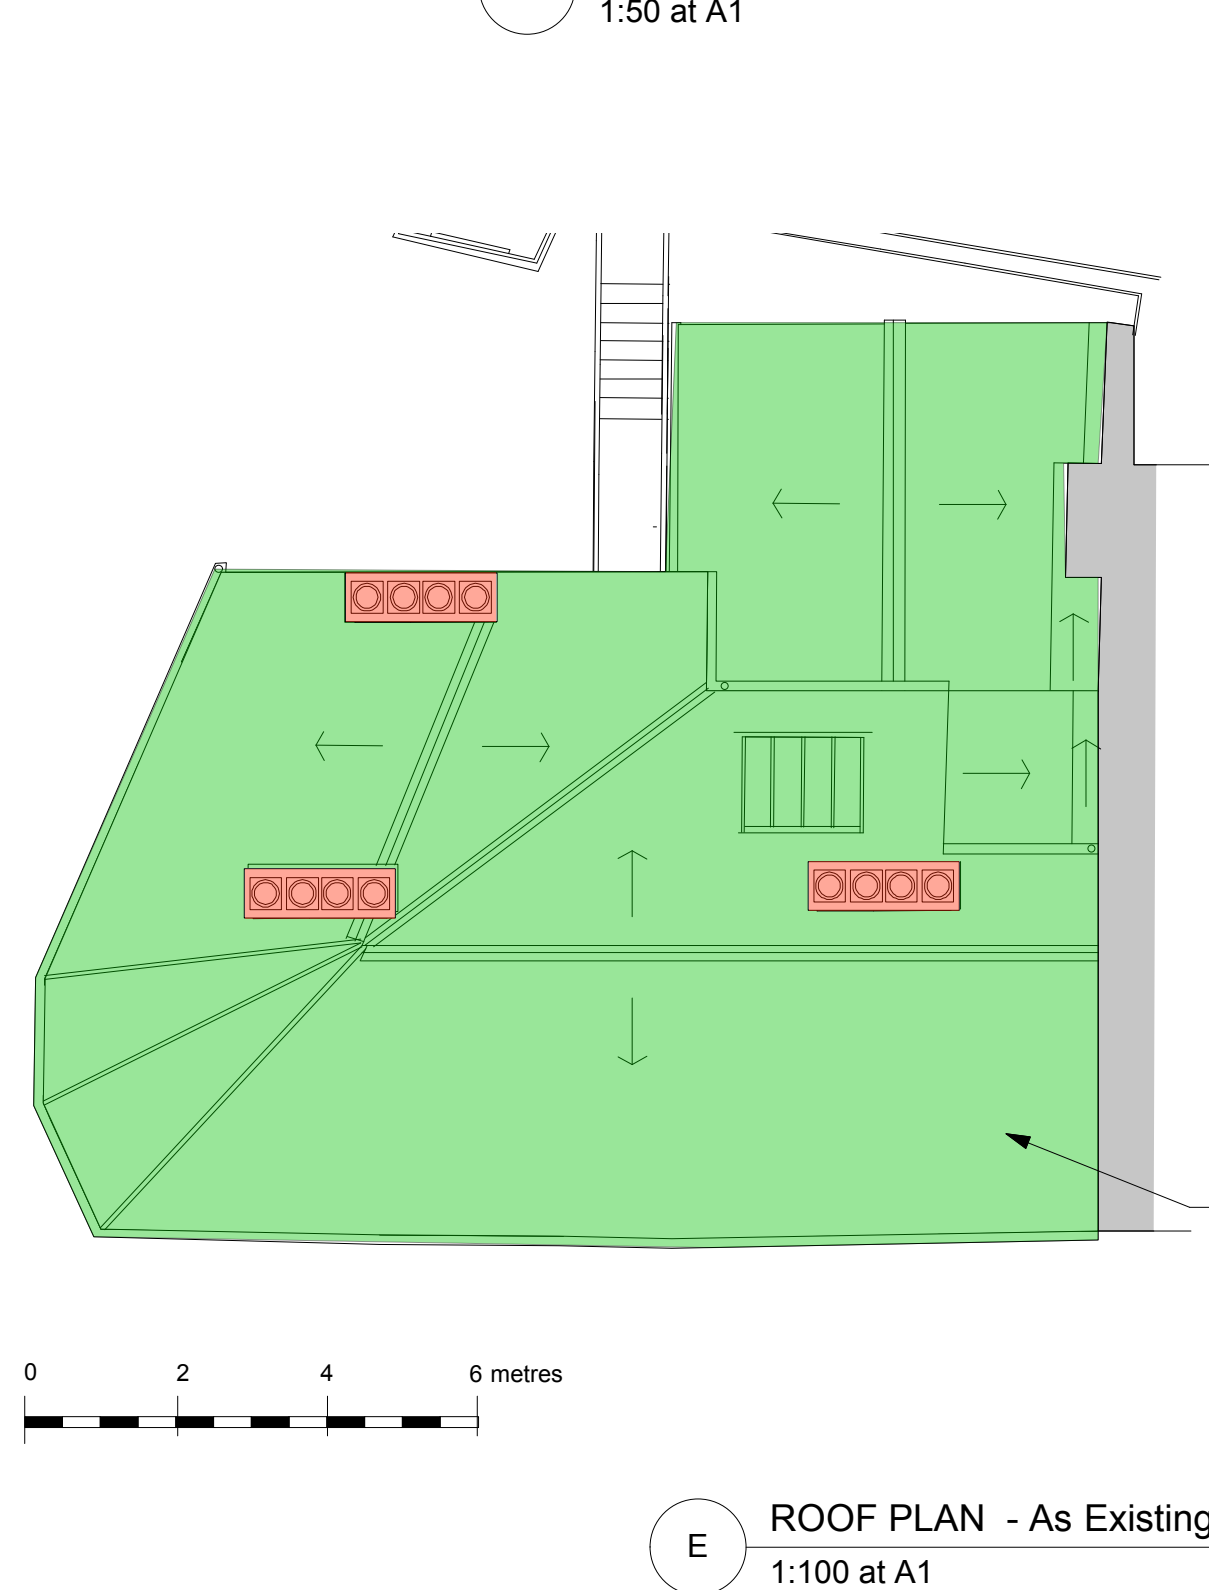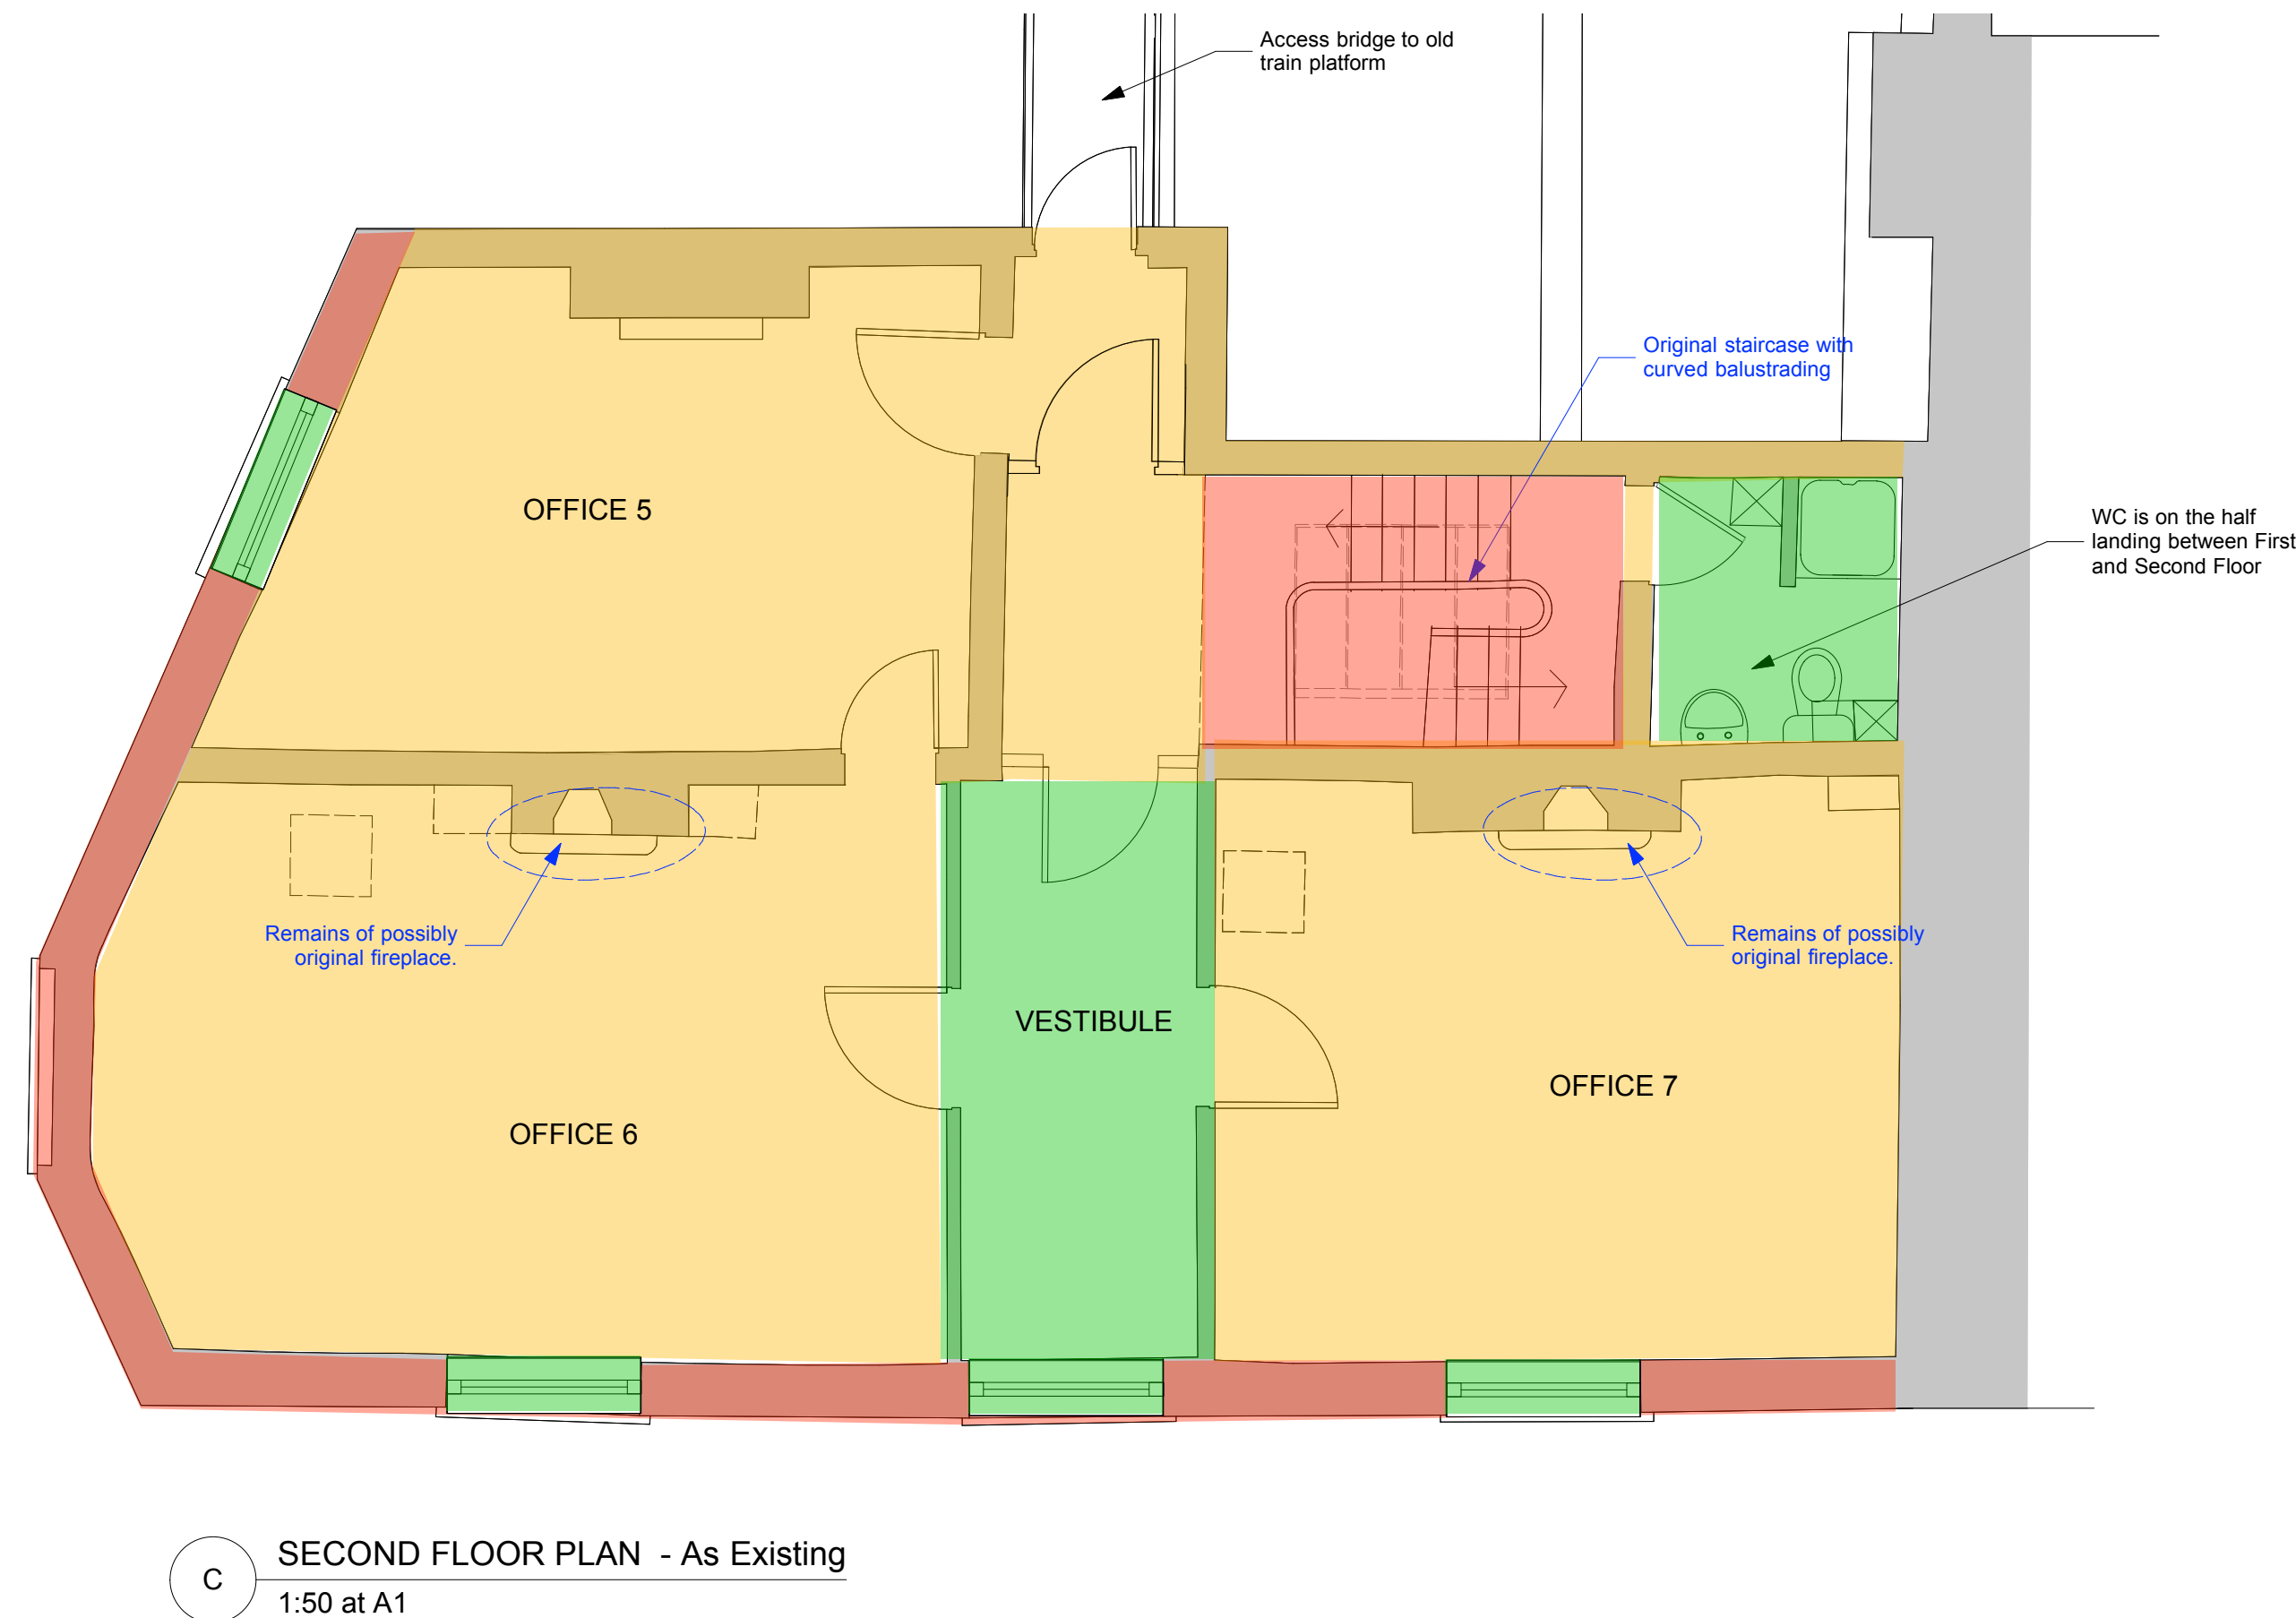

KEY:

BLUE NOTES: - indicates items of notable significance.

WILES & MAGUIRE

The Danesmead Wing, 33 Fulford Cross, York YO10 4PB
tel. 01904 655447 eMl. enquiries@wamarchitects.co.uk

THE OLD STATIONMASTERS HOUSE, MANCHESTER

Redevelopment to form Holiday Accommodation
Plans as Existing indicating Items of Significance
For The landmark Trust

Scale: 1:50/1:100 @ A1 - Date: AUG 2022- By: AW

STAT:01/4116 REVISION:

• DO NOT SCALE FROM THIS DRAWING
• THE CONTRACTOR IS TO CHECK ALL DIMENSIONS ON SITE
• THIS DRAWING IS SUBJECT TO COPYRIGHT