



"ERNEST JONES"
200mm HIGH BY 30mm THICK INDIVIDUAL BUILT UP LETTERS POWDER COATED WITH SYNTHAPULVIN KDKC-038 (BRONZE) METALLIC FINISH. ALL TO BE POSITIONED CENTRAL TO THE FASCIA. TO BE FITTED WITH INTERNAL WHITE L.E.D.S TO GIVE HALO ILLUMINATION.

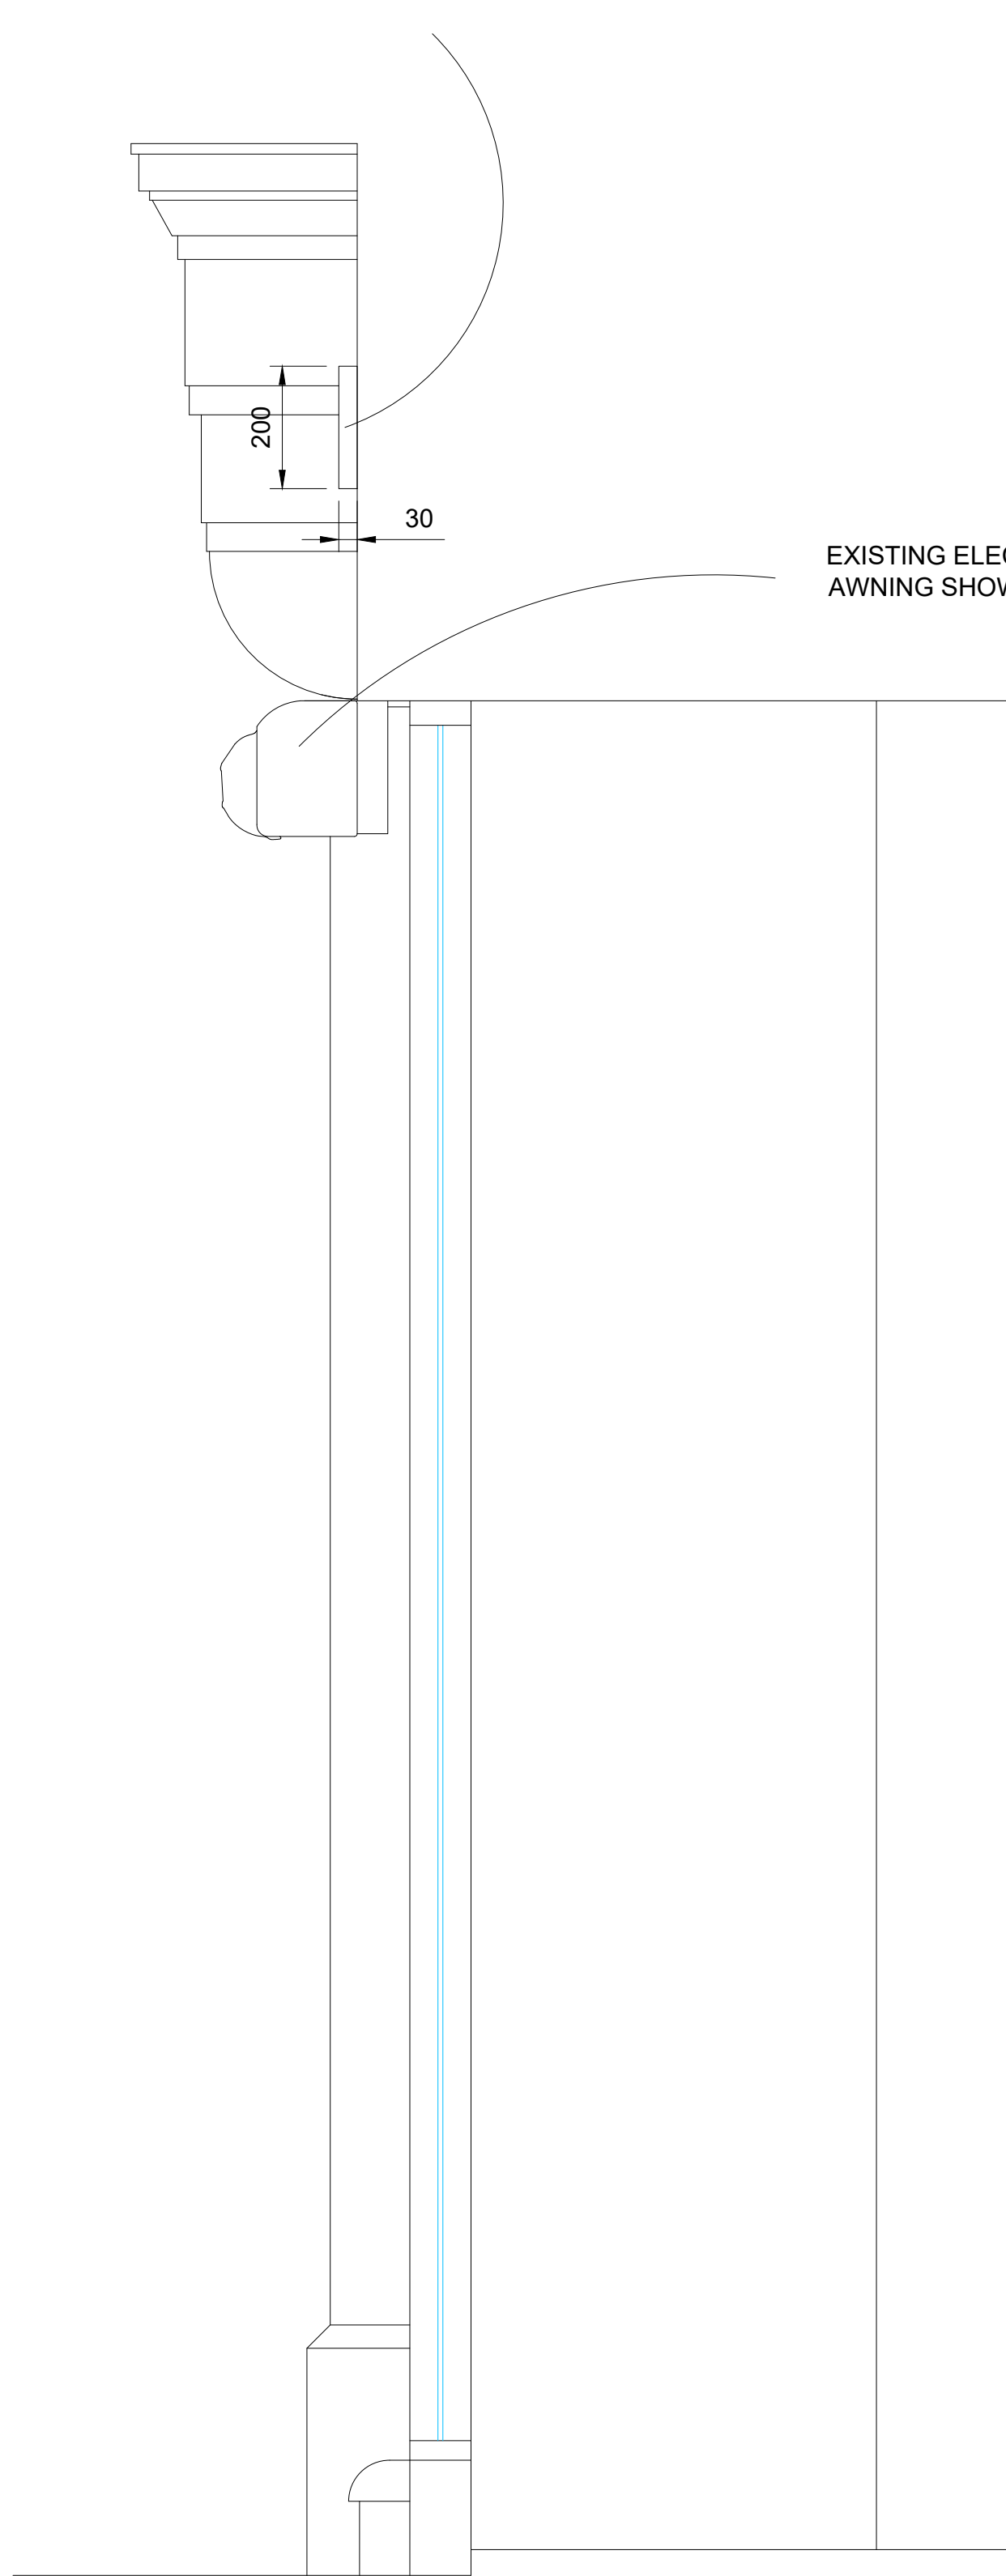


"ERNEST JONES" SECTION

CARTIER 300MM HIGH BY 30MM THICK INDIVIDUAL BUILT UP LETTERS POWDER COATED RAL 9010 (WHITE) SATIN FINISH. ALL TO BE POSITIONED CENTRAL TO THE FASCIA. TO BE FITTED WITH INTERNAL WHITE L.E.D.S TO GIVE HALO ILLUMINATION.

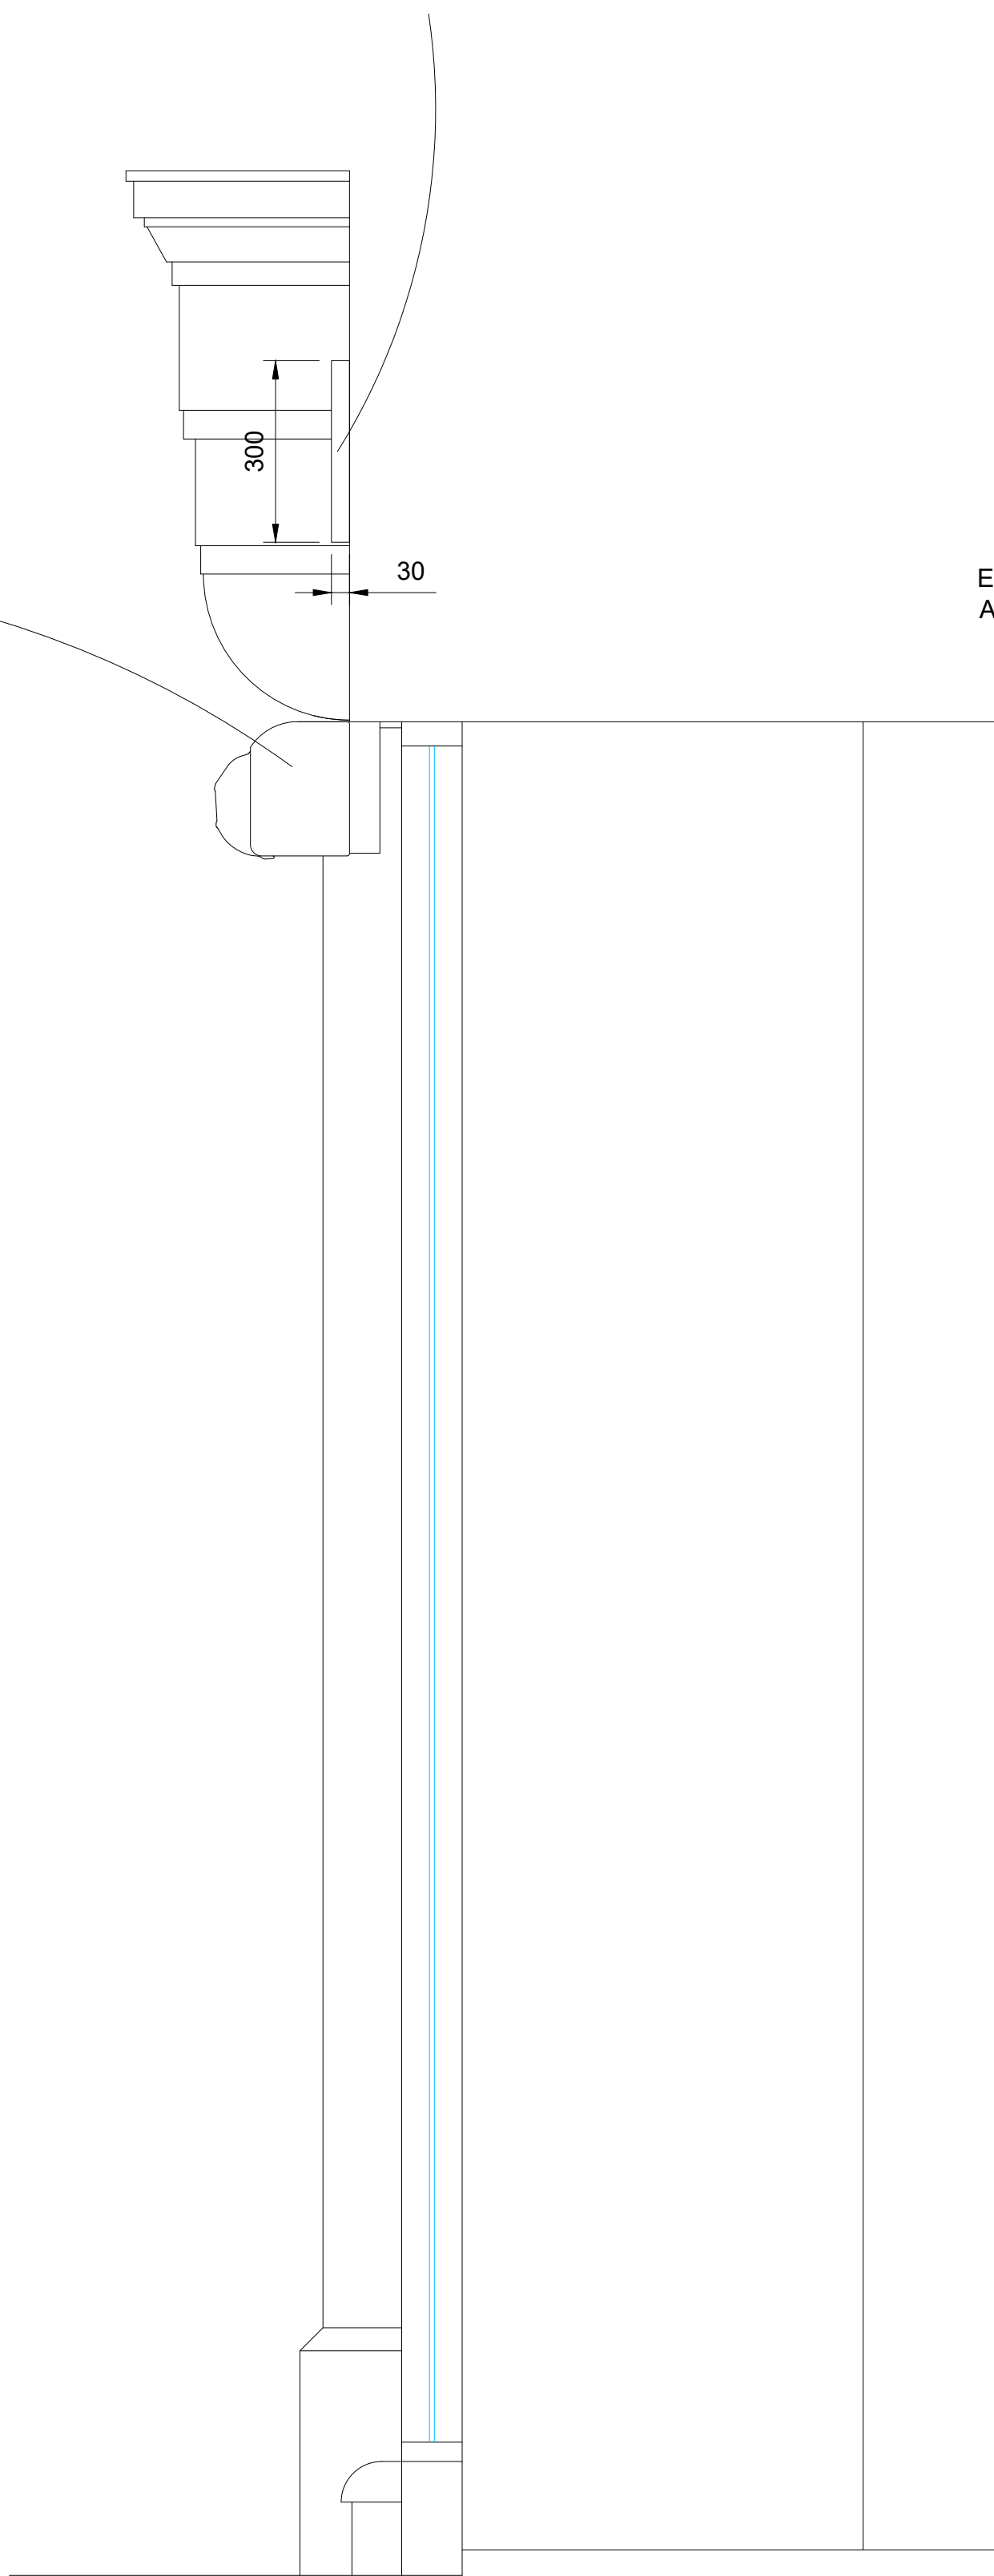

"CARTIER" SECTION

"BREITLING"
200mm HIGH BY 30mm THICK INDIVIDUAL BUILT UP LETTERS. "B" TO BE POWDER-COATED PANTONE 123c (YELLOW) SATIN FINISH, "BREITLING" TO BE POWDER COATED RAL 9010 (WHITE) SATIN FINISH. ALL TO BE POSITIONED CENTRAL TO THE FASCIA. TO BE FITTED WITH INTERNAL WHITE L.E.D.S TO GIVE HALO ILLUMINATION.

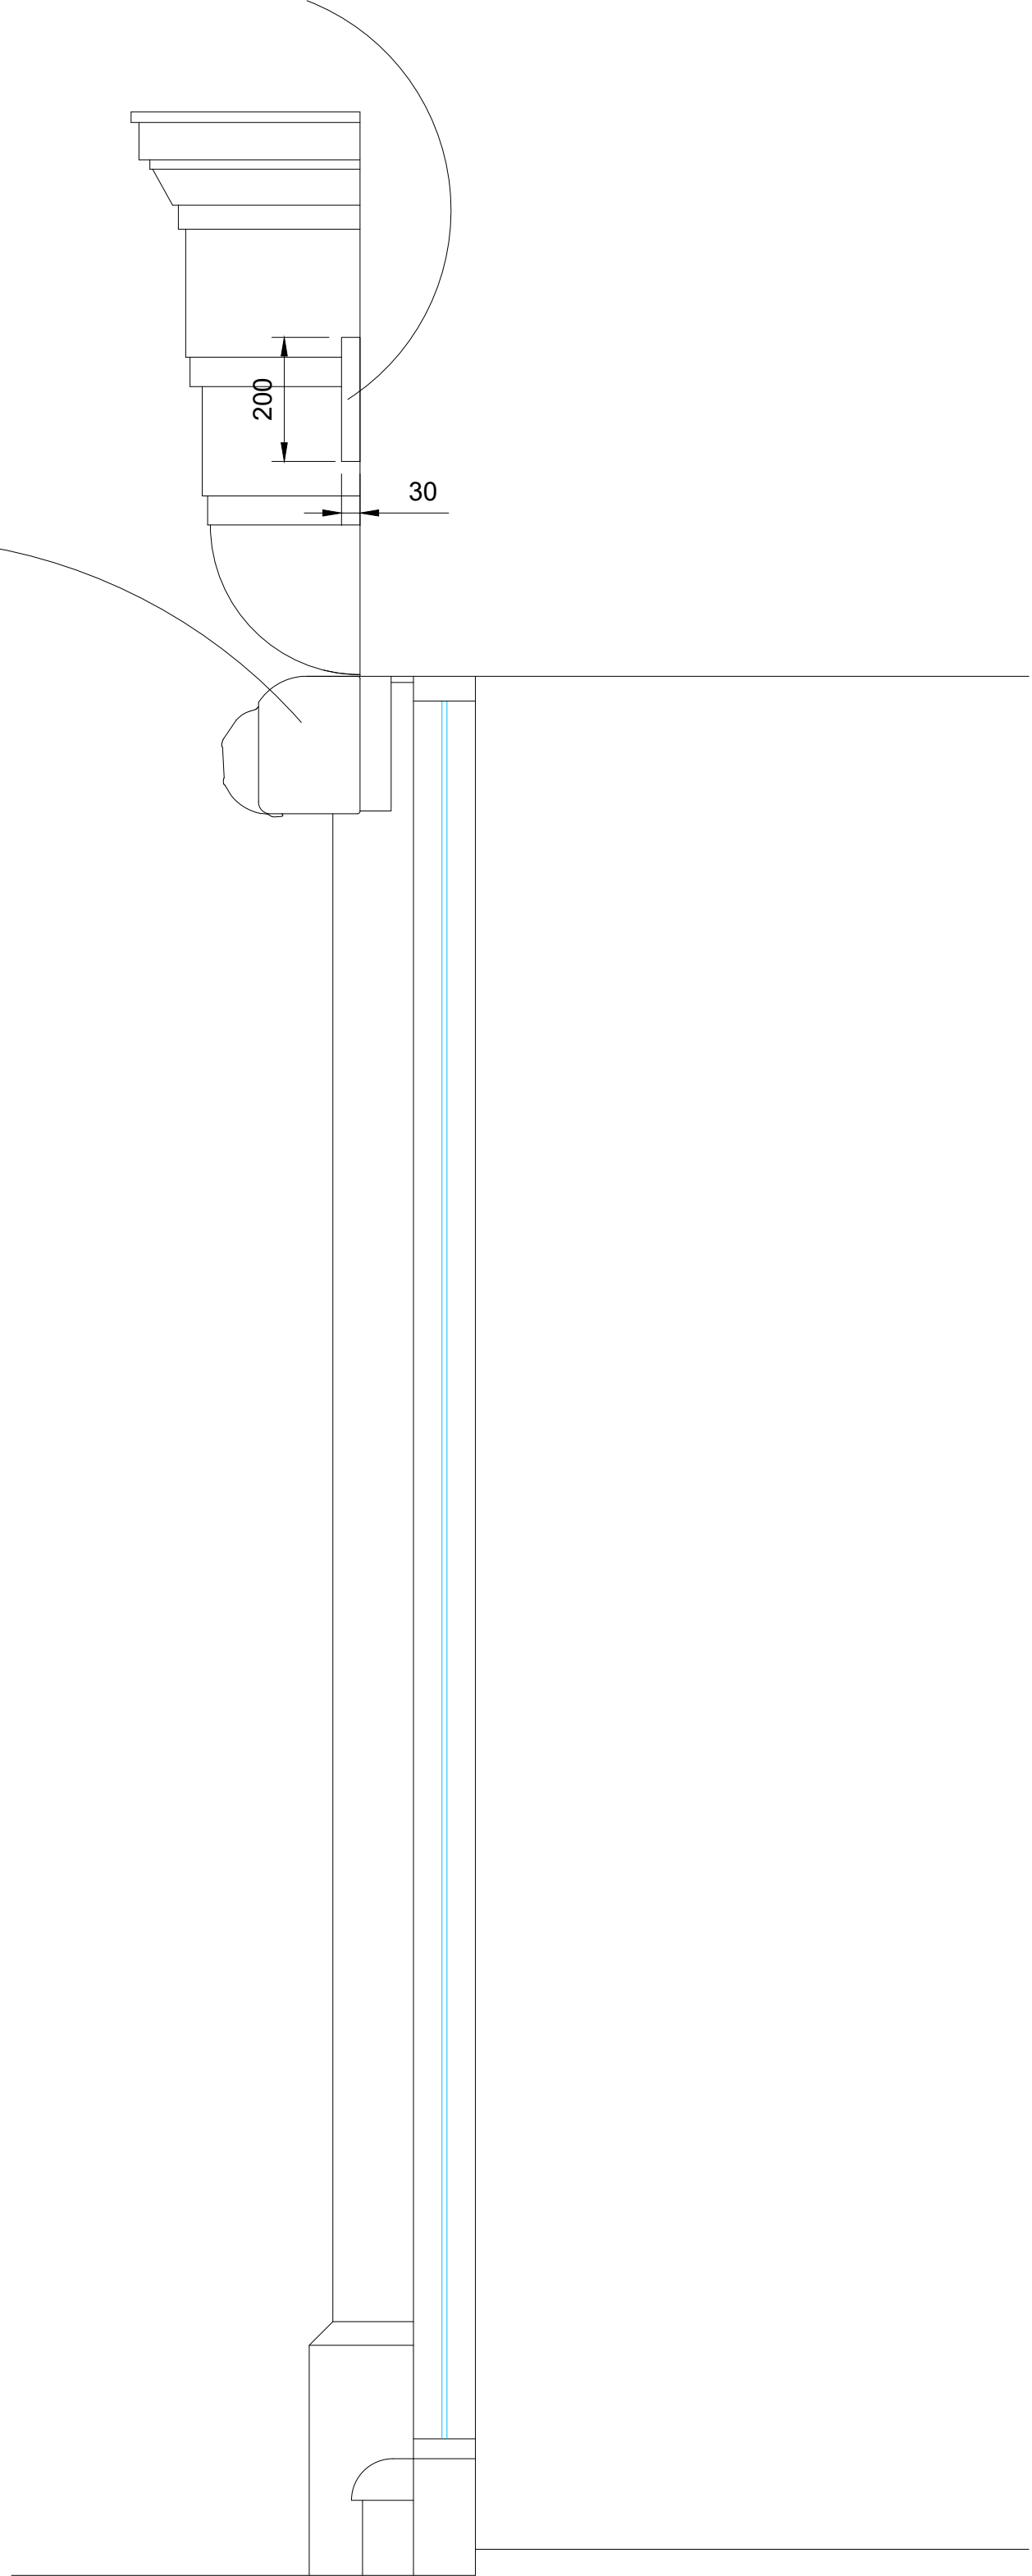

"BREITLING" SECTION

NOTES

REVISIONS

CONSTRUCTION

REFERENCE DRAWINGS
MANSELL DESIGN AS-BUILT DRAWING



MANSELL
ASSOCIATES

MANSELL ASSOCIATES (DESIGN) LTD
SWAN HOUSE, THE PARK, MARKET BOSWORTH,
WARWICKSHIRE CV13 0LJ
TEL: 01332 819860
EMAIL: paul@mansell-design.co.uk

FIT OUT TYPE
CALLISON DESIGN

PROJECT
ERNEST JONES
9-19 ST ANN STREET
MANCHESTER
M2 7LG

DESCRIPTION
PROPOSED SIGN DETAIL

SCALE 1:10	DATE 21/09/22
DRAWN BY P.T.	JOB No. N/A
DRAWING No. 3470-03-11	REVISION

SIGNET
JEWELLERS
Store Development

COPYRIGHT IS RESERVED BY SIGNET TRADING LM, AND IT IS SOLELY ON THE CONDITION THAT IT IS NOT COPIED OR DISCLOSED BY OR TO ANY UNAUTHORISED PERSONS WITHOUT PRIOR CONSENT FROM SIGNET TRADING LTD.
THIS DRAWING SHOULD NOT BE SCALED. THE CONTRACTOR SHOULD CHECK ALL DIMENSIONS ON SITE. ANY ERROR OR OMISSION SHOULD BE REPORTED TO SIGNET TRADING LM.