



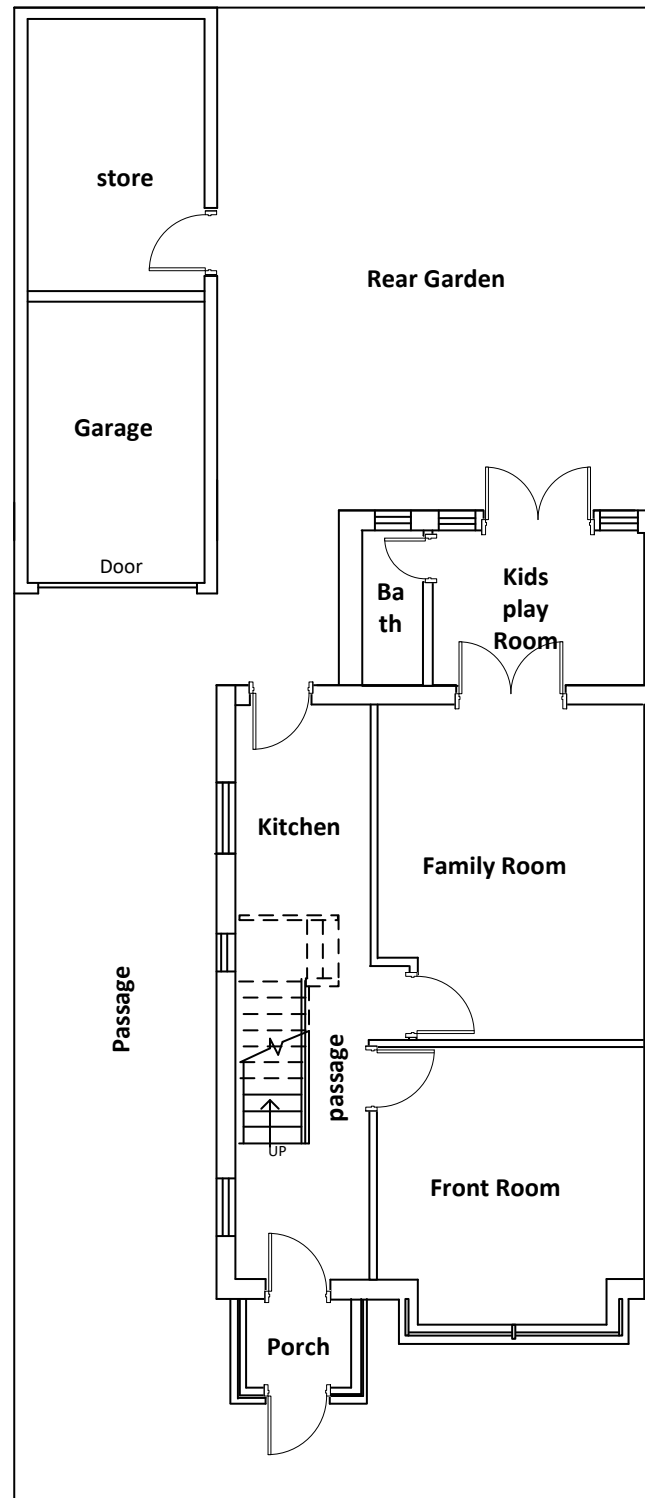


EXISTING GROUND FLOOR

Scale 1 : 100

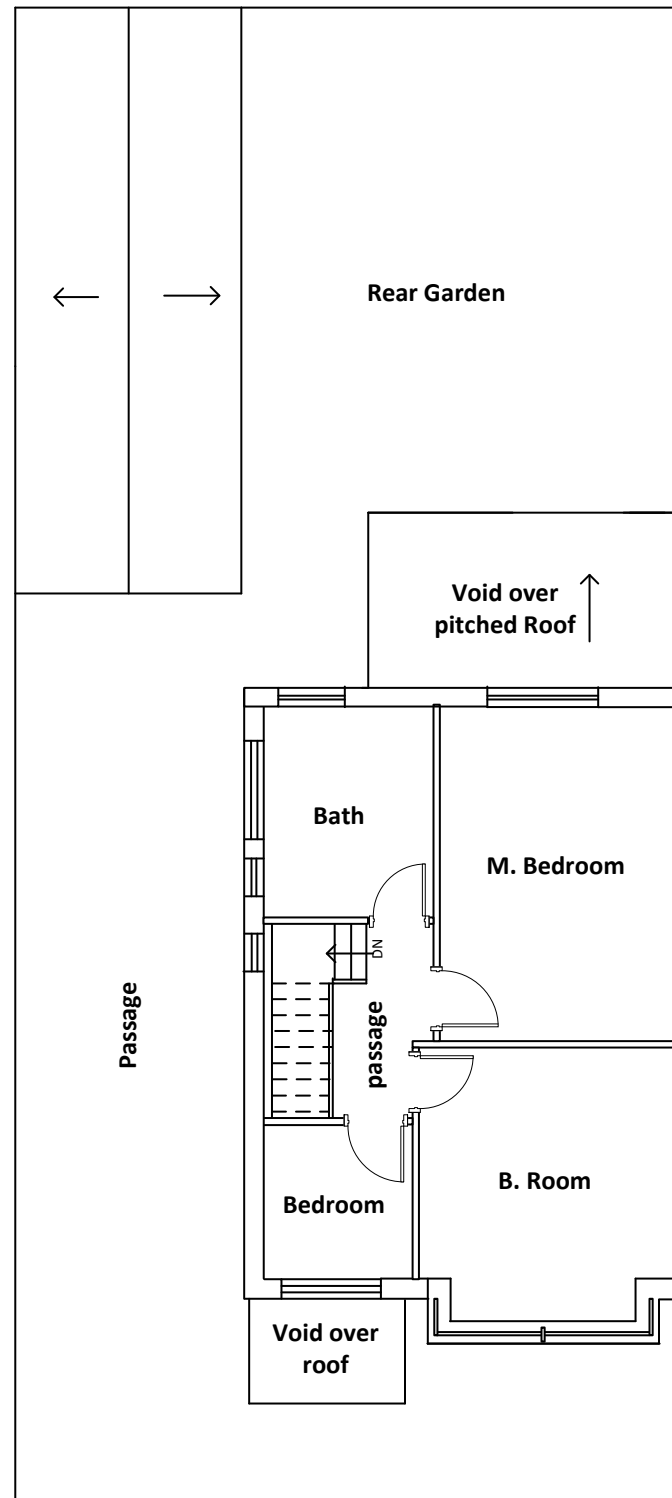


EXISTING FIRST FLOOR

Scale 1 : 100

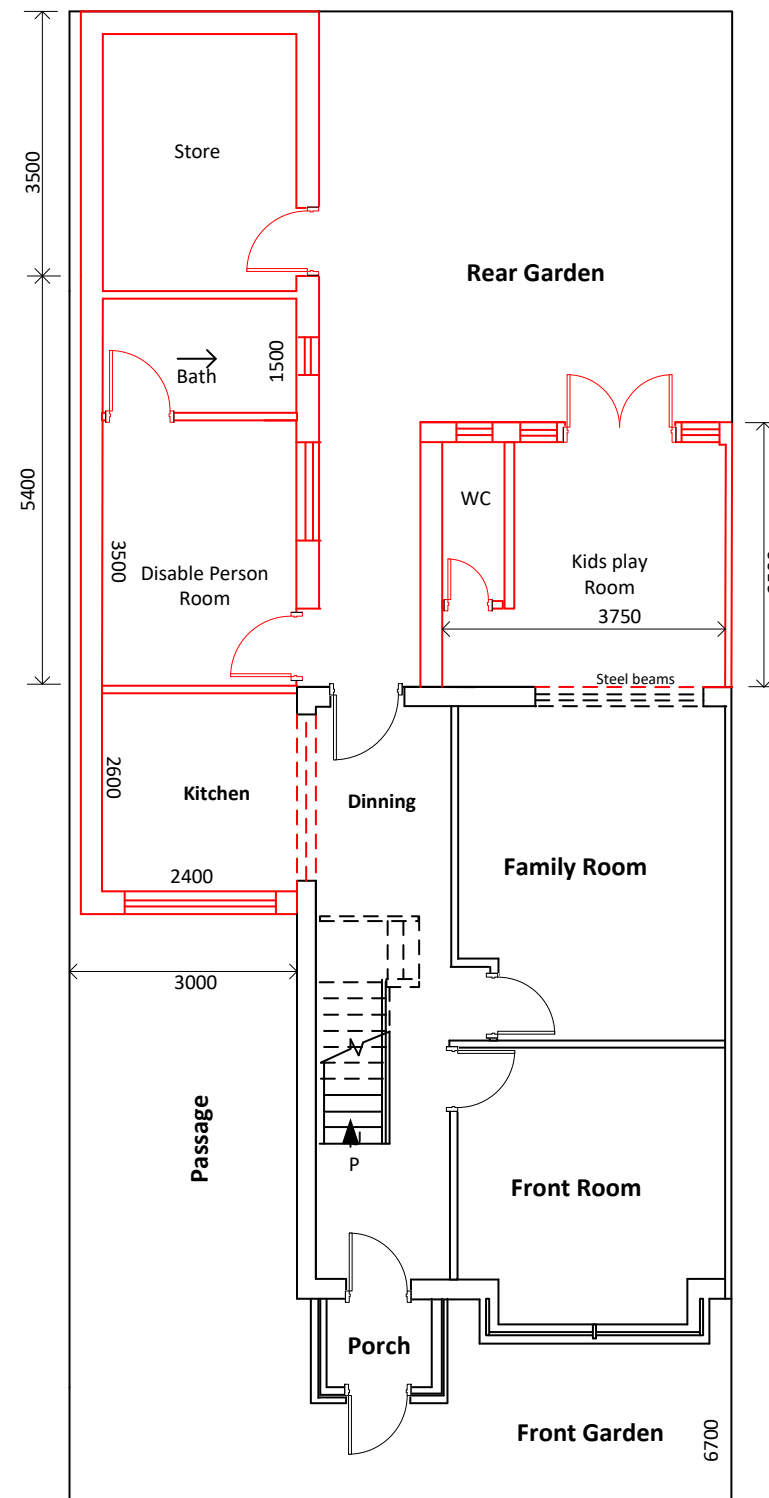

PROPOSED GROUND FLOOR

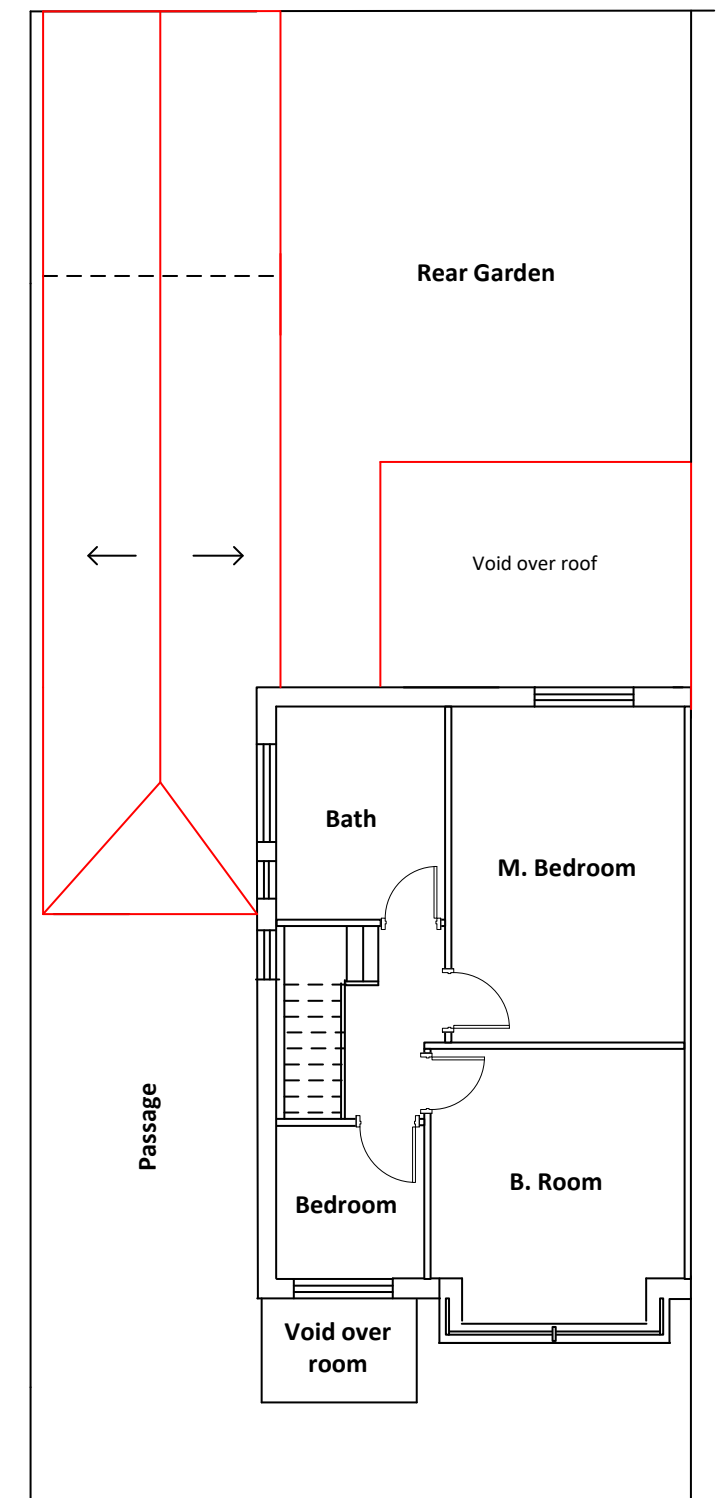

PROPOSED FIRST FLOOR

Applicant	Mr Nadeem Saleem 9 Bowker Bank Avenue Manchester M8 4LL		
Title	Single Storey Side and Rear Extension		
Scale	1 = 100@A3	Drawing No.	SN-PP-01 18/08/2022